
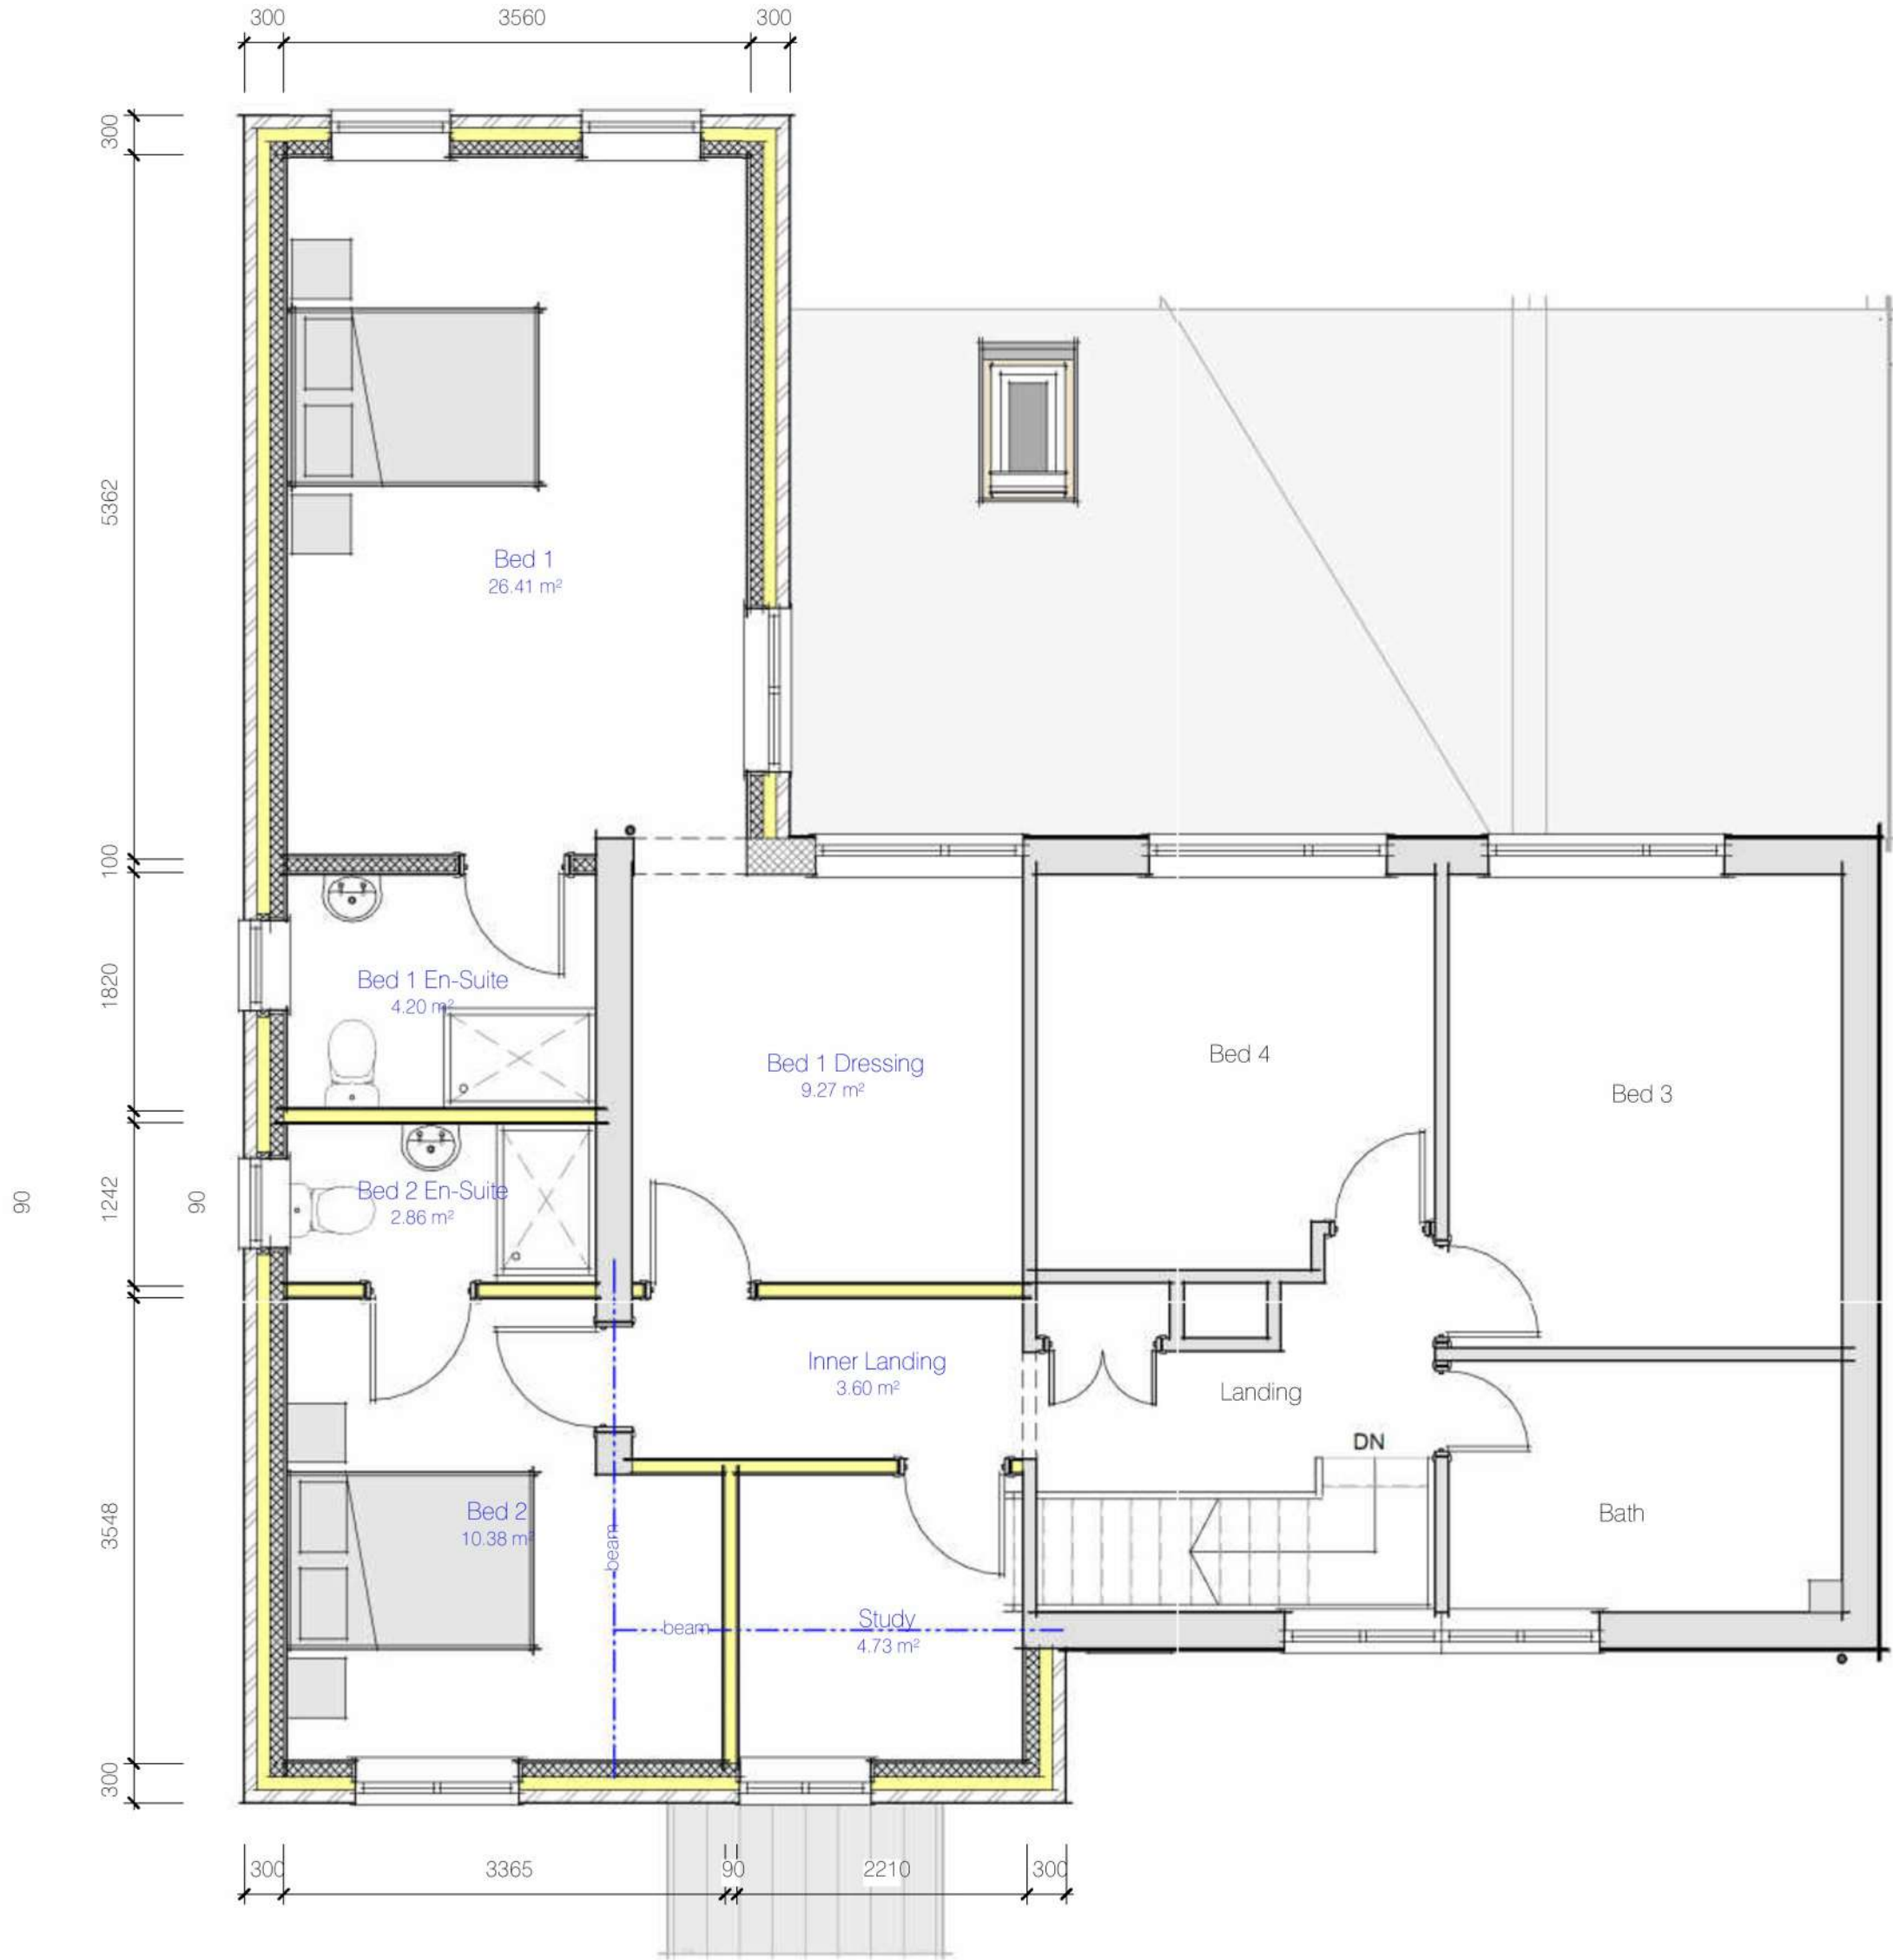


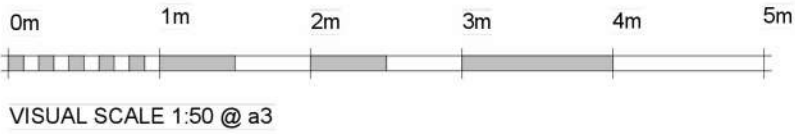

10 - Proposed Floor Schedule		
Name	Area	Perimeter
Bed 1	26.40 m ²	27.0 m
Bed 1 Dressing	9.25 m ²	12.2 m
Bed 1 En-Suite	4.20 m ²	8.3 m
Bed 2	10.40 m ²	13.7 m
Bed 2 En-Suite	2.85 m ²	7.1 m
Inner Landing	3.60 m ²	8.4 m
Study	4.75 m ²	8.7 m
Grand total:	7	85.3 m