


PLEASE REFER TO ARCHITECTS DRAWINGS FOR
CONFIRMATION OF ALL WALL/SETTING OUT
DIMENSIONS PRIOR TO COMMENCING OF WORKS

THIS DRAWING MUST BE READ IN CONJUNCTION
WITH ALL RELEVANT DRAWINGS & STRUCTURAL
CALCULATIONS

KEY:	
	EXISTING FOUL WATER (GRAVITY) - AWS
	EXISTING FOUL WATER (PUMPED) - AWS
	EXISTING FOUL WATER - PRIVATE
	EXISTING SURFACE WATER - IDB
	PROPOSED FOUL WATER PIPE - PRIVATE
	PROPOSED FOUL WATER CHAMBER - PRIVATE
	PROPOSED SURFACE WATER PIPE - PRIVATE
	PROPOSED SURFACE WATER CHAMBER - PRIVATE
	PROPOSED DRAINAGE CHANNEL & SUMP UNIT - PRIVATE
	HATCHED DENOTES EXISTING IDB 9m EASEMENT
	EXISTING SITE LEVEL
	PROPOSED SITE LEVEL
	PROPOSED SURFACE FALL
	DENOTES RE-WORKED GRAVEL HARDSTANDING WITH TERRAM INBITER POLLUTION CONTROL GEOTEXTILE
	DENOTES PROPOSED CONCRETE SLAB

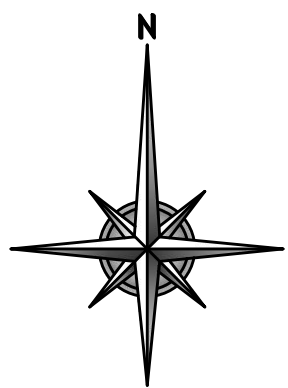

REV.	DESCRIPTION	DRN.	APP.	DATE
C	NUMBER OF BUS PARKING SPACES INCREASED.	MP	APW	15.01.25
B	MINOR DRAWING UPDATES.	MP	APW	26.11.24
A	DRAWING GENERALLY DEVELOPED.	MP	APW	31.10.24
-	FIRST ISSUE - FOR INFORMATION.	MP	APW	29.10.24

SHIELDS WILSON
e: info@shieldswilson.co.uk t: 01775 729252
STRUCTURAL AND CIVIL ENGINEERING

STATUS FOR INFORMATION

CLIENT STAGECOACH SERVICES LTD. / VSA

PROJECT PROPOSED SITE RE-DEVELOPMENTS AT
STAGECOACH - SPALDING DEPOT
WARDENTREE PARK, PINCHBECK, PE11 3UG

TITLE PROPOSED ENLARGED SITE & DRAINAGE
ARRANGEMENT LOCAL TO NEW CONCRETE SLAB

DATE	NOV. '24	SCALE 0A1 1:100	DRAWING NO. SW24-219-110	REV. C
DRAWN	MP			

