
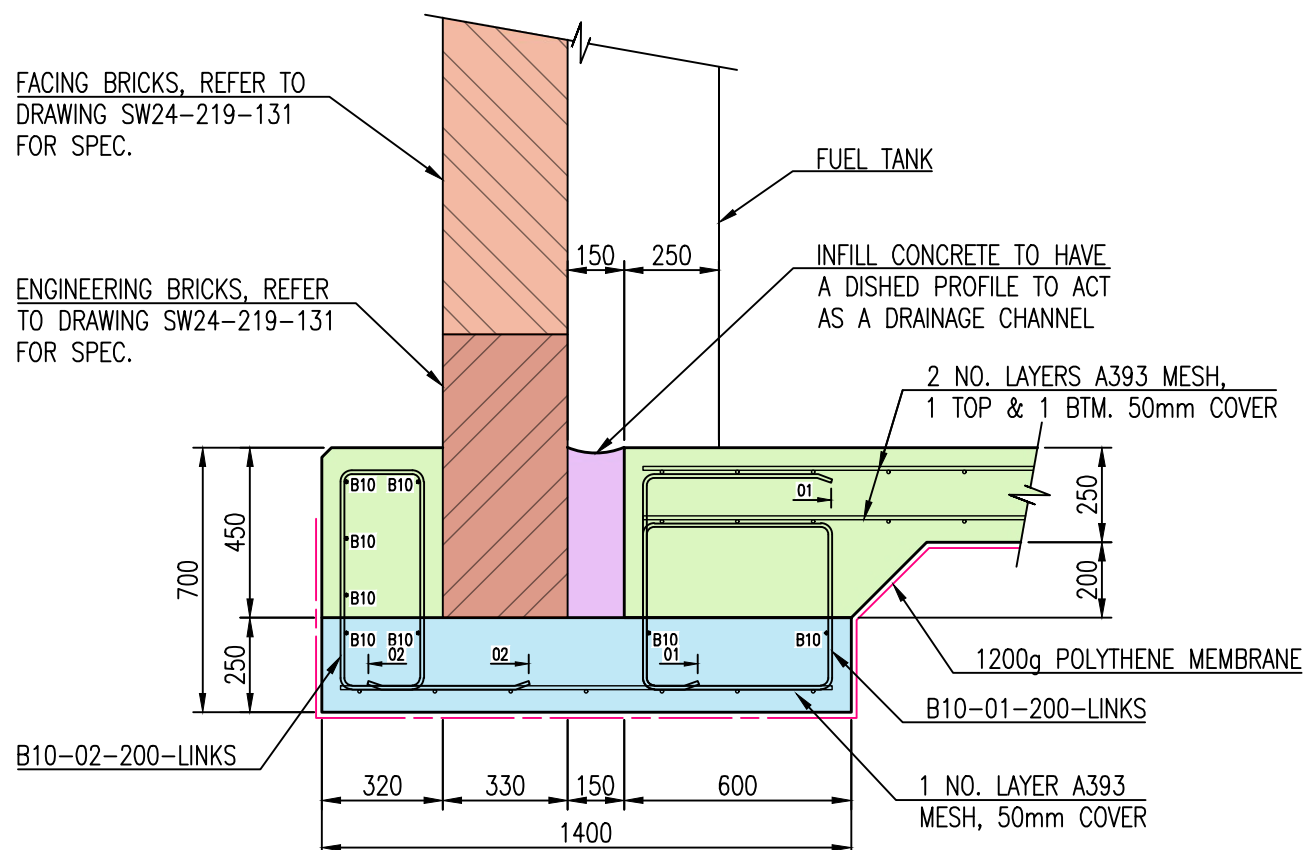
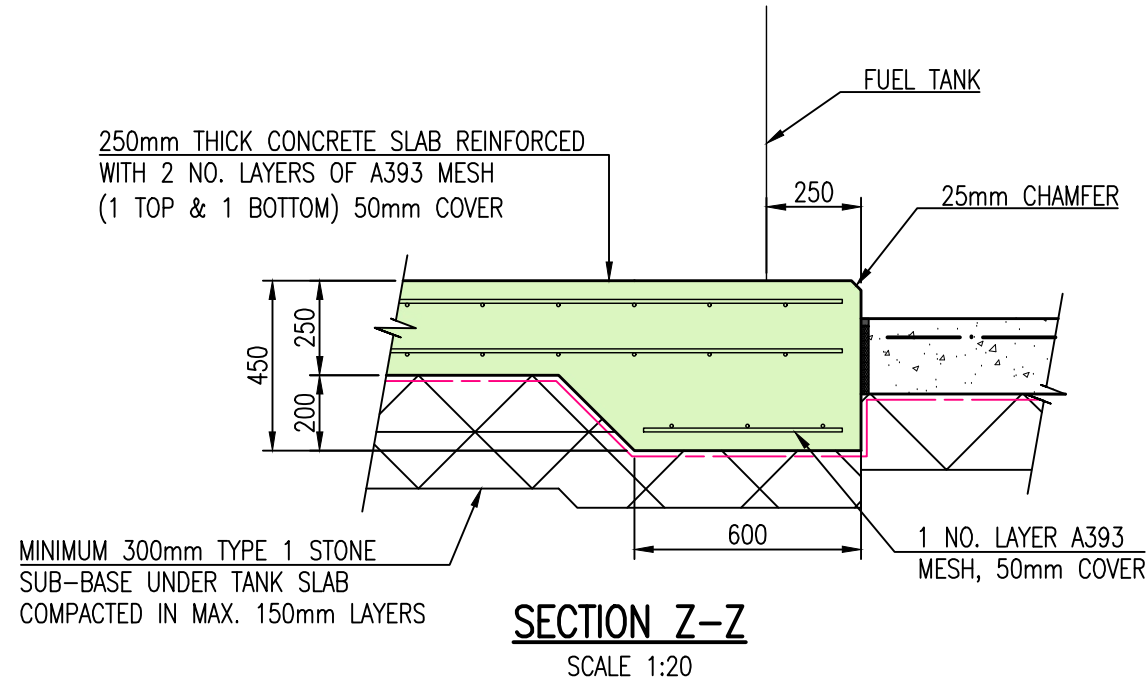
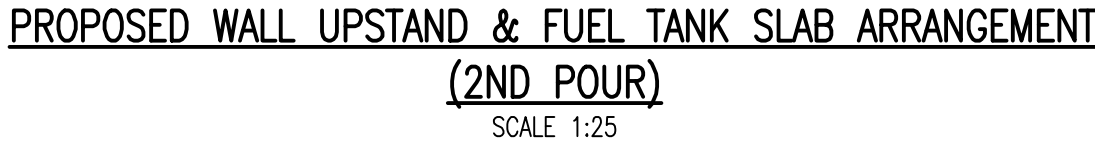
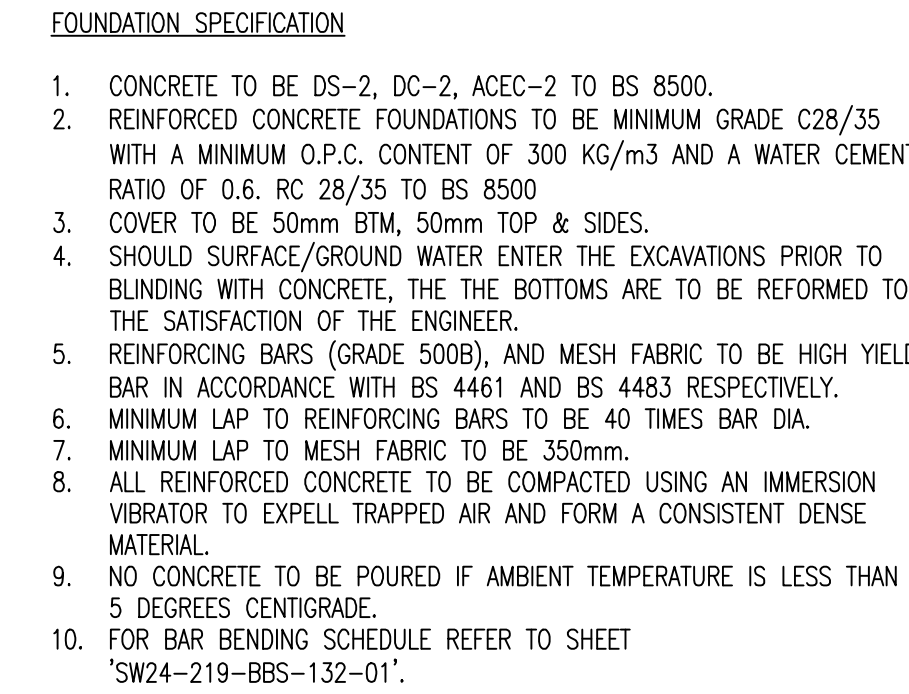
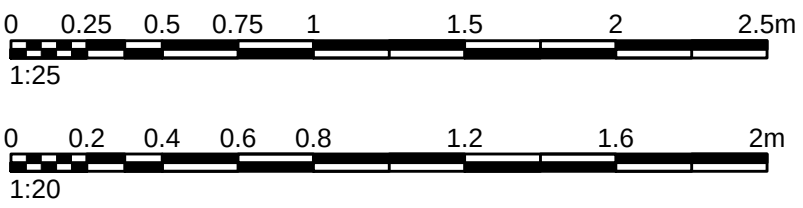
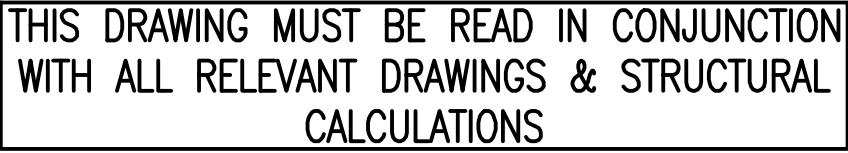
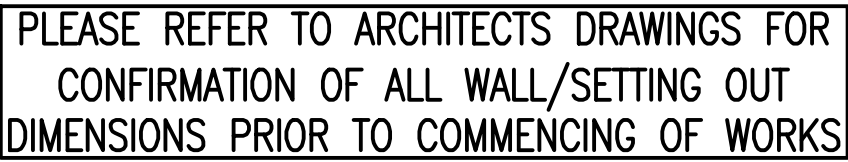


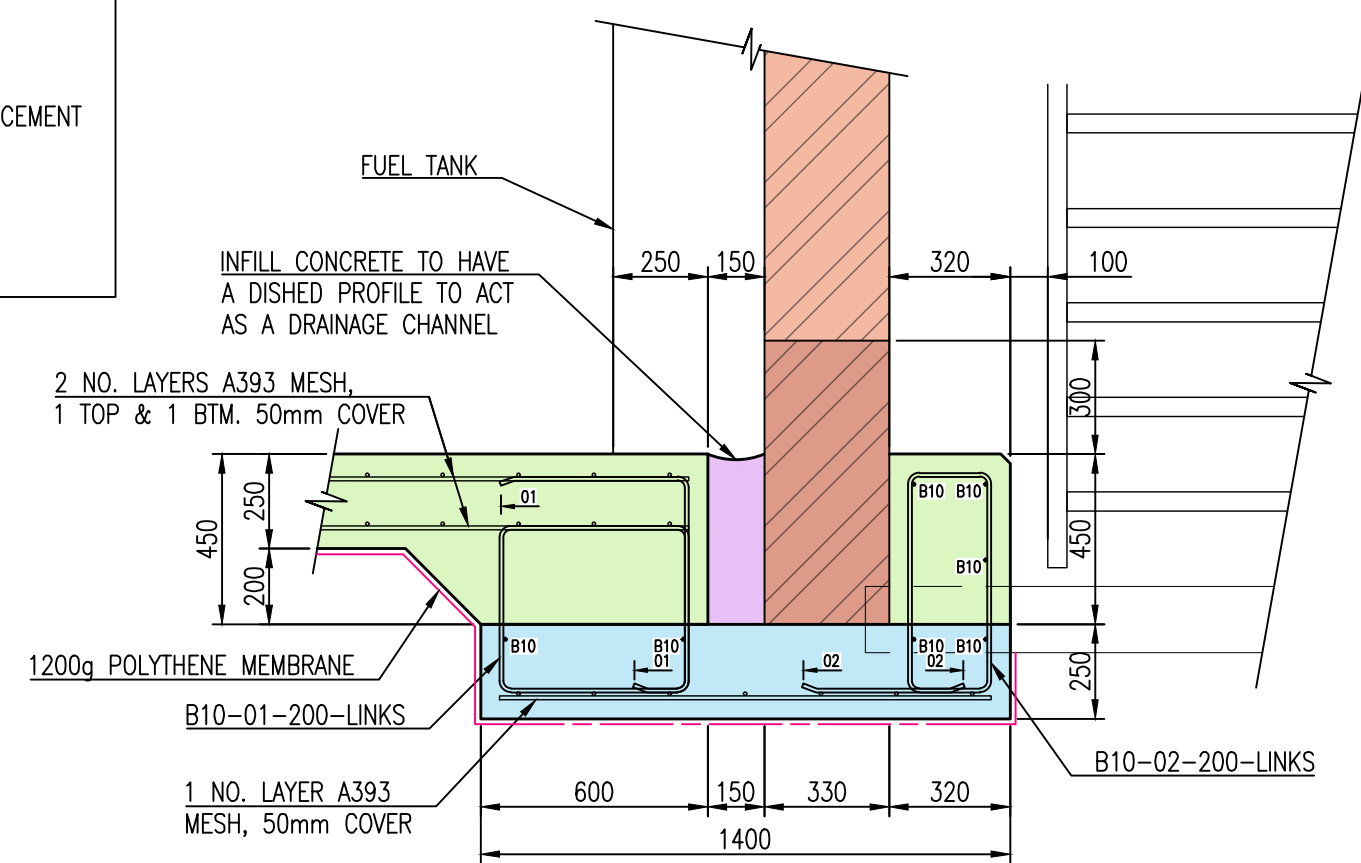

REV.	FIRST ISSUE – FOR INFORMATION.			MP	APW 26.11.21
	DESCRIPTION			DRN.	APP. DATE
SHIELDS WILSON e: info@shieldswilson.co.uk t: 01775 729252 STRUCTURAL AND CIVIL ENGINEERING					
STAGE FOR INFORMATION					
CLIENT STAGECOACH SERVICES LTD. / VSA					
PROJECT PROPOSED SITE RE-DEVELOPMENTS AT STAGECOACH – SPALDING DEPOT WARDENTREE PARK, PINCHBECK, PE11 3UG					
TITLE PROPOSED FUEL TANK SLAB/FIRE SEPARATION WALL REINFORCEMENT ARRANGEMENTS & DETAILS					
DATE	NOV. '24	SCALE	DRAWING NO.		REV.
DRAWN	MP	1:25 1:20	SW24-219-132		-