




EXISTING SITE BLOCK PLAN
scale 1:500

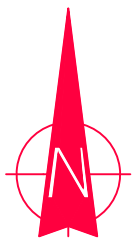


NOTE :
THIS DRAWING HAS BEEN PREPARED FROM REPRODUCED INFORMATION AND TOPOGRAPHICAL
SURVEY INFORMATION PRODUCED BY LINCOLNSHIRE SURVEYS AND CLS SURVEYS.

REVISION E : 27 APRIL 2026 : SITE PLAN AMENDED TO CO-ORDINATE WITH PROPOSED LAYOUT.	GDD
REVISION D : 18 MARCH 2026 : DRAWING UPDATED WITH NEW TOPOGRAPHICAL SURVEY INFORMATION.	AW
REVISION C : 18 FEBRUARY 2026 : SITE BOUNDARY AMENDED TO COORDINATE WITH RED LINE BOUNDARY TO SITE LOCATION PLAN.	AW
REVISION B : 17 OCTOBER 2025 : SITE BOUNDARY AMENDED TO COORDINATE WITH RED LINE BOUNDARY TO SITE LOCATION PLAN.	GDD
REVISION A : 08 OCTOBER 2025 : EXTENT OF SITE BOUNDARY AMENDED TO COORDINATE WITH PROPOSED SITE LAYOUT DRAWING.	AW

Do not scale. All setting out dimensions to be site confirmed prior to works commencing and any discrepancies confirmed to architect. This drawing is to be read in conjunction with all other architectural and structural engineers drawings.

planning issue

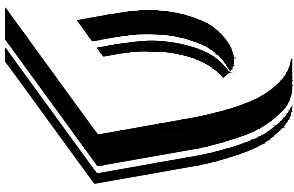 Dixon Dawson Chartered Architects 28 Kenwood Park Road Nether Edge Sheffield S7 1NF T 0114 2683888 E sheffield@dixondawson.co.uk			
PROPOSED SITE DEVELOPMENT 33 CHURCH STREET, PINCHBECK, SPALDING, PE11 3UB for VENTURE BUSINESS SPACE LIMITED			
EXISTING SITE BLOCK PLAN			1:500@A1
Date: 30/08/24	Drawn: AW	Checked:	8738s/PA02E