



PROPOSED SITE BLOCK PLAN
scale 1:500

NOTE :
THIS DRAWING HAS BEEN PREPARED FROM REPRODUCED INFORMATION AND TOPOGRAPHICAL SURVEY INFORMATION PRODUCED BY LINCOLNSHIRE SURVEYS AND CLS SURVEYS.

- REVISION F : 26 MAY 2026 :
SITE PLAN AMENDED TO CO-ORDINATE WITH PROPOSED LAYOUT. LINE OF EASEMENT OMITTED FROM DRAWING.

GDD
- REVISION E : 27 APRIL 2026 :
SITE PLAN AMENDED TO CO-ORDINATE WITH PROPOSED LAYOUT.

GDD
- REVISION D : 18 MARCH 2026 2026 :
DRAWING UPDATED WITH NEW TOPOGRAPHICAL SURVEY INFORMATION.

AW
- REVISION C : 18 FEBRUARY 2026 :
SITE LAYOUT AND ASSOCIATED SITE BOUNDARY UPDATED TO COORDINATE WITH CURRENT PROPOSALS.


AW
- REVISION B : 17 OCTOBER 2025 :
SITE BOUNDARY AMENDED TO COORDINATE WITH RED LINE BOUNDARY TO SITE LOCATION PLAN.

GDD
- REVISION A : 08 OCTOBER 2025 :
RESIDENTIAL SITE LAYOUT AND ASSOCIATED SITE ACCESS OMITTED. EXTENT OF SITE BOUNDARY AMENDED TO SHOW RETAIL SITE ONLY.

AW

Do not scale. All setting out dimensions to be site confirmed prior to works commencing and any discrepancies confirmed to architect. This drawing is to be read in conjunction with all other architectural and structural engineers drawings.

planning issue

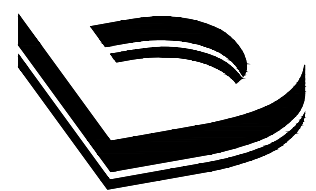

Dixon Dawson Chartered Architects

28 Kenwood Park Road
Nether Edge
Sheffield
S7 1NF

T 0114 2683888
E sheffield@dixondawson.co.uk

PROPOSED SITE DEVELOPMENT

33 CHURCH STREET, PINCHBECK, SPALDING, PE11 3UB
for VENTURE BUSINESS SPACE LIMITED

PROPOSED SITE BLOCK PLAN

1:500@A1

Date:
30/08/24

Drawn:
AW

Checked:

8738s/PA03F