




LOCATION PLAN SCALE 1/2500

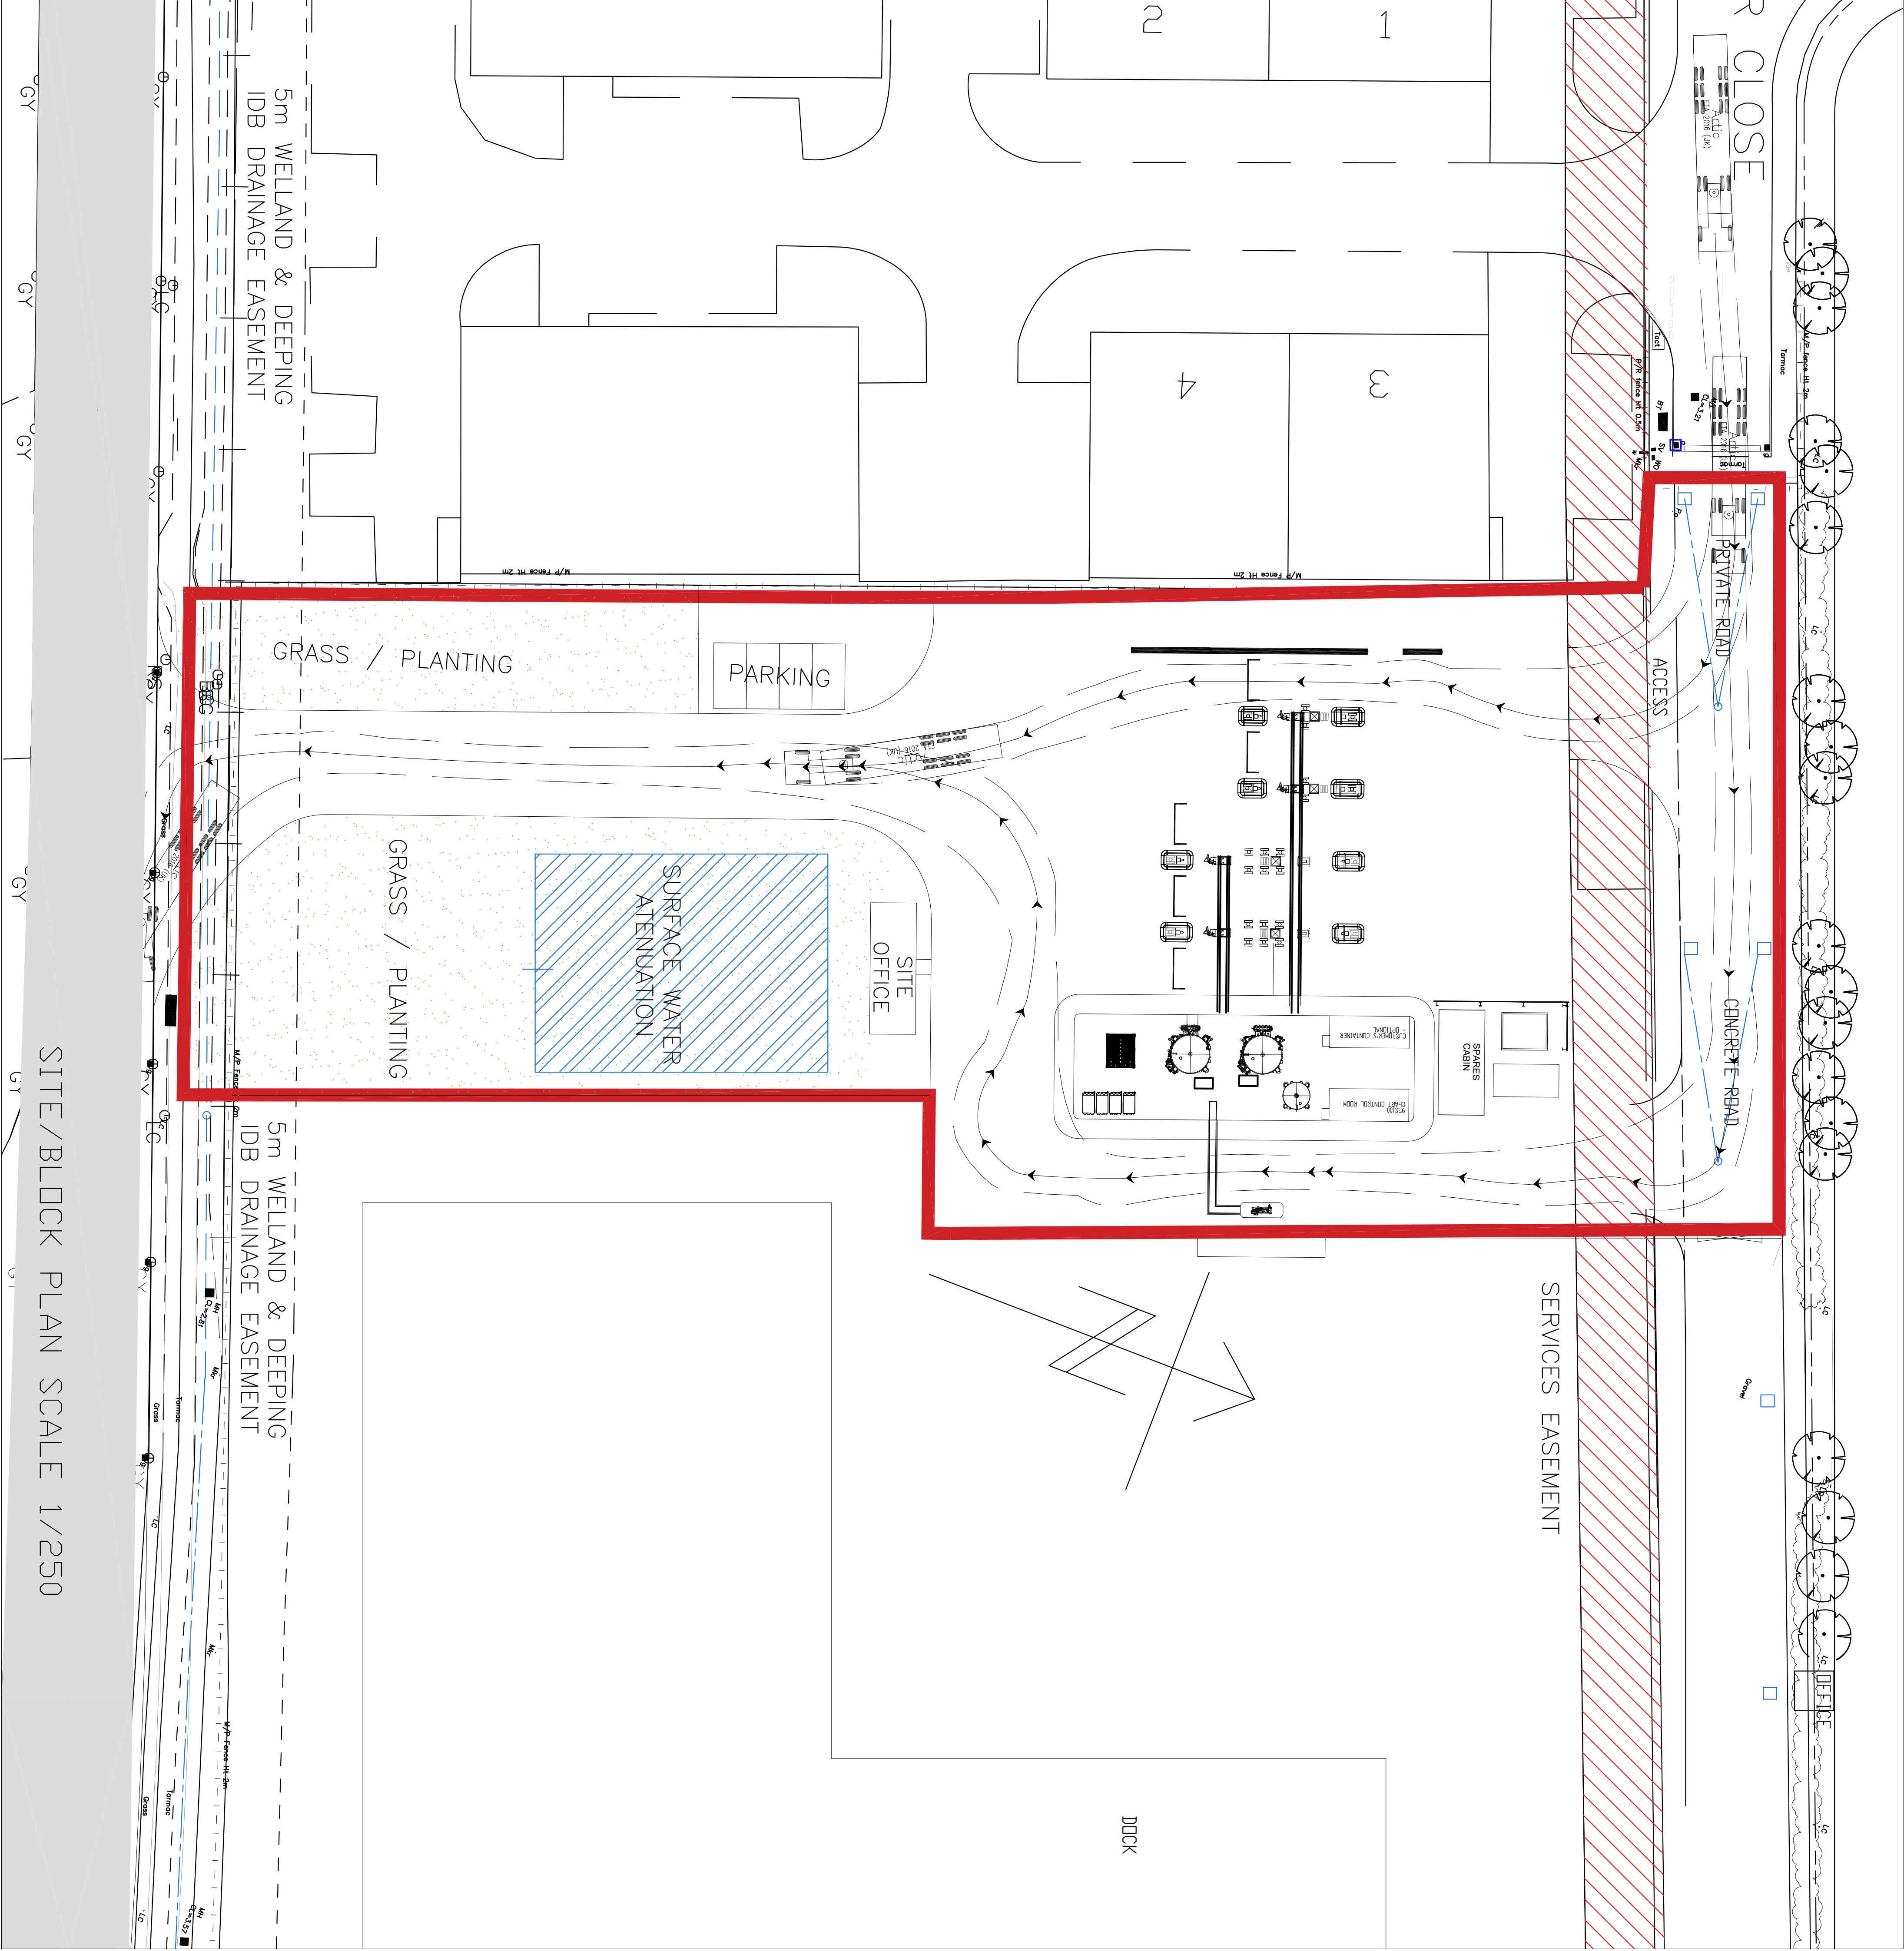

DC ARCHITECTURAL SERVICES LTD
ARCHITECTURAL AND PLANNING SERVICES
THE BARN, PARTNEY MILL, SPINNEY LINCOLNSHIRE PE23 4PE
TEL: 01501 500534
MIDB: 01775227893
Email: ds@dcarservices.com



Client: gasrec ltd
Project: WARDEN TREE LANE, PINCHBECK, SPALDING,
LINDOLNSHIRE. PE11 3ZN

copyright reserved ©

Drawing Title: LNG DP STATION SITE/BLOCK AND LOCATION
PLANS
Scale: 1:250 and 1:2500
Date: MARCH 26
Drawn: DB
Checked: D