



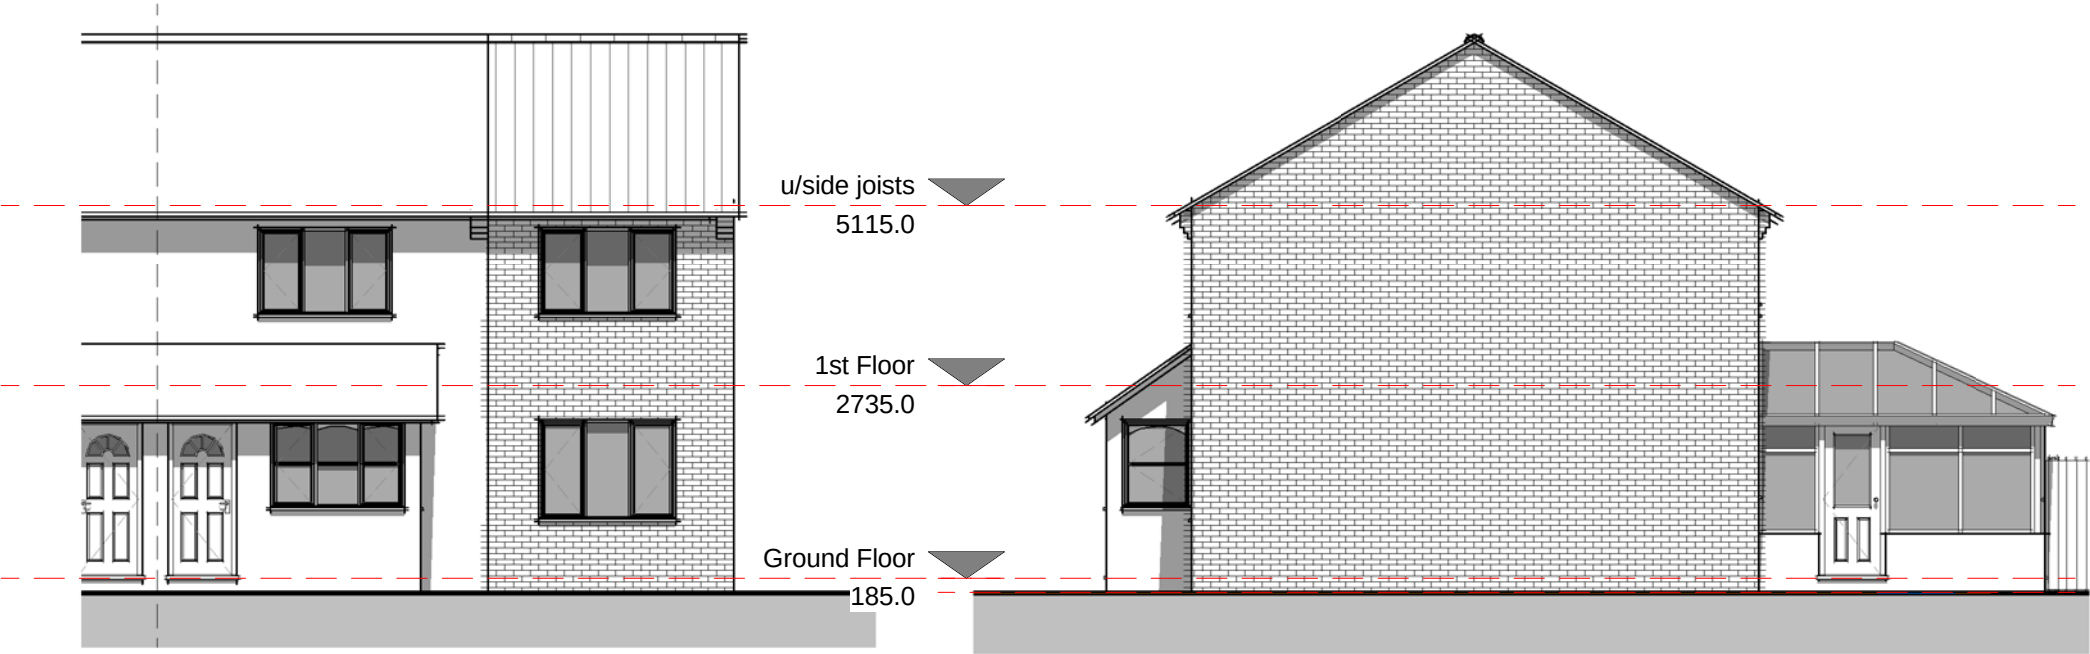

01-Front
1 : 100

02-Right Flank
1 : 100

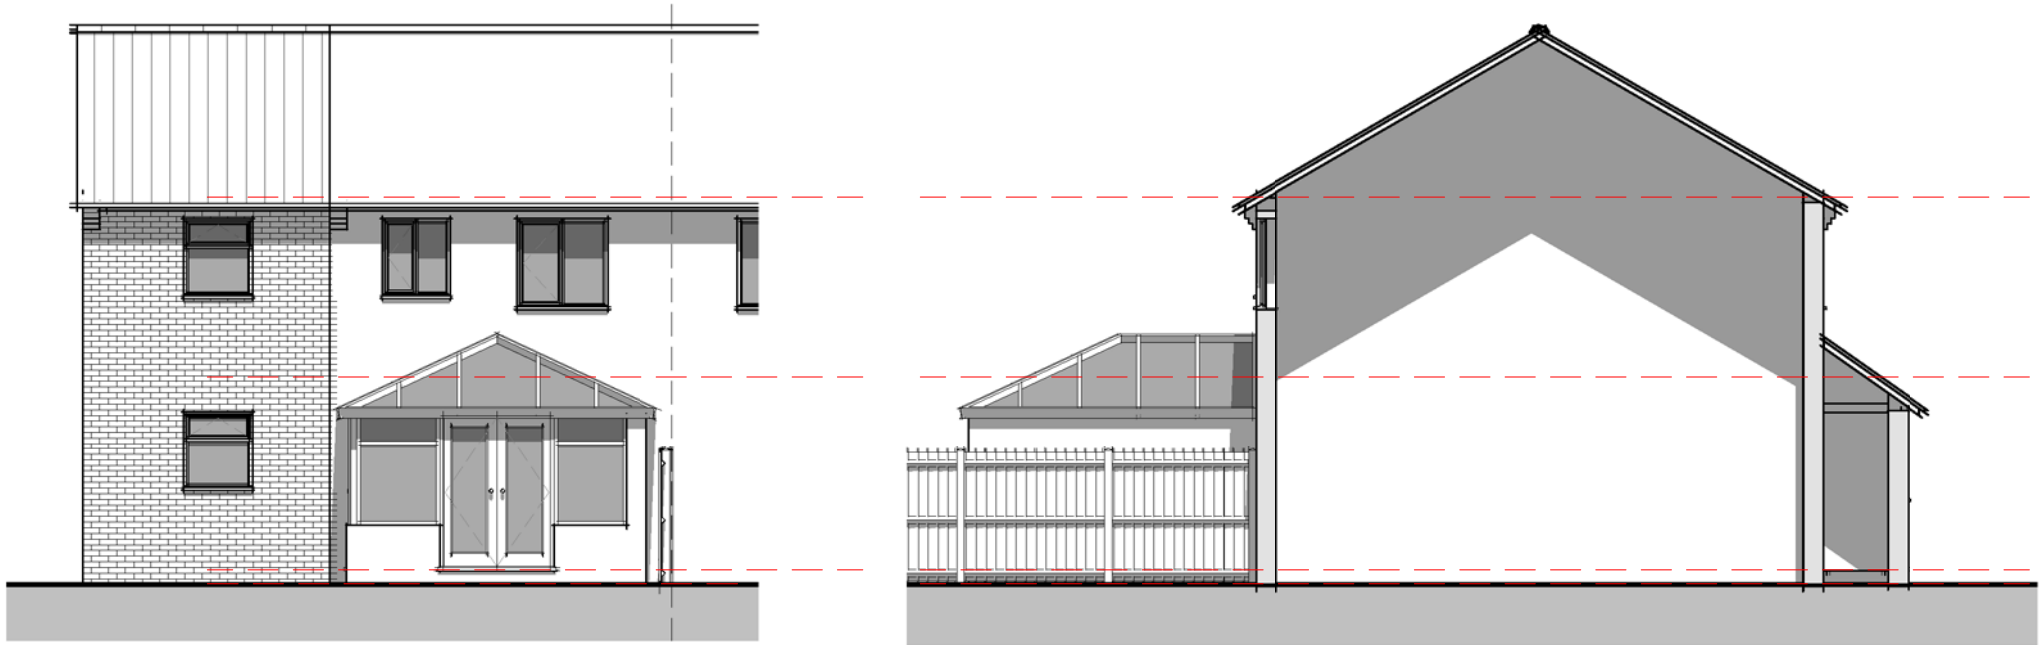

03-Rear
1 : 100

04-Left Flank
1 : 100