
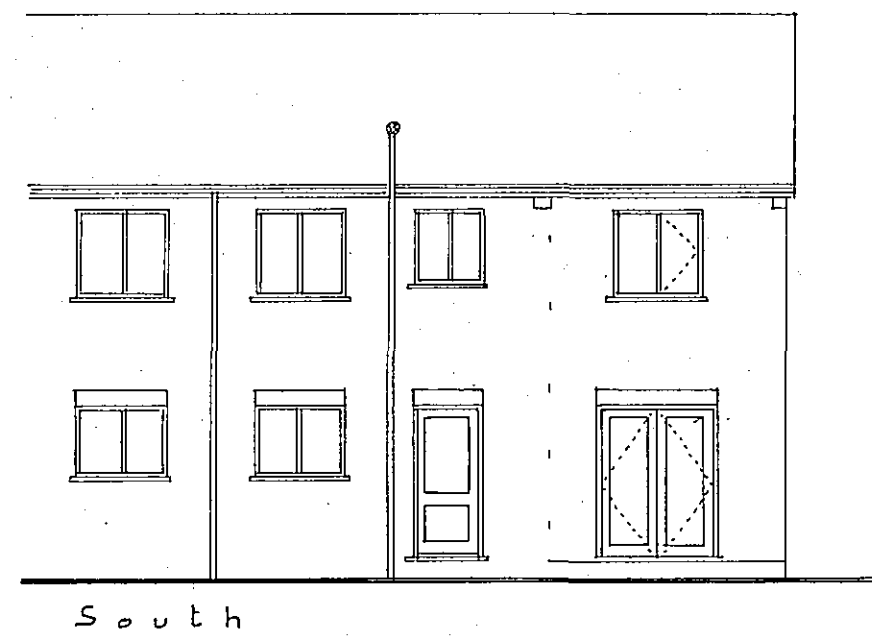
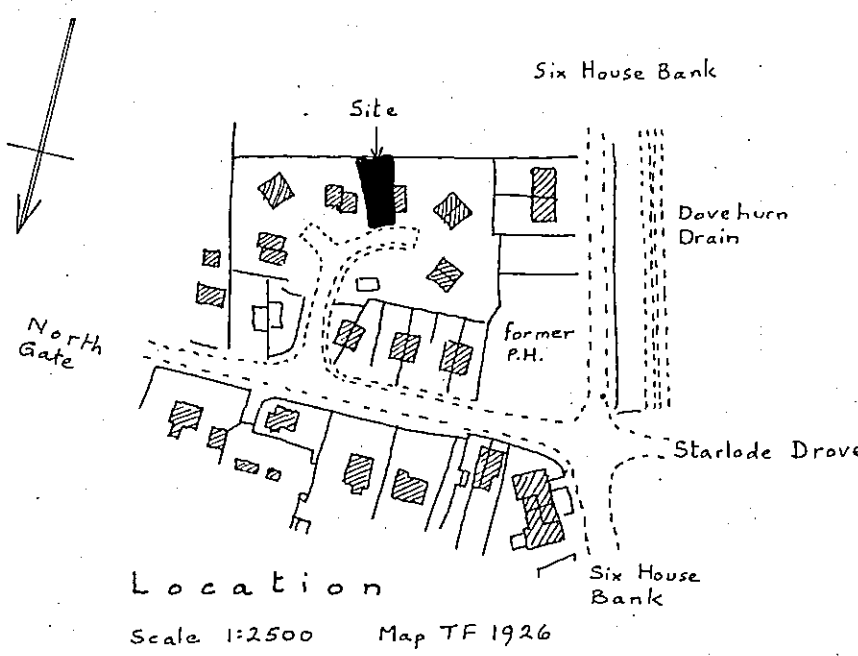
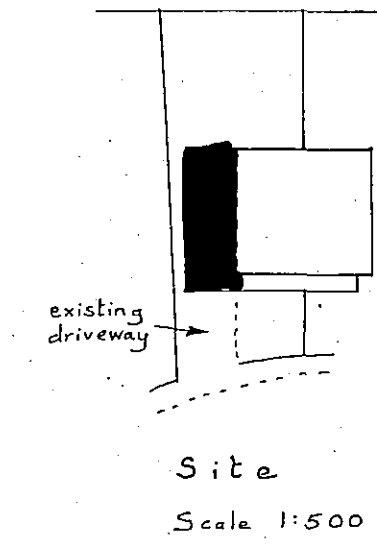
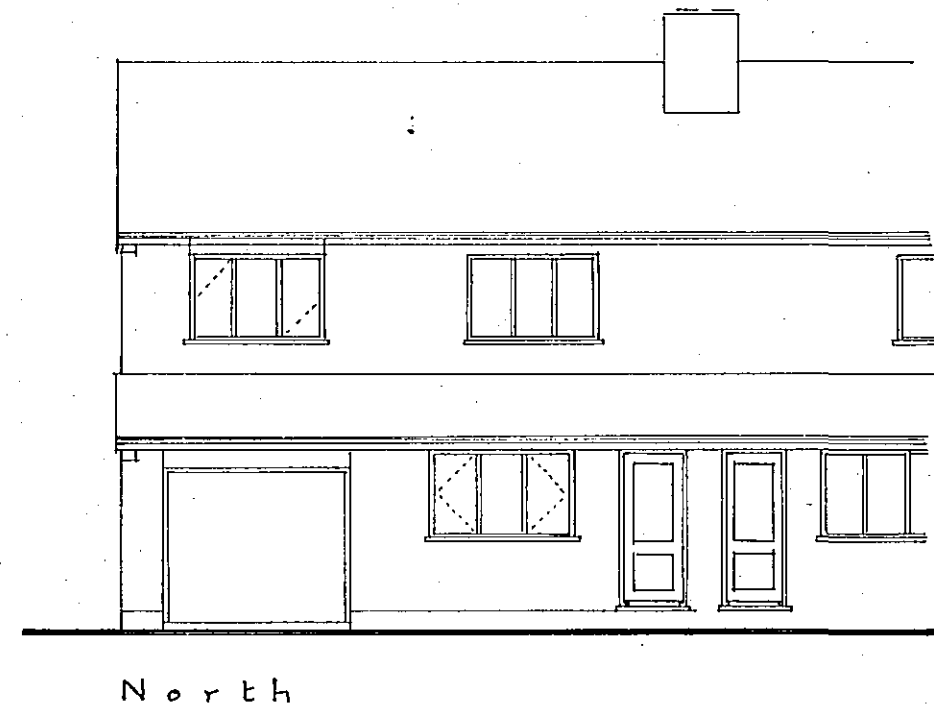
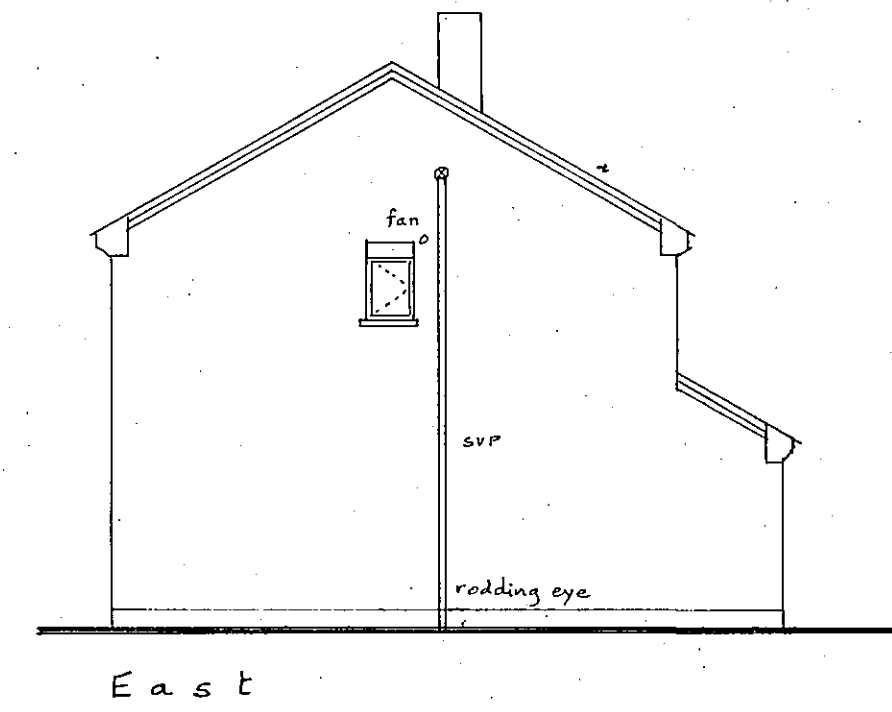
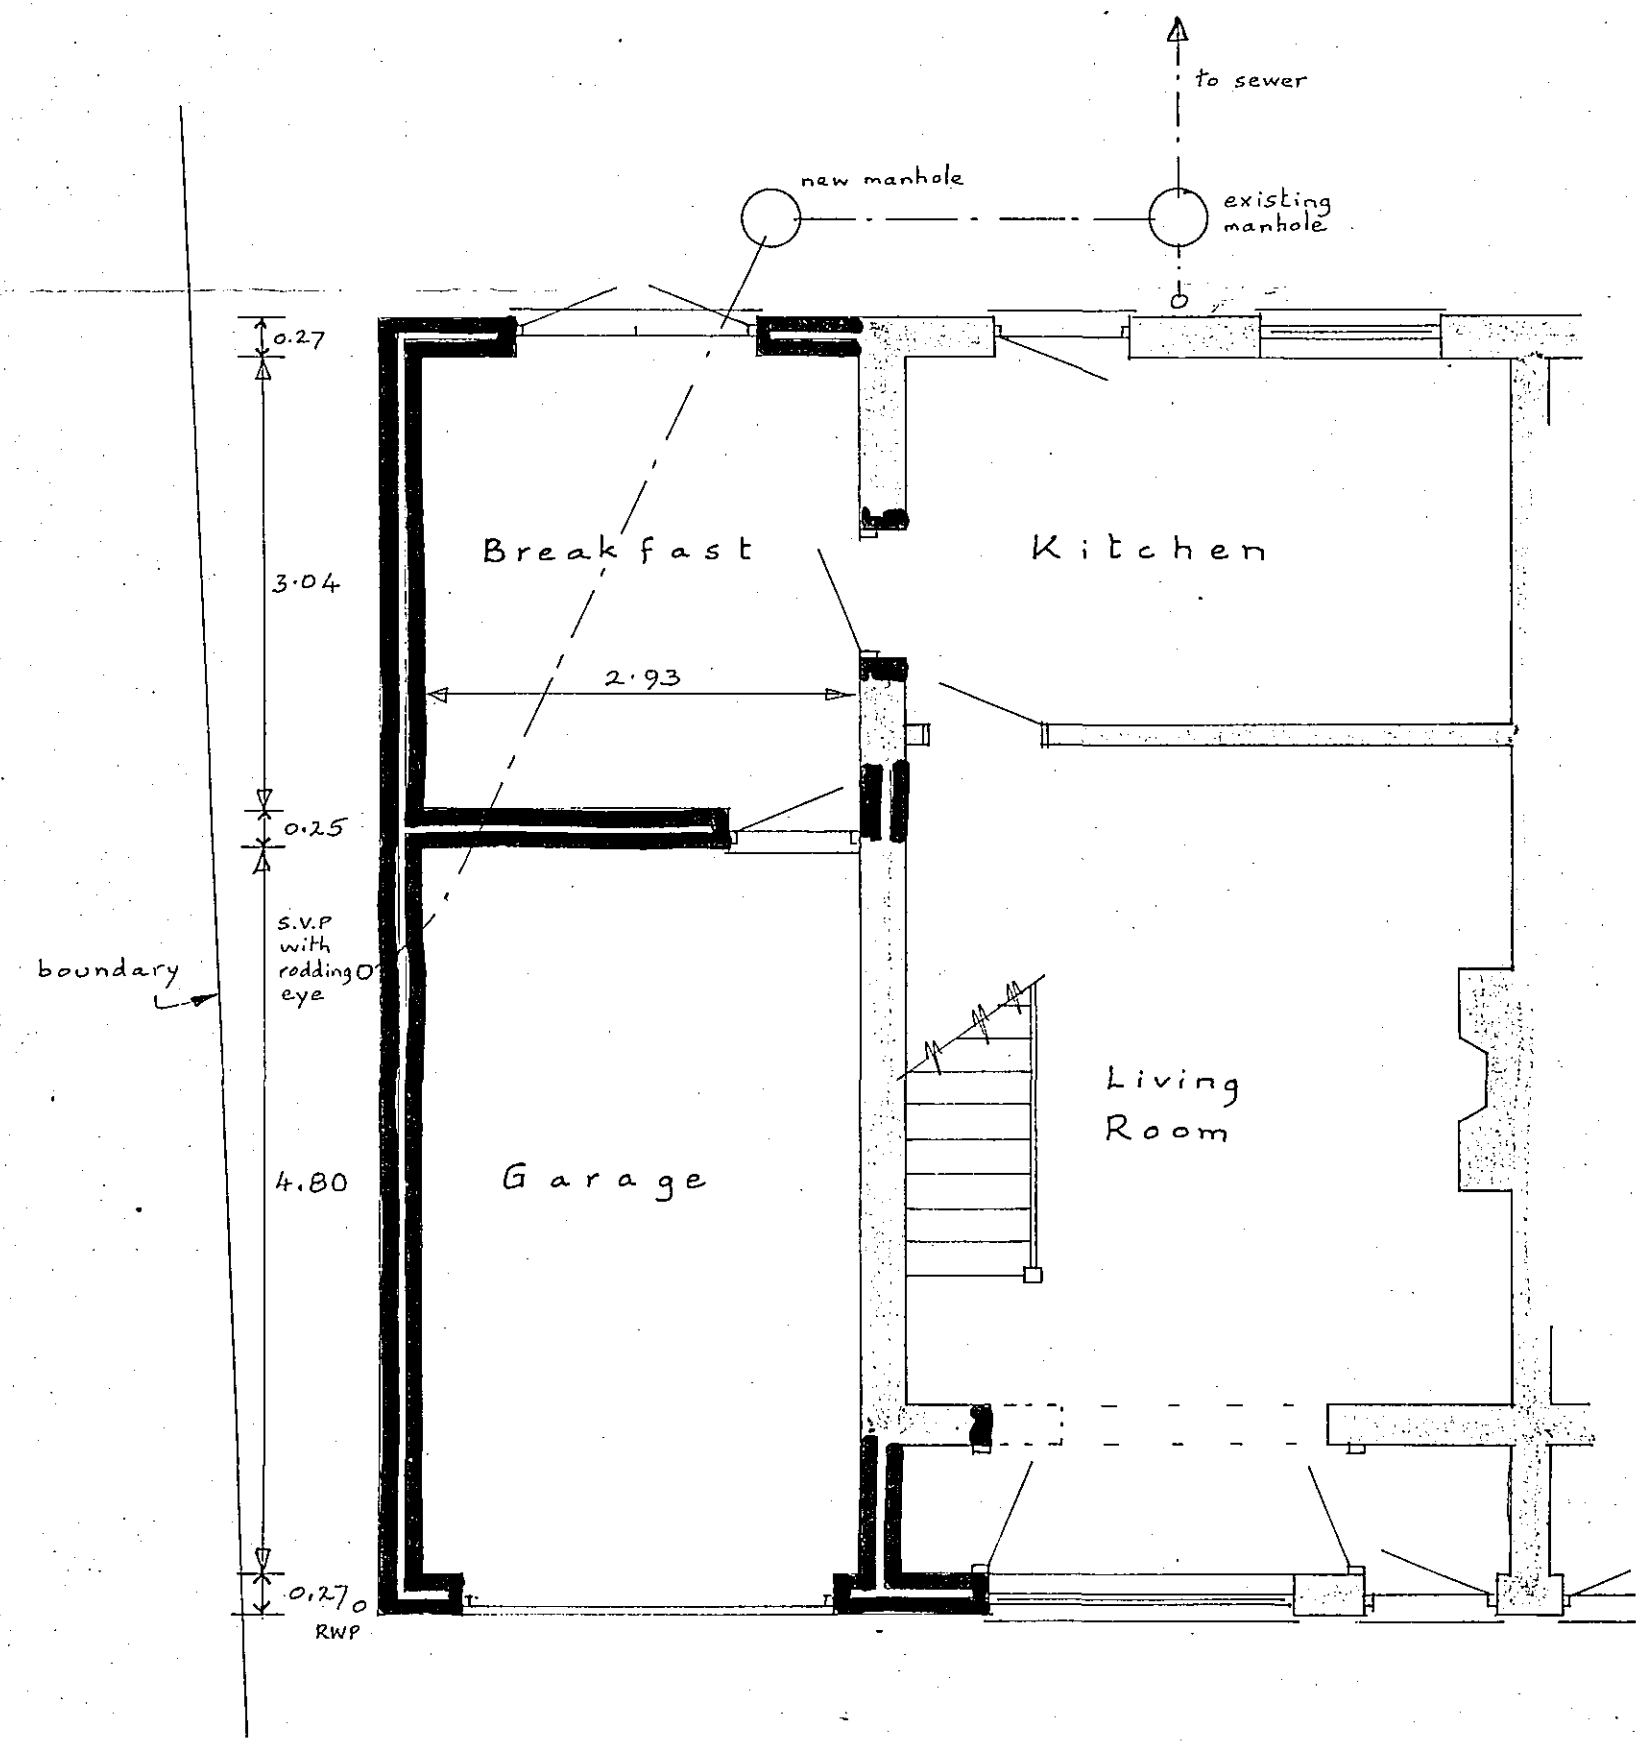


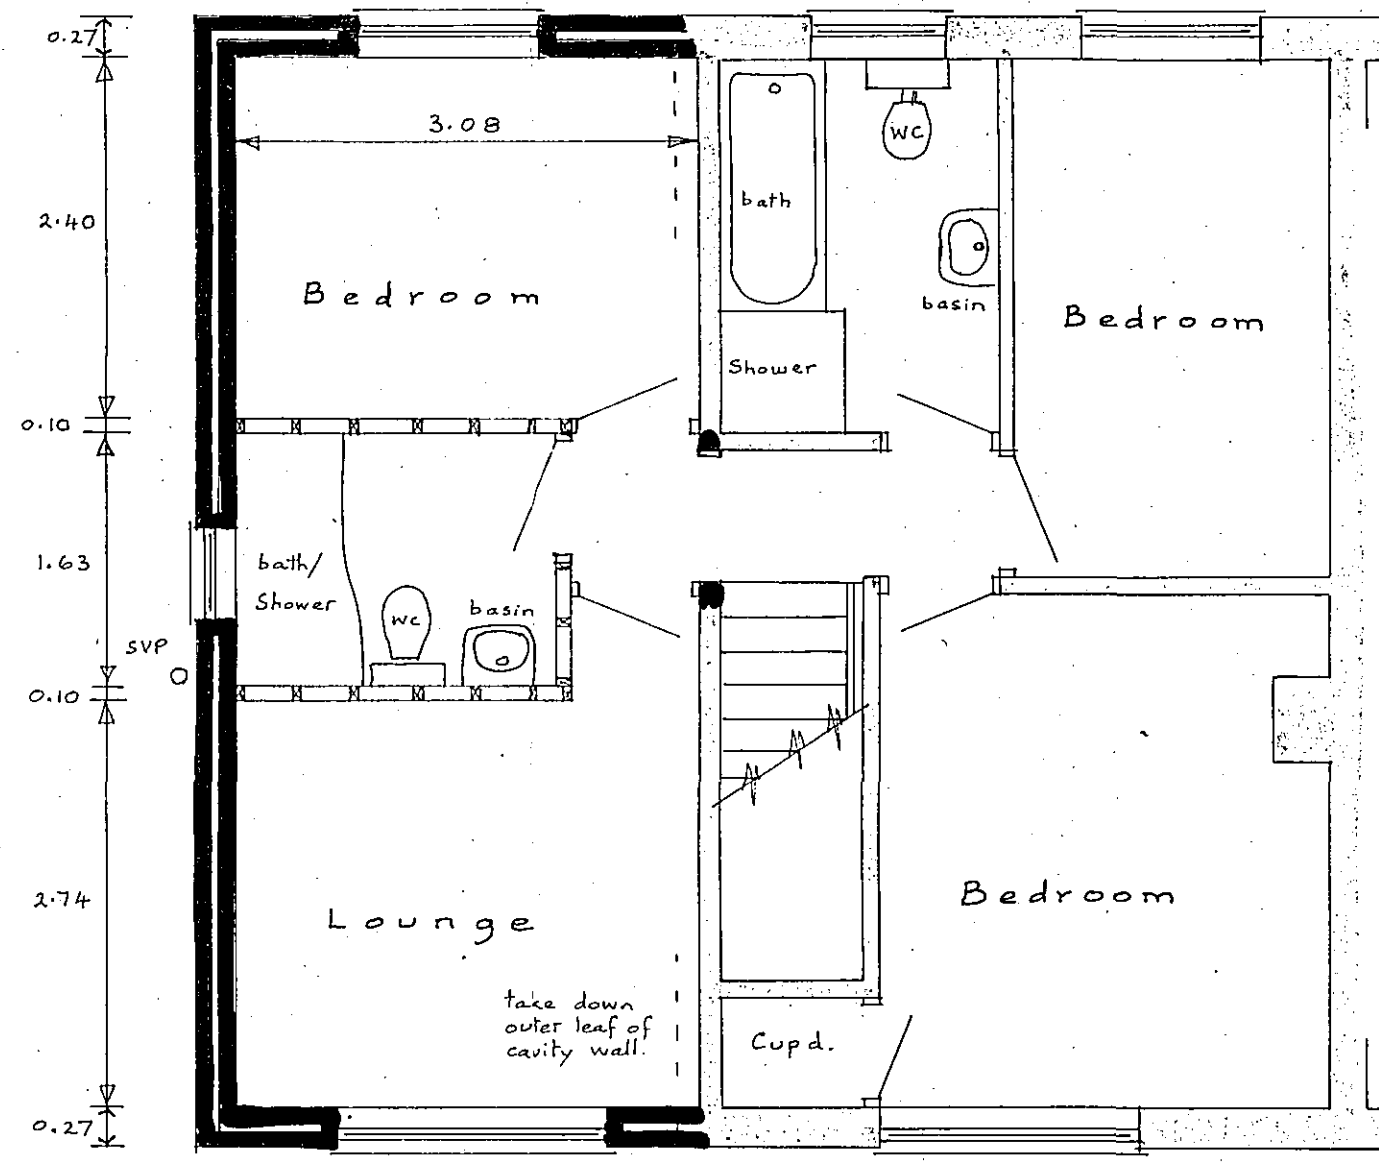

SHDC
Planning & Development
27 APR 2005
Ref: 0559/05

Mr. and Mrs. C.D. Kebbell
15, Linden Way, WEST PINCHBECK
Two Storey Side Extension

Written dimensions to be used in preference to scaled, and all measurements to be verified by checking on site.	Scale 1:50 and 1:100	 A. ROFFE BUILDING DESIGN & PLANS 1, Green Lane, SPALDING, Lincs. PE11 2YB Tel: 01775-723 680 ©
Local Authority Ref. Planning	Drawing No. 250424	
Building Regulations	Date April 2005	