




Damian Dale


LEADWORK SPECIALISTS

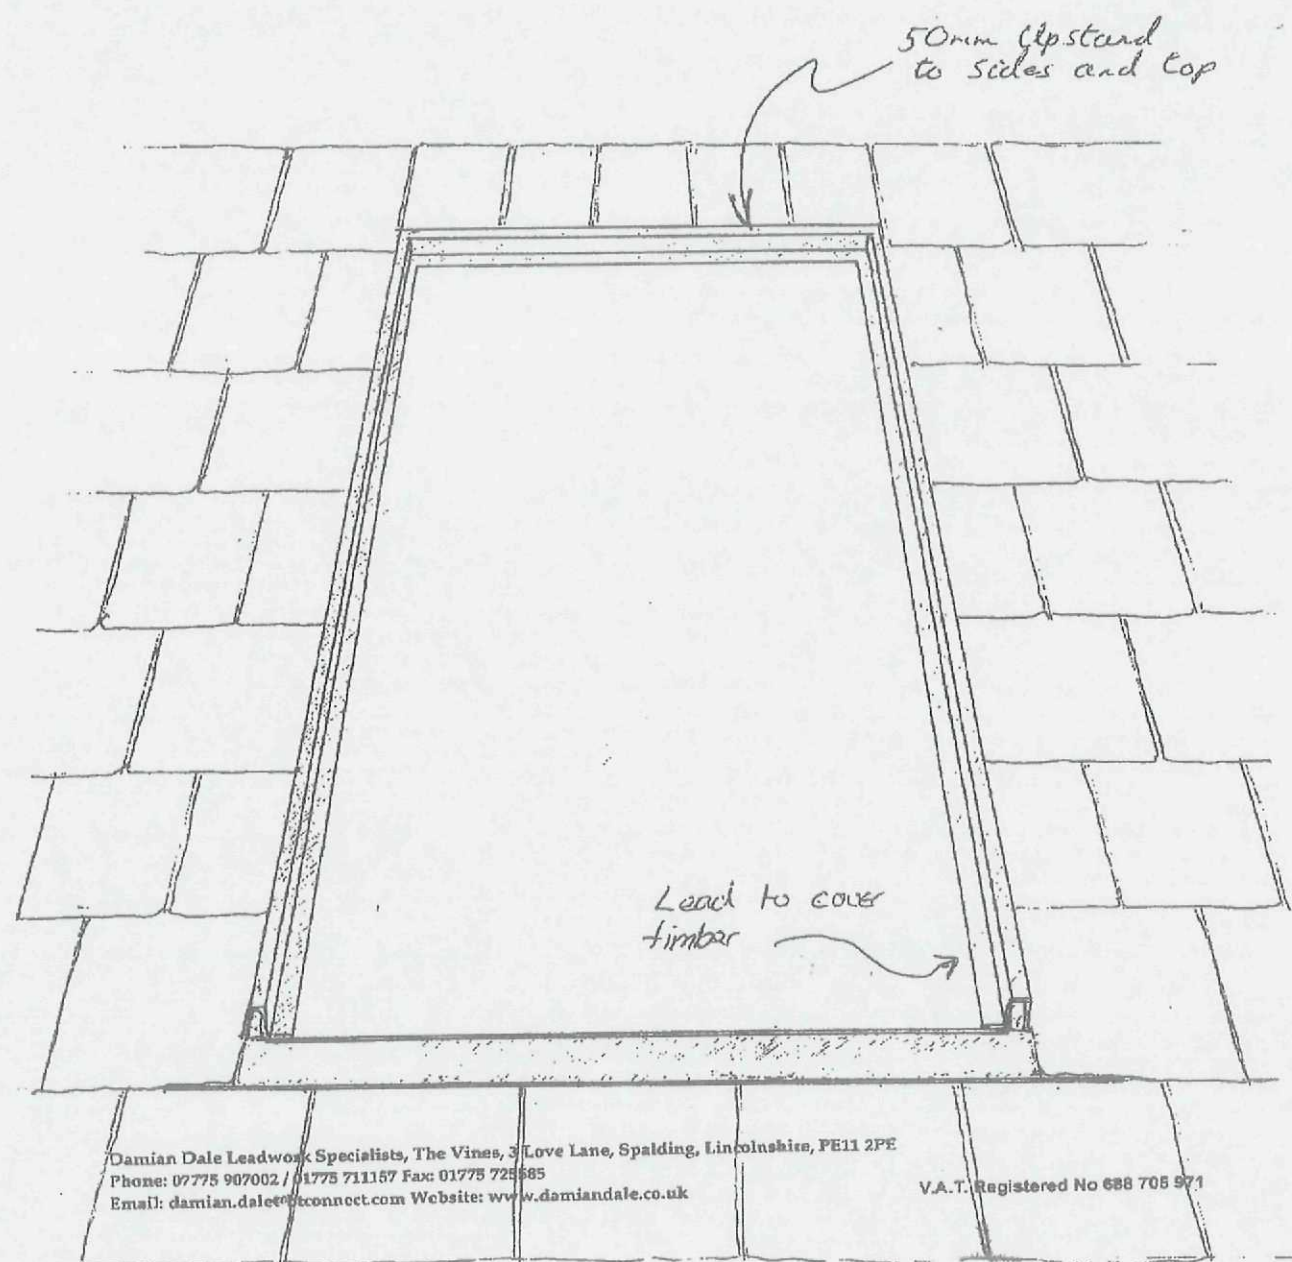

Damian Dale Leadwork Specialists, The Vines, 3 Love Lane, Spalding, Lincolnshire, PE11 2PE
Phone: 01775 907002 / 01775 711157 Fax: 01775 725685
Email: damian.dale@connect.com Website: www.damiandale.co.uk

V.A.T. Registered No 688 705 971

Welland drainage building
cross section of window light

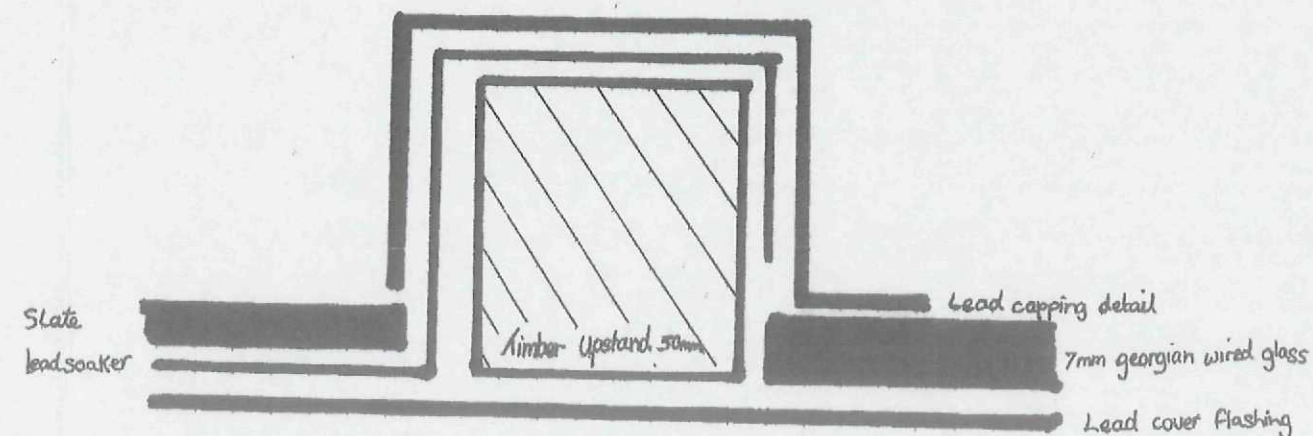

Welland & Deepings Internal Drainage Board
Deeping House,
Welland Terrace,
Spalding
Lincs
PE11 2TD

Tel: 01775 725861
Email: info@wellandidb.org.uk

DWG No. Stores 3

