




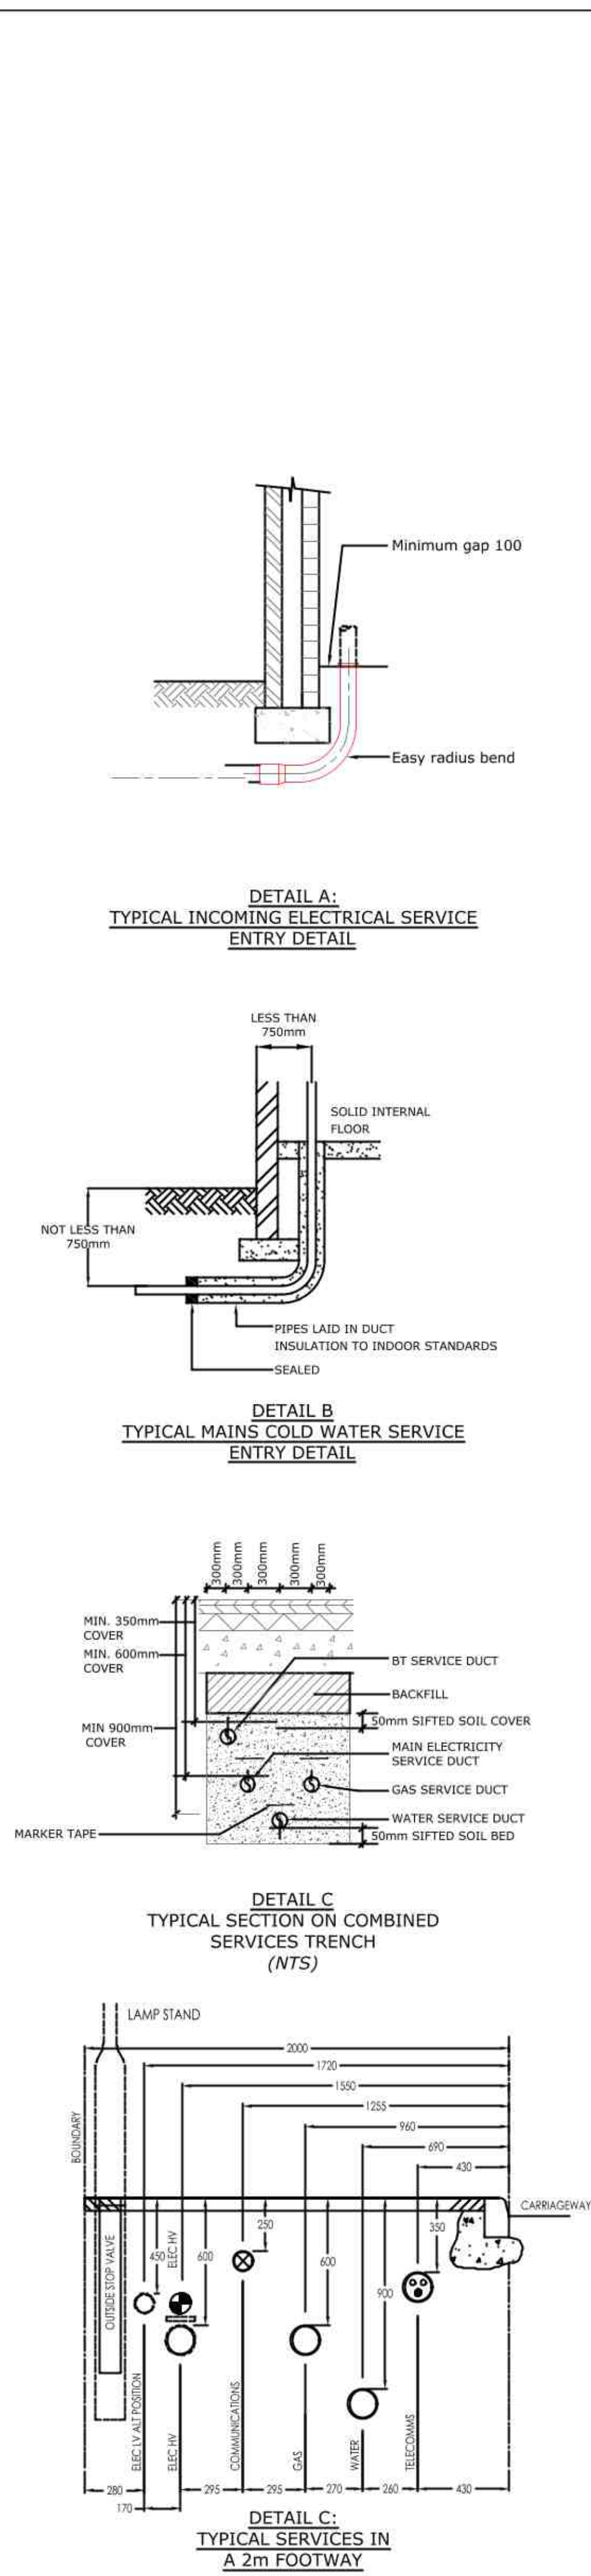


- ## NOTES
1. DO NOT SCALE FROM THIS DRAWING. ALL DIMENSIONS TO BE CHECKED ON SITE. THE CONTRACTOR SHALL PRODUCE DIMENSIONED WORKING DRAWINGS FOR THE CONTRACT ADMINISTRATORS APPROVAL BEFORE SETTING OUT ON SITE.
 2. THIS DRAWING IS TO BE READ IN CONJUNCTION WITH THE RELEVANT CONTRACT DOCUMENTS INCLUDING ALL MECHANICAL, ELECTRICAL, PUBLIC HIGHWAY, ARCHITECTURAL, STRUCTURAL AND CIVIL ENGINEERING DRAWINGS, SPECIFICATIONS AND SCHEDULES.
 3. THIS DRAWING HAS BEEN PRODUCED FOR INFORMATION & DESIGN PURPOSES ONLY AND IS NOT TO BE USED AS A WORKING DRAWING.

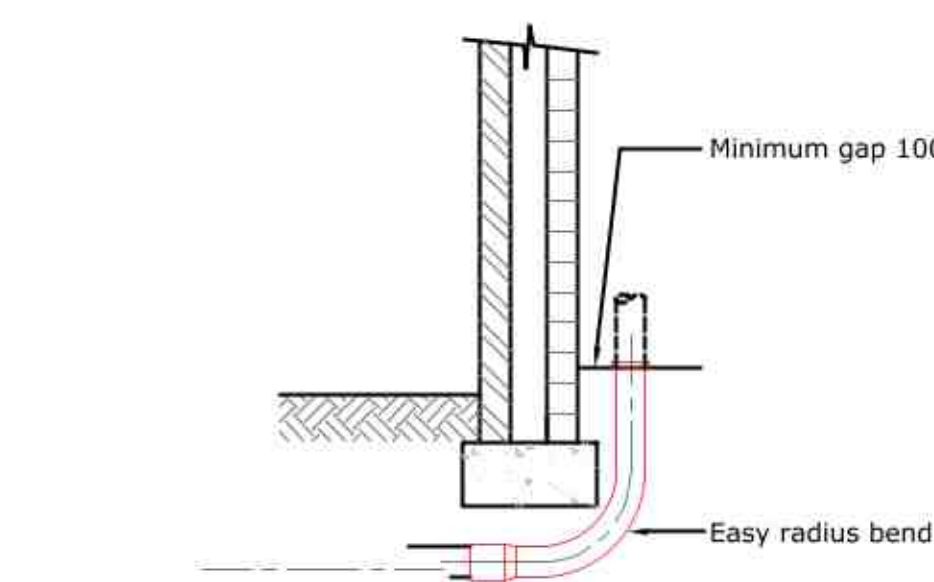


DETAIL A:
TYPICAL INCOMING ELECTRICAL SERVICE
ENTRY DETAIL

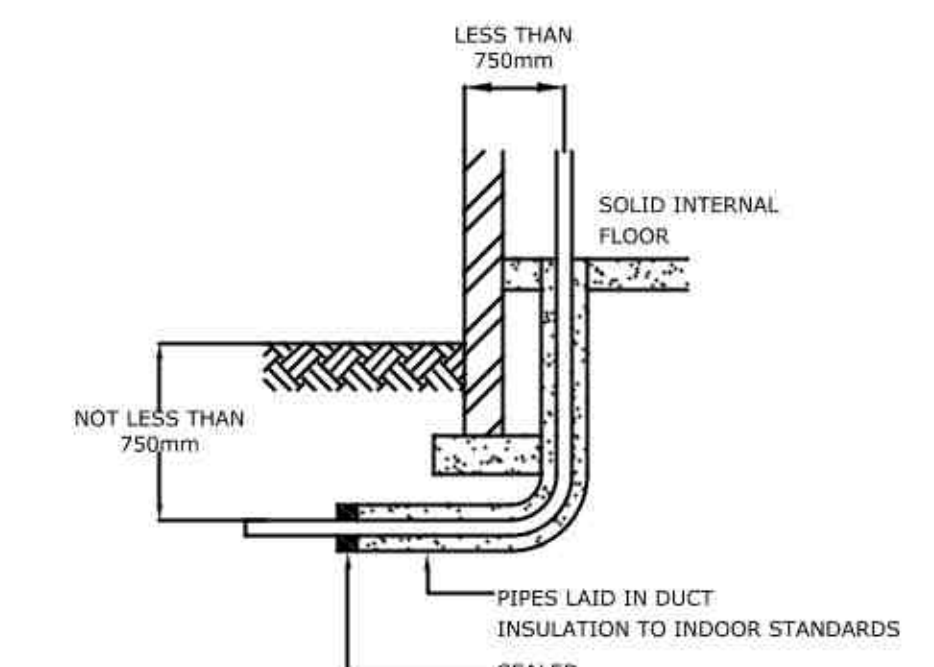

DETAIL B
TYPICAL MAINS COLD WATER SERVICE
ENTRY DETAIL

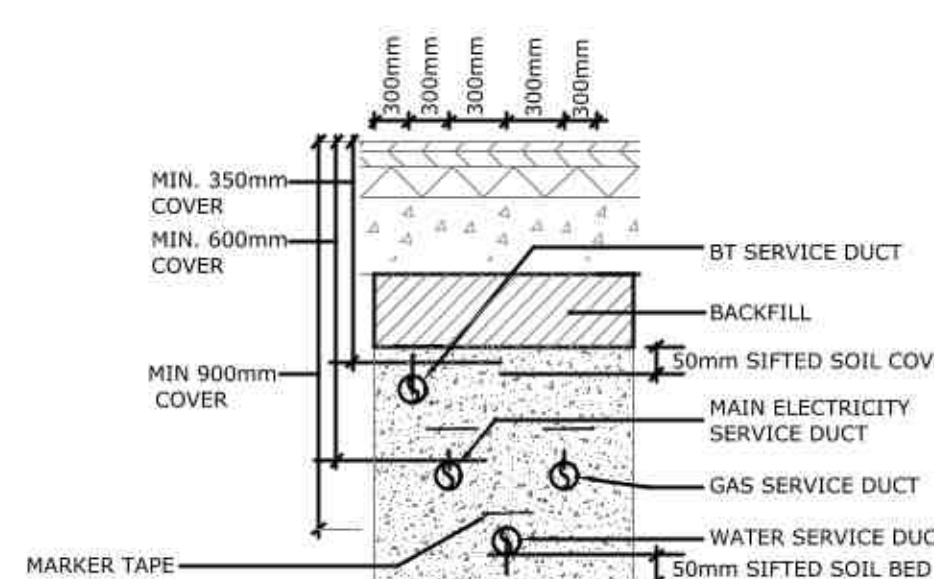

DETAIL C
TYPICAL SECTION ON COMBINED
SERVICES TRENCH
(NTS)

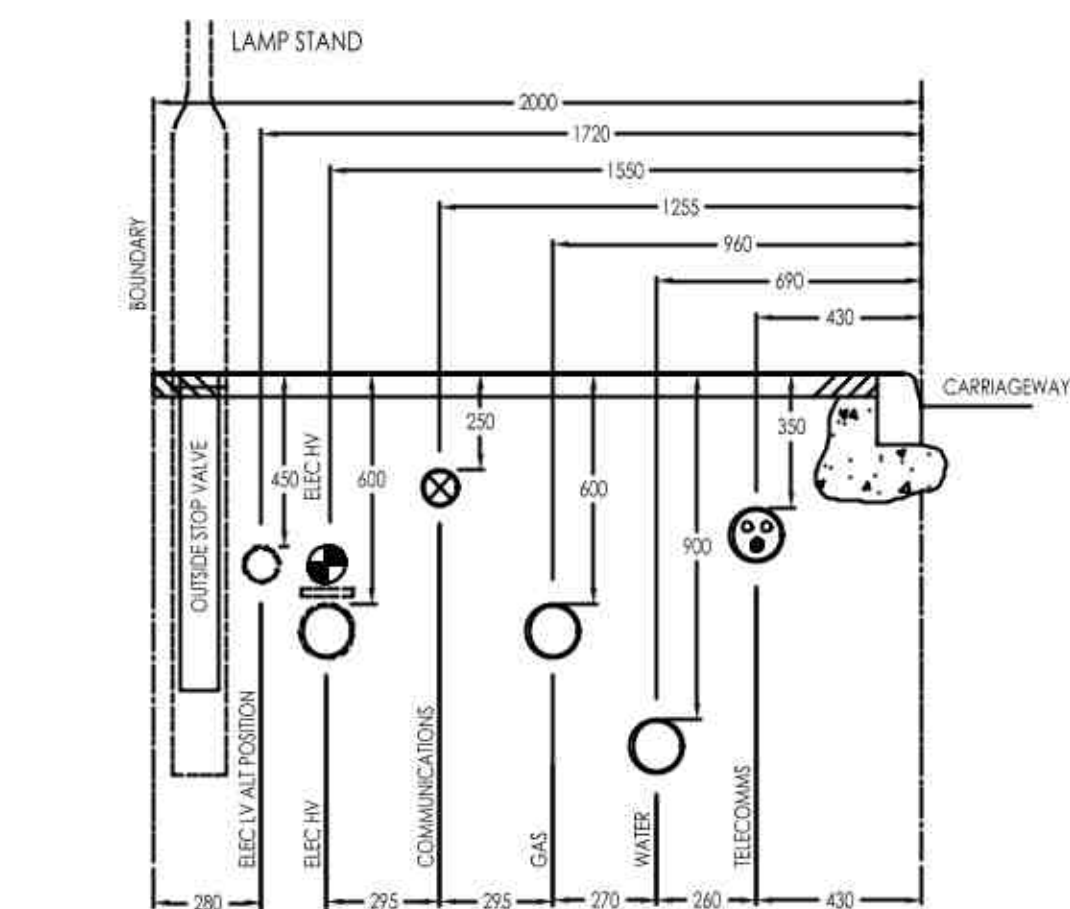

**DETAIL C:
TYPICAL SERVICES IN
A 2m FOOTWAY**

C2	CONTRACT ISSUE	RN	MM	03/2021
C1	CONTRACT ISSUE	RN	MM	12/2019
Rev	Drawing Revision	Drawn	Checked	Date

Status: **CONTRACT**



Engineering Services Partnership Limited
e-mail: info@esptd.co.uk Web: www.esptd.co.uk

□ **Croydon Office**
The Lansdowne Building,
2 Lansdowne Road,
Croydon, CR0 2BX
Tel: +44 (0)20 8562 2288

Edinburgh Office
Conference House,
152 Morrison Street,
Edinburgh, EH3 8BB
Tel: +44 (0)131 589 2207

Halifax Office
Holmfild Mills,
Holdsworth Road,
Halifax, HX3 6SN
Tel: +44 (0)1422 244576

☐ **Manchester Office**
10th Floor Chancery Place,
50 Brown Street,
Manchester, M2 2JG
Tel: +44 (0)161 457 1196

☒ **Peterborough Office**
11 Swan Court, Cynet Park,
Hampton,
Peterborough, PE7 8GX
Tel: +44 (0)1733 312373

Client: **HAWKSTONE PLC**

Job Title:

WARDEN TREE LANE,
SPALDING

Drawing Title:

COMBINED SERVICES
INCOMING UTILITIES

Drawing Number: 9905/CS/501	Revision: C2
--------------------------------	-----------------

Designed: ESP	Cad: RN	Checked By: MM
Date: NOVEMBER 2018	Scale: 1:100 @ A0	
All information contained upon this drawing remains the property of Engineering Services Partnership Limited and may not be copied part or whole without written permission.		