
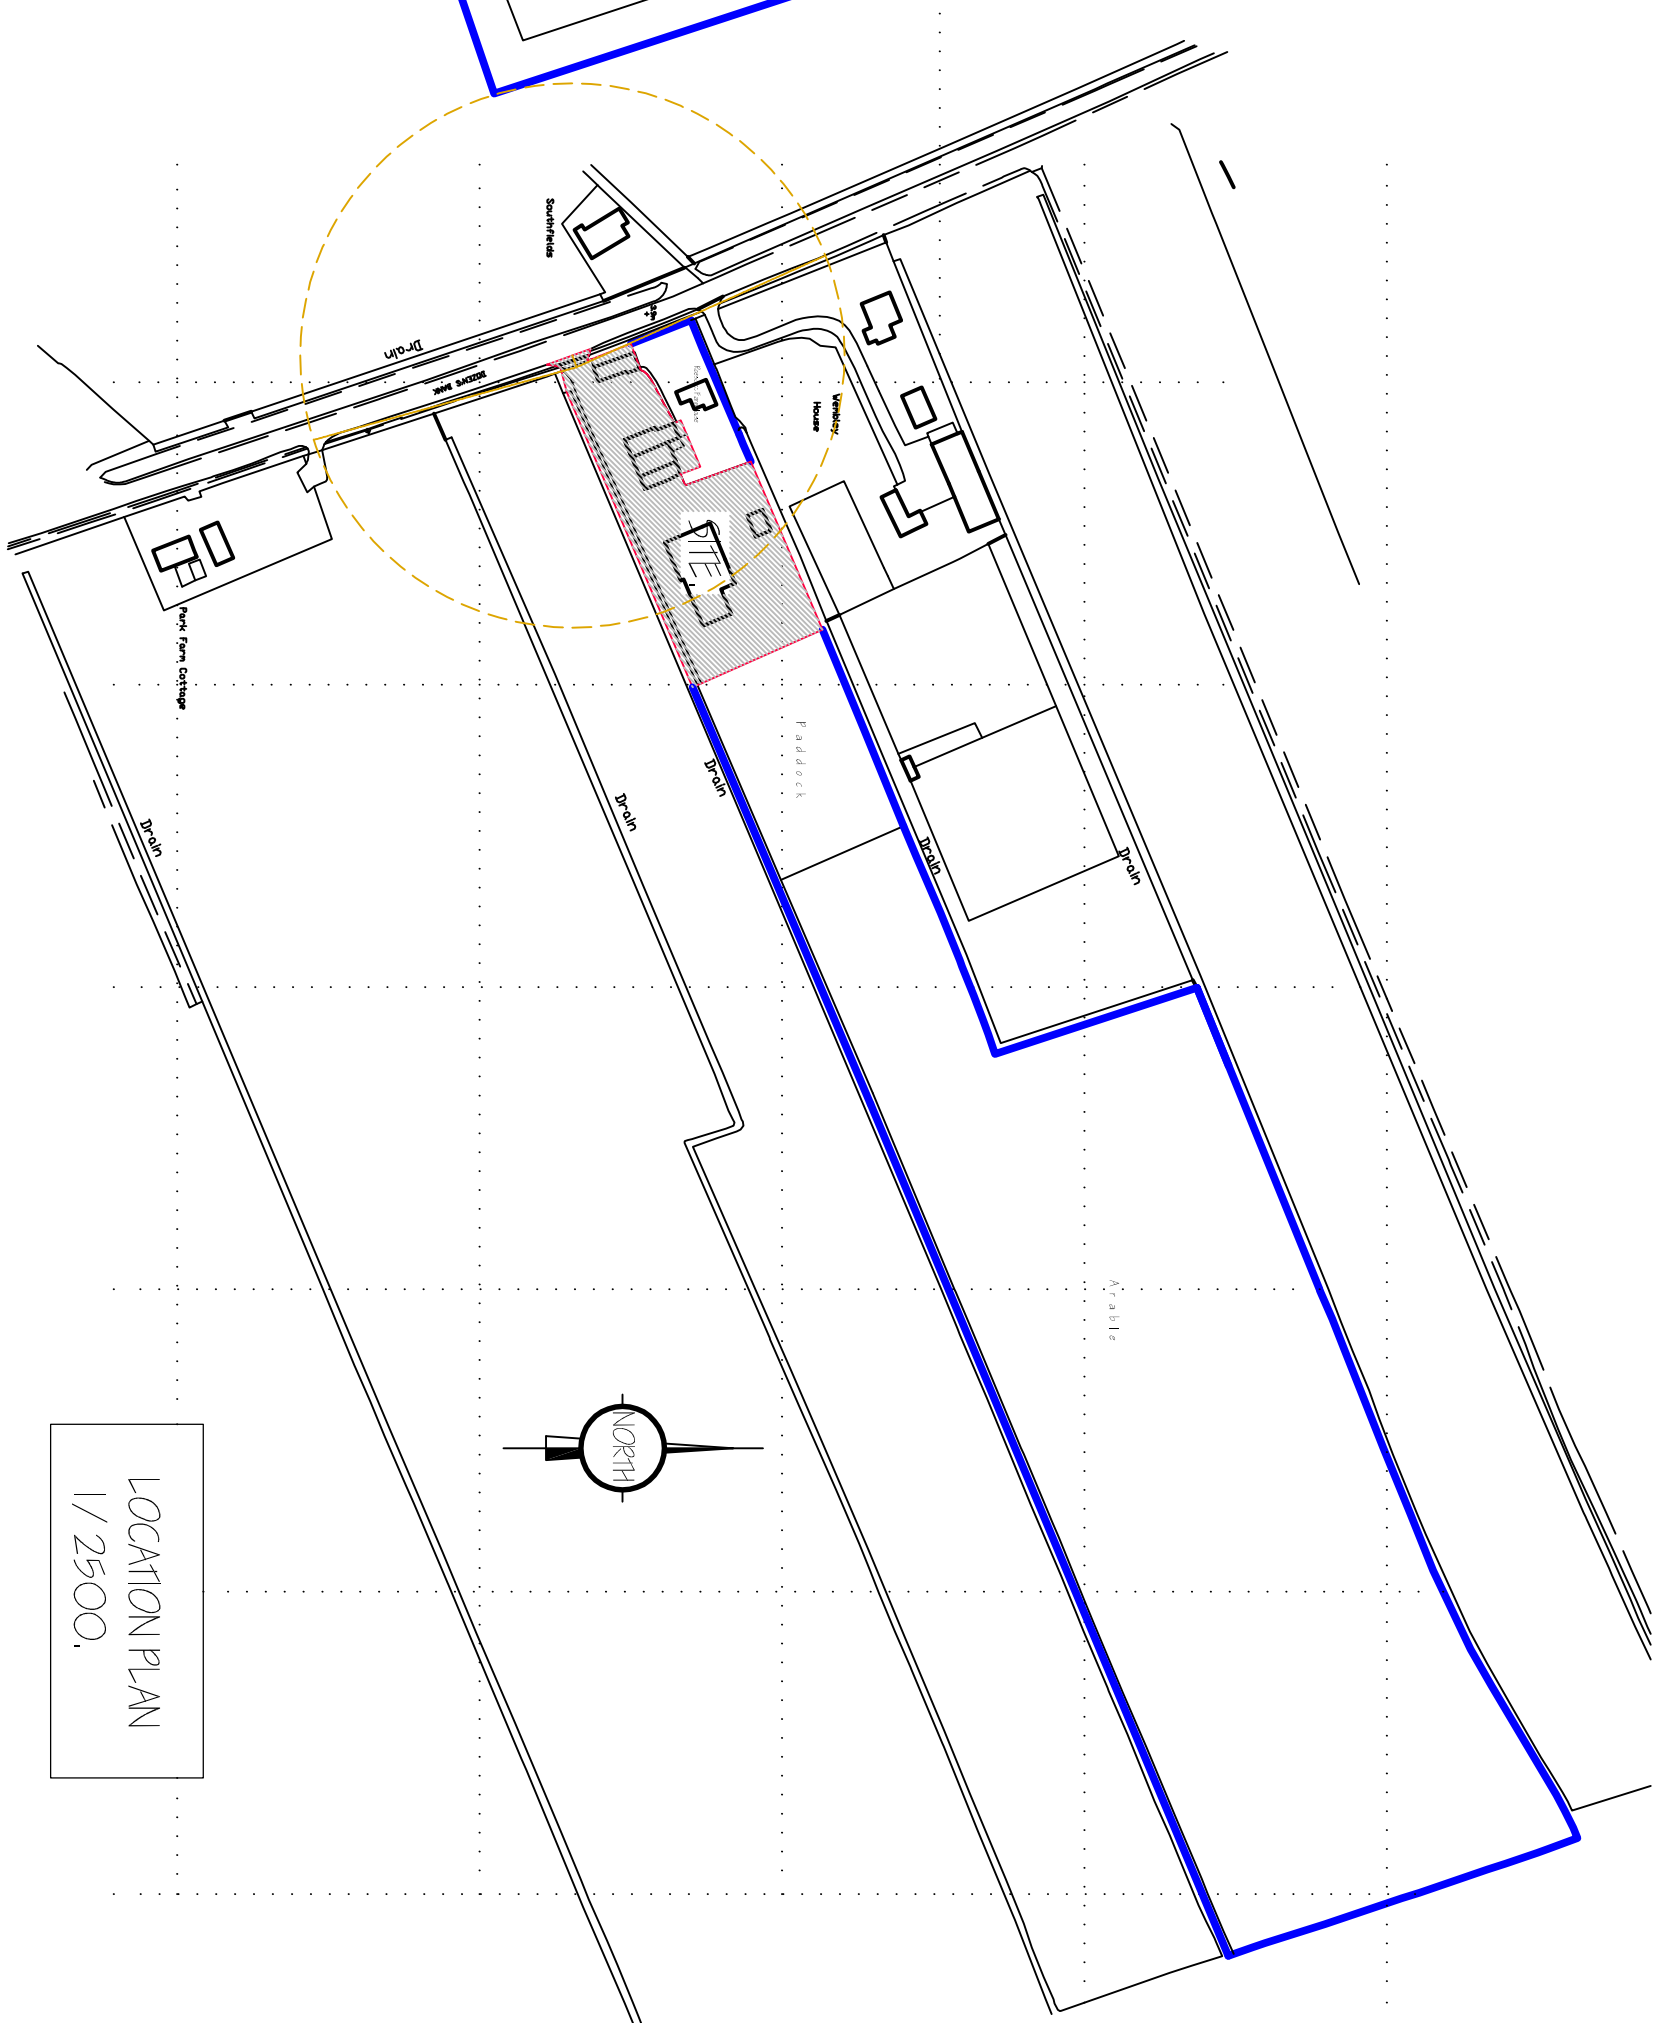


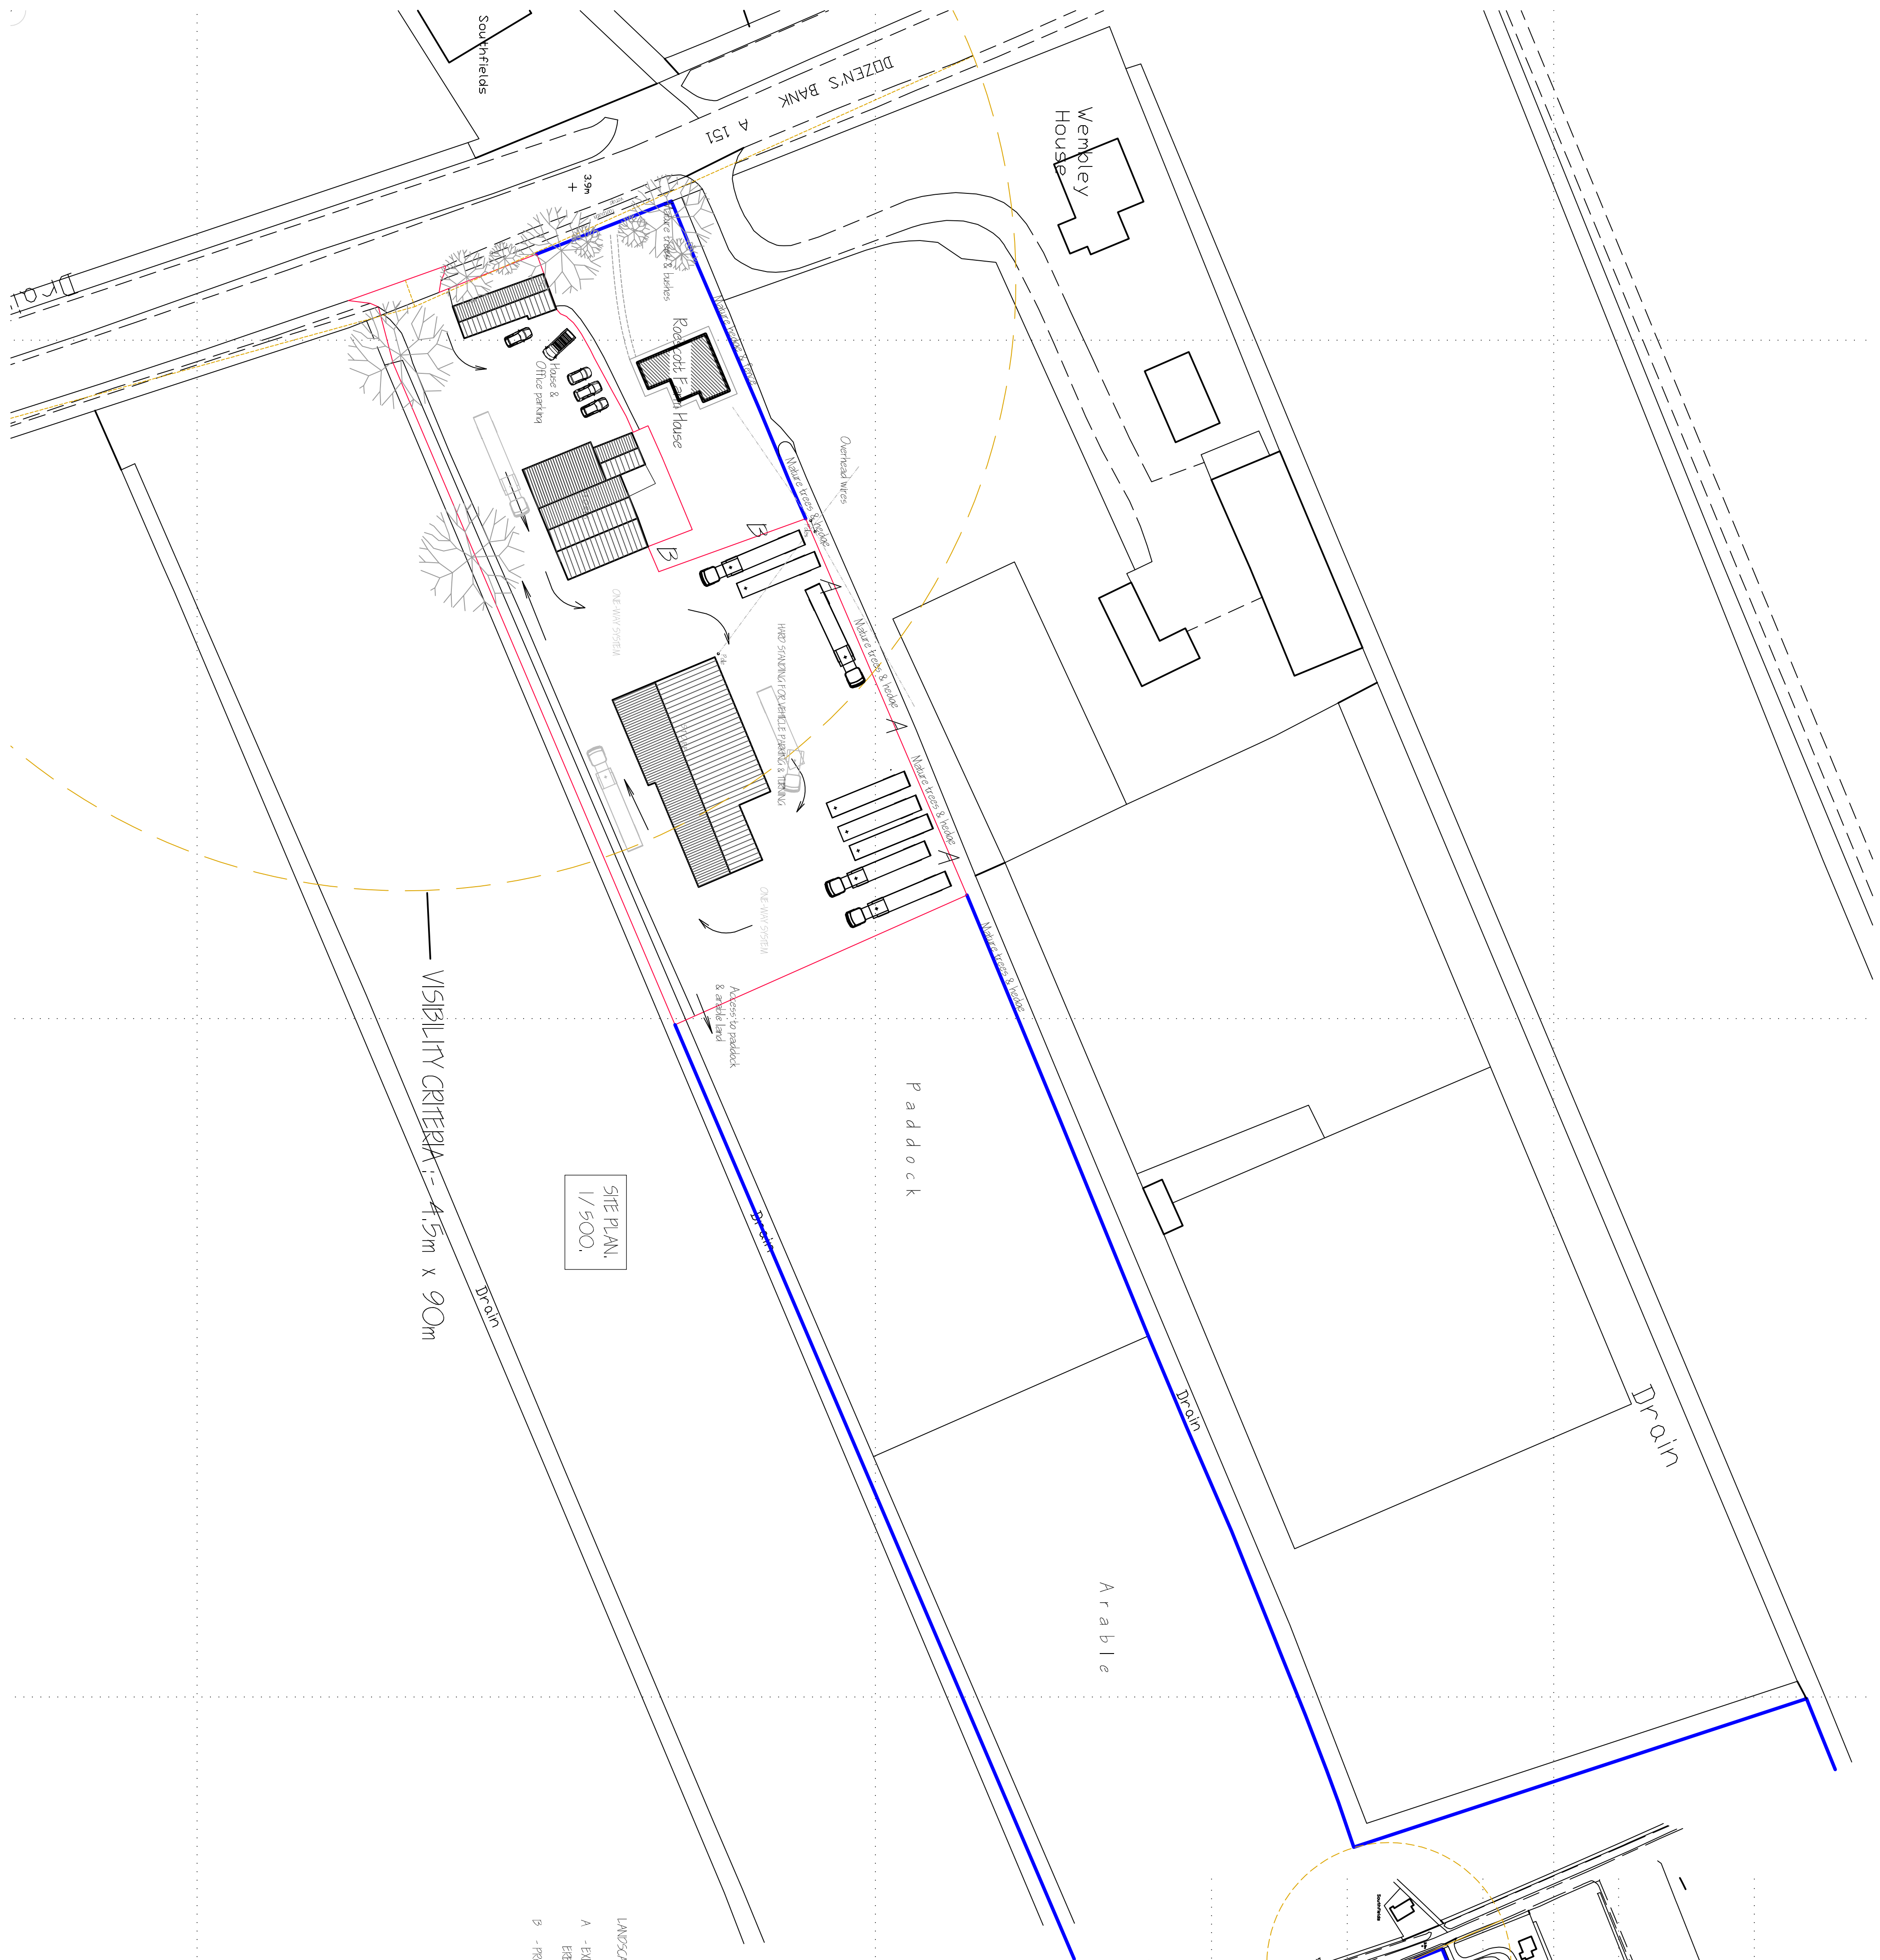

Ordnance Survey (c) Crown Copyright 2020. All rights reserved. Licence number 100022432

A	CONCOM-RENG	11/7/2006
ref#	revision	date

G. R. MERCHANT LTD.
I,ENG AMICE FWO
**ARCHITECTURAL, STRUCTURAL
AND LAND DRAINAGE
CONSULTANTS**
4 Wrights Mews
12A Park Road, Hobbeath,
Spalding, Lincs. PE12 7EE
Tel: 011405 490800
Fax: 011405 425744
E-Mail: gr.merchant@btconnect.com

LANDSCAPING, TREE PLANTING & FENCING SCHEME.

A - EXISTING MATTER TREES & HEDGE TO REMAIN ON BOTH SIDES OF BOUNDARY
BETWEEN A PROPOSED 1.6m ACIDIC PINE TO ATTENUATION SITE - PERIMETER LOW FENCE
B - PROPOSED 1.6m FENCE

Clients	LUNN'S PALACE LTD.		
Drawing	SITE & LOCATION PLANS.		
Job Ref.	3626-20.	Drawing No.	Q/A.
Date	JANUARY 2020.	Drawn	ARM.

1:2500 1:500 (Unless Otherwise Stated)

