



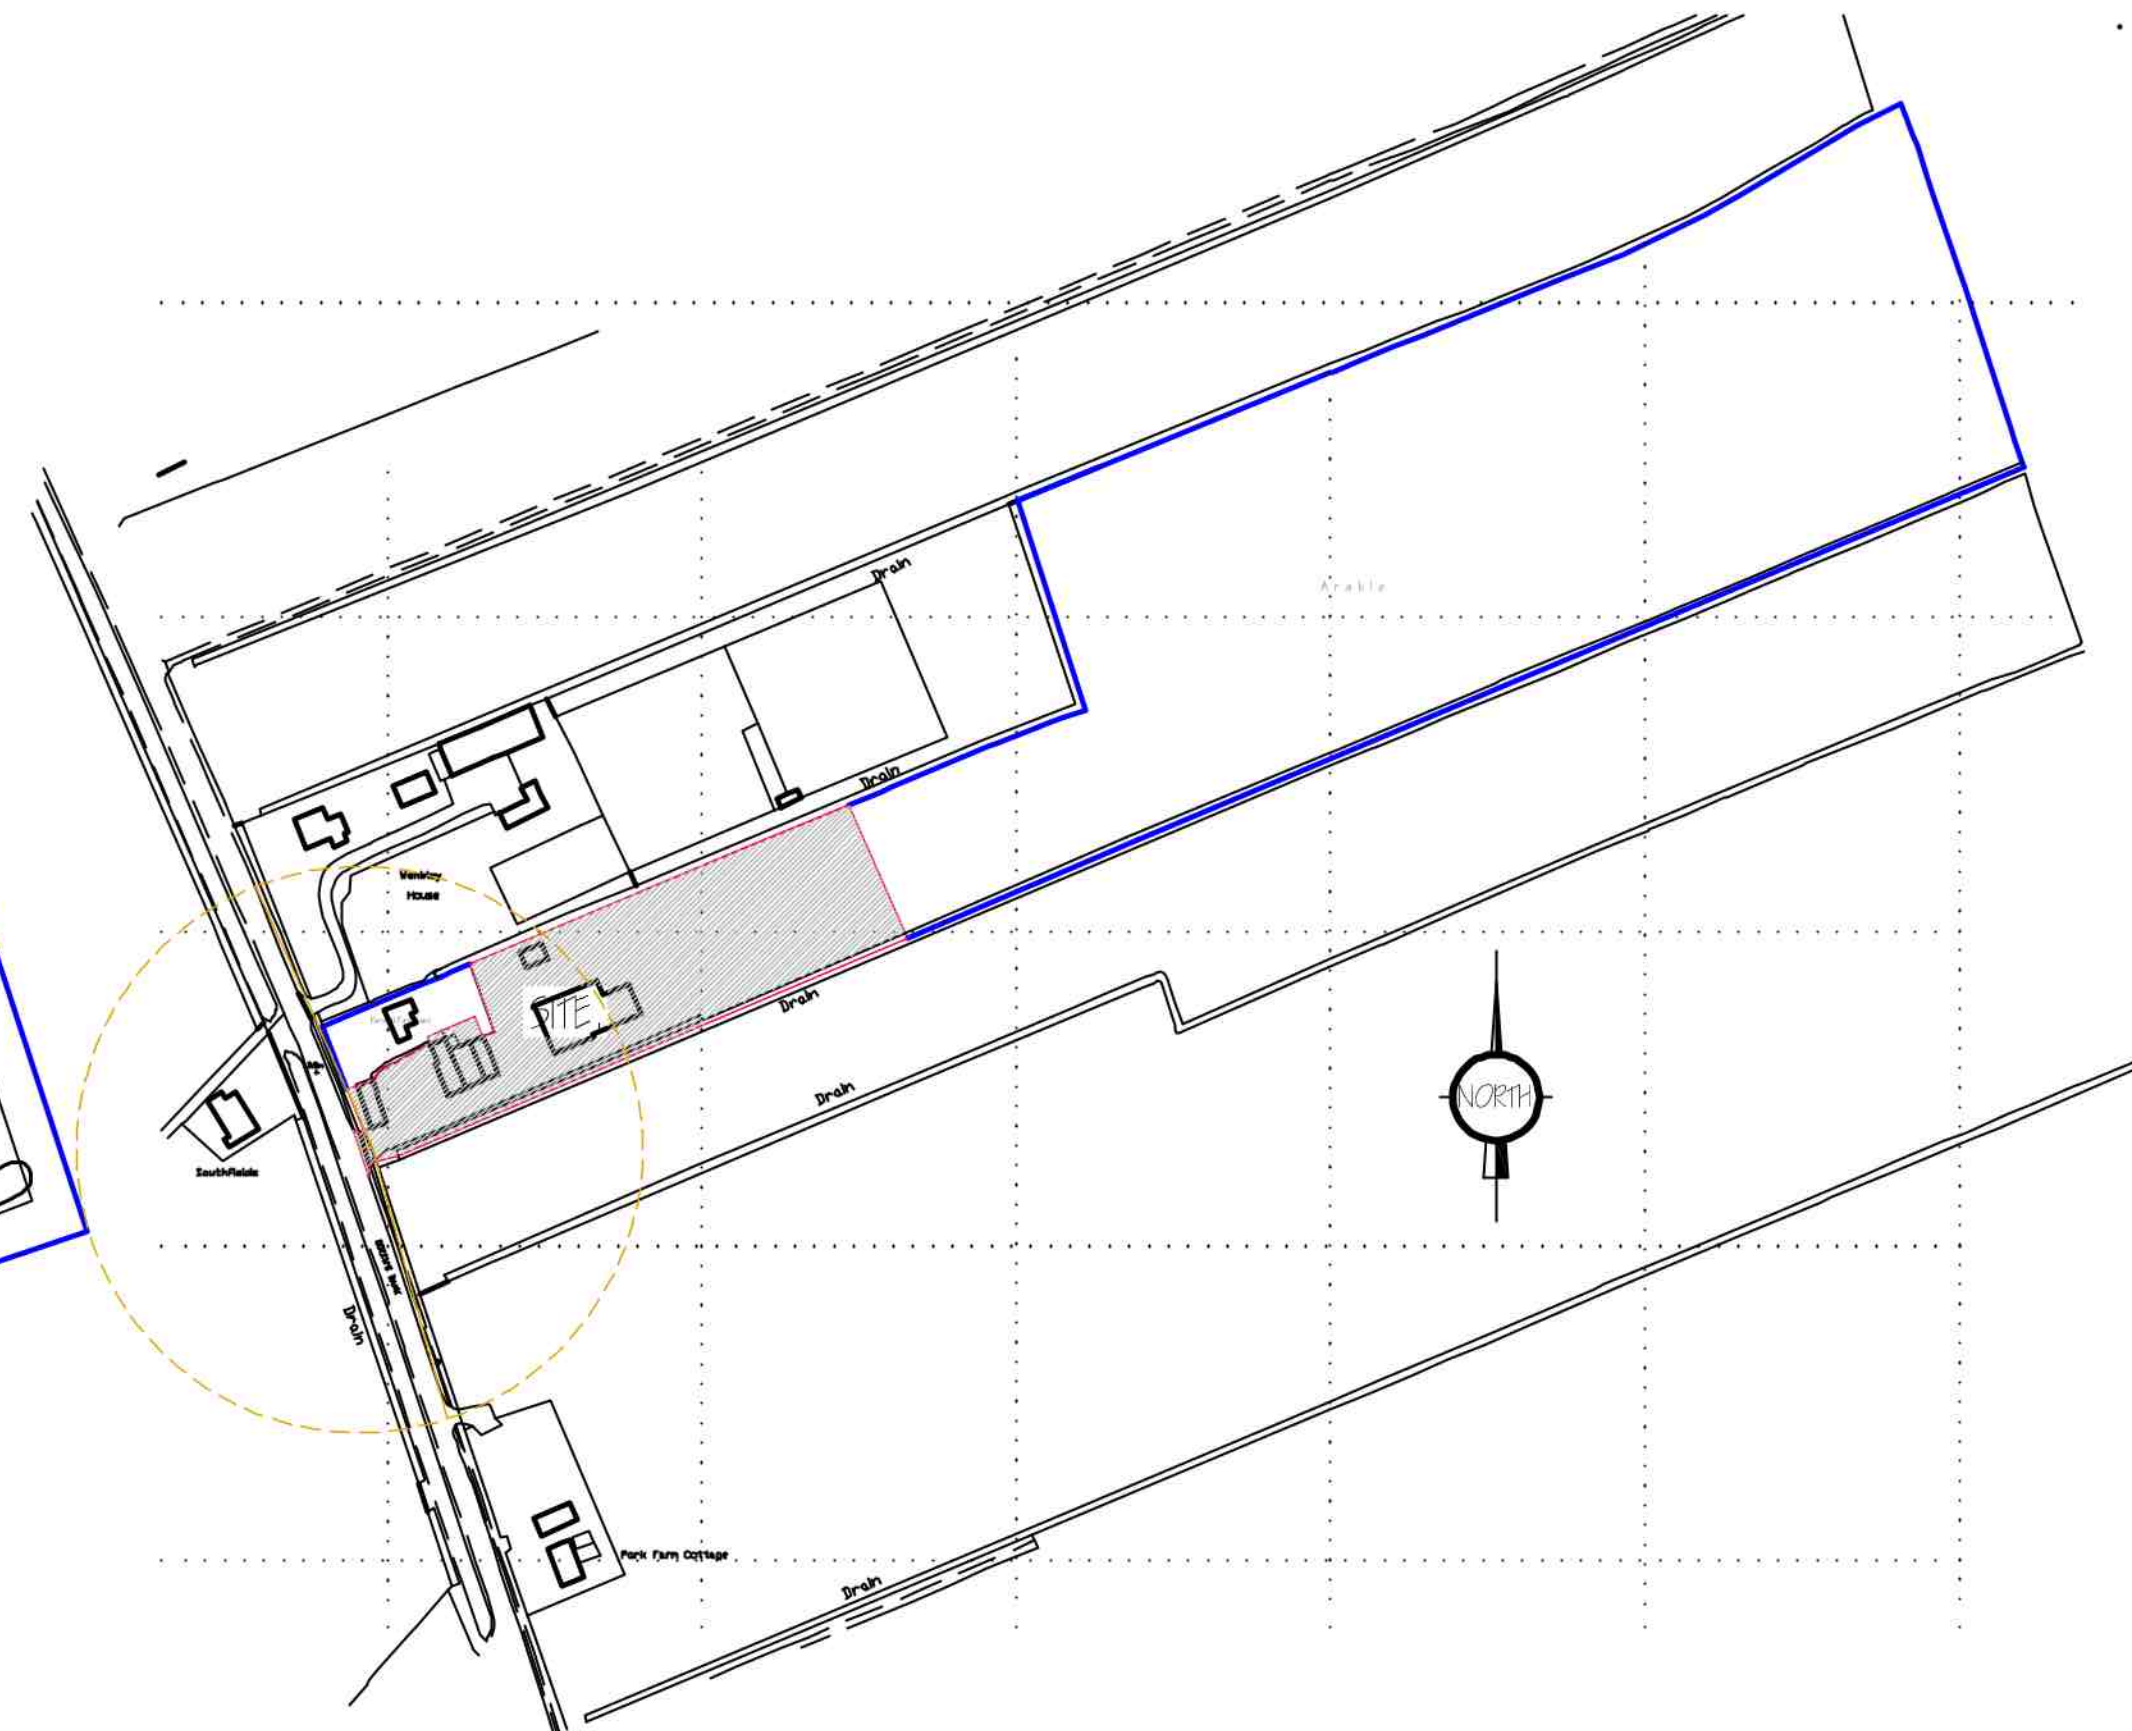

Ordnance Survey (c) Crown Copyright 2020. All rights reserved. Licence number 100022432

LOCATION PLAN
1/ 2500.

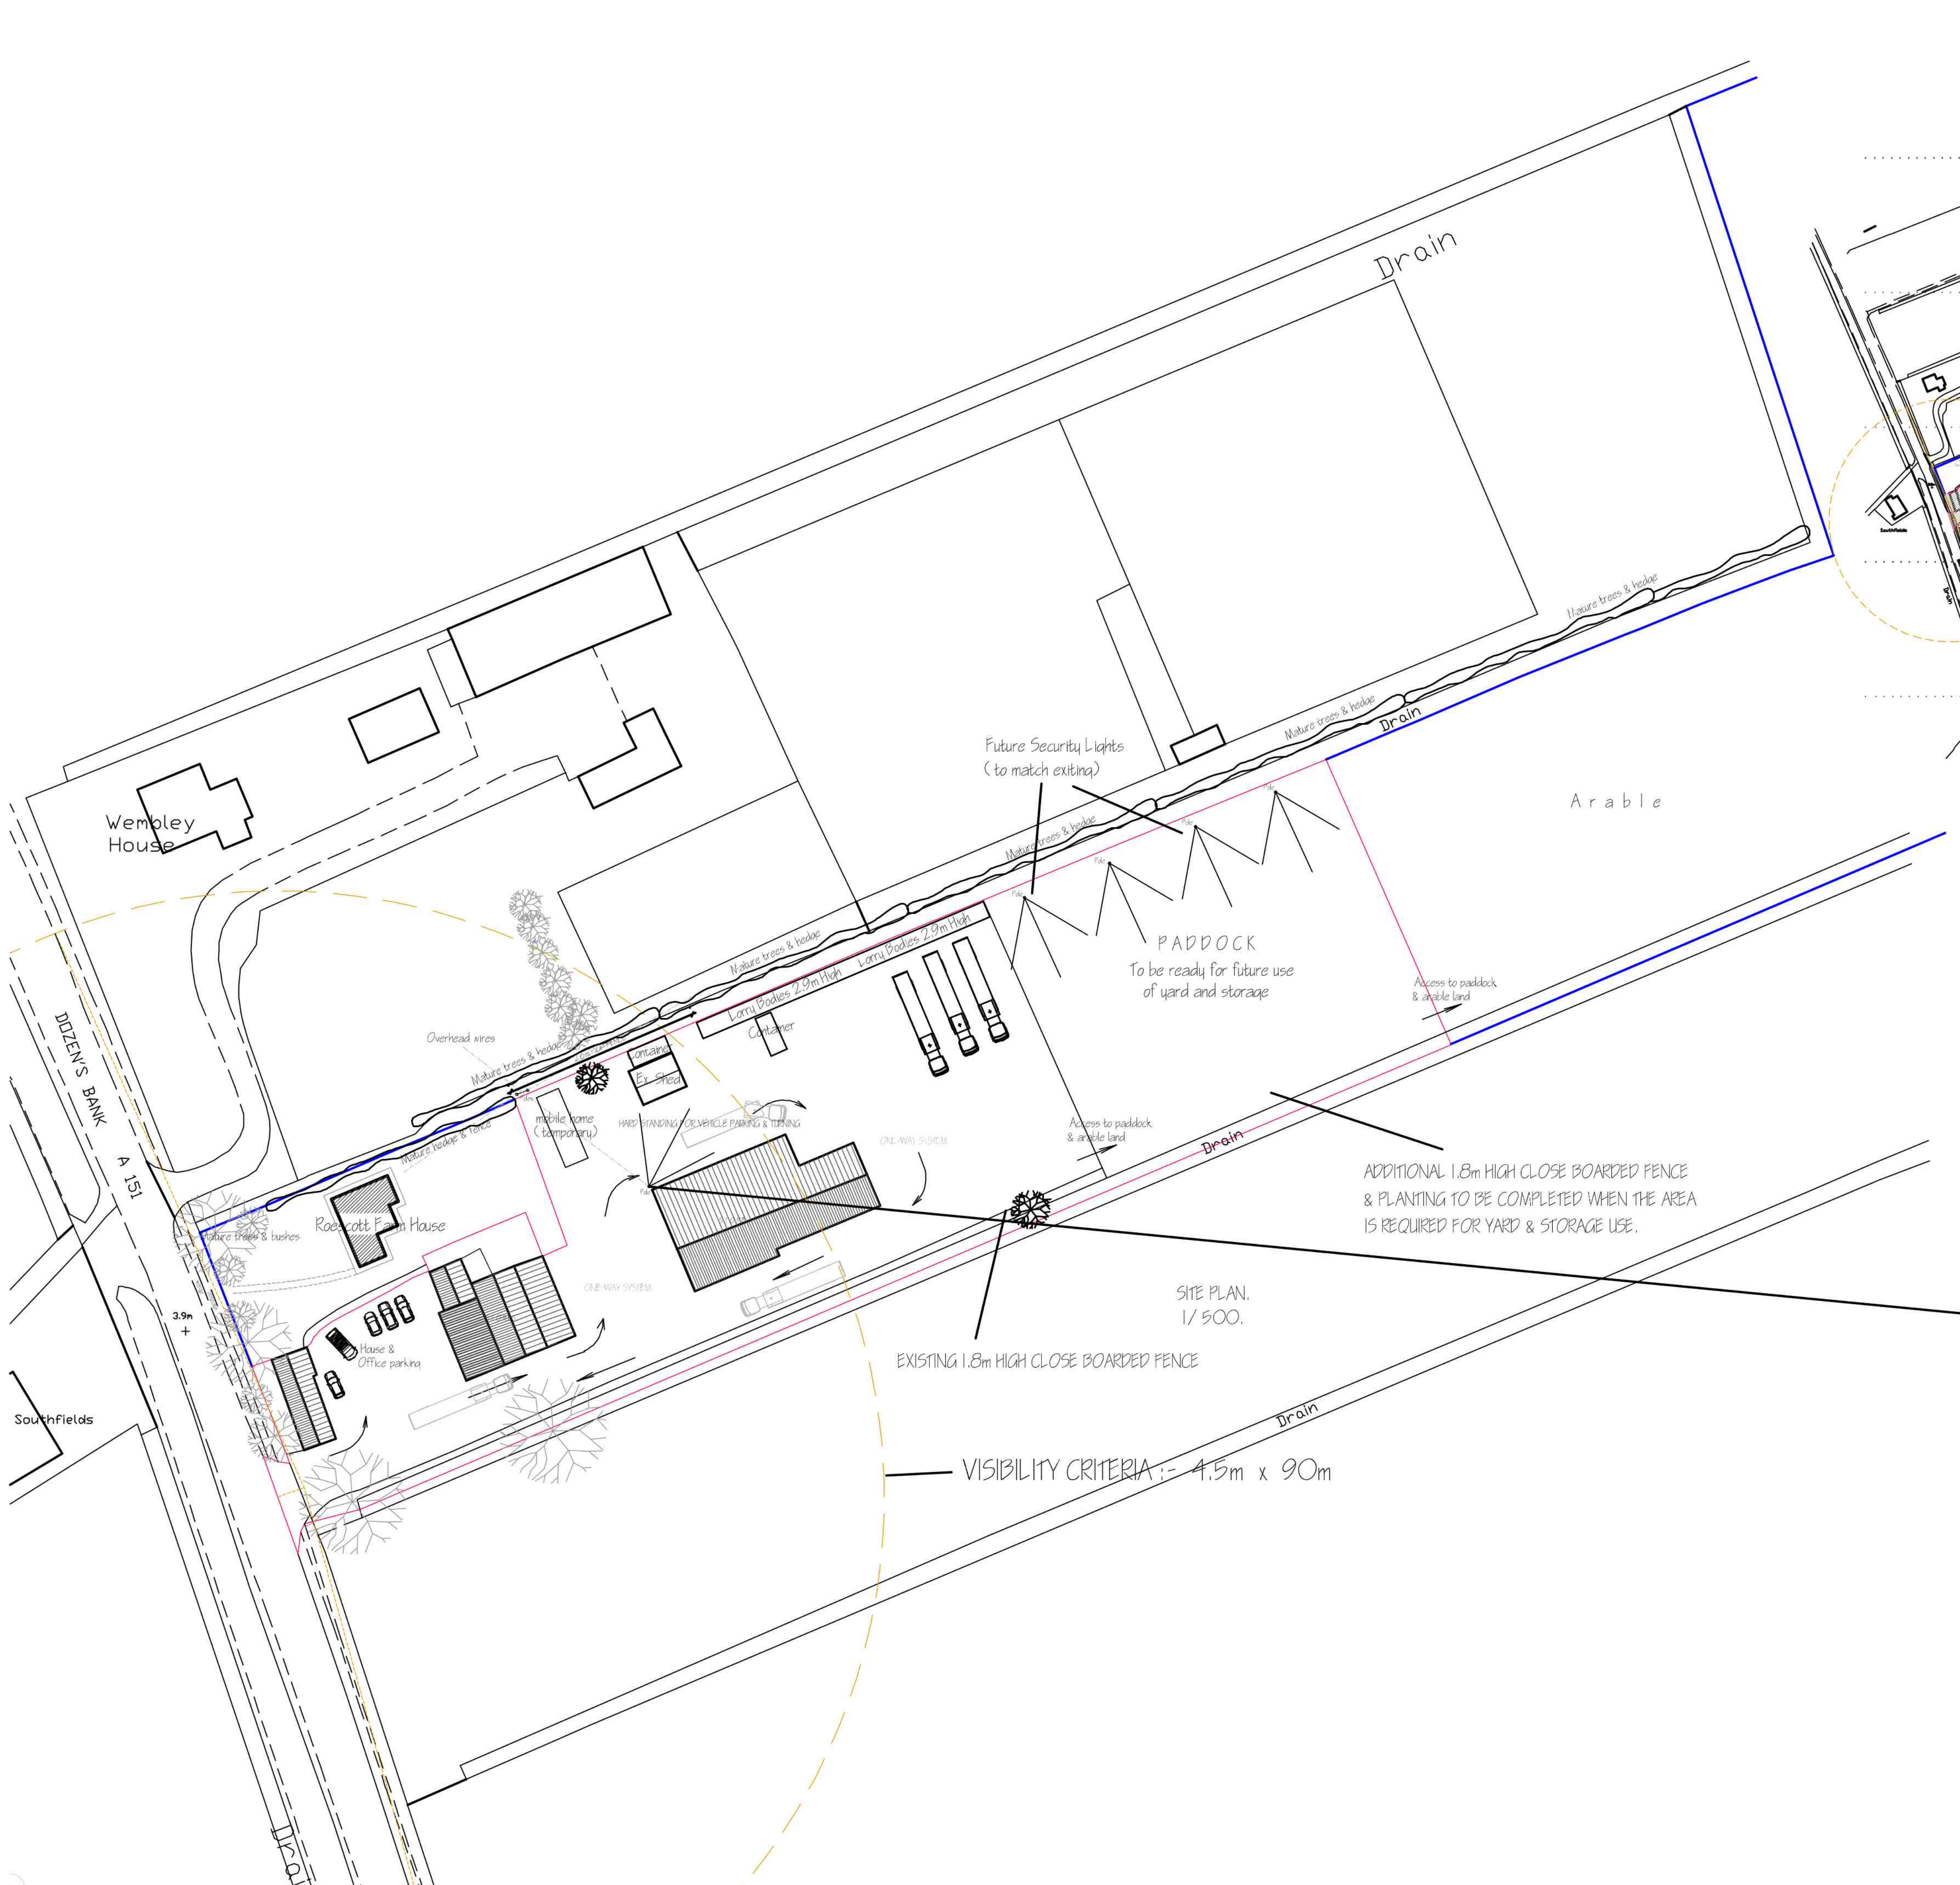

EX. 3.0m HIGH SECURITY LIGHTING
DUE TO DAWN - REQUIRED FOR
SECURITY AND HEALTH & SAFETY.

A. ADDITIONAL NOTES		date
ref	revision	date

G. R. MERCHANT LTD.
I.ENG AMICE FIWO
**ARCHITECTURAL, STRUCTURAL
AND LAND DRAINAGE
CONSULTANTS**
4 Wrights Mews
12A Park Road, Holbeach,
Spalding, Lincs. PE12 7EE
Tel: 01406 490800
Fax: 01406 425744
E-Mail: gr.merchant@btconnect.com

Project
CHANGE OF USE TO YARD & STORAGE
ROSCOTT FARM,
DOZENS BANK, WEST PINCHBECK,
SPALDING, LINC'S. PE11 3ND.

Client
LININS HALLAGE LTD.

Drawing
SITE & LOCATION PLANS.

Job Ref. 3626-20.	Drawing No. 02A.
Date MAY 2020.	Drawn SLD.

Scales
1:2500 1:500 (Unless Otherwise Stated)

DO NOT SCALE FROM THIS DRAWING
This drawing is copyright and may not be altered, copied, photographed or used for any other purpose other than that for which it is issued. The General Contractor is to check all dimensions on site and report any discrepancies to the Architect. All details shown on this drawing including foundations are based upon typical site conditions related to the area. No responsibility can be accepted for abnormal conditions which may be discovered during construction unless reported to the Architect as that design amendments may be considered. Site and surveys are recommended. This drawing is issued in the amount of information contained and does not purport to contain a full specification of the work. It is solely for the purpose of obtaining Planning / Building Regulation approval. This drawing must not be used as a contract document alone. The works will not be supervised or inspected on site by G/R. Materials or any equipment otherwise stated and all equipment and materials etc. to be used must and installed etc. in strict accordance with manufacturers instruction and relevant code of practice. Materials shall conform to appropriate British standard specification or ENA certificate or European code equivalent. The Employer / Client shall ensure that the selected contractor is conversant with and adopts all measures necessary to comply with Health and Safety regulations for Building sites and Work places. The Employer / Client is advised that should the works need to comply with the Construction Design and Management Regulations an independent Planning Supervisor will be required. The works shall comprise of all that is shown on the drawing and details work that may not be specifically shown but is necessary to carry out the works shall be deemed to be included. It is the plot / land owners responsibility to be aware of the Party Wall etc. Act 1999 when building in close proximity to adjoining neighbours boundaries.