


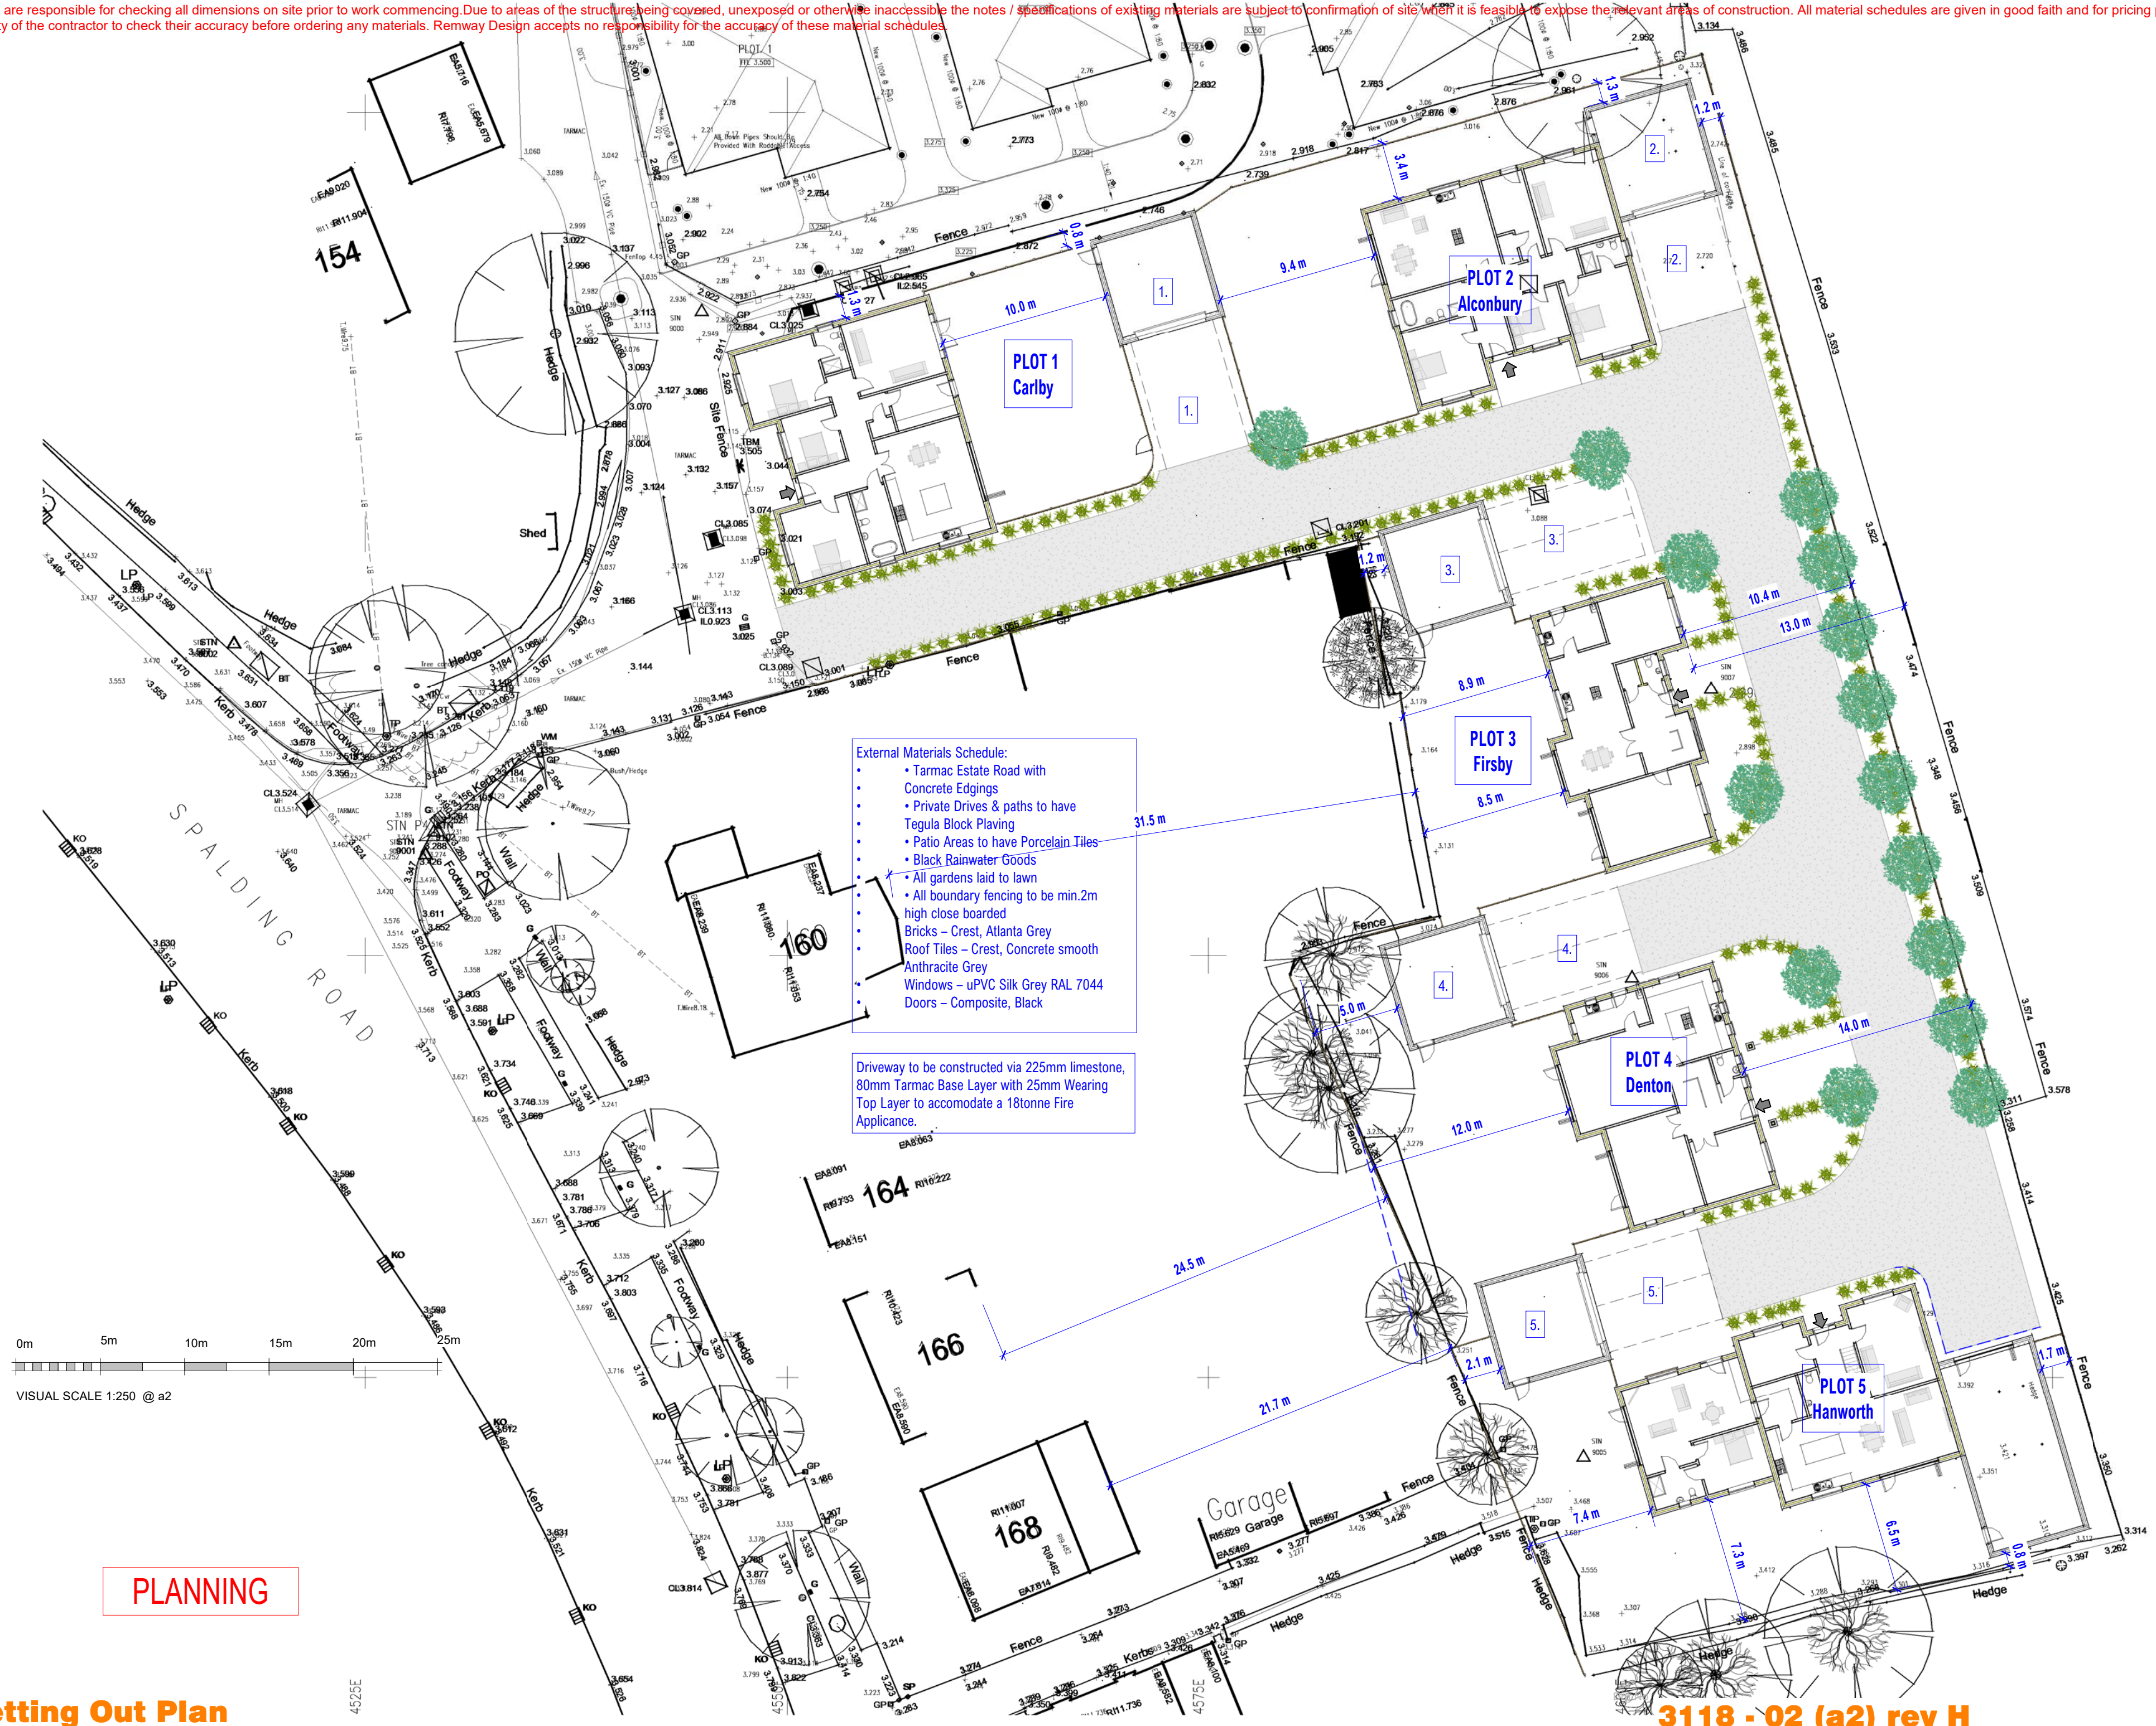

Spalding Road | Pinchbeck

PLANNING

Setting Out Plan

3118 - 02 (a2) rev H