
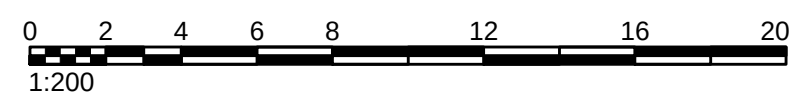
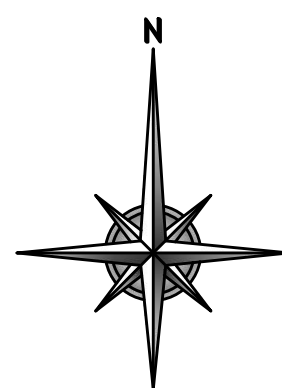


THIS DRAWING MUST BE READ IN CONJUNCTION
WITH ALL RELEVANT DRAWINGS & STRUCTURAL
CALCULATIONS

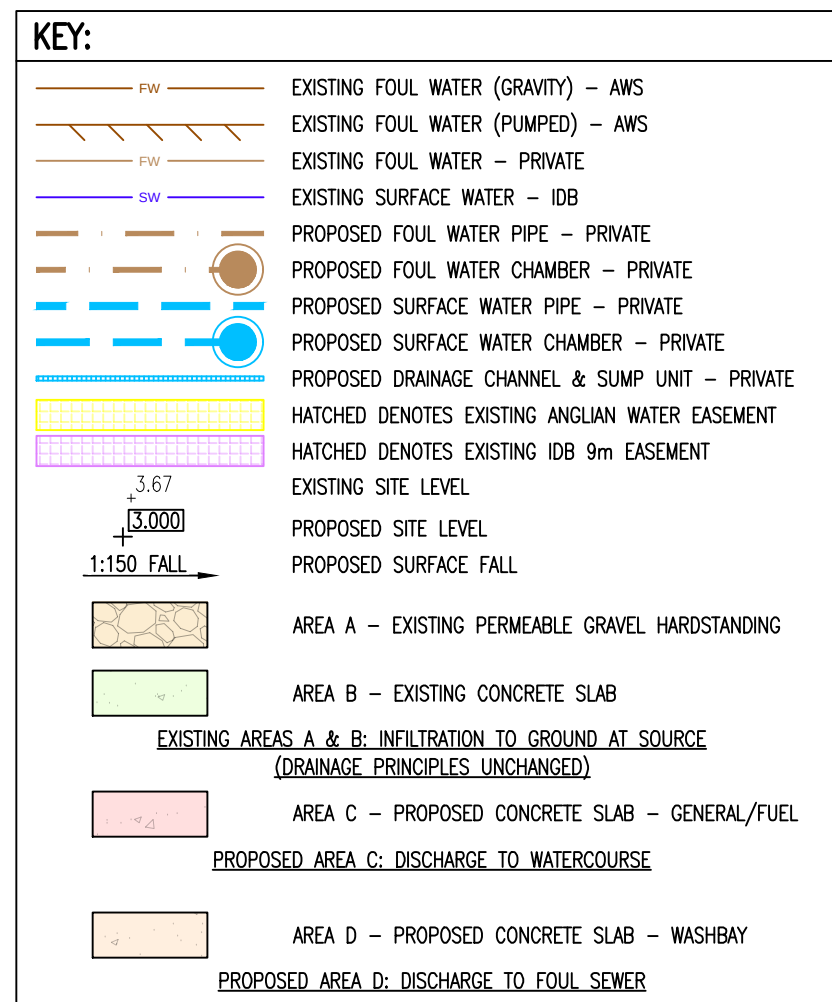

-	FIRST ISSUE - PRELIMINARY.		MP	APW	23.07.24
REV.		DESCRIPTION	DWN.	APP.	DATE
SHIELDS WILSON					
e: info@shieldswilson.co.uk t: 01775 729252 STRUCTURAL AND CIVIL ENGINEERING					
STATUS PRELIMINARY					
CLIENT STAGECOACH SERVICES LTD. / VSA					
PROJECT PROPOSED SITE RE-DEVELOPMENTS AT STAGECOACH – SPALDING DEPOT WARDENTREE PARK, PINCHBECK, PE11 3UG					
TITLE PROPOSED FOUL & SURFACE WATER DRAINAGE STRATEGY					
DATE	JUL. '24	SCALE A1 1:200	DRAWING NO. SW24-219-001		REV. -
DRAWN	MP				