


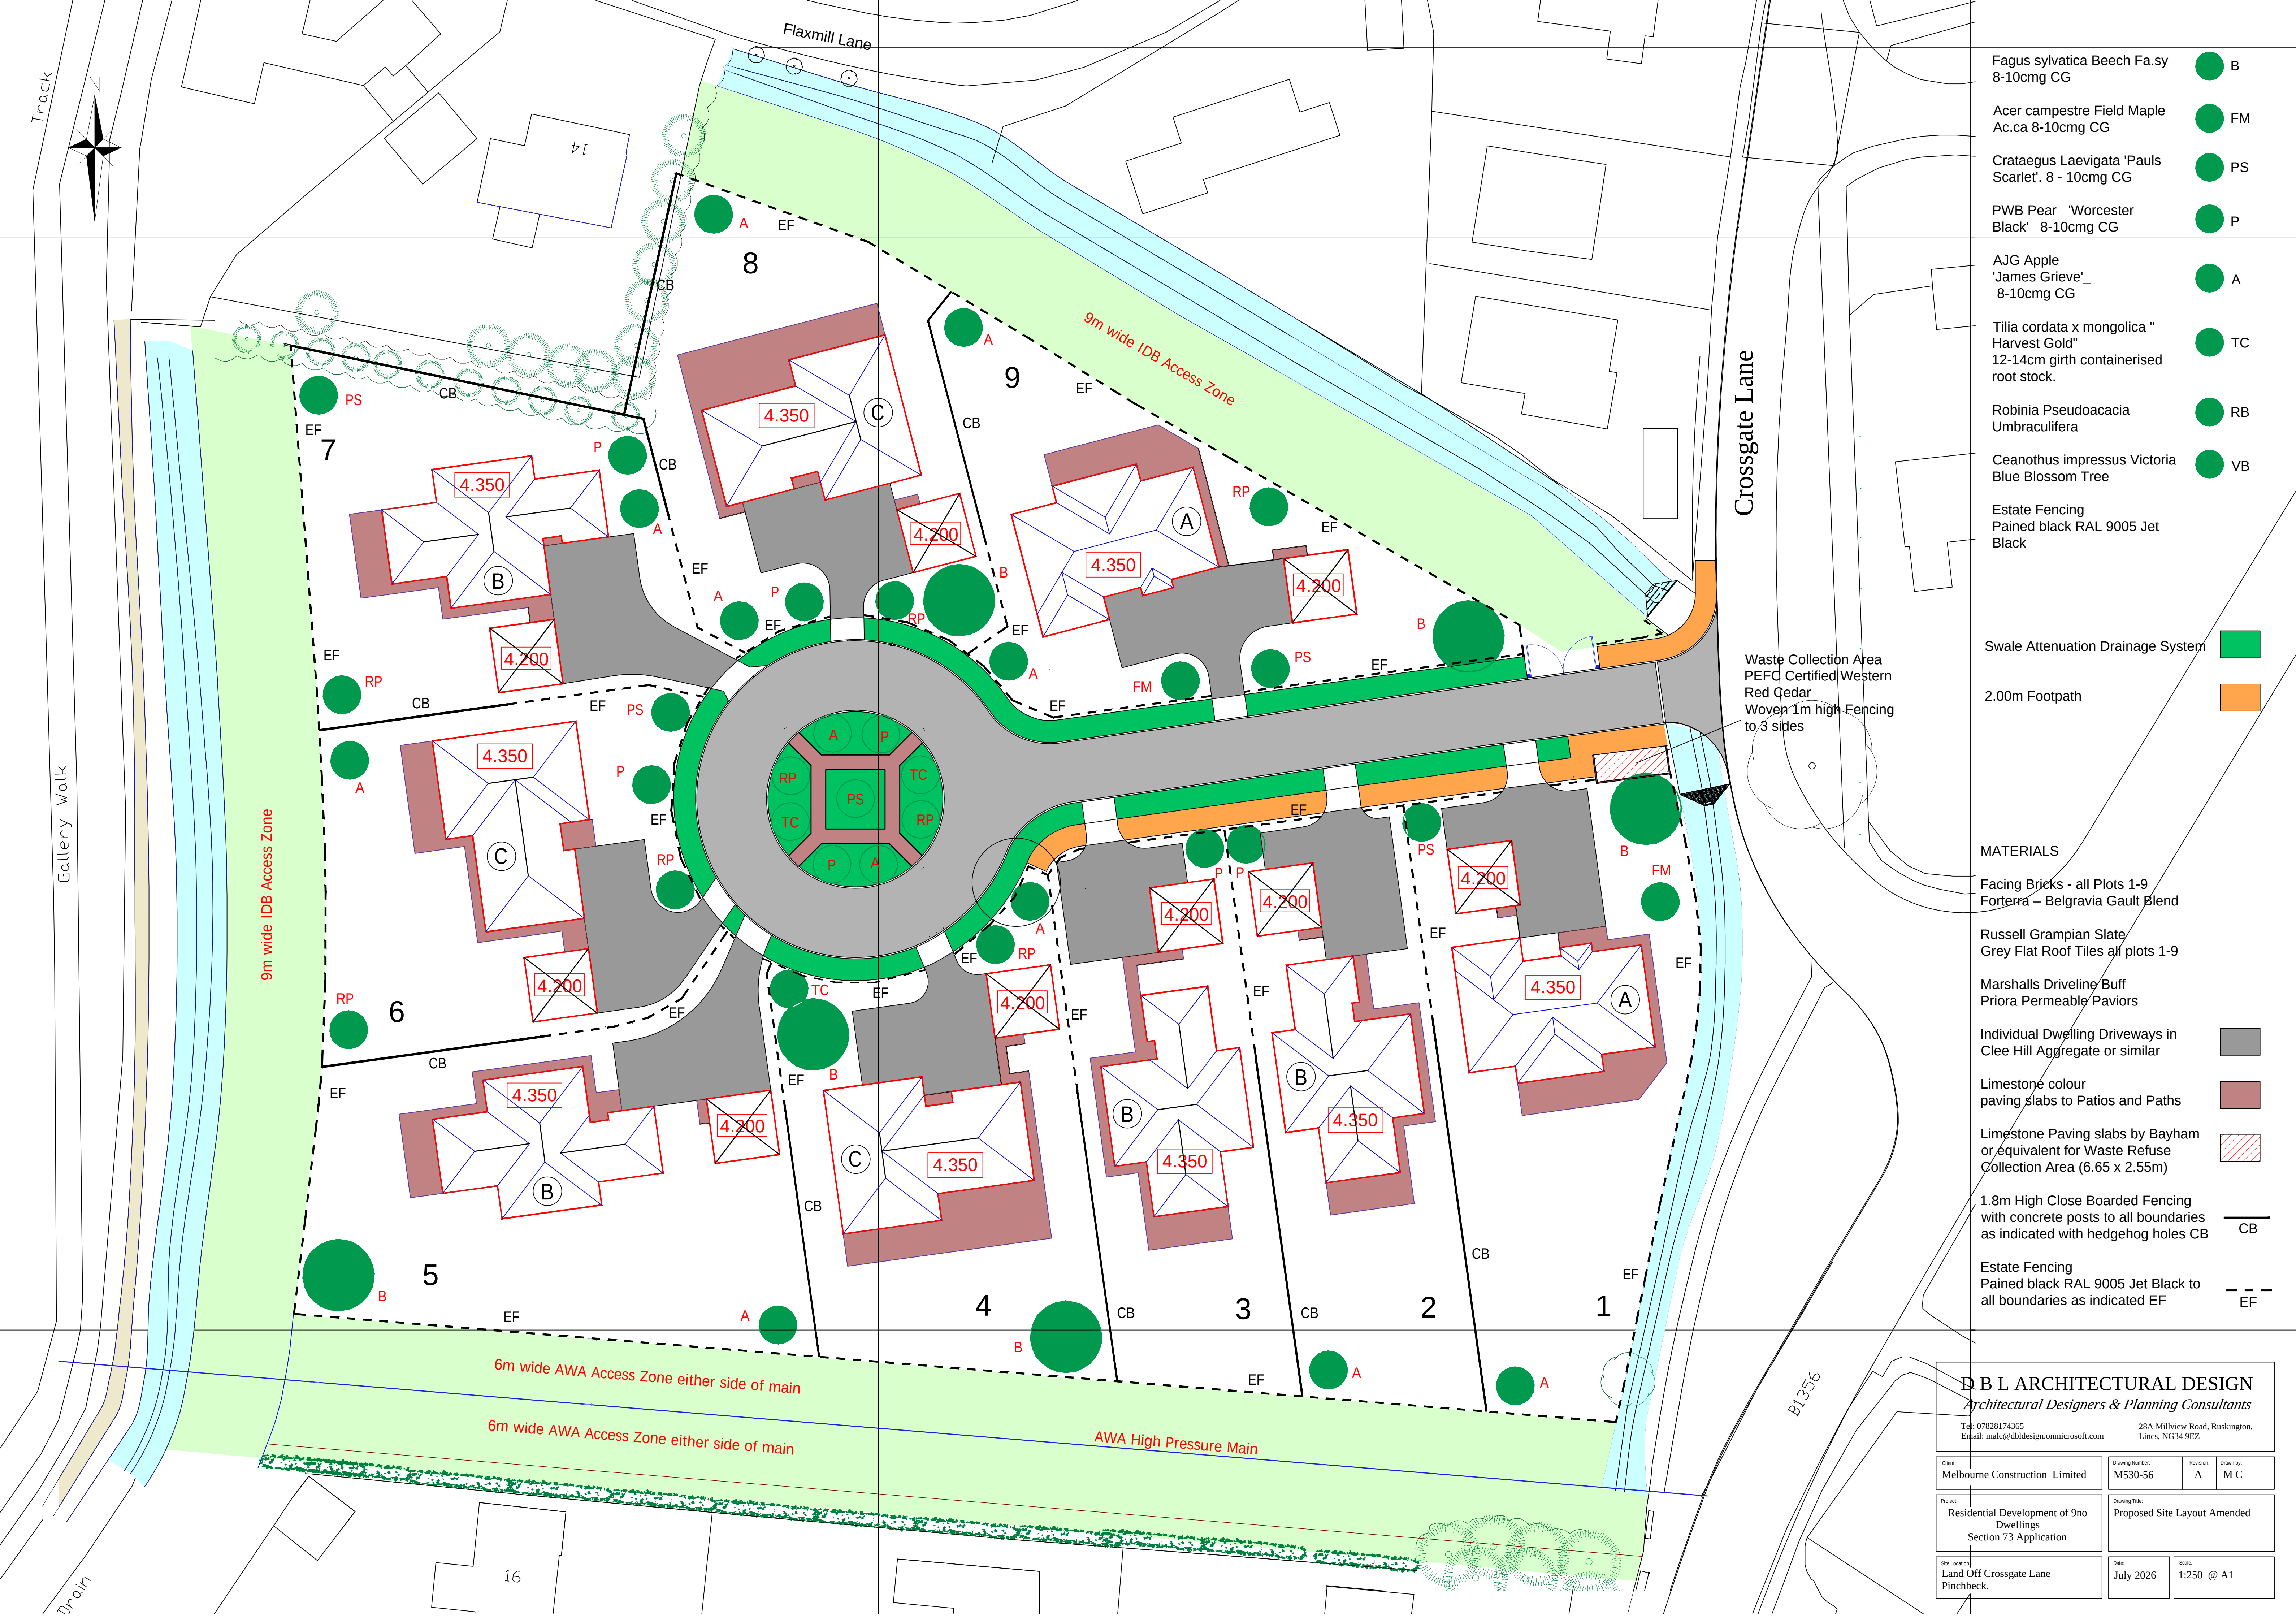

- Fagus sylvatica Beech Fa.sy 8-10cmg CG B
- Acer campestre Field Maple Ac.ca 8-10cmg CG FM
- Crataegus Laevigata 'Pauls Scarlet'. 8 - 10cmg CG PS
- PWB Pear 'Worcester Black' 8-10cmg CG P

- AJG Apple 'James Grieve' 8-10cmg CG A
- Tilia cordata x mongolica "Harvest Gold" 12-14cm girth containerised root stock. TC
- Robinia Pseudoacacia Umbraculifera RB
- Ceanothus impressus Victoria Blue Blossom Tree VB

Estate Fencing
Painted black RAL 9005 Jet Black

- Swale Attenuation Drainage System
- 2.00m Footpath

MATERIALS

Facing Bricks - all Plots 1-9
Forterra – Belgravia Gault Blend

Russell Grampian Slate
Grey Flat Roof Tiles all plots 1-9

Marshall's Driveline Buff
Priora Permeable Paviers

Individual Dwelling Driveways in
Clee Hill Aggregate or similar

Limestone colour
paving slabs to Patios and Paths

Limestone Paving slabs by Bayham
or equivalent for Waste Refuse
Collection Area (6.65 x 2.55m)

1.8m High Close Boarded Fencing
with concrete posts to all boundaries
as indicated with hedgehog holes CB

Estate Fencing
Painted black RAL 9005 Jet Black to
all boundaries as indicated EF

DB L ARCHITECTURAL DESIGN
Architectural Designers & Planning Consultants
Tel: 07828174365
Email: malc@dbldesign.onmicrosoft.com

28A Millview Road, Ruskington,
Lincs, NG34 9EZ

<small>Client:</small> Melbourne Construction Limited	<small>Drawing Number:</small> M530-56	<small>Revision:</small> A	<small>Drawn by:</small> M C
<small>Project:</small> Residential Development of 9no Dwellings Section 73 Application		<small>Drawing Title:</small> Proposed Site Layout Amended	
<small>Site Location:</small> Land Off Crossgate Lane Pinchbeck.	<small>Date:</small> July 2026	<small>Scale:</small> 1:250 @ A1	