


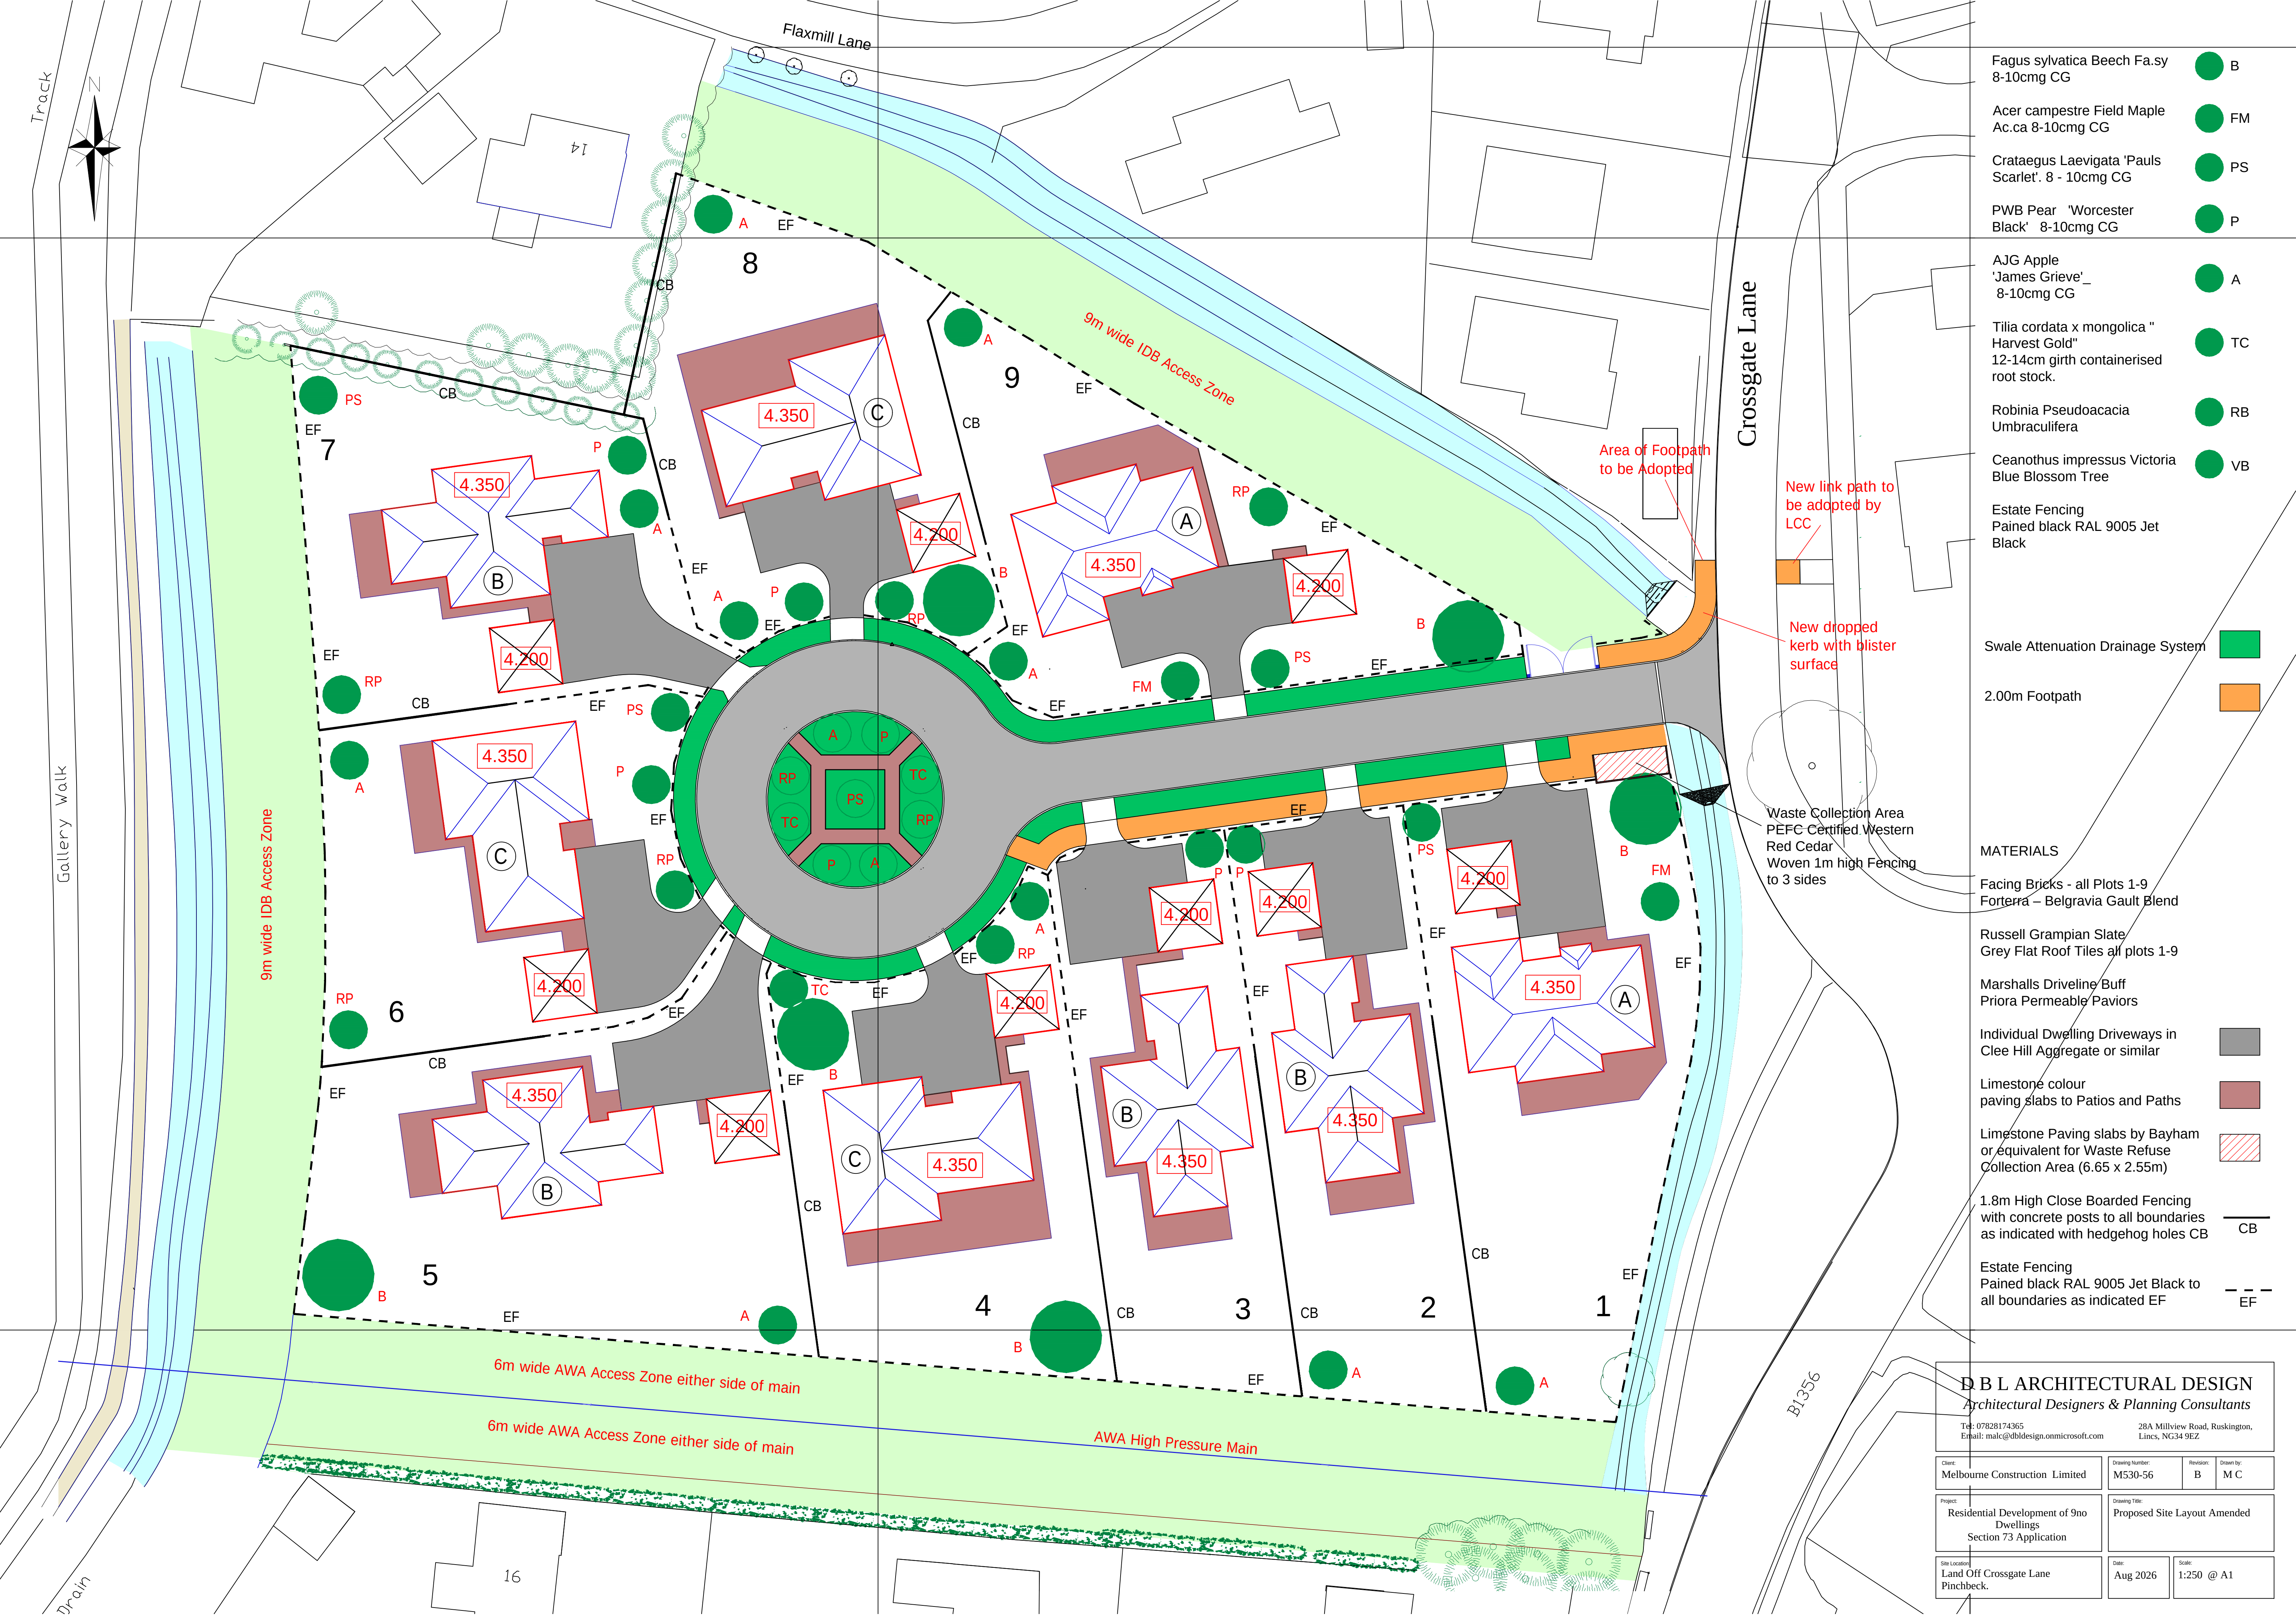

- Fagus sylvatica Beech Fa.sy 8-10cmg CG B
- Acer campestre Field Maple Ac.ca 8-10cmg CG FM
- Crataegus Laevigata 'Pauls Scarlet'. 8 - 10cmg CG PS
- PWB Pear 'Worcester Black' 8-10cmg CG P

- AJG Apple 'James Grieve' 8-10cmg CG A
- Tilia cordata x mongolica "Harvest Gold" 12-14cm girth containerised root stock. TC
- Robinia Pseudoacacia Umbraculifera RB
- Ceanothus impressus Victoria Blue Blossom Tree VB

- Estate Fencing Painted black RAL 9005 Jet Black EF

- Swale Attenuation Drainage System
- 2.00m Footpath

- MATERIALS
- Facing Bricks - all Plots 1-9 Forterra – Belgavia Gault Blend

- Russell Grampian Slate Grey Flat Roof Tiles all plots 1-9

- Marshall's Driveline Buff Priora Permeable Paviers

- Individual Dwelling Driveways in Clee Hill Aggregate or similar

- Limestone colour paving slabs to Patios and Paths

- Limestone Paving slabs by Bayham or equivalent for Waste Refuse Collection Area (6.65 x 2.55m)

- 1.8m High Close Boarded Fencing with concrete posts to all boundaries as indicated with hedgehog holes CB

- Estate Fencing Painted black RAL 9005 Jet Black to all boundaries as indicated EF

DB L ARCHITECTURAL DESIGN
Architectural Designers & Planning Consultants
Tel: 07828174365
Email: malc@dbldesign.onmicrosoft.com

28A Millview Road, Ruskington, Lincs, NG34 9EZ

Client: Melbourne Construction Limited	Drawing Number: M530-56	Revision: B	Drawn by: M C
Project: Residential Development of 9no Dwellings Section 73 Application		Drawing Title: Proposed Site Layout Amended	
Site Location: Land Off Crossgate Lane Pinchbeck.	Date: Aug 2026	Scale: 1:250 @ A1	