

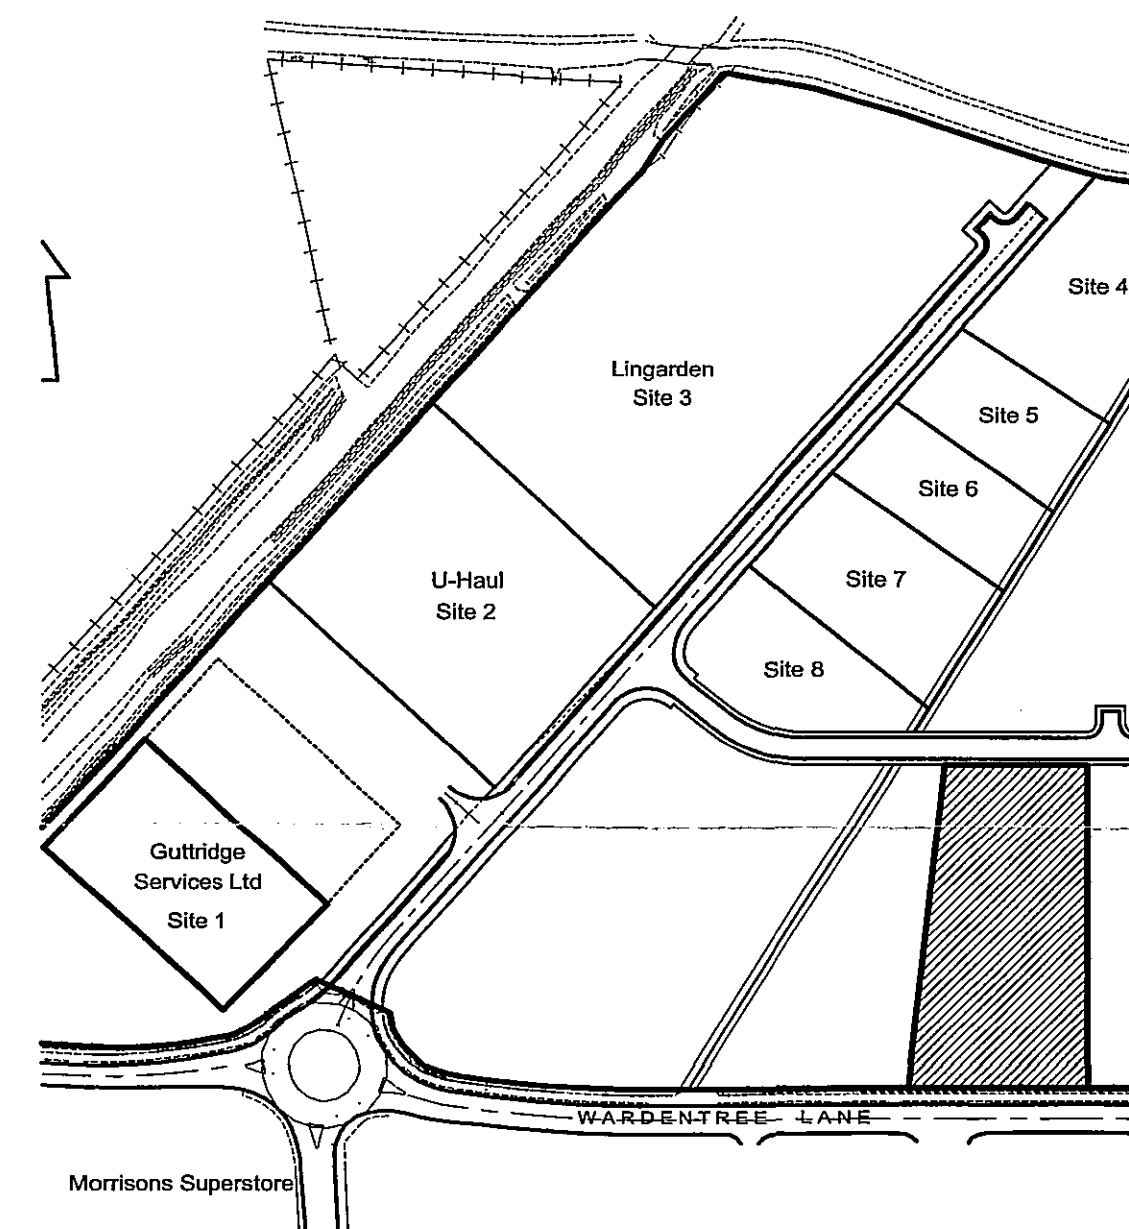


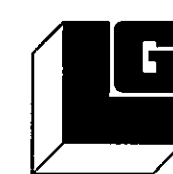

LOCATION PLAN 1/2500

Schedule of Areas

Ex Stock area = 1660m²
 Roadway = 350m²
 Service Yard = 1170m²

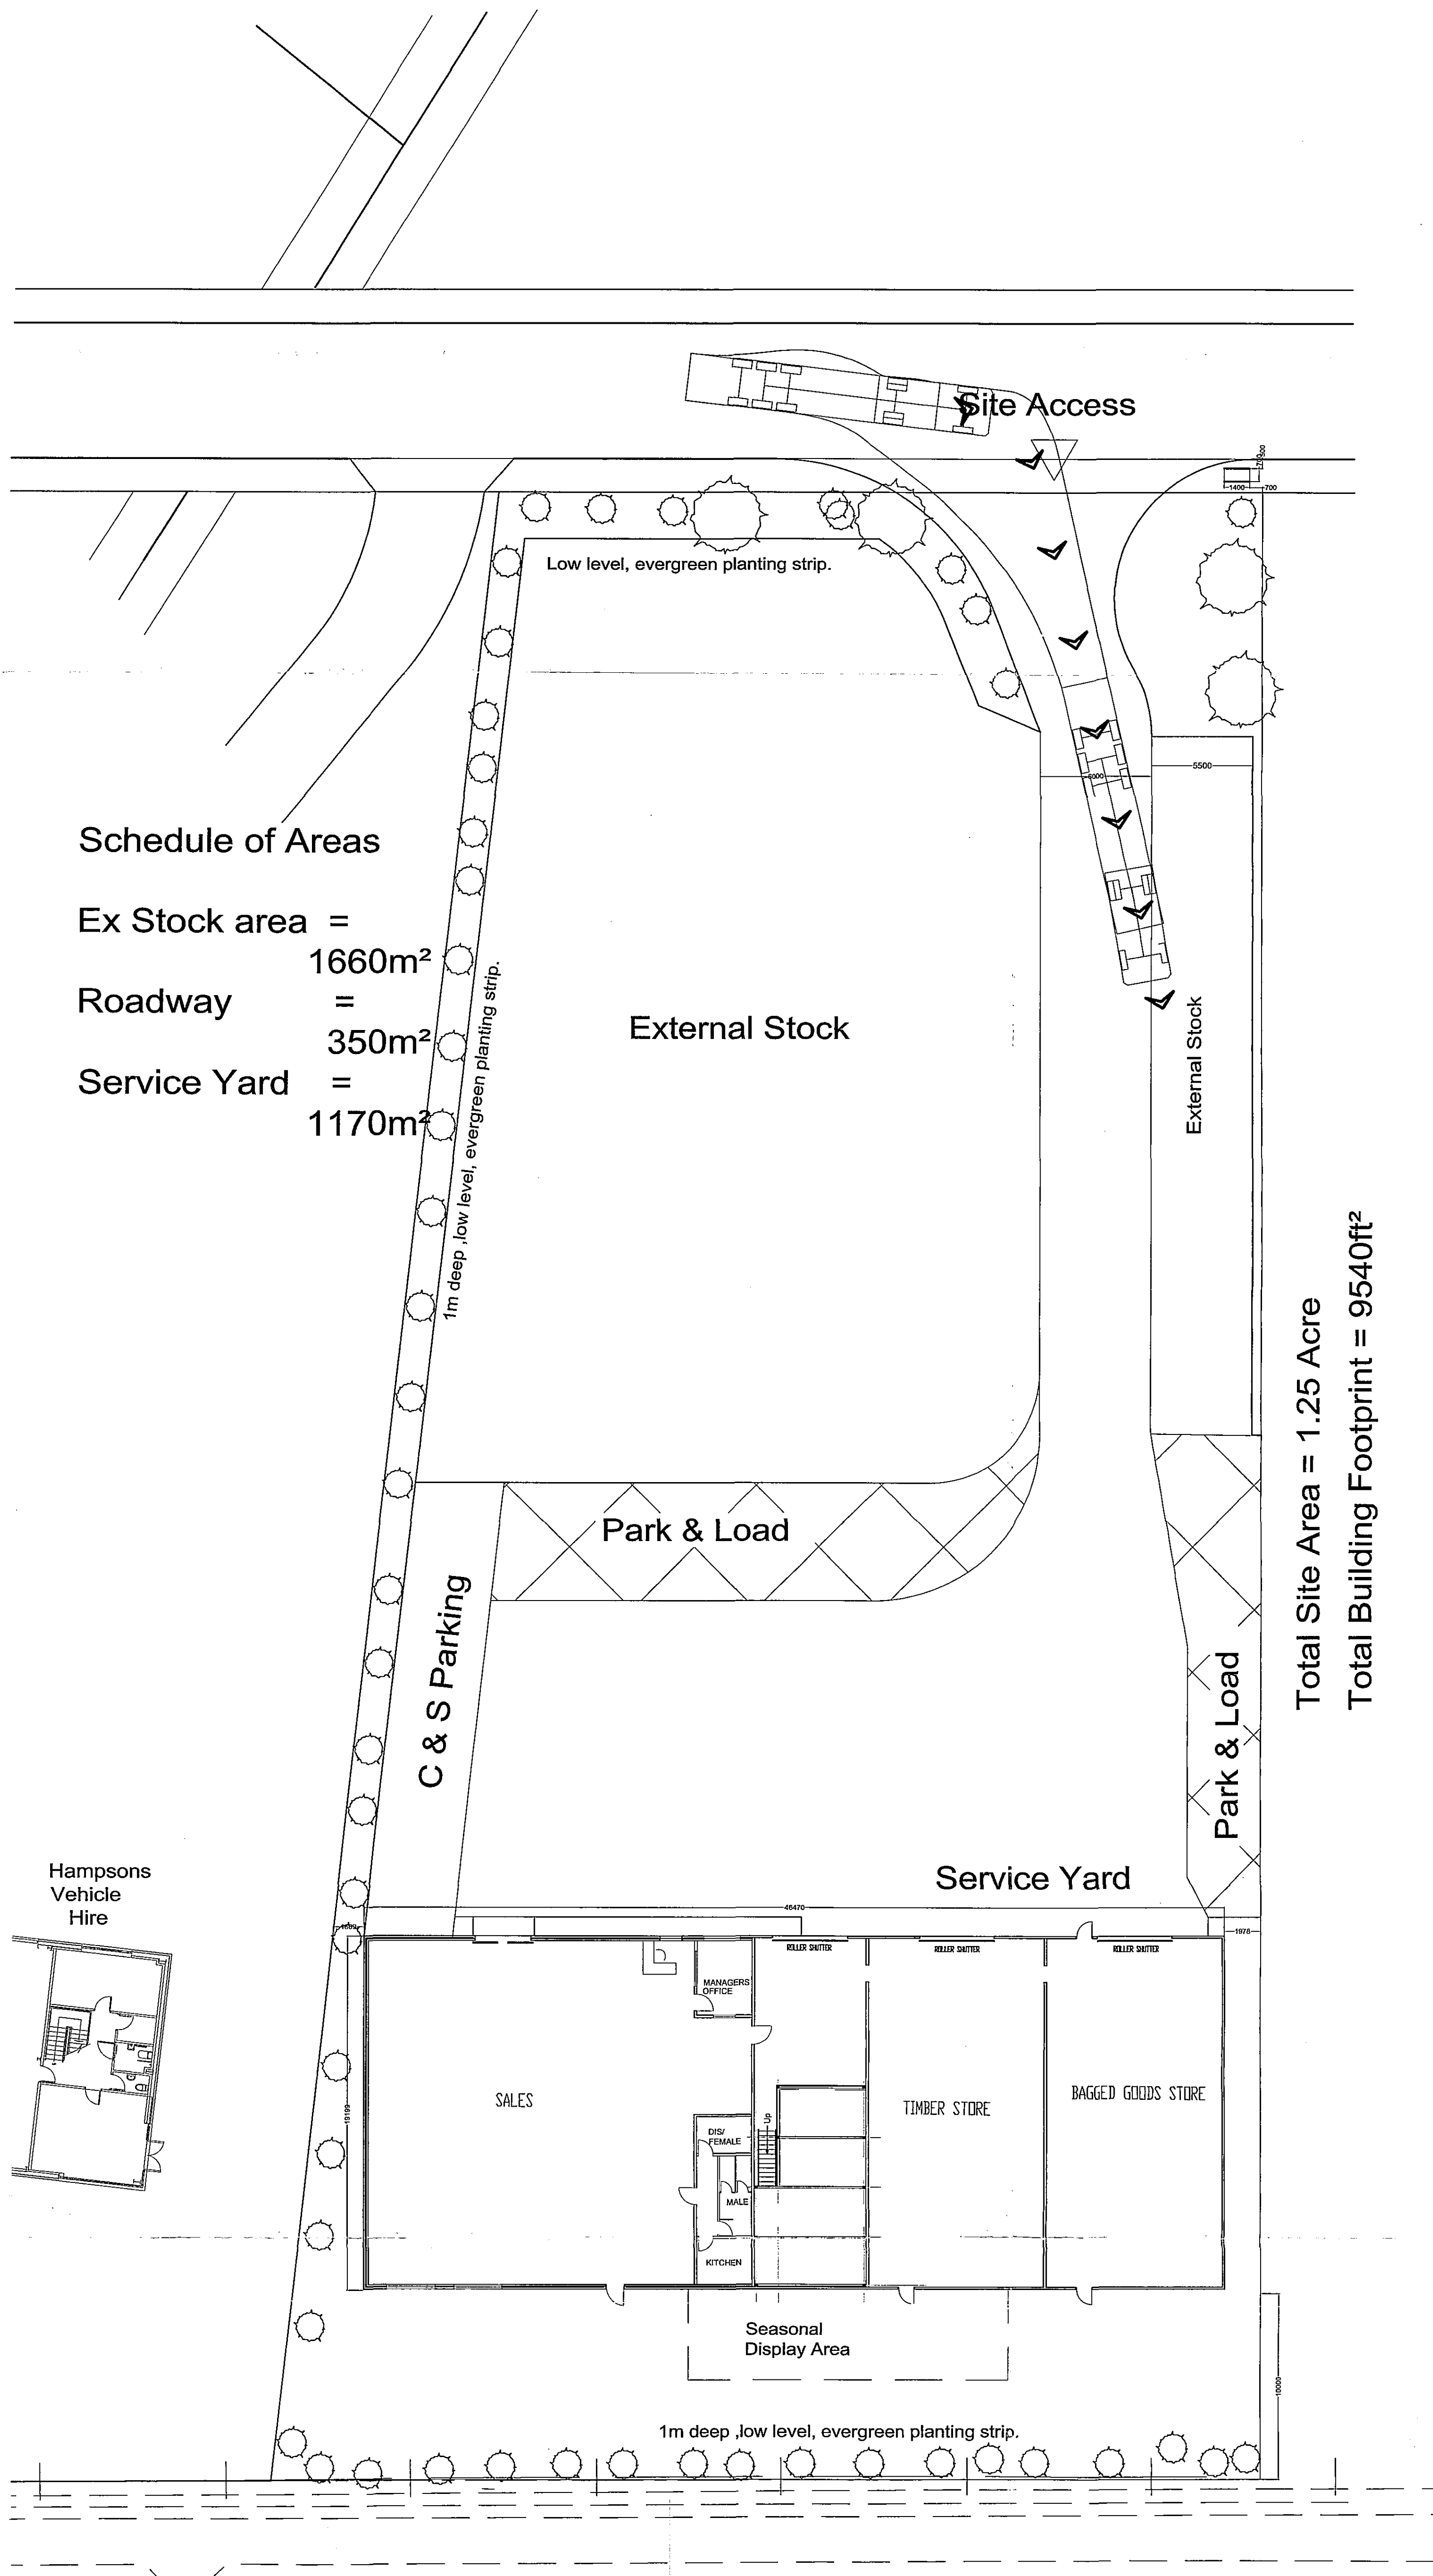

Total Site Area = 1.25 Acre
 Total Building Footprint = 9540ft²

C 12/05/05 - Planting layout Confirmed.
 B 06/07/04 - Yard bollards deleted.
 A 21/04/04 - Internal Layout Revised, Yard Layout Revisions.
 P1 14/04/04 - Location Plan Added.
 P 23/03/04 - Preliminary Issue



Lindum Business Park, Station Road
 North Hykeham, Lincoln LN6 3QX
 Tel: (01522) 500300
 Fax: (01522) 852221
 E-Mail: design@lindumgroup.co.uk

Client
TRAVIS PERKINS

Project
 Proposed New Unit,
 Wardentree Park
 Spalding

Drawing Title
Site Layout

Date March 2004 Scale 1 / 200

Drawn By *Ian Turner* Client Ref

Drawing Number 25-0090 / 103 Revision C

SHDC
 Planning & Development
 13 MAY 2005
 Ref: 643/05