


revisions: A:31/07/24: Garden room length altered *RH*

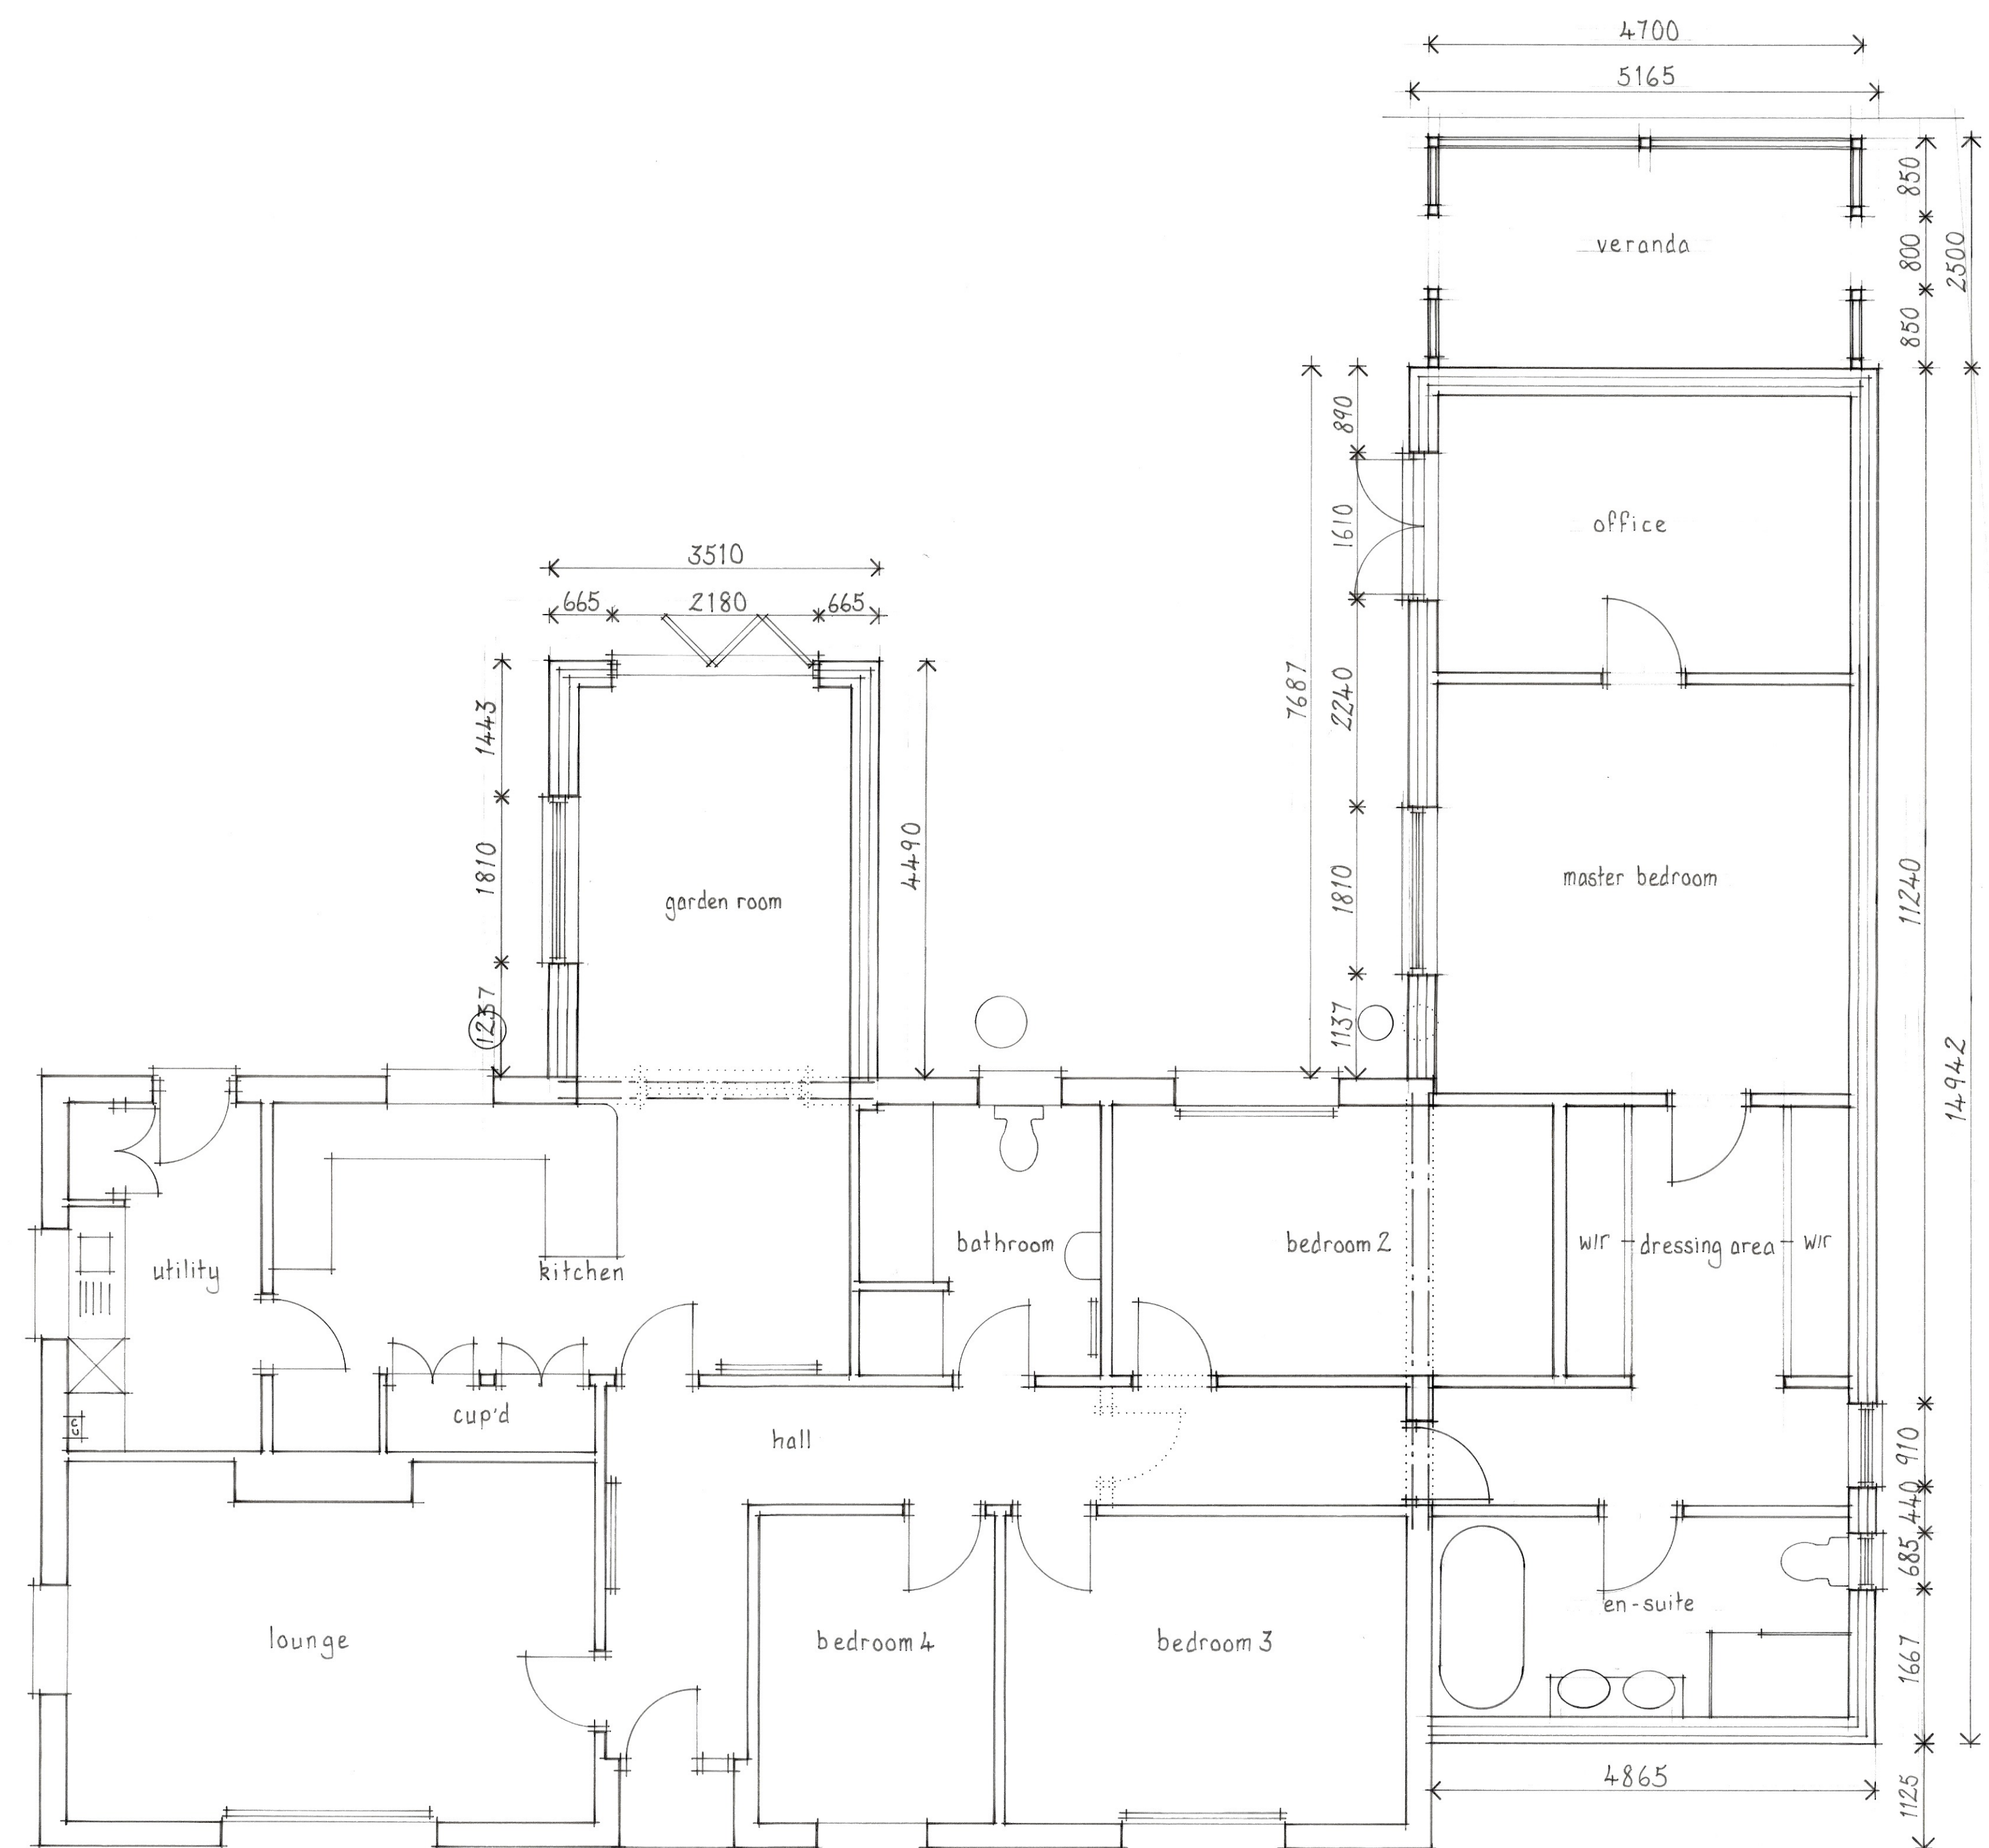

Plan As Proposed

David Hartley Associates  
Architectural Design Services

22 High Street  
Stilton  
Peterborough  
PE7 3RA  
Tel 01733 244849  
Mob 07748 154279  
Email davidhartleyads@gmail.com  
Website davidhartleyarchitecture.co.uk

client:  
Mr & Mrs Turner  
93 Starlode Drove  
West Pinchbeck  
Spalding  
PE11 3TD

Proposed extension & alterations

drawing:  
Plan As Proposed  
scale: 1/50  
date: 15/07/24  
drawn by: RH  
drawing no.: MT93/2A

