

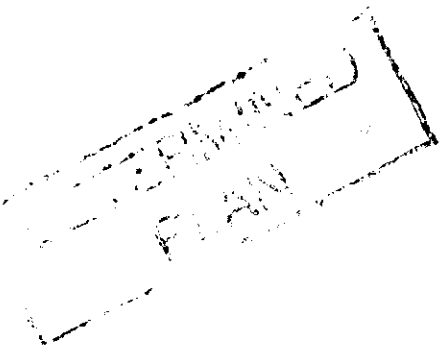


South

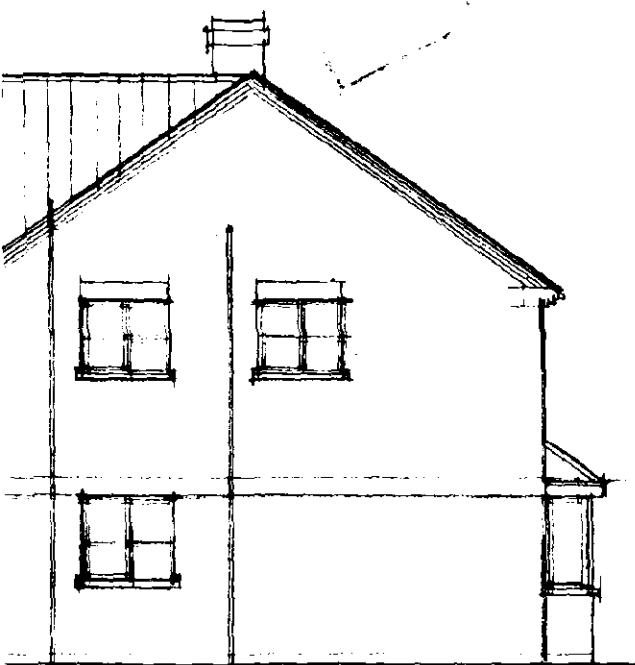

616 TECH ST1
frachment plant to be
in thick covered with
strichons. A sample
to be constructed on the
a which is to discharge
Warrant dye

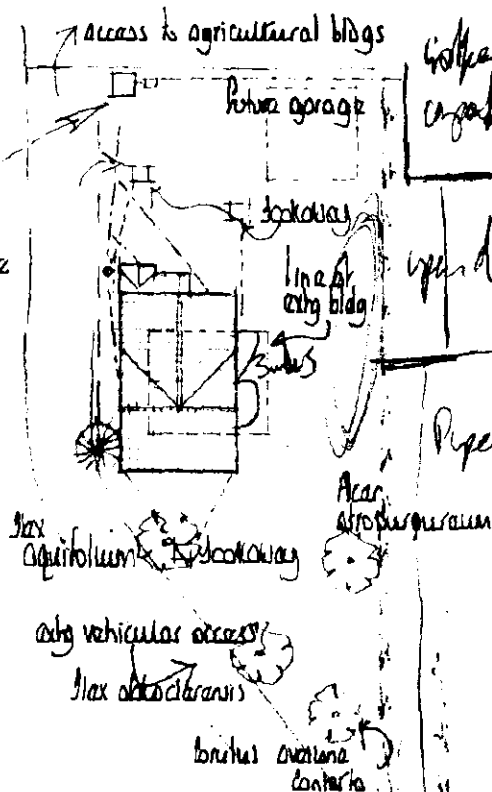

B	Mar.	Salvage machinery plant in house specific bank.
A	Dec 93	Kindred removed from plan - sh/b bed.
Date		Revisions

© copyright

**East
Midlands
Design
Associates**



"Willow Lodge",
Horseshoe Road,
Spalding,
Lincs. PE11 3JA
Tel: Spalding (0775) 767968

Client

R. CHAPPELL & SONS.

Job Title

REPLACEMENT DWELLING
AT GLEWIDE SOUTH
WEST PINETREECK
SPALDING.

Drawing Title

PLANS . ELEVATIONS

SOUTH HOLLAND D.C.
PLAN DEPT

08 JUL 1994

REF 0656/94...

Scale

1:100

Date

Dec 93

Drawn by

AZ

Drg No.

93/88/10

Rev

AZ