
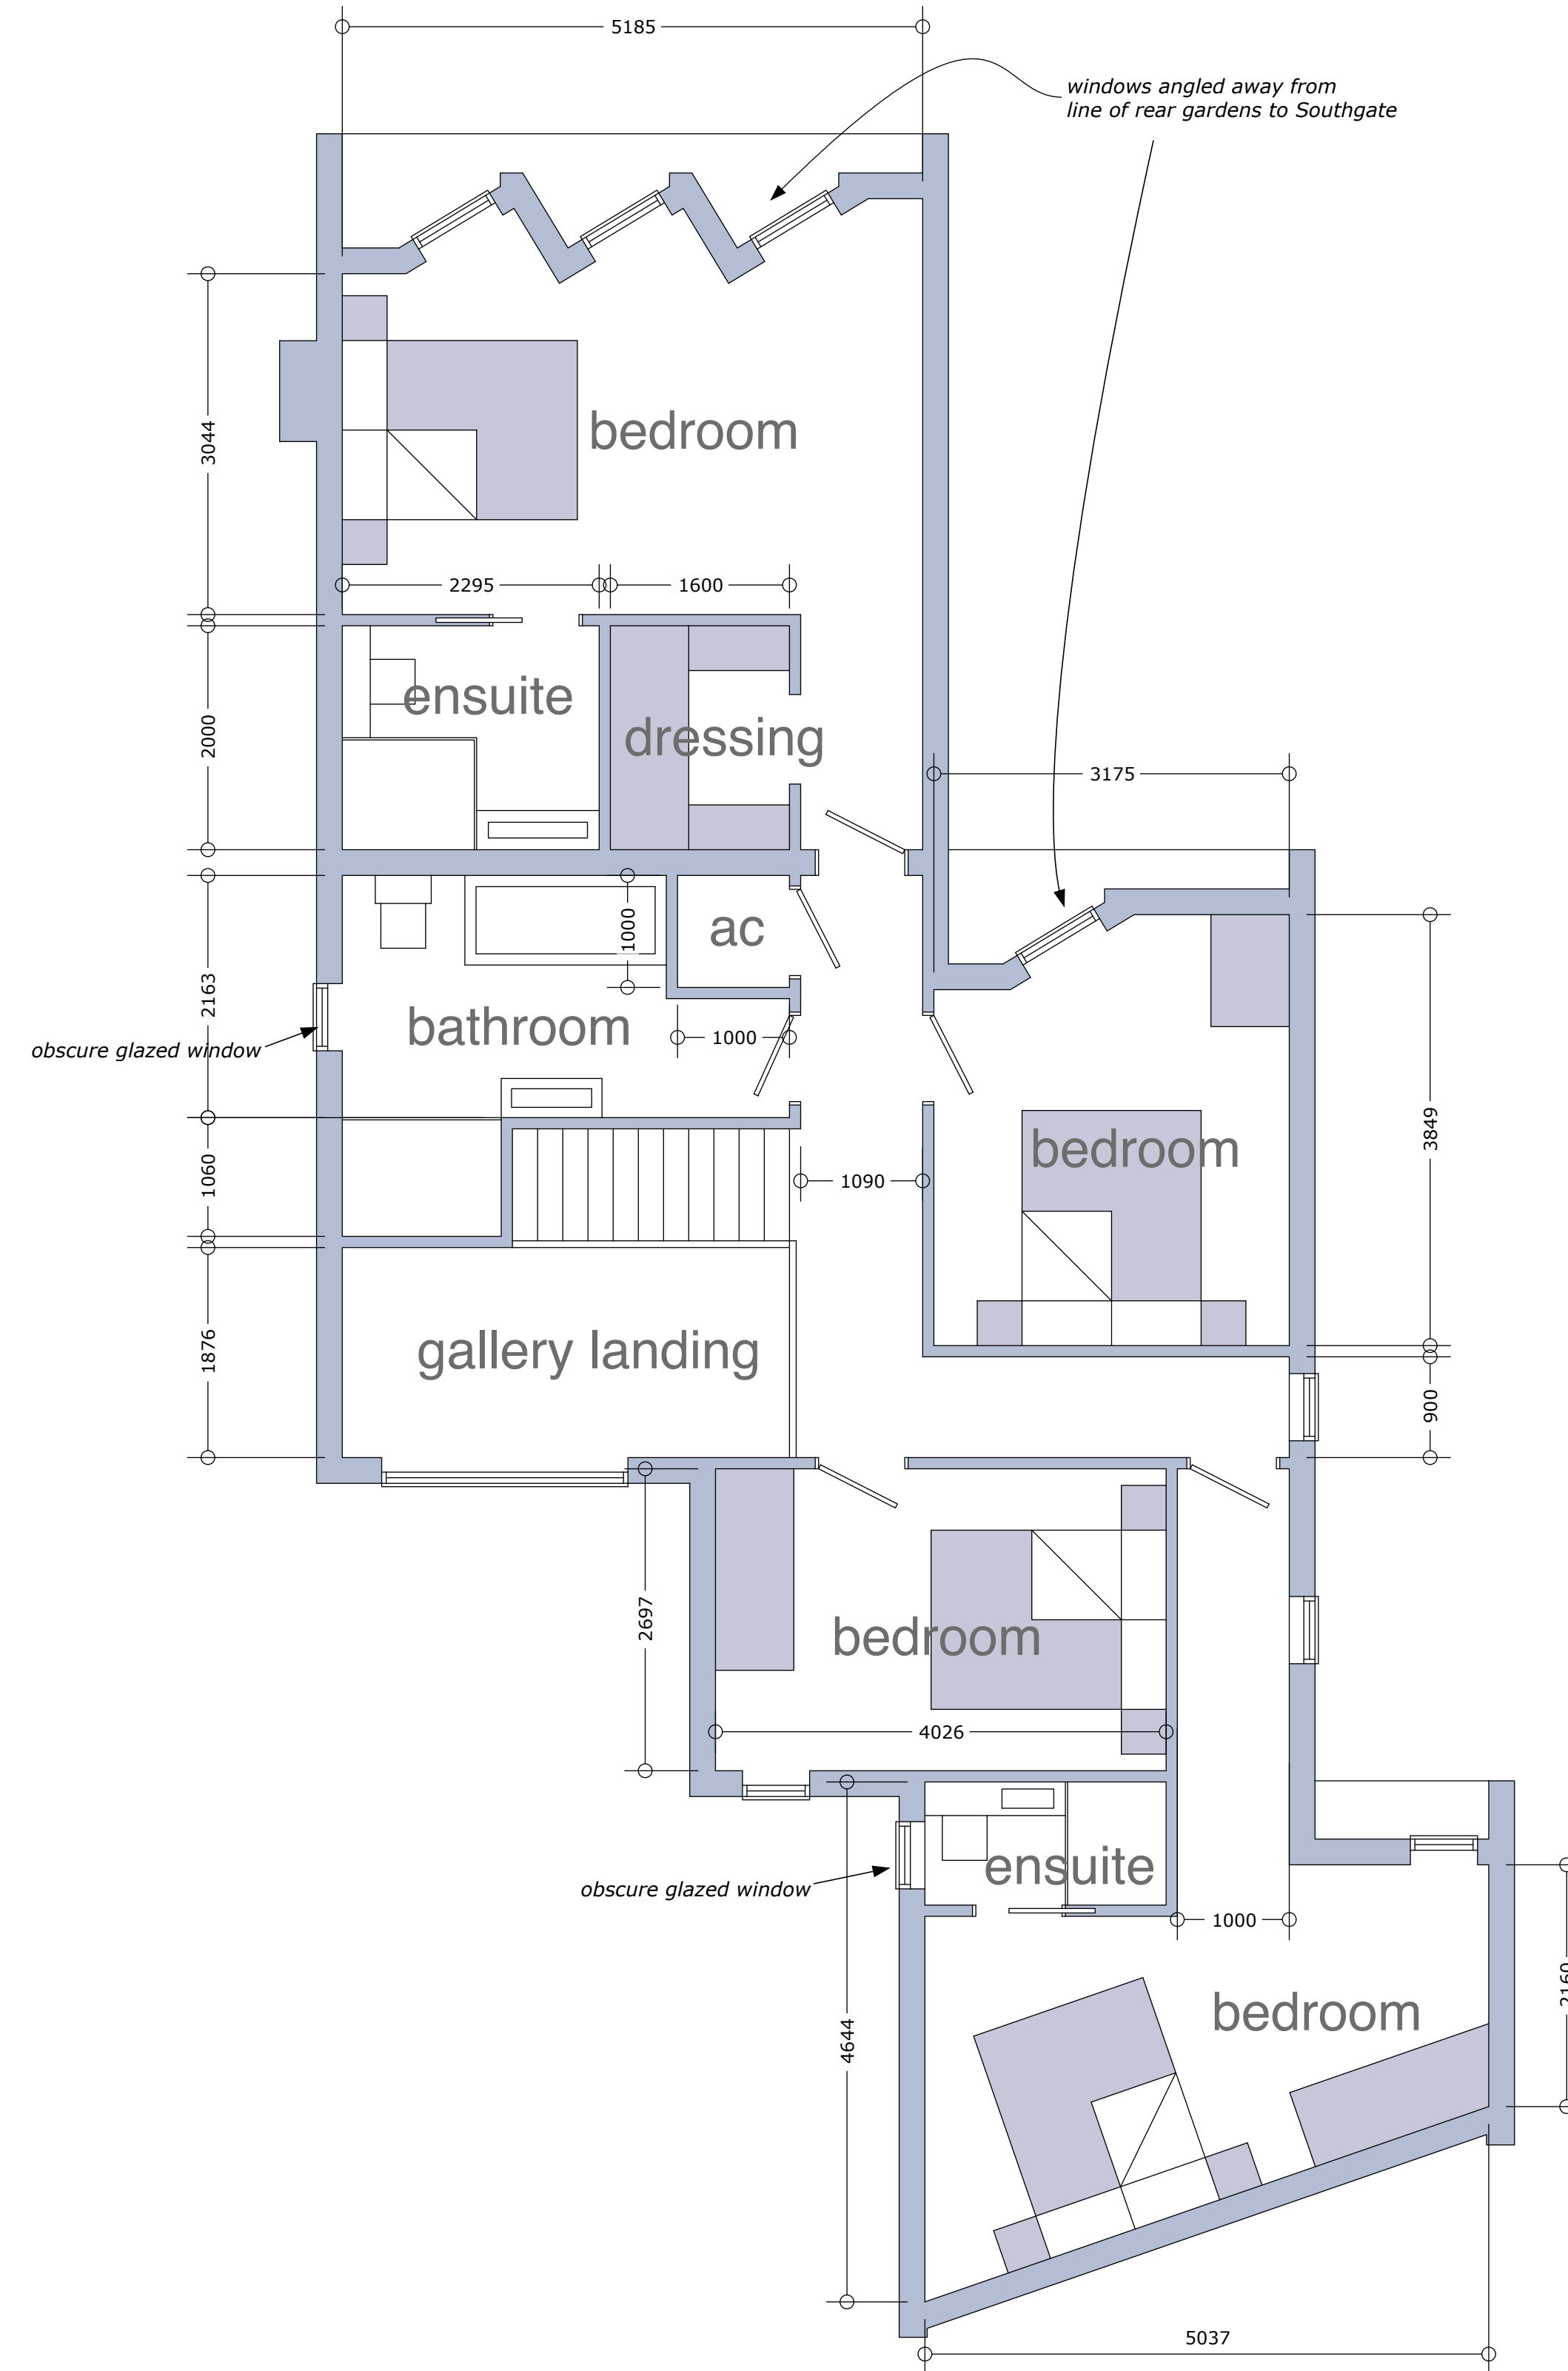


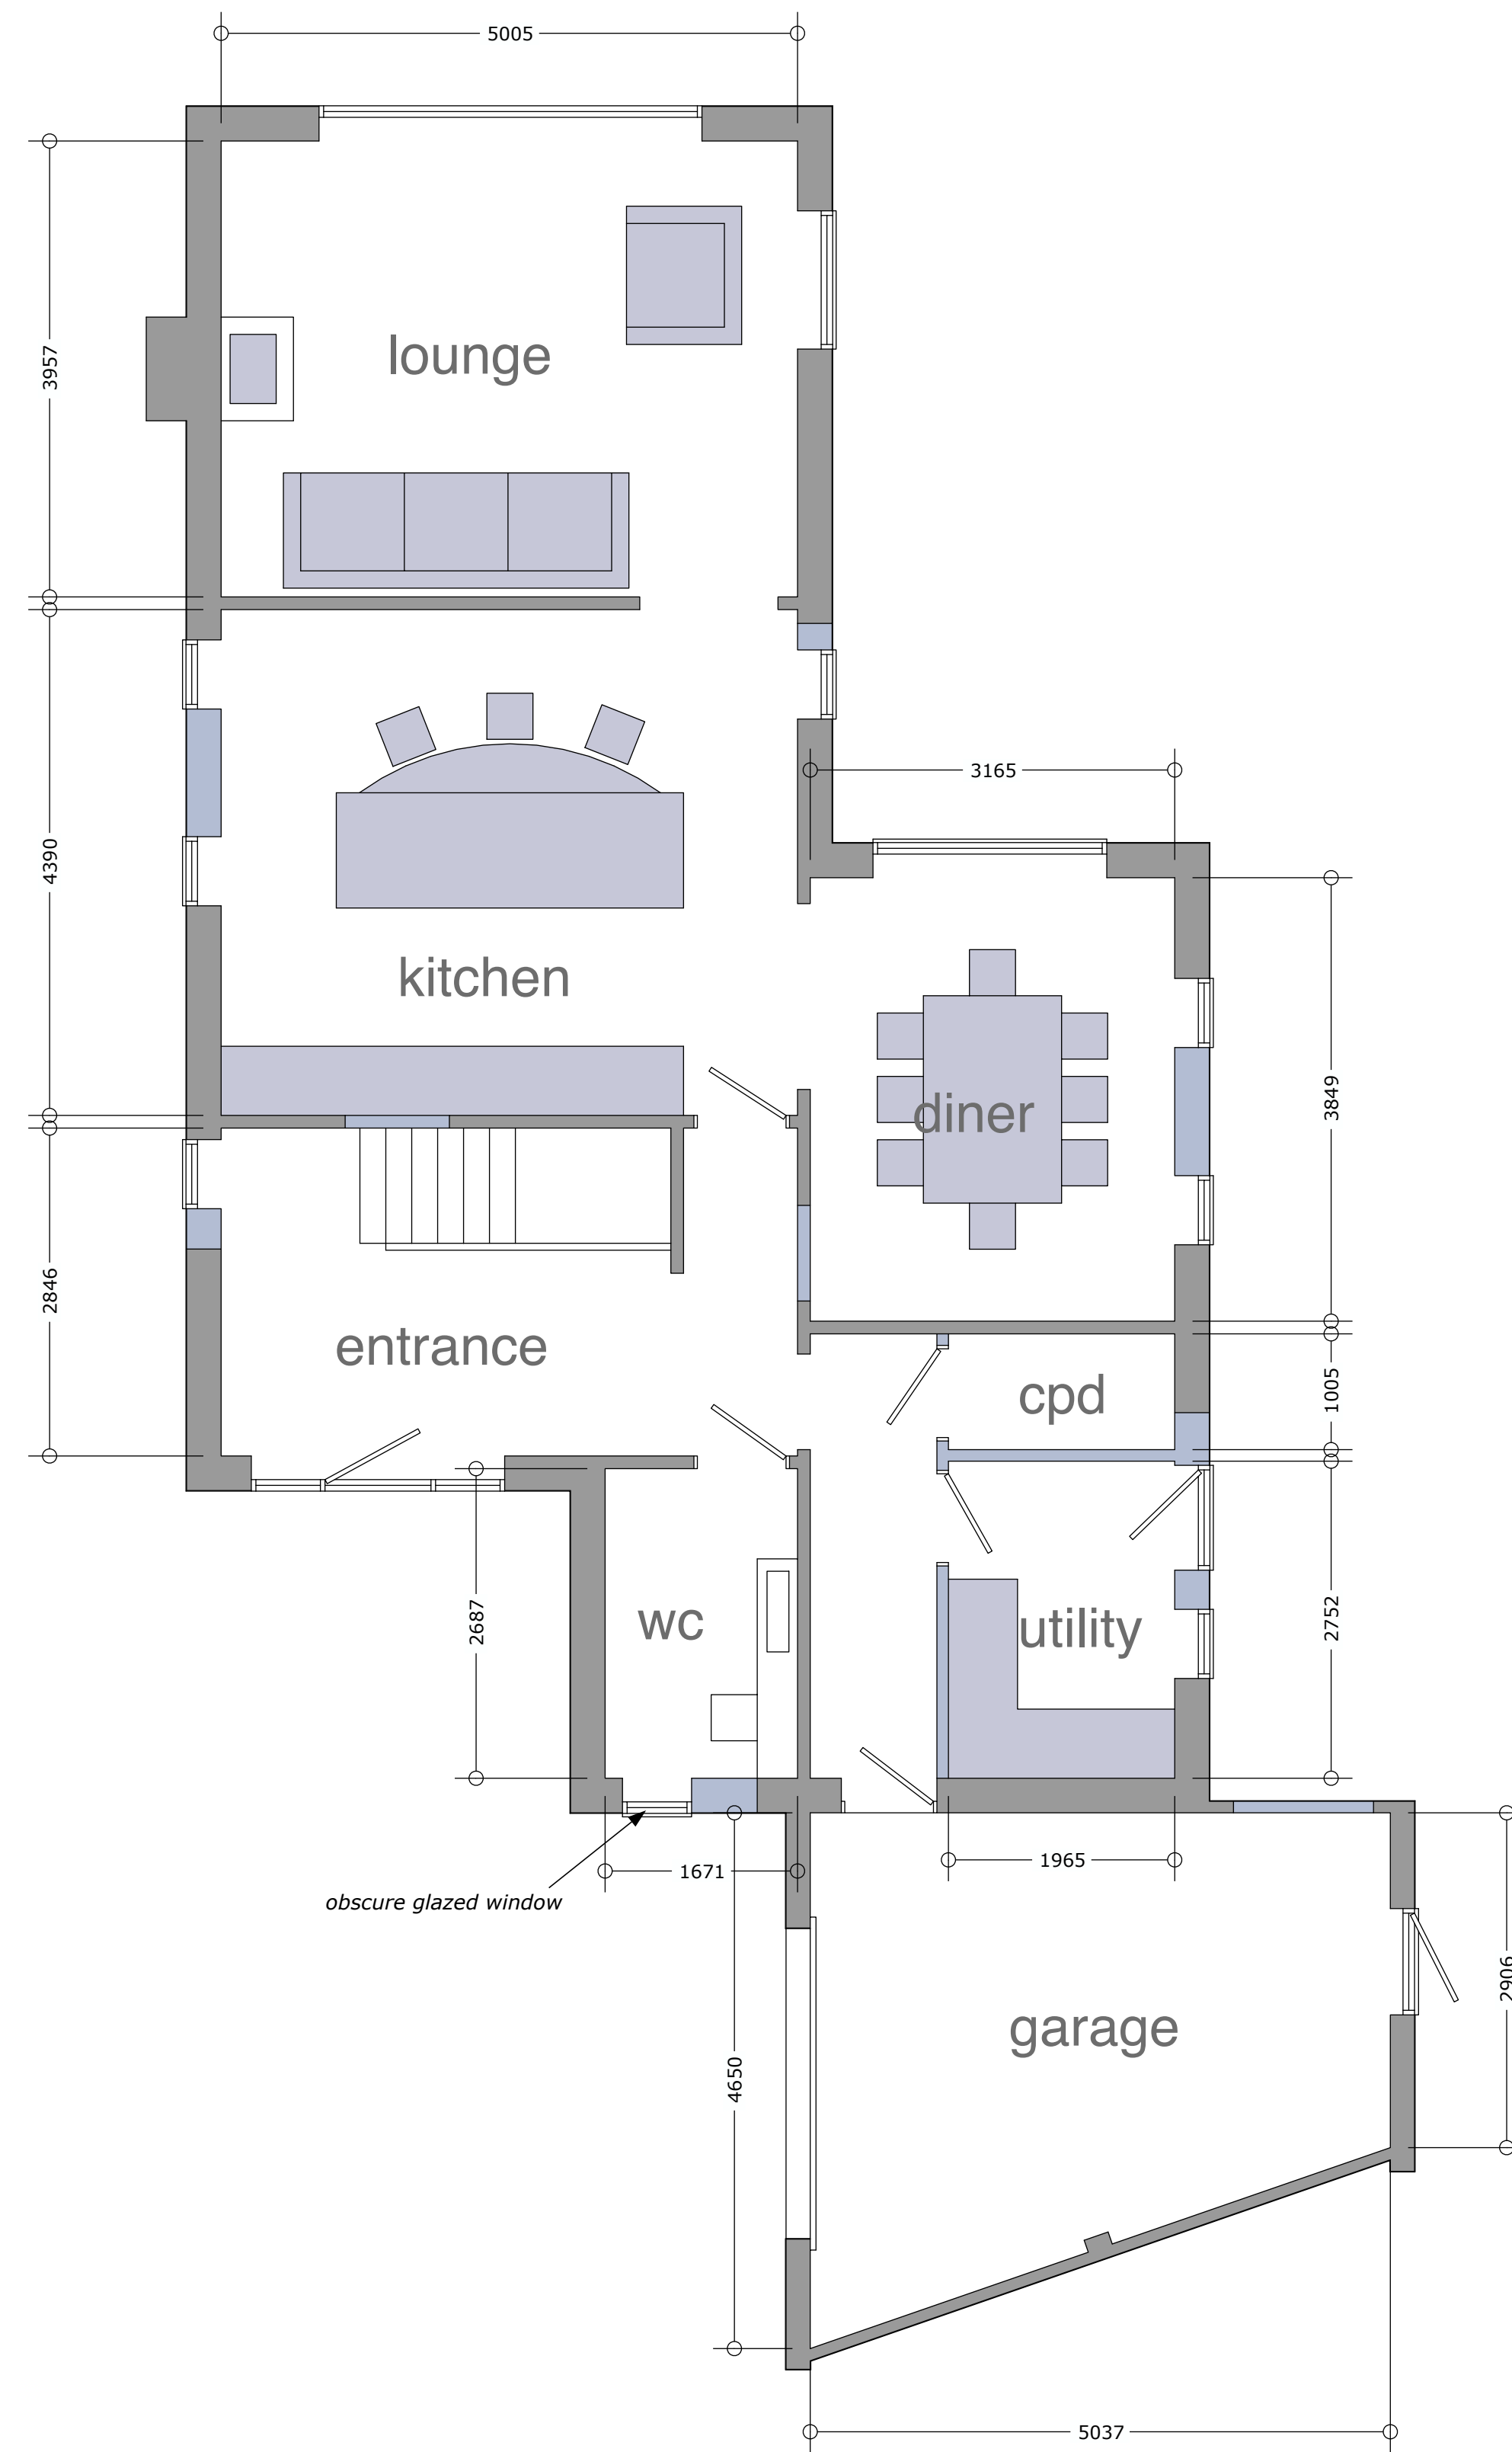

PROPOSED FIRST FLOOR EXTENSION
AND AMENDMENTS TO
25 ORCHARD CLOSE PINCHBECK Lincs
for MRS T HULL

	A	AMENDMENT	JULY 26
	B	WINDOW ADDED	JULY 26

1/50

17/7/26

J218-PL 2B

Julian Warrick

Architectural Design Consultant



Email: julian@jwarrick-design-cons.com

Tel: 01775 820123

Mob: 07849 652067

JulianWarrick.co.uk

Google +

8 Beech Grove
Donington
Spalding
Lincs
PE11 4XQ