
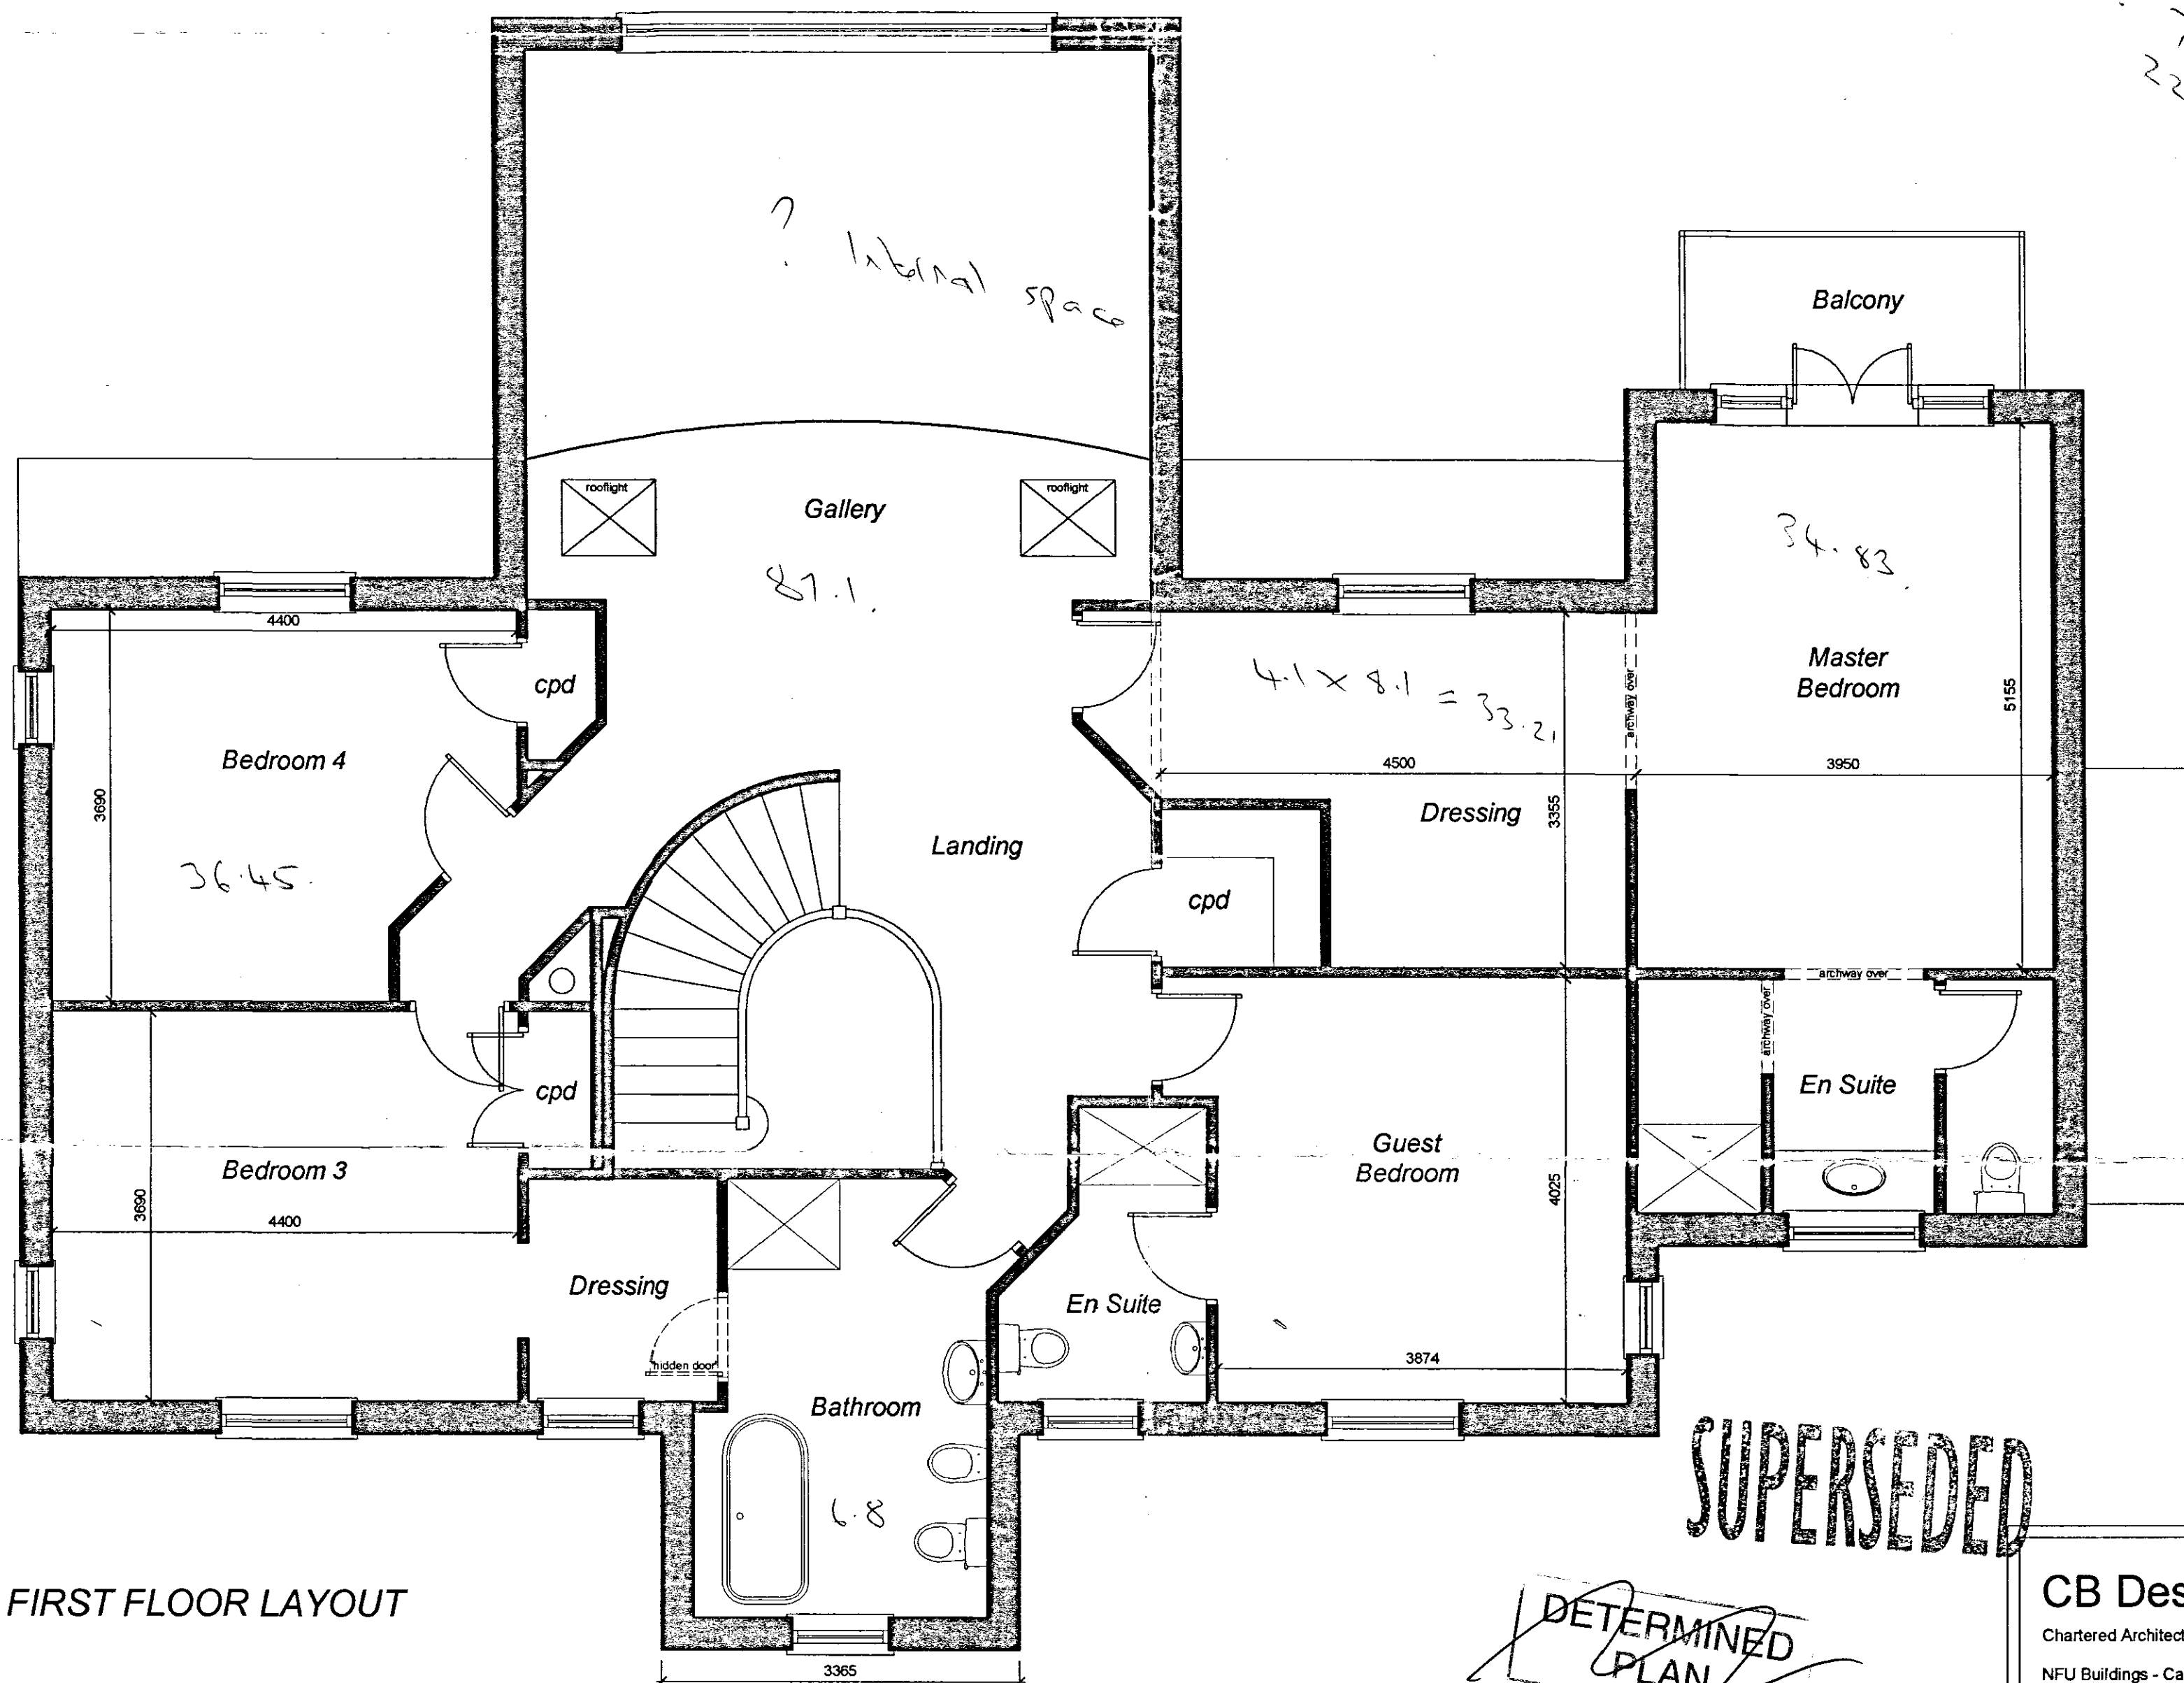


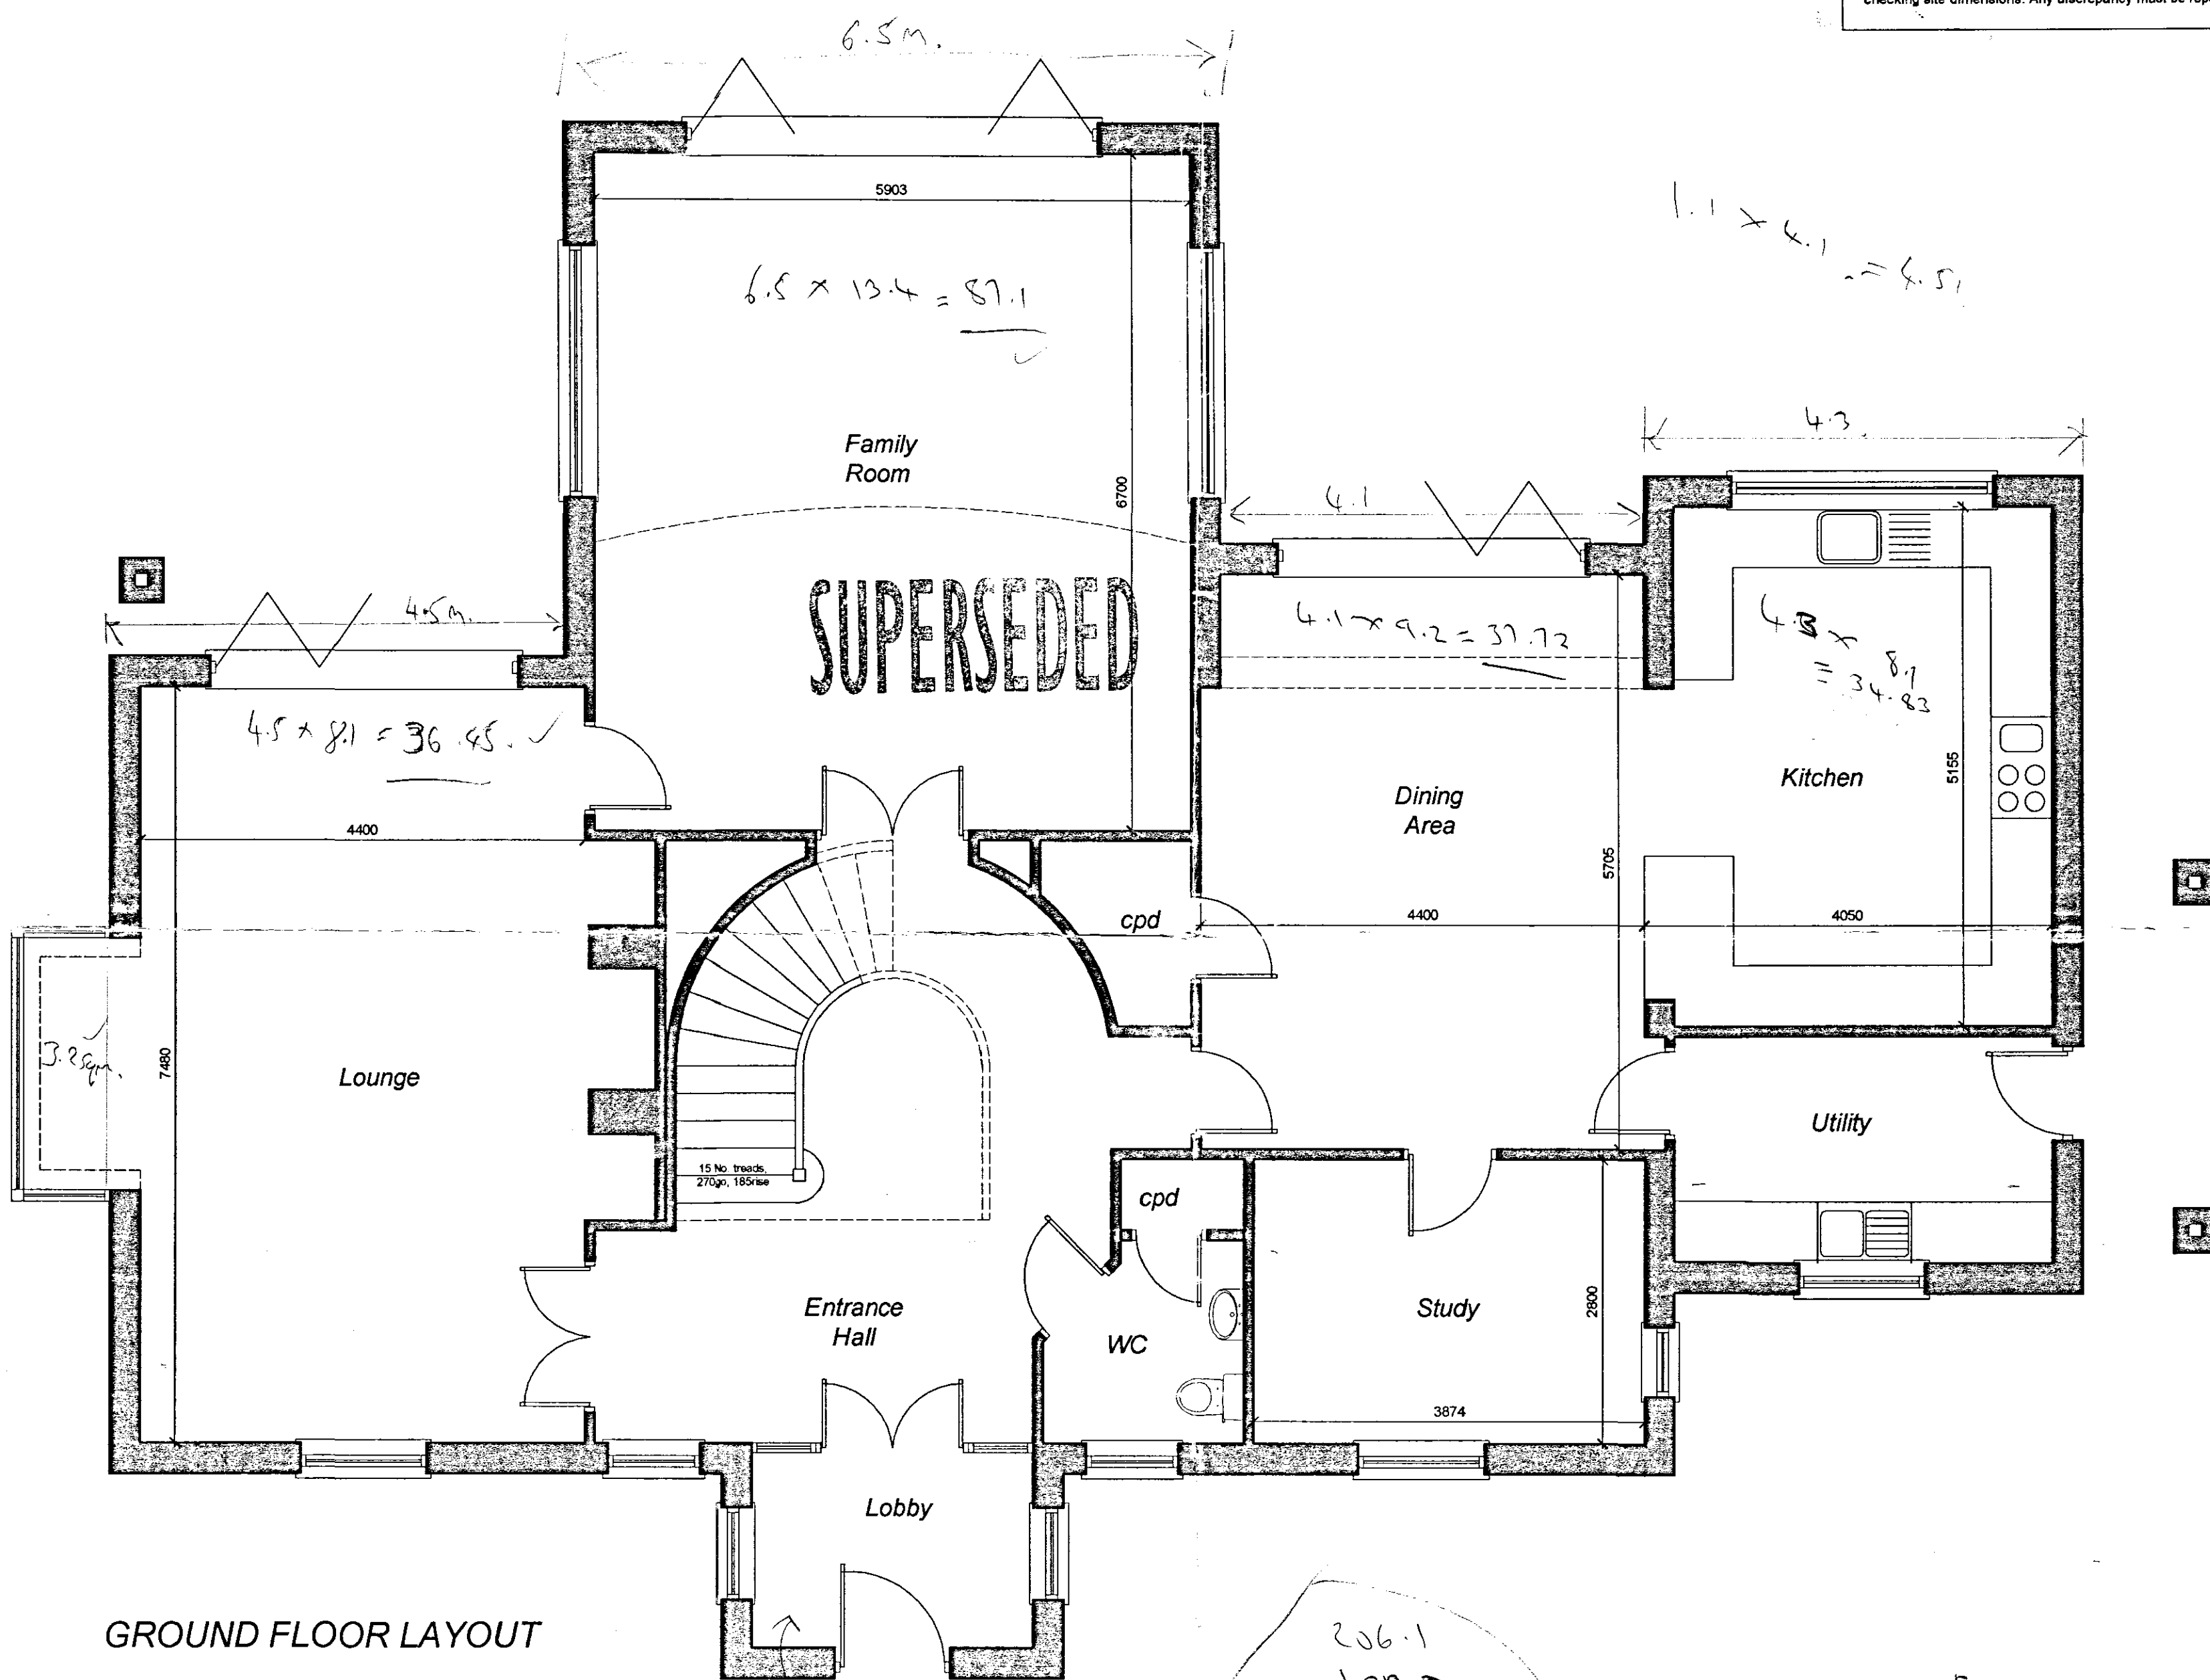

Existing = 231.39 sqm
 Proposed = 330.18 sqm (43% larger)
 Proposed: 75% larger than original.
 22.5% larger than extended property

SUPERSEDED

DETERMINED PLAN

0679107

CB Design Group

Chartered Architects + Planning Consultants

NFU Buildings - Camelgate - Spalding - Lincolnshire PE12 6ET
 Telephone 01-775 722241 Fax 01-775 769986
 Email enquiries@cbnewhomes.co.uk



Client	Mr & Mrs Hull	Scale	1:50
Project	Proposed Replacement Dwelling at: Highfield House, Highfields Lane Pinchbeck Spalding Lincolnshire	Date	April 2007
		Drawn by	LPR
		Drawing No.	2016/07/102
Title	Proposed Floor Layouts	Revision	