
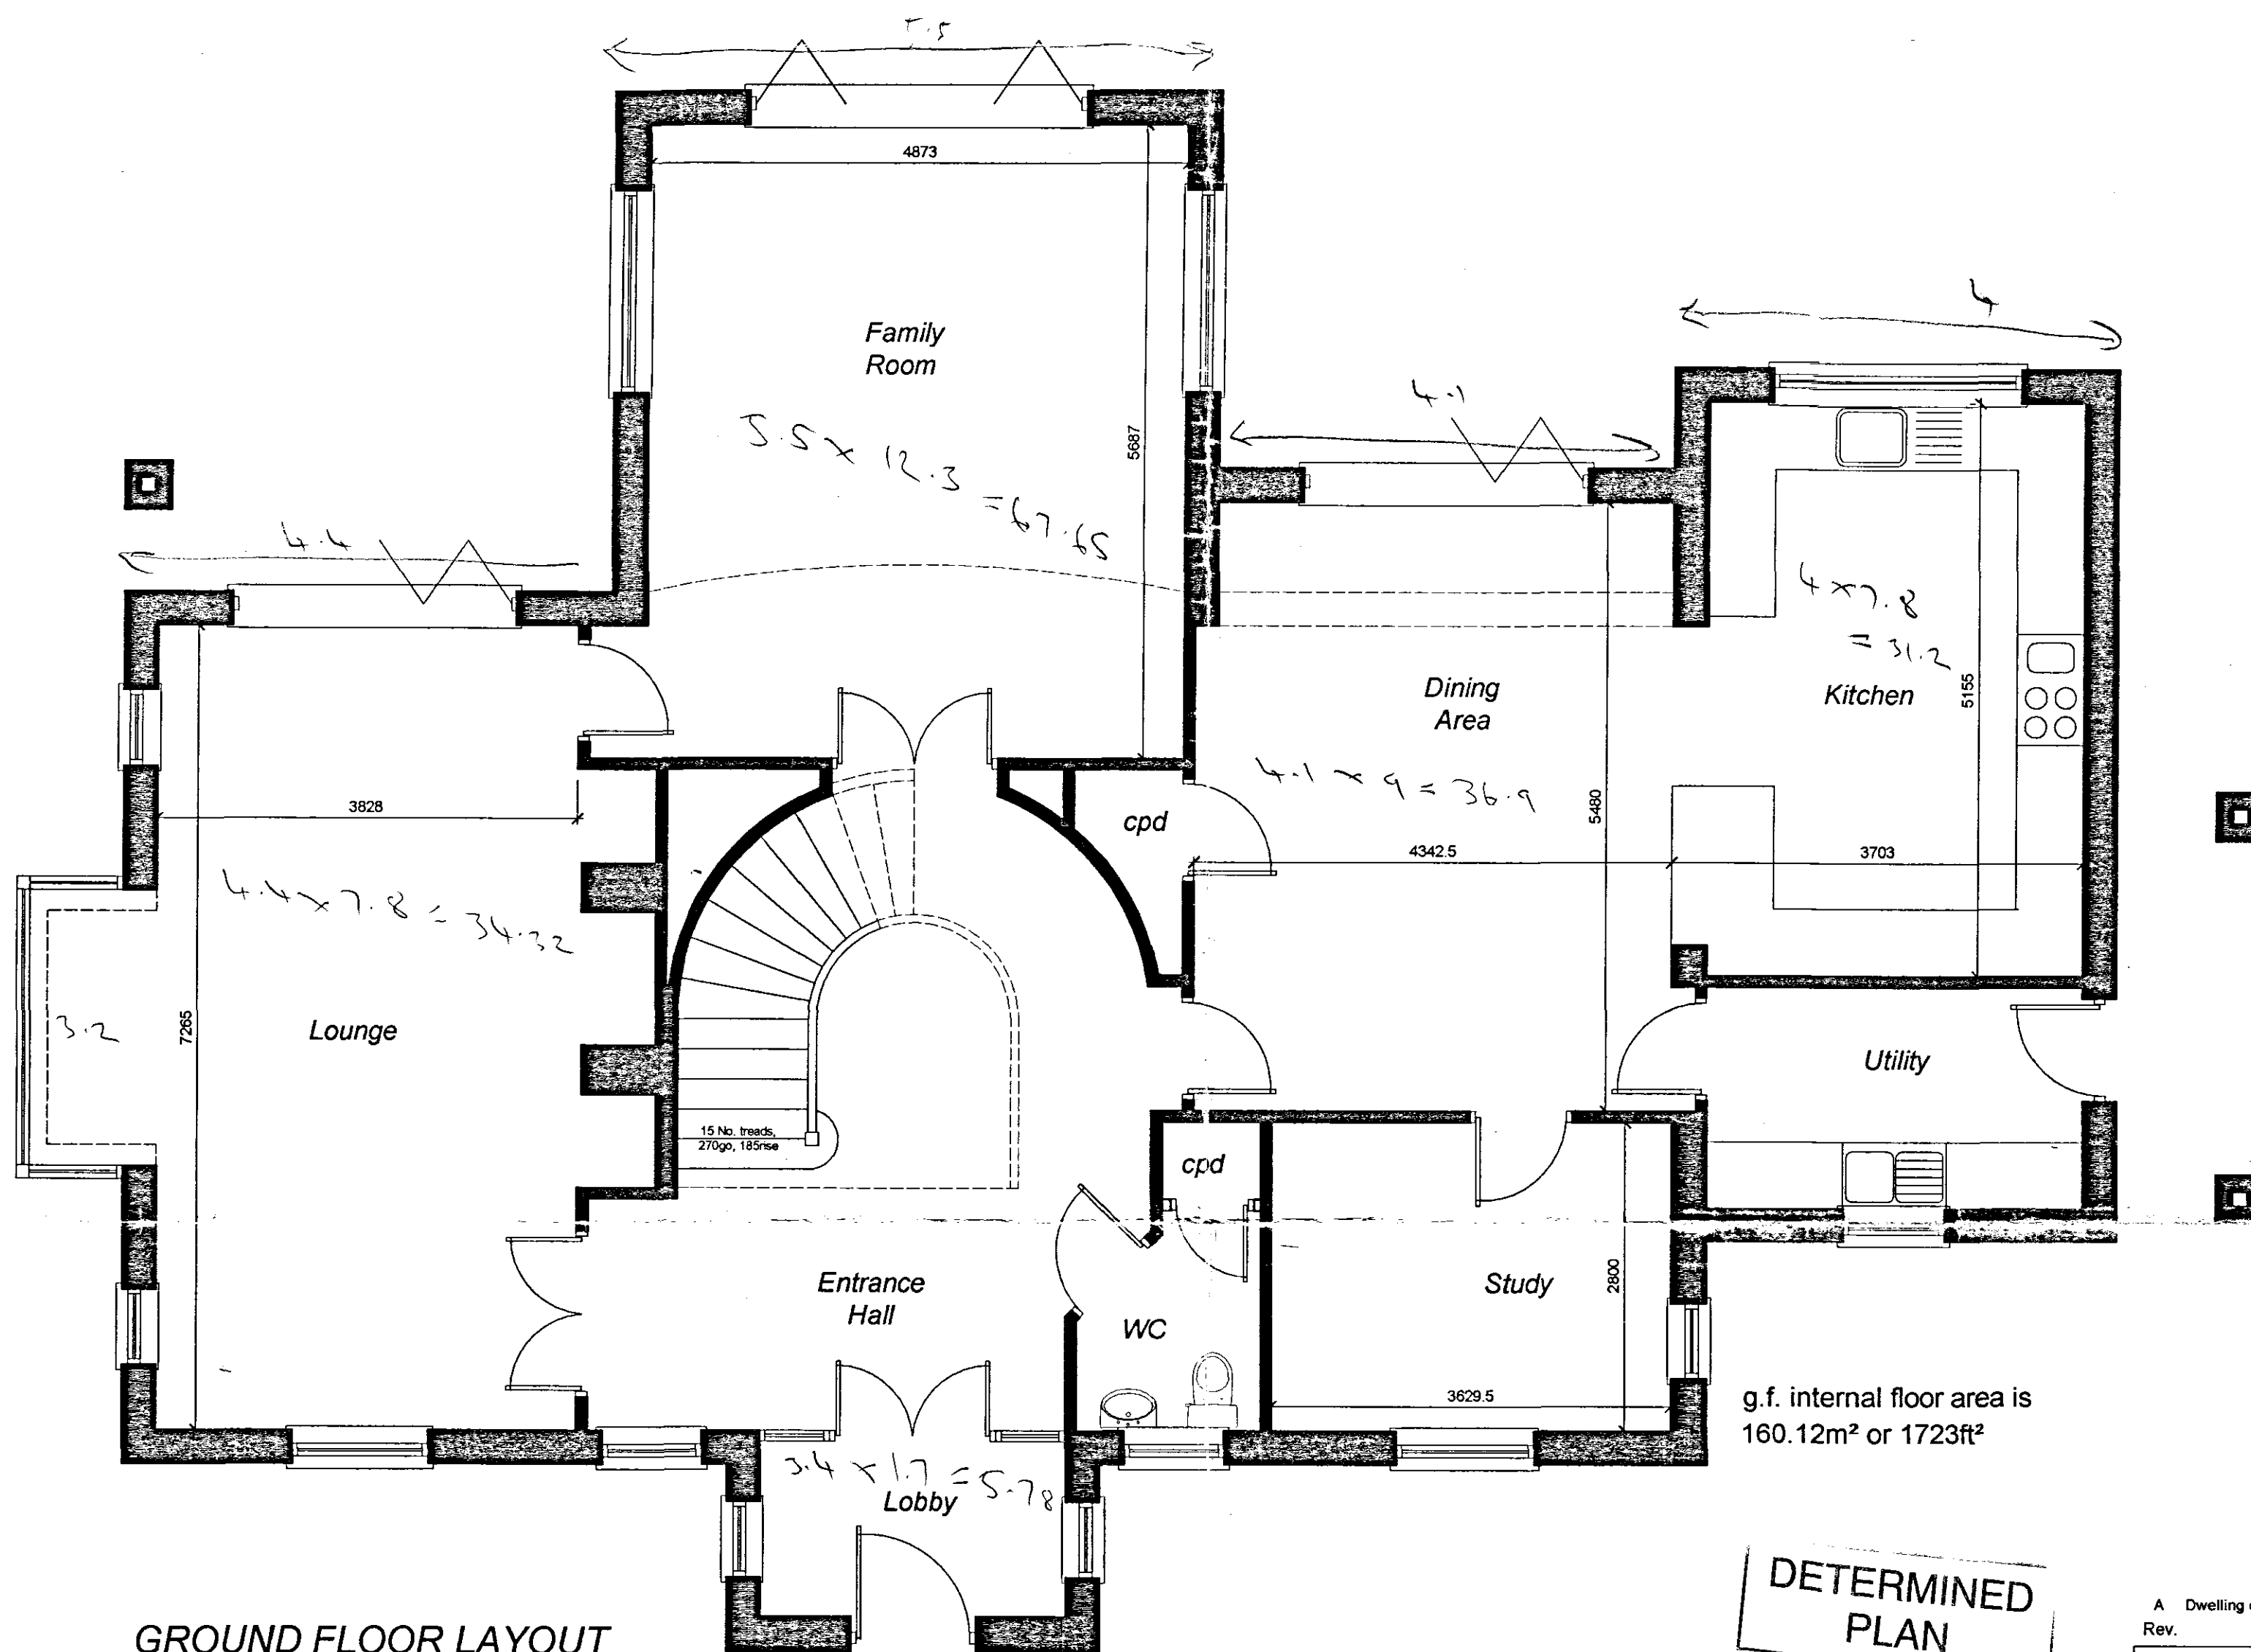


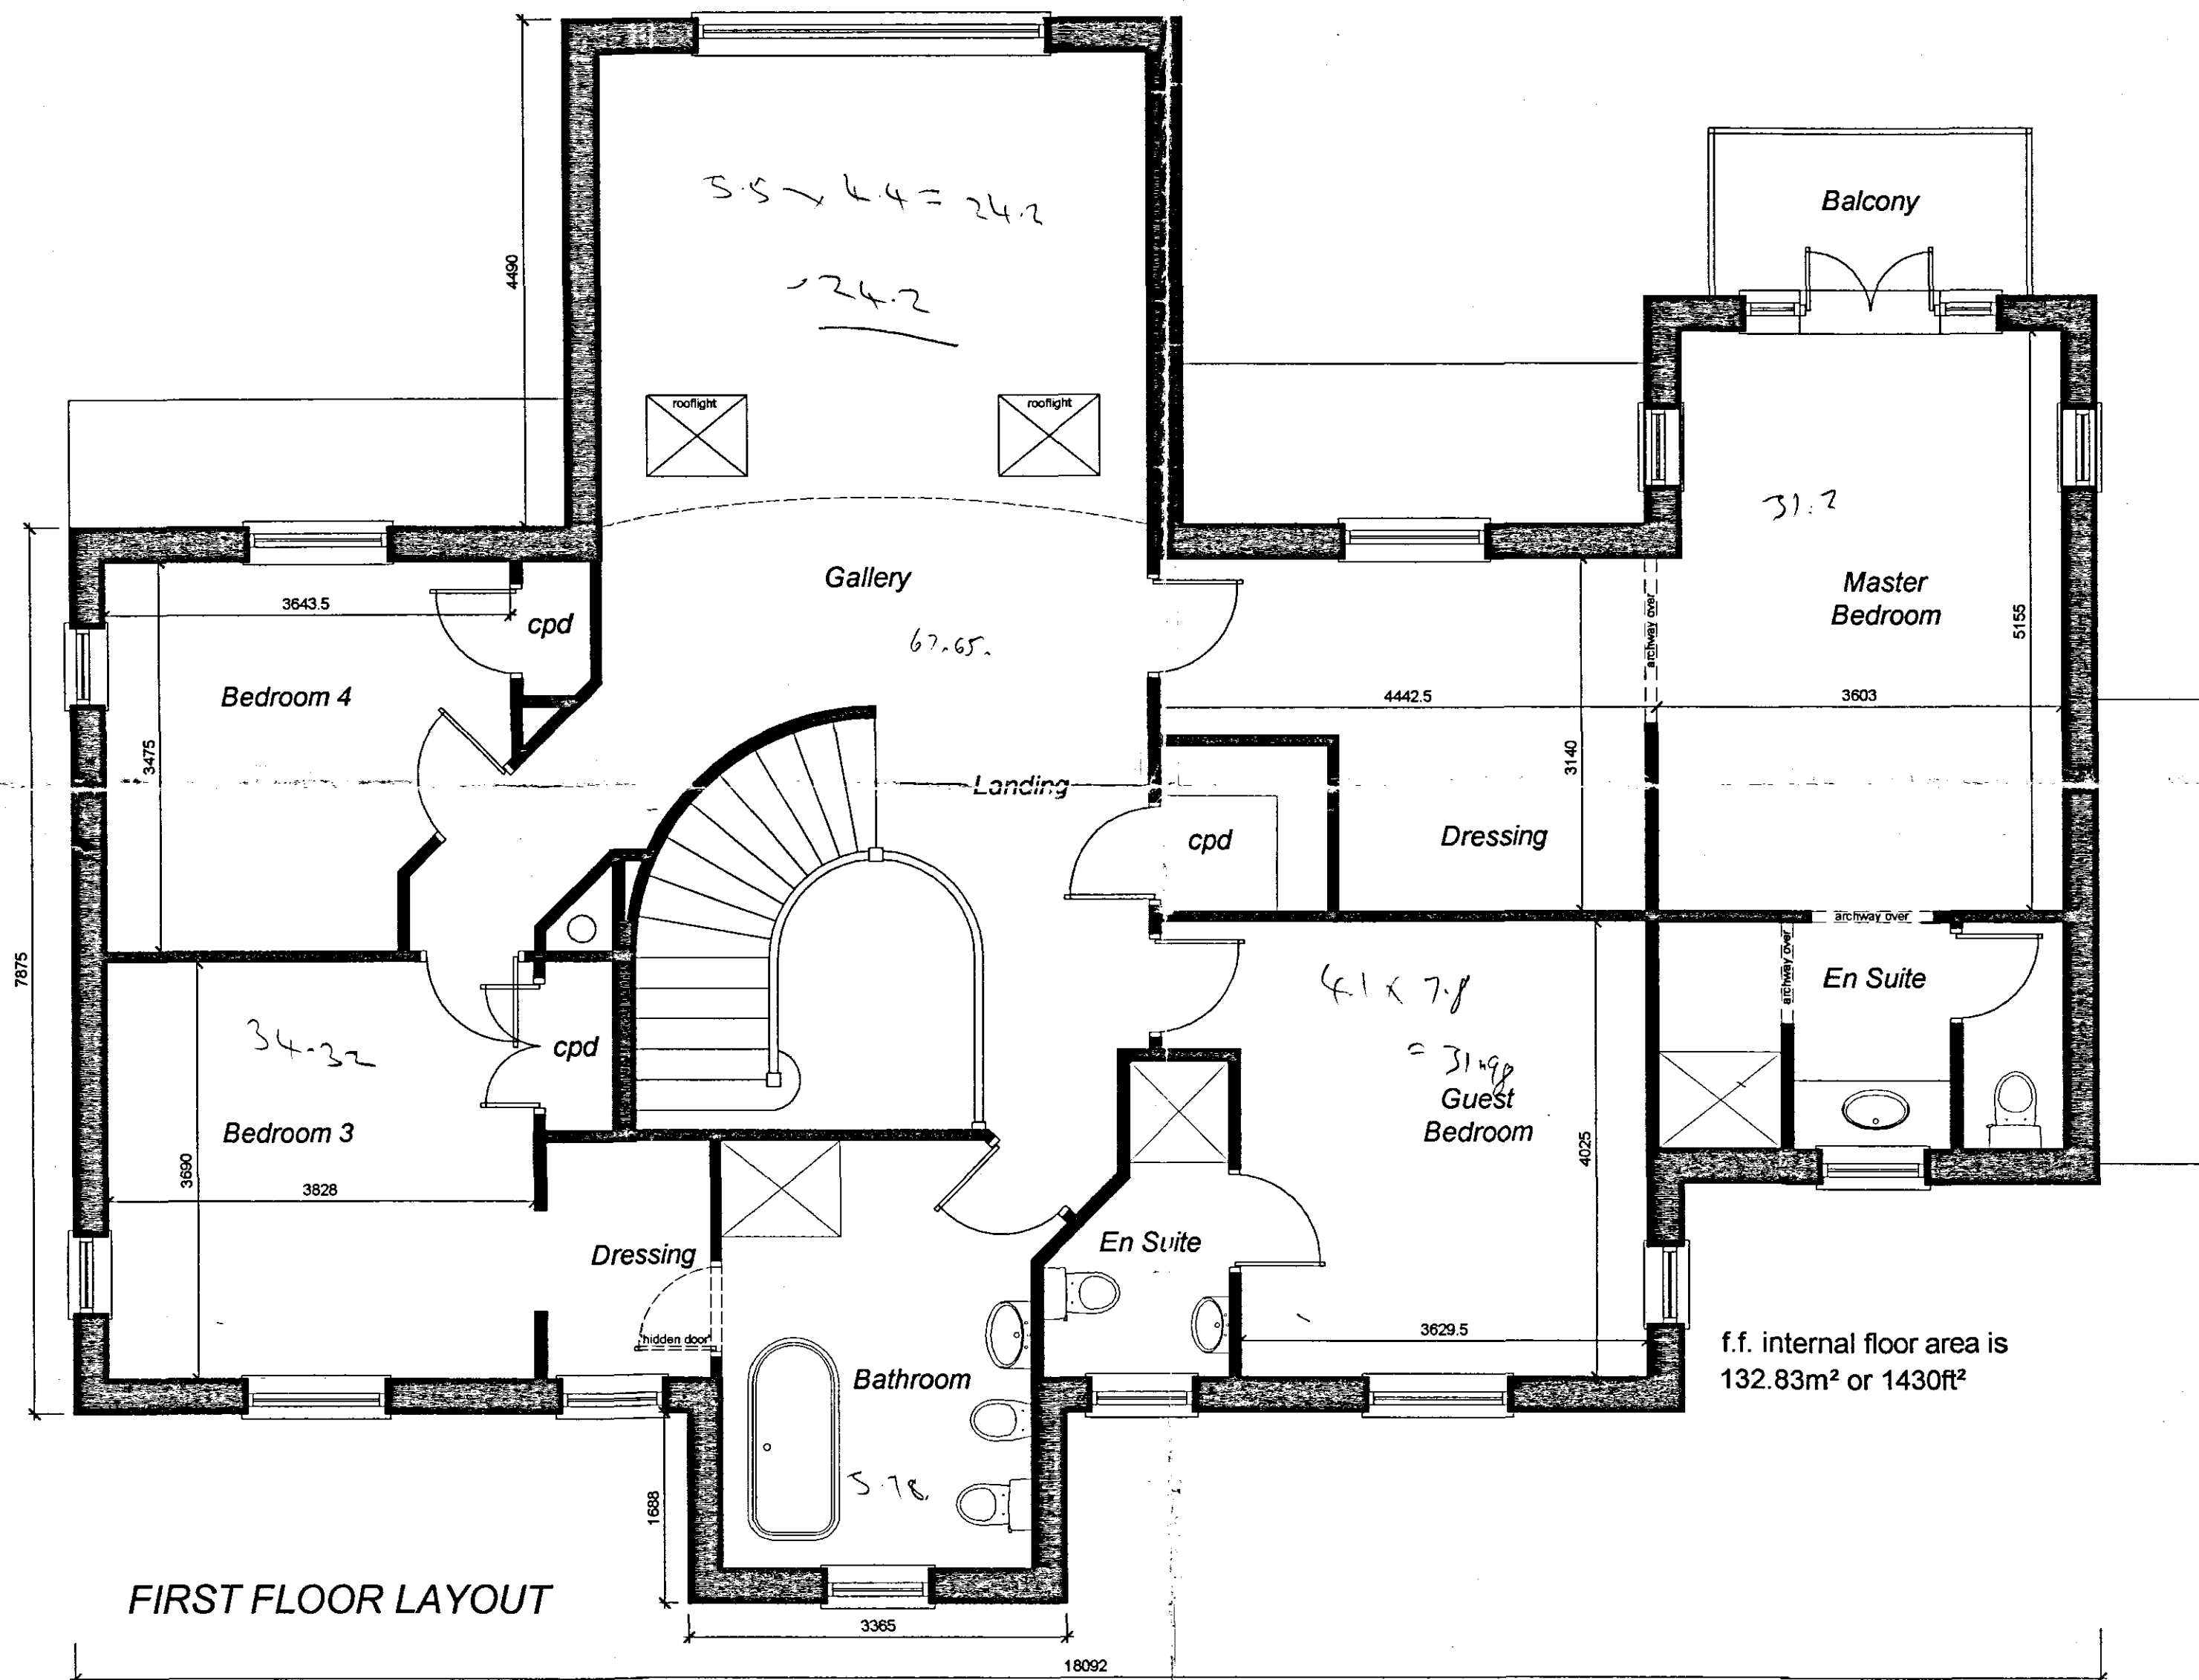

DETERMINED PLAN

AMENDED PLAN

SHDC
Planning & Development
17 JUL 2007
Ref: 0679/07

A Dwelling decreased in size to match the approved extension areas		13/07
Rev.		Date
CB Design Group		
Chartered Architects + Planning Consultants		
NFU Buildings - Camelgate - Spalding - Lincolnshire PE12 8ET		
Telephone 01-775 722241 Fax 01-775 769986		
Email enquiries@cbnewhomes.co.uk		
Client		Scale
Mr & Mrs Hull		1:50
Project		Date
Proposed Replacement Dwelling at; Highfield House, Highfields Lane		April 2007
Pinchbeck		Drawn by
Spalding		LPR
Lincolnshire		Drawing No.
		2016/07/102
Title		Revision
Proposed Floor Layouts		A