
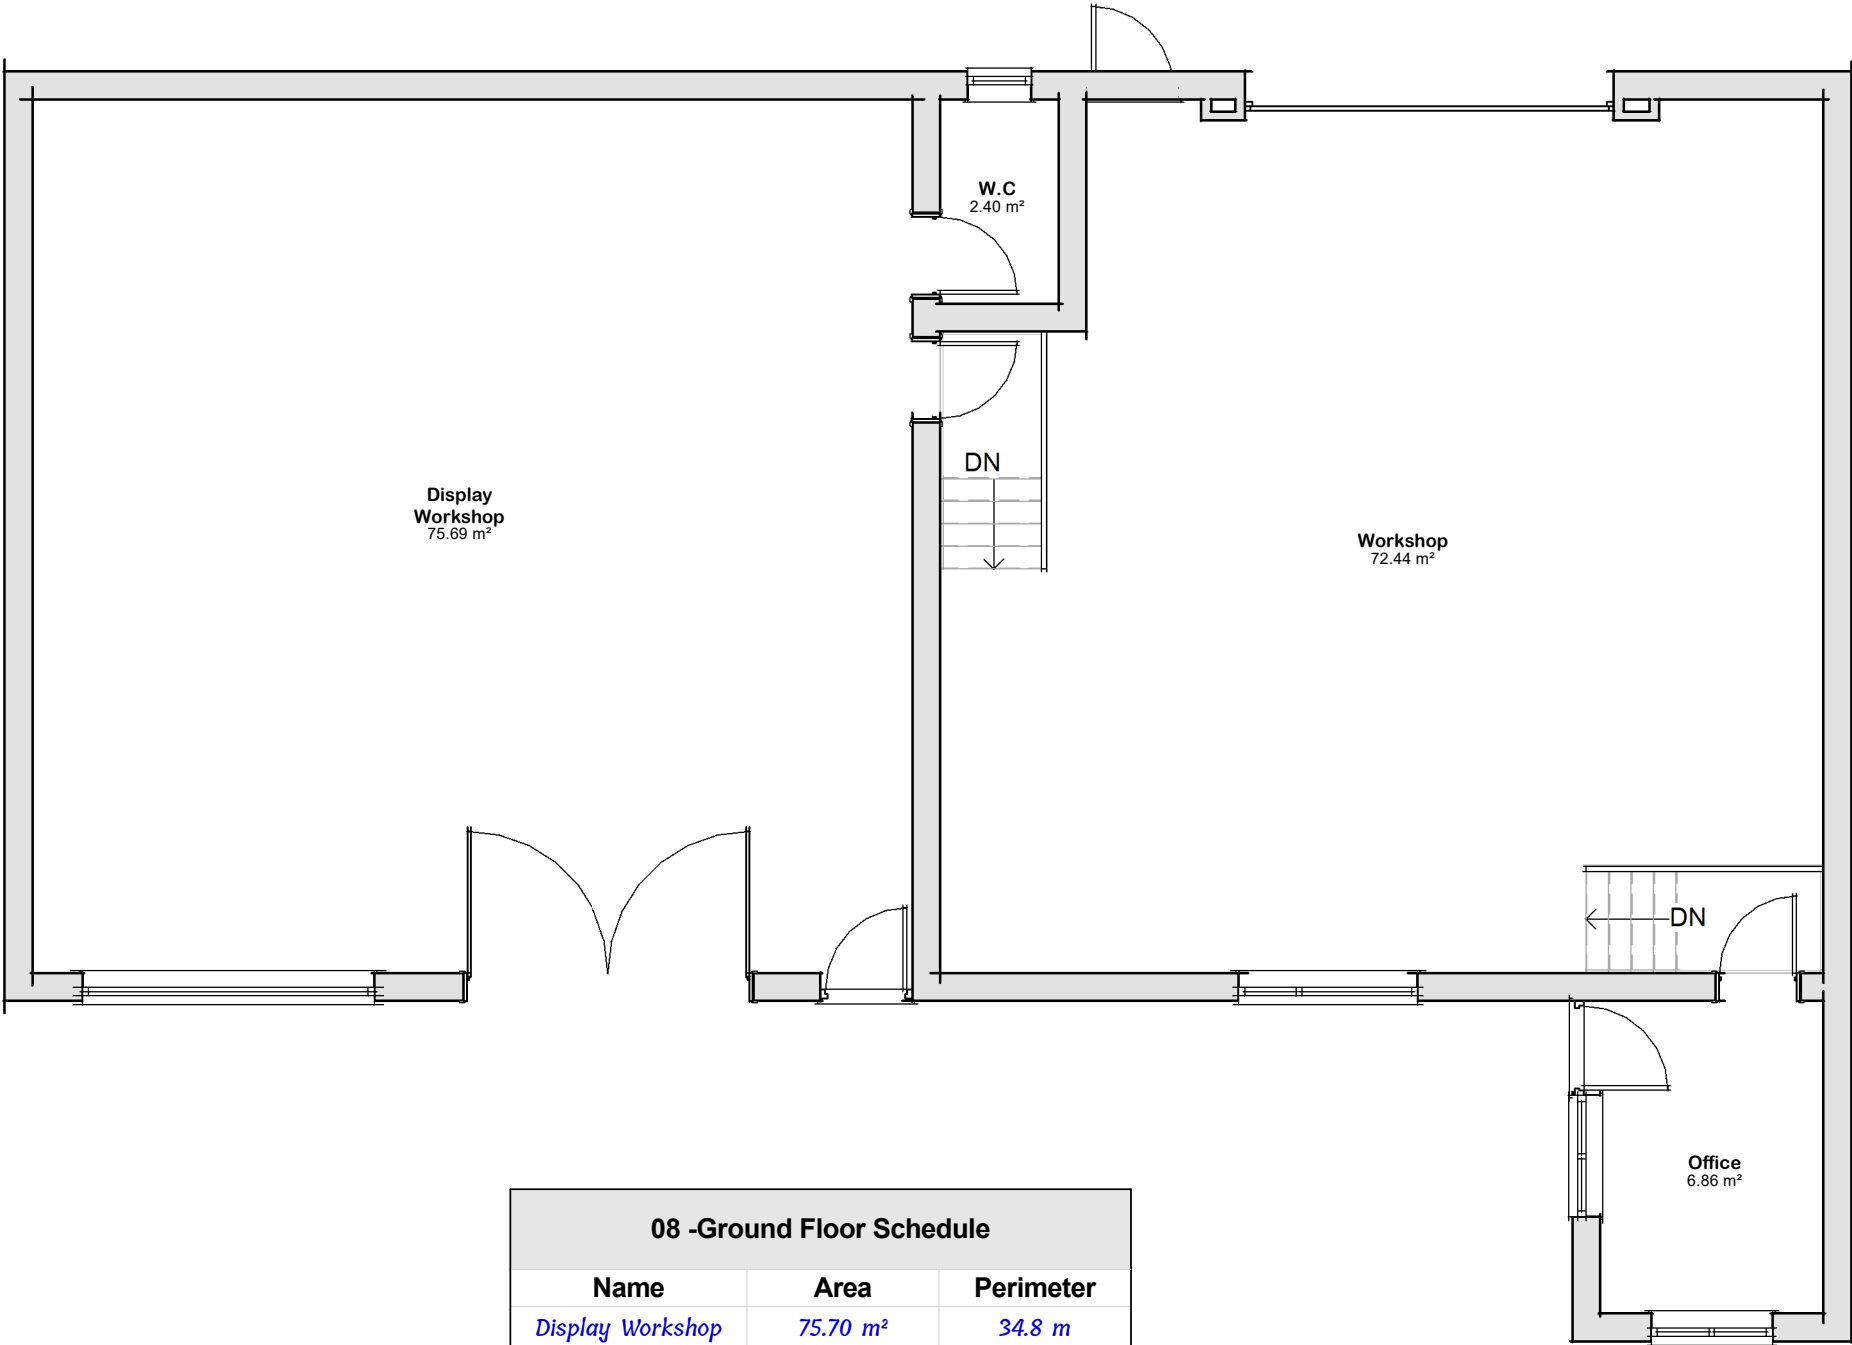


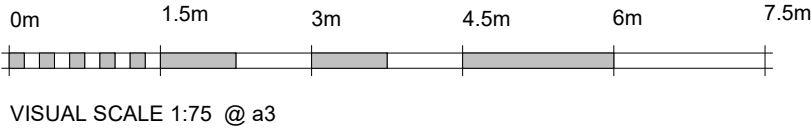

| 08 -Ground Floor Schedule |           |           |
|---------------------------|-----------|-----------|
| Name                      | Area      | Perimeter |
| Display Workshop          | 75.70 m²  | 34.8 m    |
| Office                    | 6.85 m²   | 10.6 m    |
| W.C                       | 2.40 m²   | 6.4 m     |
| Workshop                  | 72.45 m²  | 35.8 m    |
| Grand total: 4            | 157.40 m² | 87.6 m    |