


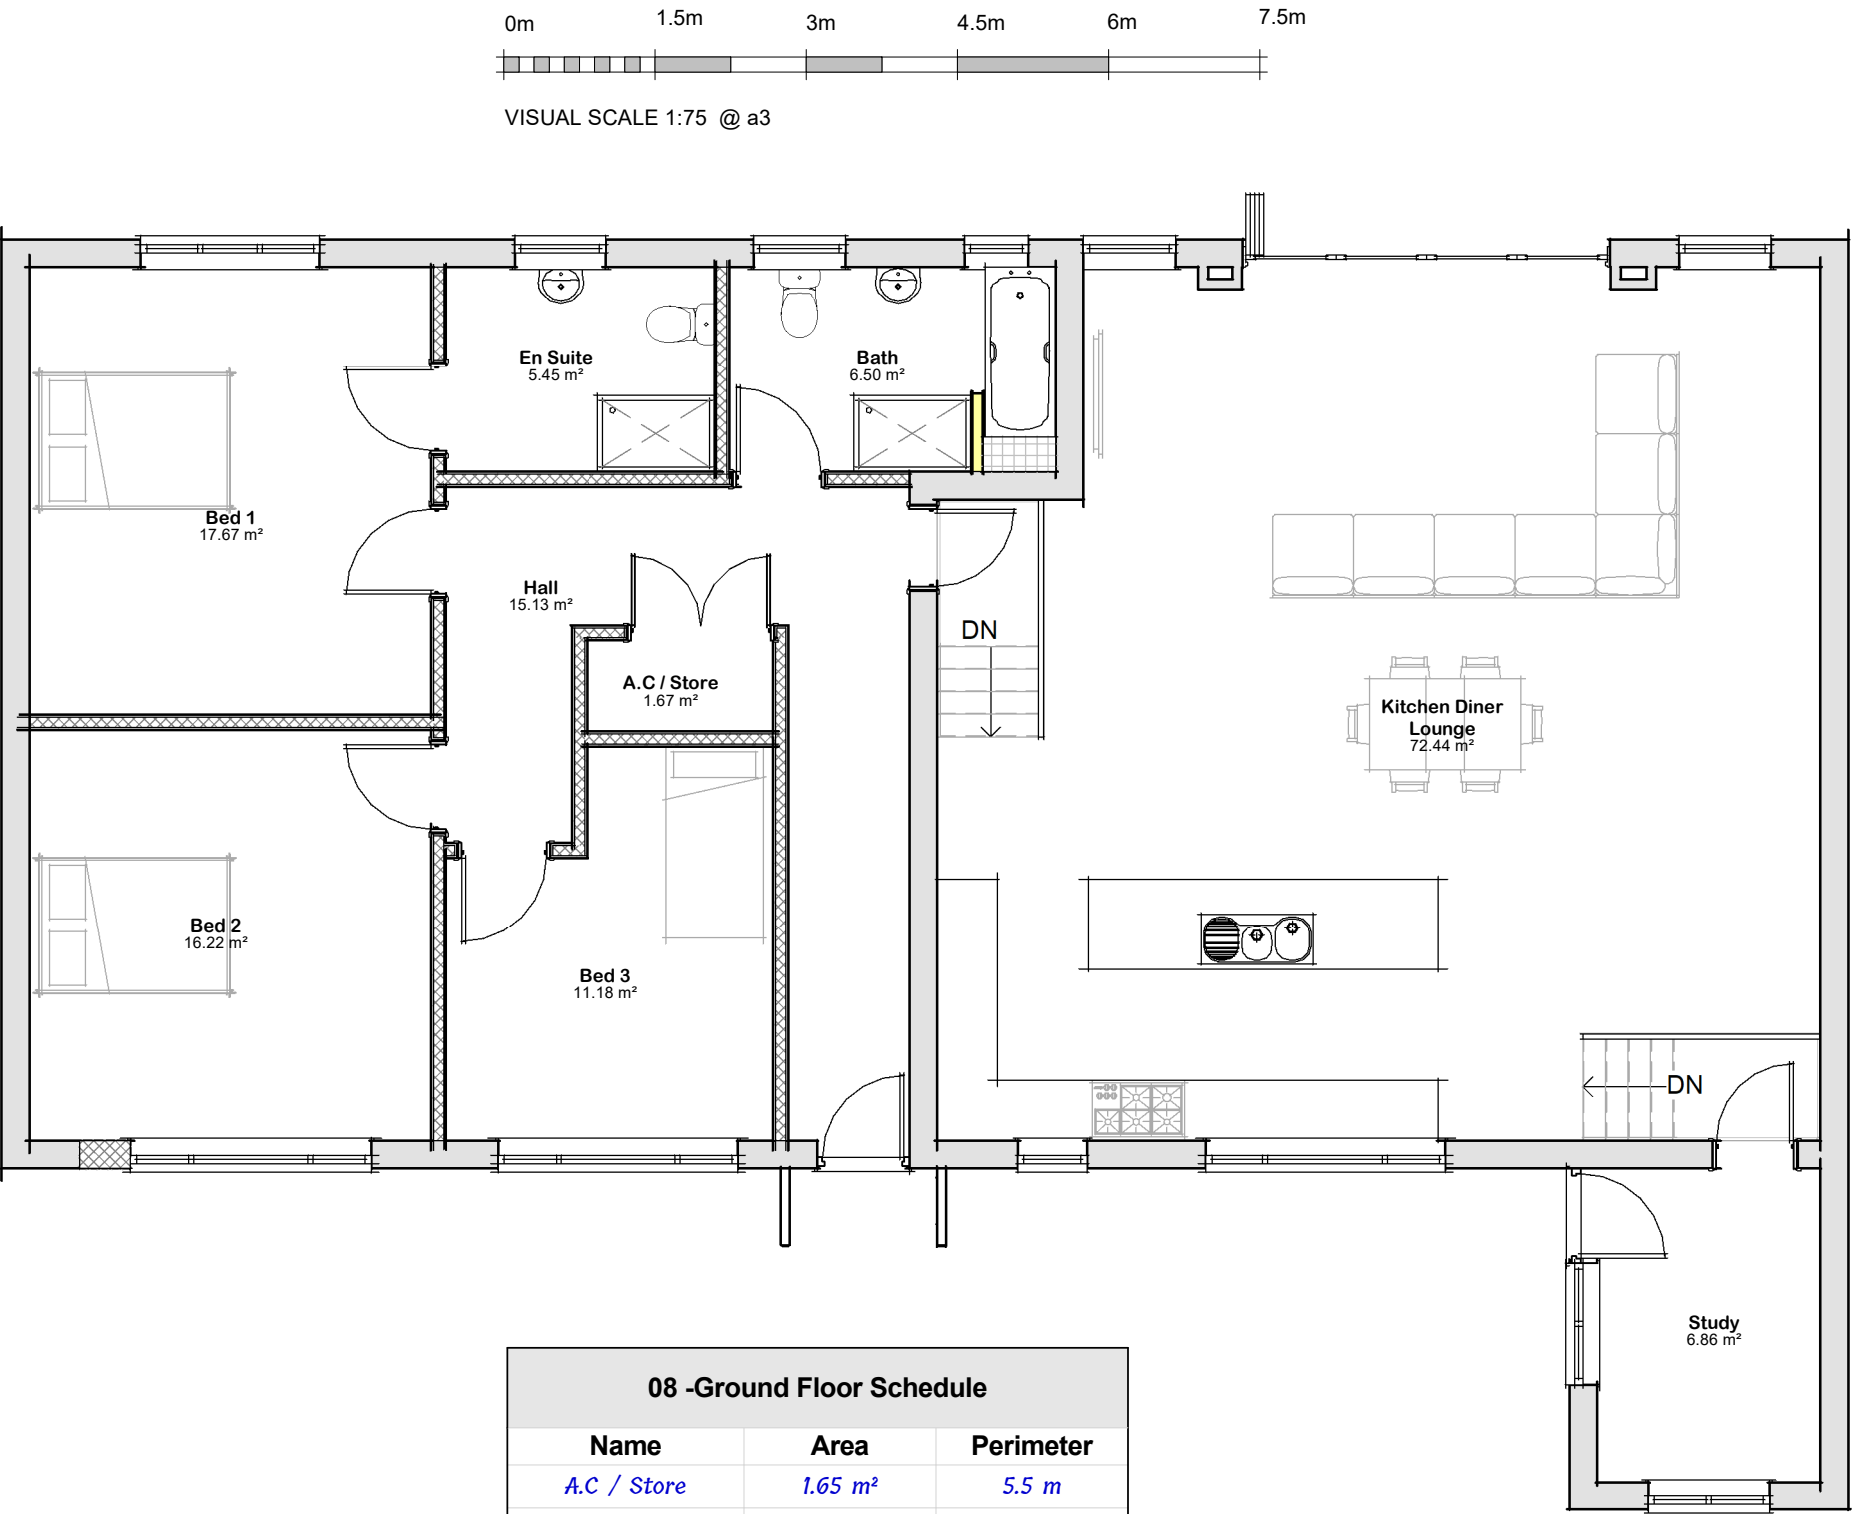

08 -Ground Floor Schedule		
Name	Area	Perimeter
A.C / Store	1.65 m²	5.5 m
Bath	6.50 m²	12.1 m
Bed 1	17.65 m²	16.8 m
Bed 2	16.20 m²	16.1 m
Bed 3	11.20 m²	14.3 m
En Suite	5.45 m²	9.4 m
Hall	15.15 m²	26.5 m
Kitchen Diner Lounge	72.45 m²	35.8 m
Study	6.85 m²	10.6 m
Grand total: 9	153.10 m²	147.2 m