


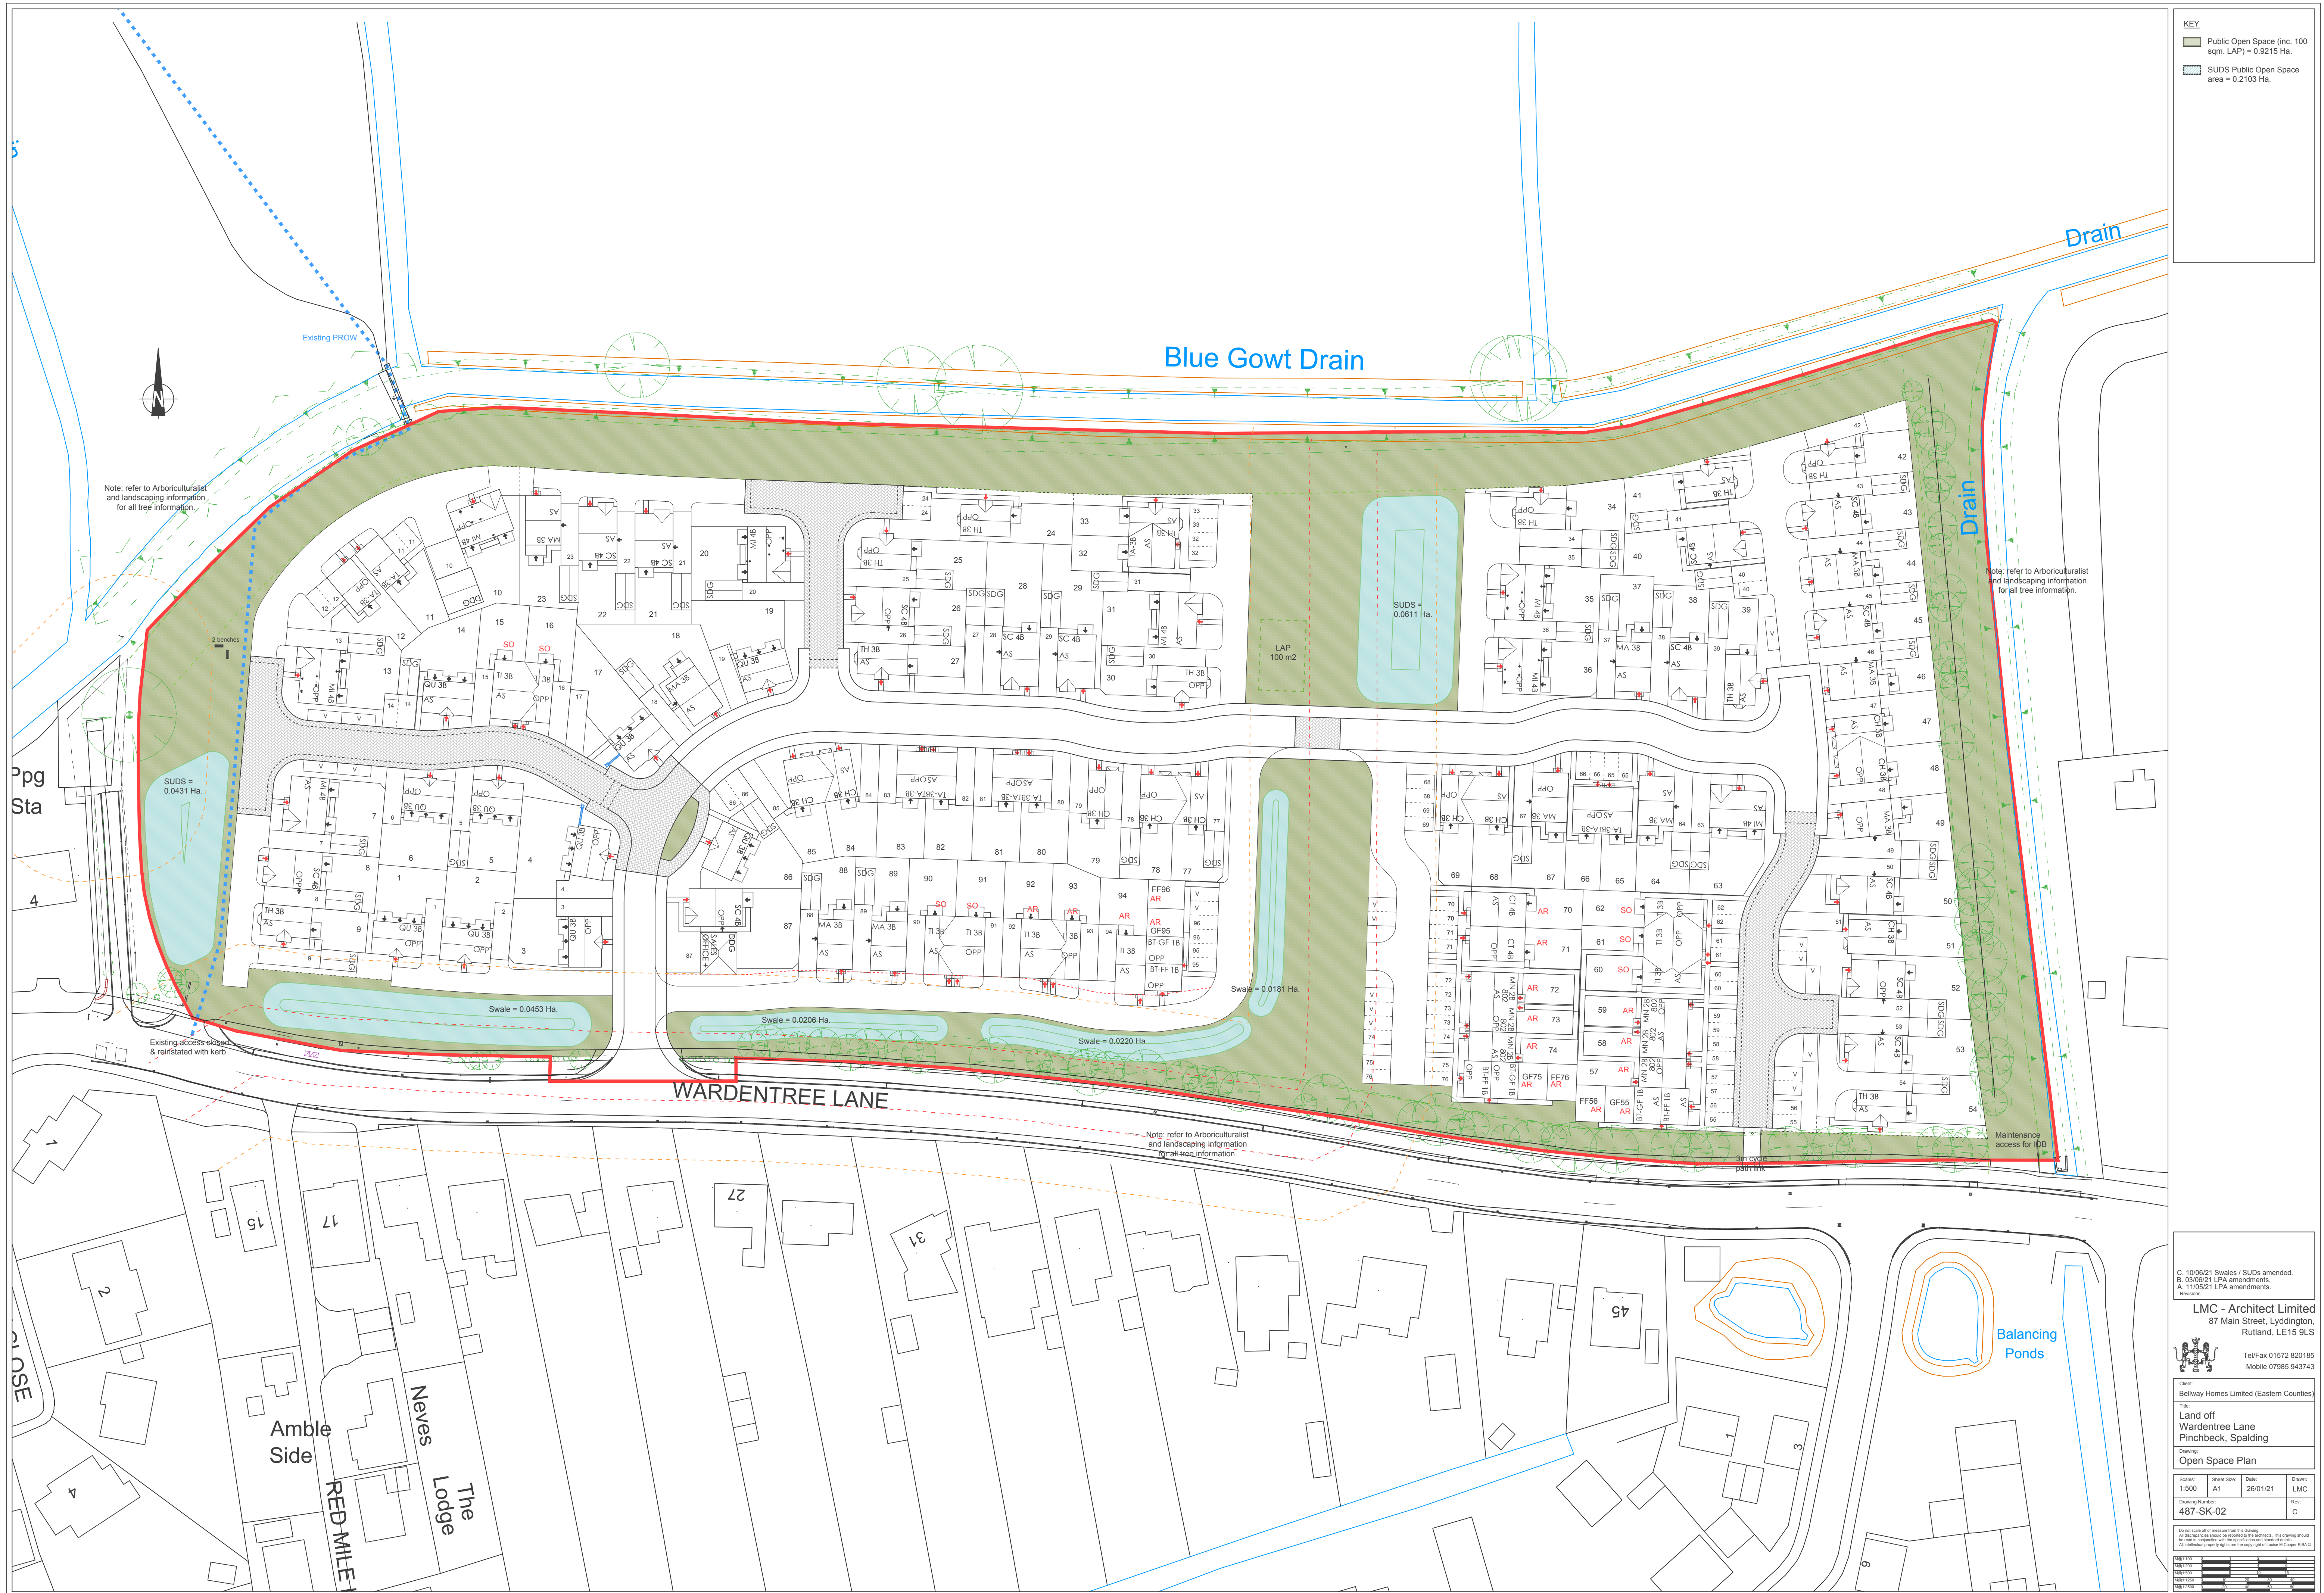

KEY

- Public Open Space (inc. 100 sqm. LAP) = 0.9215 Ha.
- SUDS Public Open Space area = 0.2103 Ha.

C. 10/06/21 Swales / SUDS amended.
B. 03/06/21 LPA amendments.
A. 11/05/21 LPA amendments.
Revised:

LMC - Architect Limited
87 Main Street, Lyddington,
Rutland, LE15 9L5

Tel/Fax 01572 820185
Mobile 07985 943743

Client:
Bellway Homes Limited (Eastern Counties)

Title:
Land off
Wardentree Lane
Pinchbeck, Spalding

Drawing:
Open Space Plan

Scales:	Sheet Size:	Date:	Drawn:
1:500	A1	26/01/21	LMC

Drawing Number:	Rev:
487-SK-02	C

Do not scale off or measure from this drawing.
All dimensions should be reported to the architect. This drawing should be read in conjunction with the specification and contract documents.
All intellectual property rights are the sole right of LMC Architectural Services Ltd.