


DO NOT SCALE. IF IN DOUBT ASK. ALL DIMENSIONS IN MILLIMETERS UNLESS STATED OTHERWISE.

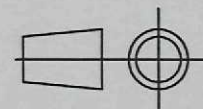

Roofing felt.
Mortar bedding.
Tile inserts reduce amount of visible mortar
an give decorative effect.
Lead flashing.
Code 3 lead sheet to head. In severer
exposures use code 4 lead and consider
clipping down rooftiles also. Carry
flashing up roof 300mm.

Double shortened
slate undercoat
course. At rooflight head
only gives base for mortar
bedding for pantiles.

AMENDED PLAN

Ref.

A1

Tilting fillet.
Use hardwood or treated
softwood Make fillet long
enough to give good
downward & outward tilt.

Structural support members.

Architrave by contractor.

Timber lining.
by contractor.

Packers.

Line of new bracket.

Thermoliner.
Thermally-decoupled lining
subframe-factory fitted.

50mm

Structural
length.

Co-Ord
length.

Ref: 0690-11

04 OCT 2011

Planning & Development
SHEC

The Metal Window Company Limited
Unit 8, Wychwood Busines Centre
Milton Road
Shipton-Under-Wychwood
Oxon OX7 6XU

Telephone: 01993-830-613
Fax: 01993-831-066
Email: info@metalwindow.co.uk

Please note that this drawing
does not constitute a structural
support proposal. Sufficiency of
structural supports to be checked
by rooflight purchaser's structural
consultant.

Drawing Ref/No. 11060-26

Title. PANTILE HEAD DETAIL
FOR TOP HUNG ROOFLIGHTS

Scale. N.T.S Date: 26/10/01

Drawn By: IM

Checked By: PH

Revision No.

The information contained within this drawing is Copyright
& Design right of THE METAL WINDOW COMPANY LIMITED.