


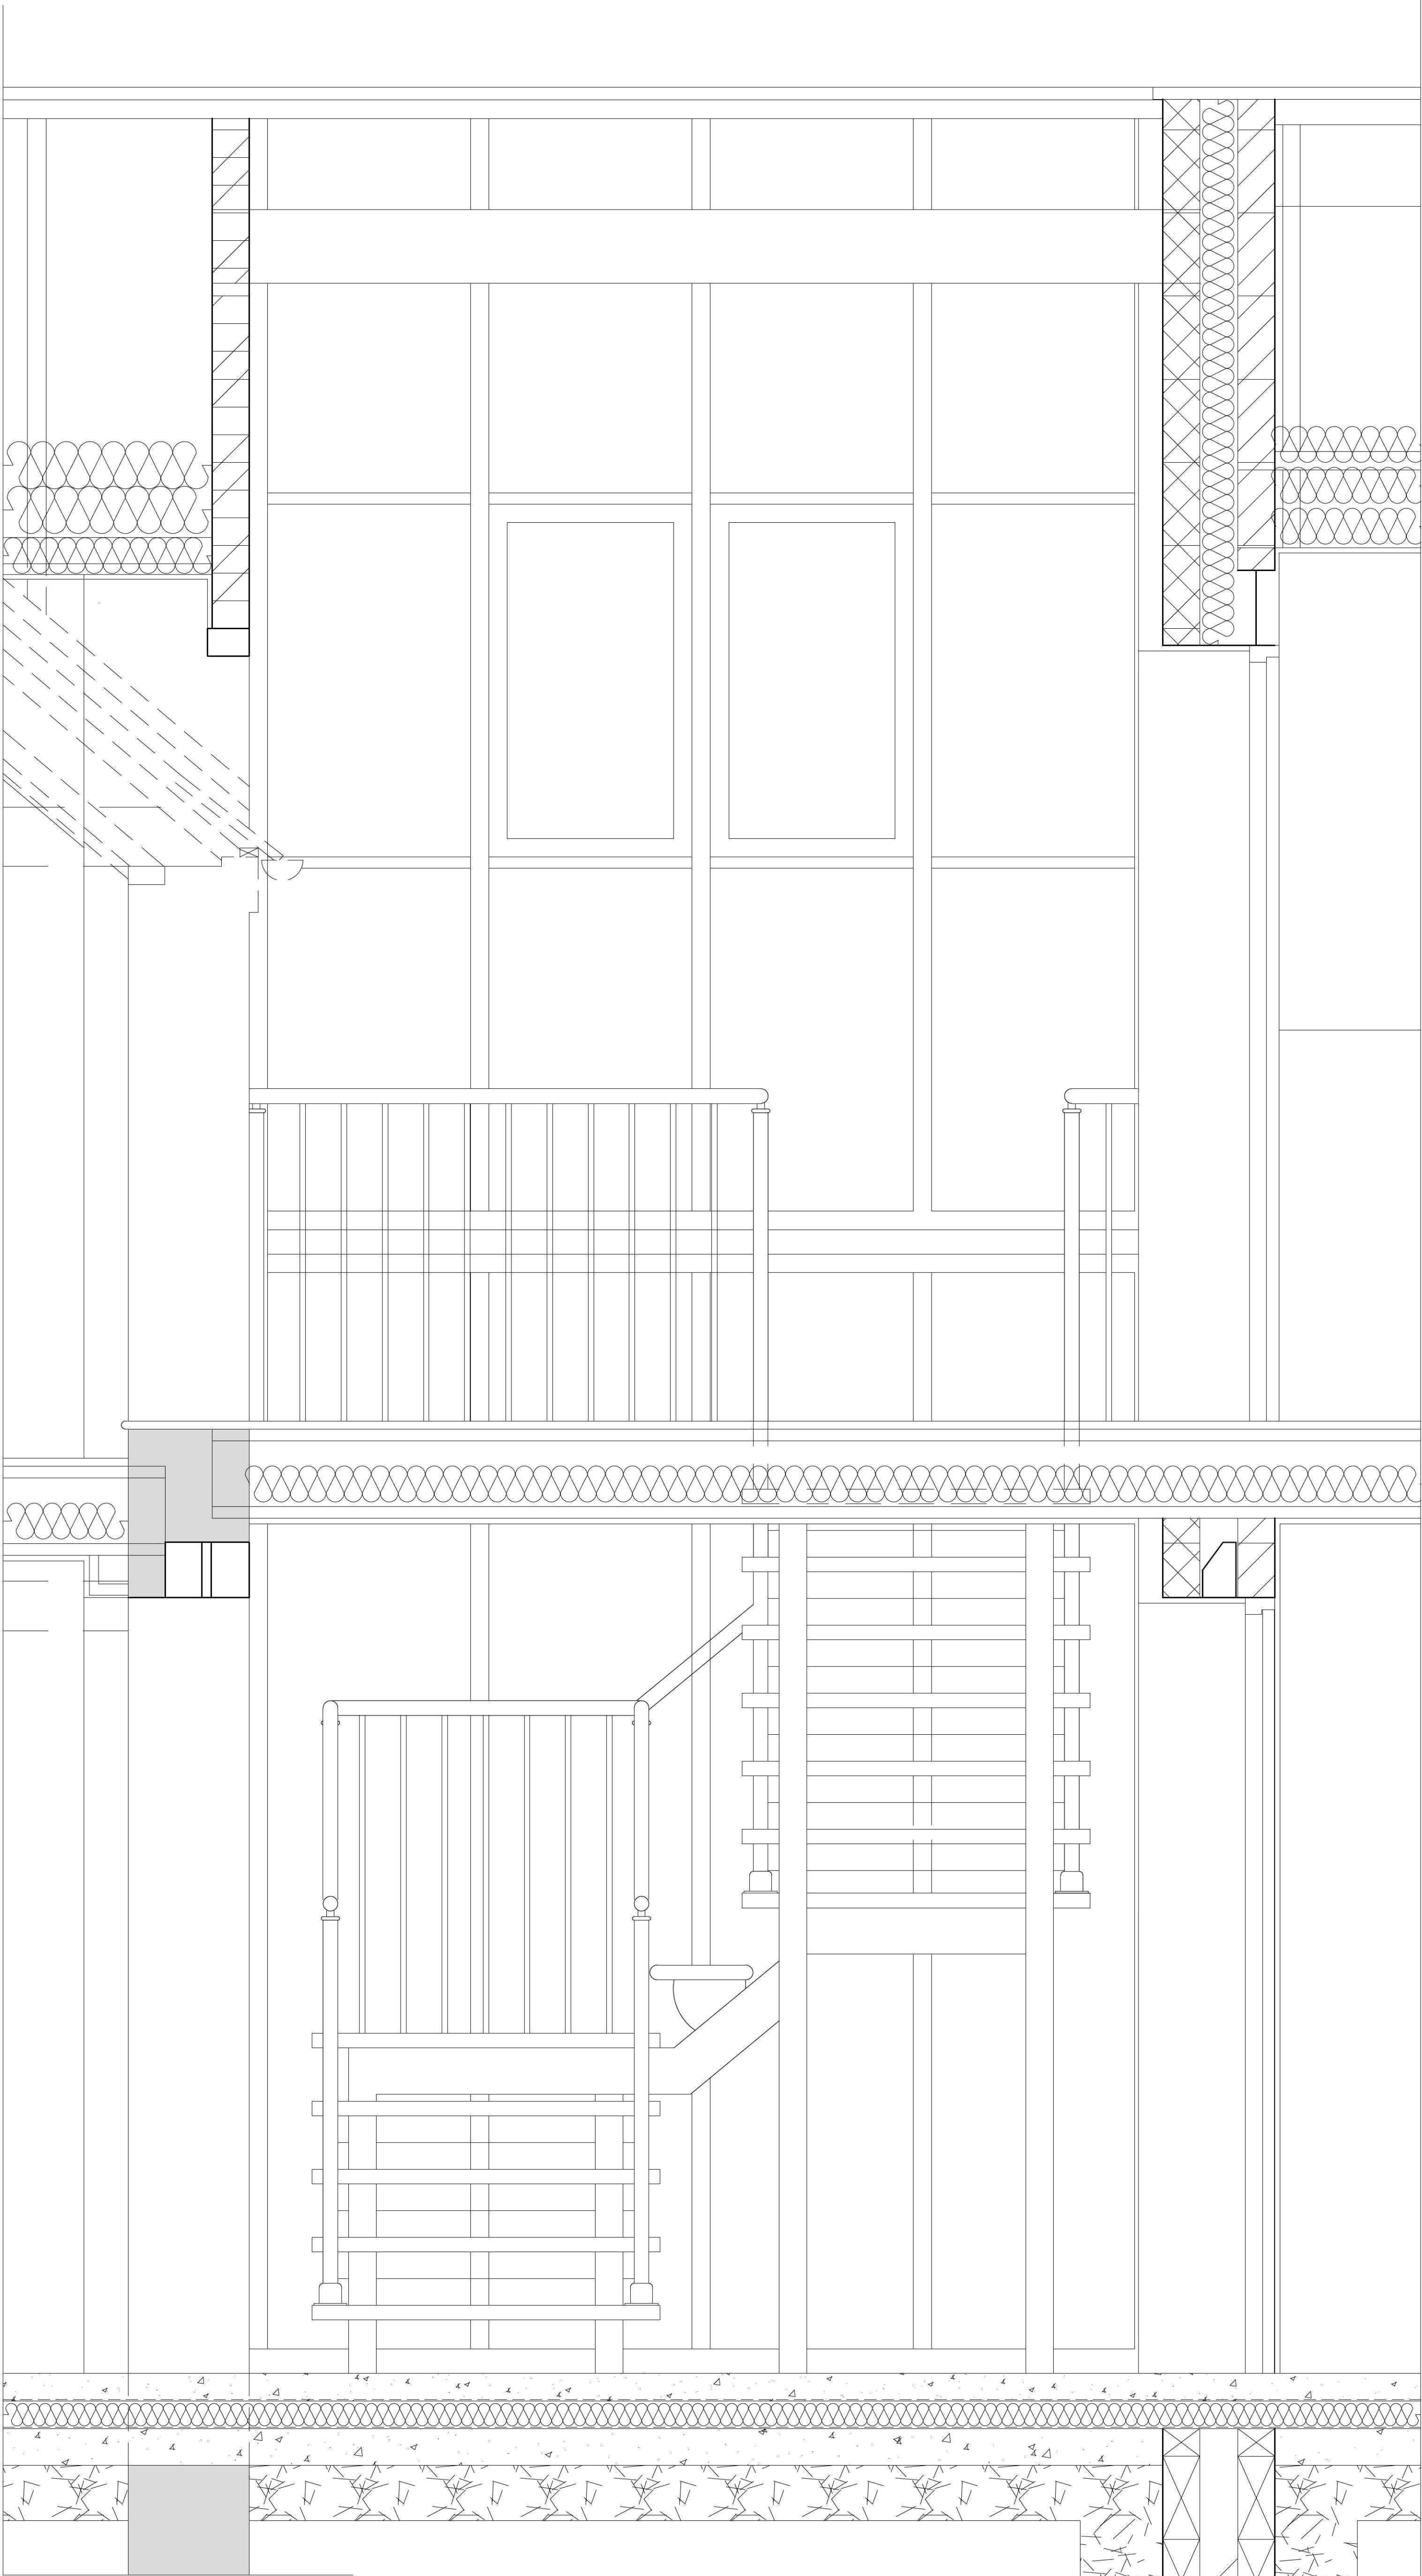

SECTION A - A

© This drawing is copyright
Contractors must check all dimensions on Site. Only figured dimensions are to be worked from. Any foundation depths indicated are indicative only and must be in accordance with the consulting engineers design and/or agreed on site with the local authority. The drawing is not to be used for any other purpose without the written consent of the Architect. Any dimensions contained herein must be referred to the Architect before work proceeds.
Drawings to be read with Engineers calculations / report where applicable.
Note: If drawing details existing structures, we have not inspected woodwork and we are therefore unable to report that any such part of the property is free from defect.

Project		
Barn Conversion and Extension at Swift Farm Bourne Rd, West Pinchbeck		
Drawg.		
Staircase Details 2		
Scale	Date	
1:10 @ A1	July 11	
Dwg No.	10-2011-WD-16	Rev.
		-

architects • designers • planning consultants
Old School House • 36 Boston Road • Stedford
Lincolnshire • NG34 7EZ • Tel: 01529 414141
Fax: 01529 419757

