


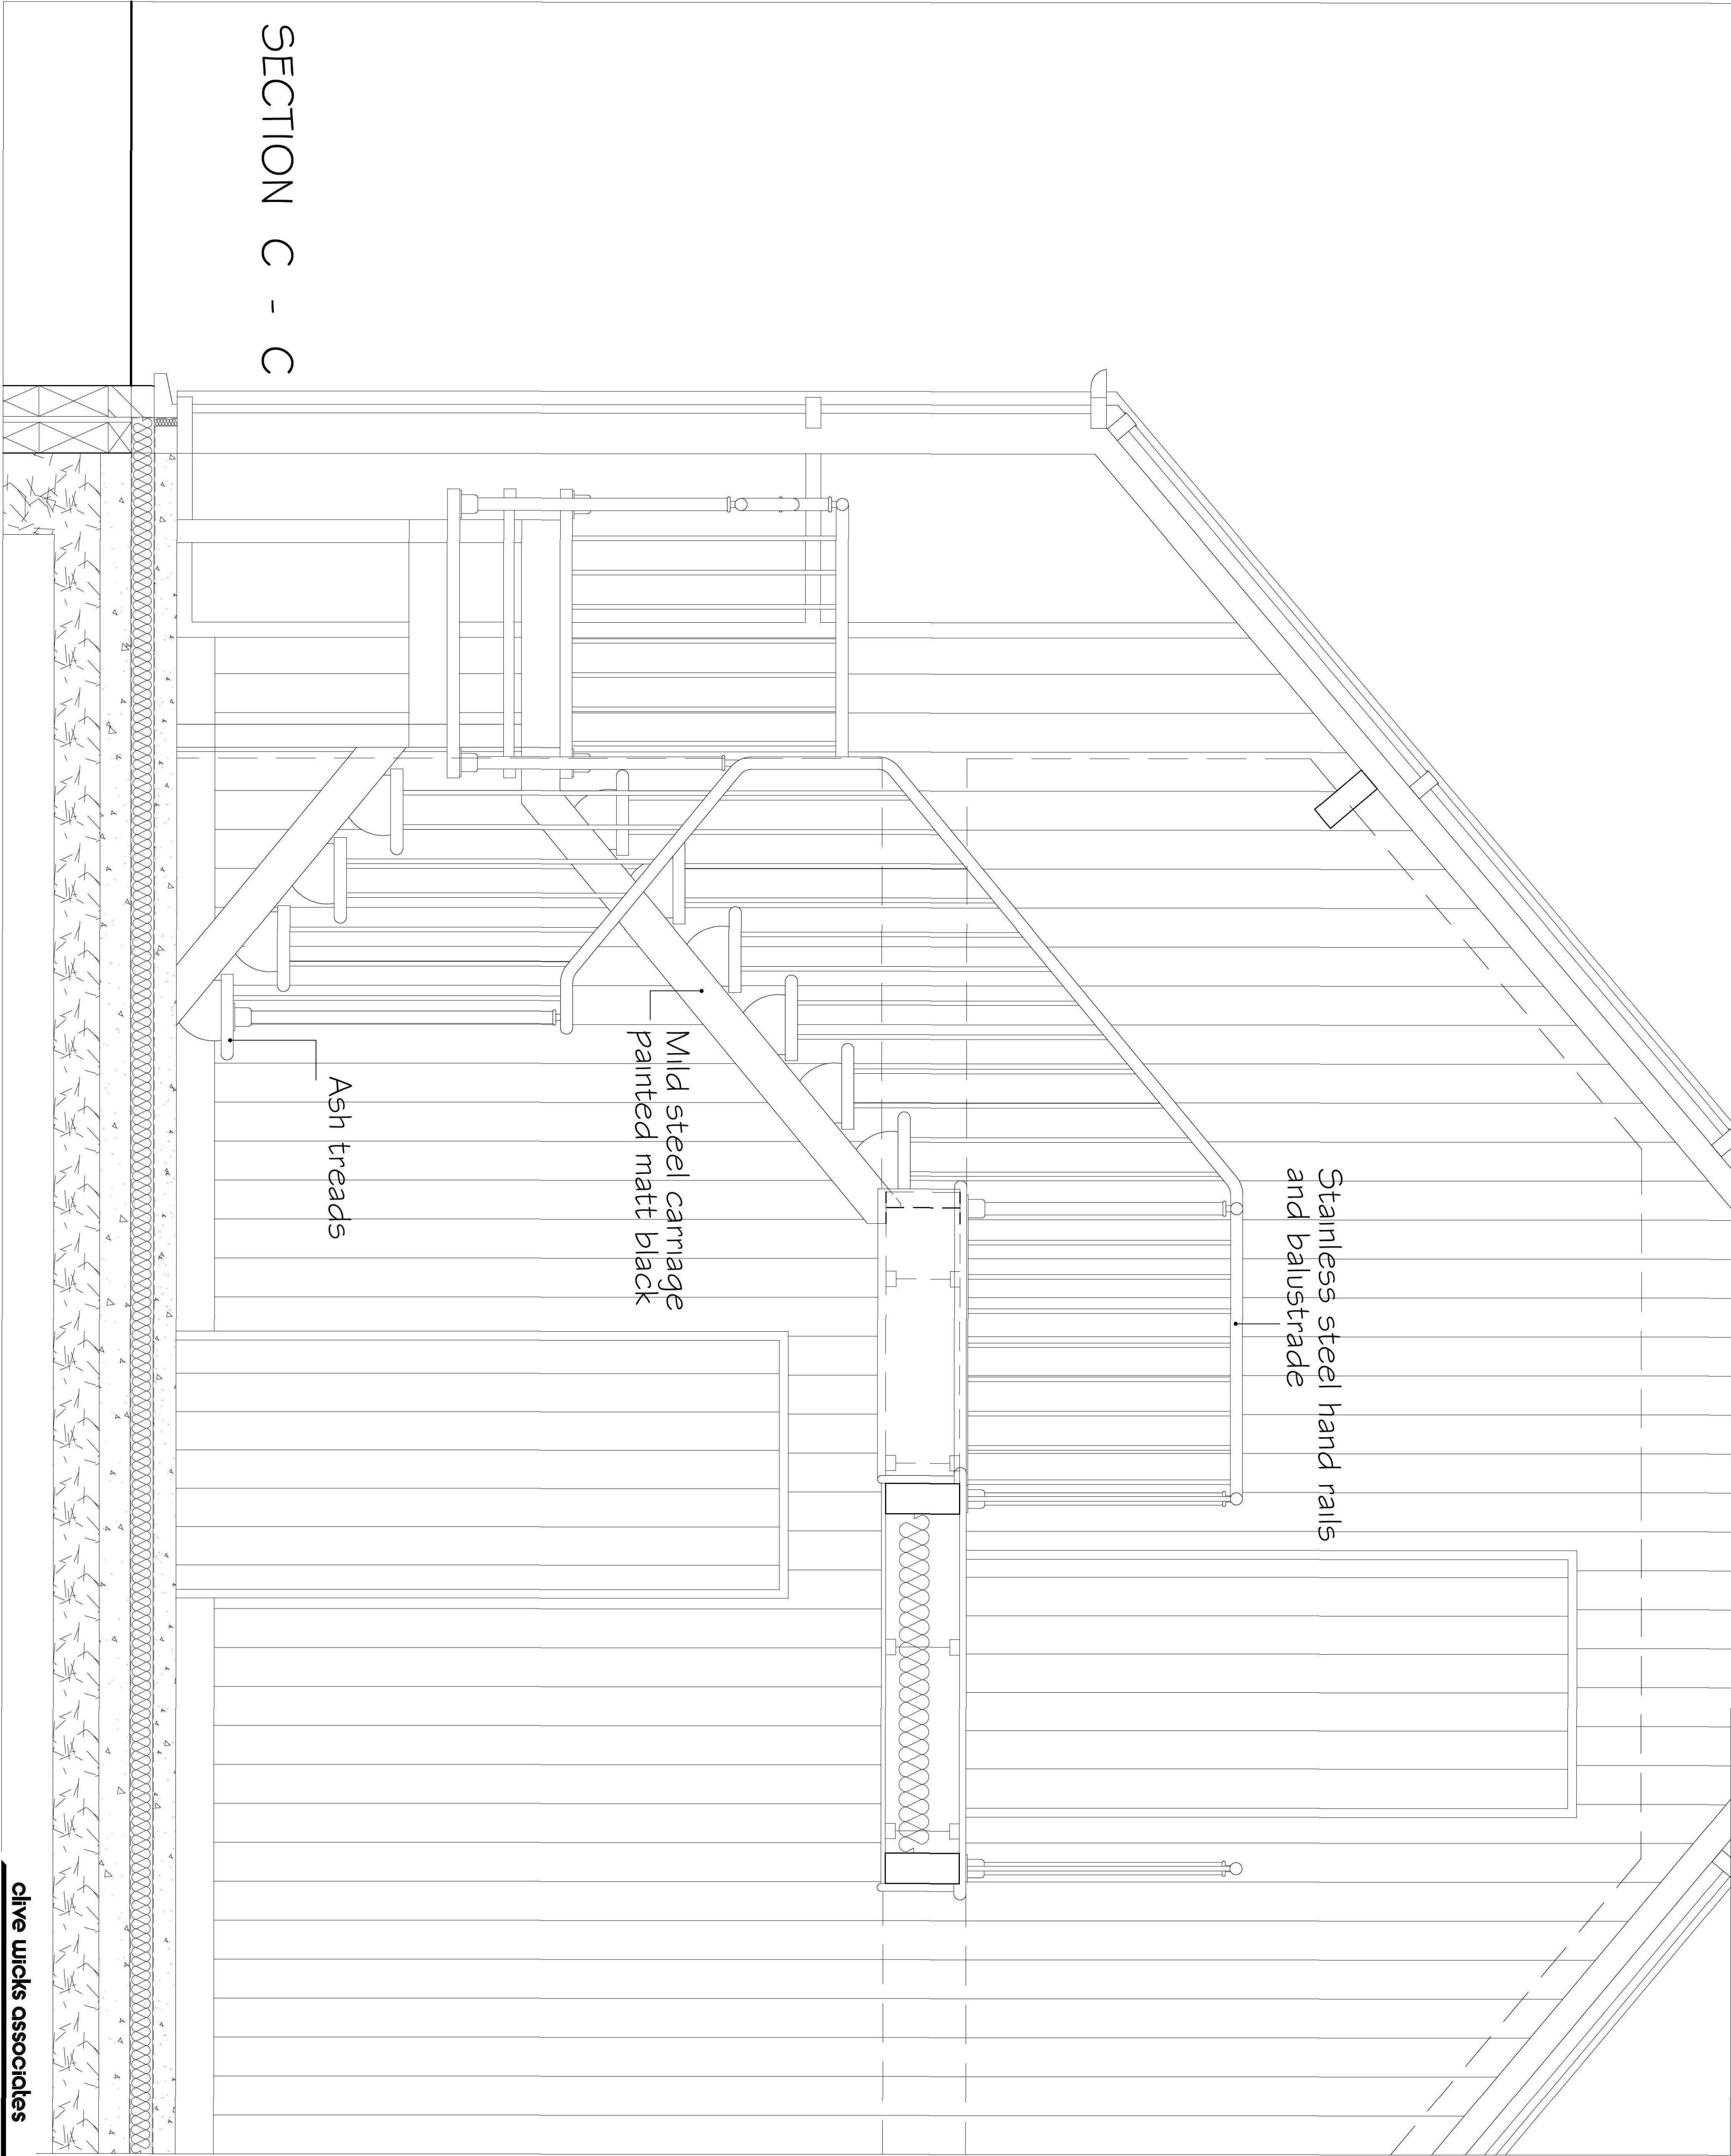

© This drawing is copyright
Contractors must check all dimensions on Site. Only figured dimensions are to be worked from. Any foundation depths indicated are indicative only and must be in accordance with the consulting engineers design and/or agreed on site with the relevant authority. No liability is accepted for any errors or omissions contained herein must be reported to the Architect before work proceeds.
Drawings to be read with Engineers calculations / report where applicable.
Note: If drawing details existing structures, we have not inspected woodwork and we are therefore unable to report that any such part of the property is free from defect.

Project		
Barn Conversion and Extension at Swift Farm Bourne Rd, West Pinstoeck		
Dwg. Staircase Details 1		
Scale	1:10 @ A1	Date July 11
Dwg No.	10-2011-WD-15	Rev. -

architects • designers • planning consultants
Old School House • 36 Boston Road • Stedford
Lincolnshire • NG34 7EZ • Tel: 01529 414141
Fax • 01529 413937