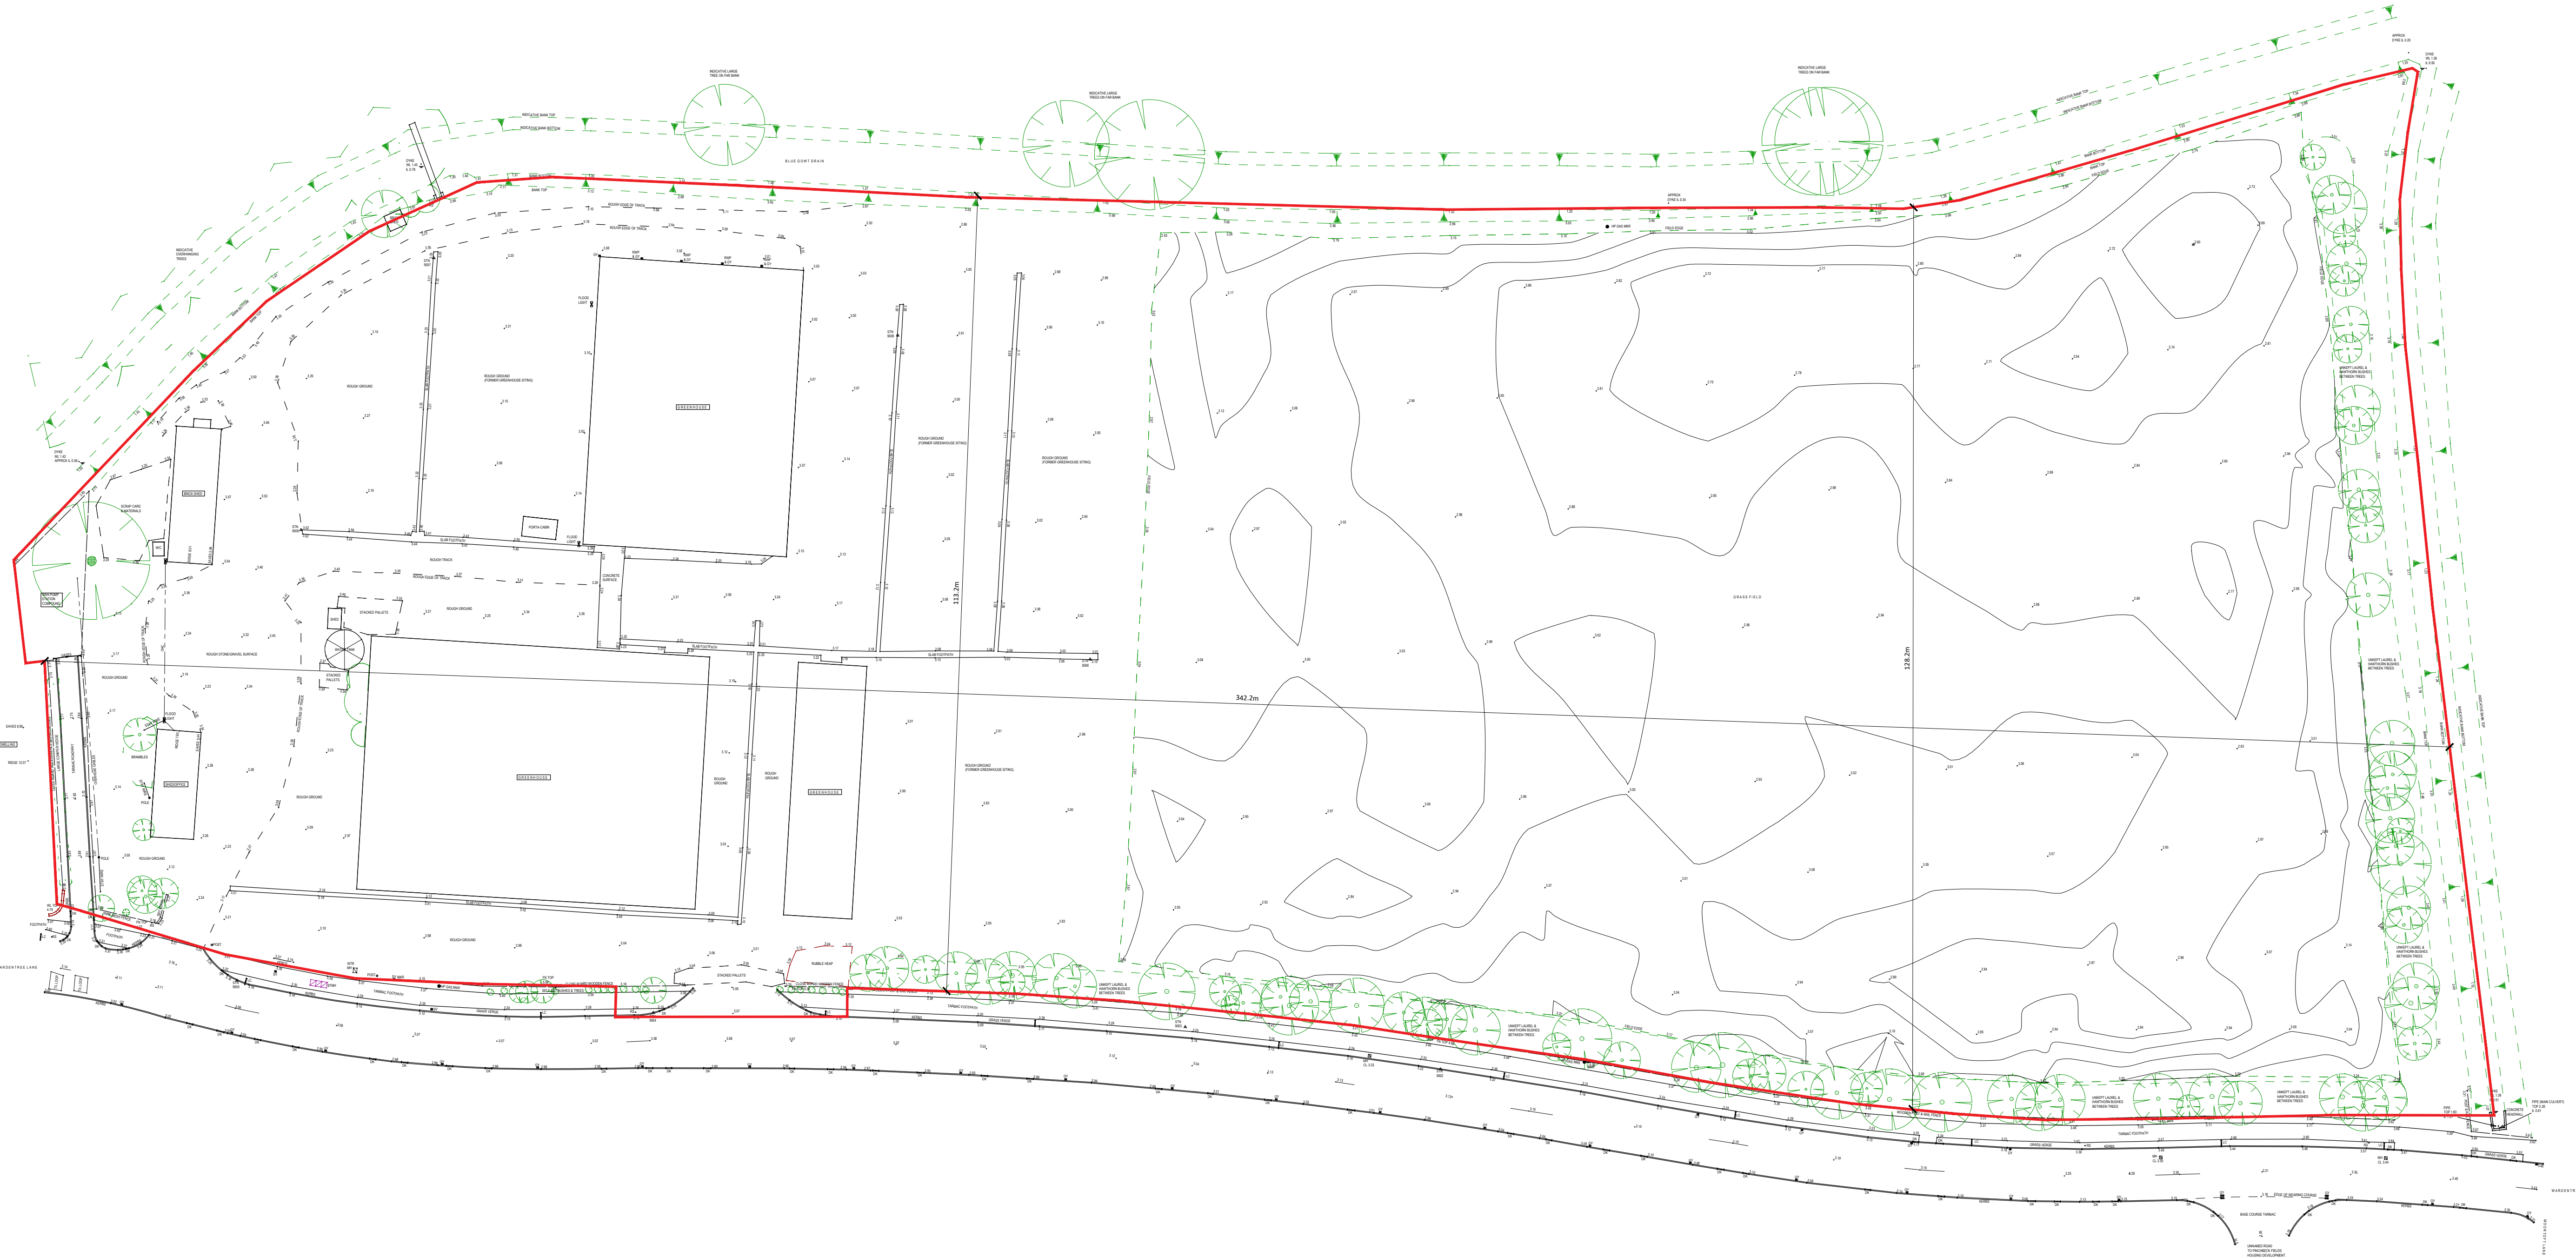


Notes
Measurements
Do not scale from this drawing.
All measurements should be checked against on site conditions and any discrepancies should be brought to the attention of the Robert Doughty Consultancy.
Ordnance Survey Map
© Crown Copyright 2018. OS Licence No: AR 100010013
CMA 2015
This drawing is for illustrative purposes and/or obtaining the relevant planning permission only. It should not be used for construction and accordingly, risk identification under the Construction (Design & Management) Regulations 2015 has not been undertaken.

Rev	By	Notes	Date
rdc Robert Doughty Consultancy 32 High Street, Helpingham © Sleaford, Lincolnshire NG34 0RA Tel: 01529 421646 Fax: 01529 421358 Email: admin@rdc-landplan.co.uk Web: www.rdc-landplan.co.uk			
Client Preston - Tidswell			
Project Redmiles Nursery, Pinchbeck			
Drawing title Existing Block Plan			
Drawing No 1304-1_OP_BP01	Rev -	Drawn WW	
Scale 1:500 @ A1	Date 25.06.18	Checked MJB	