


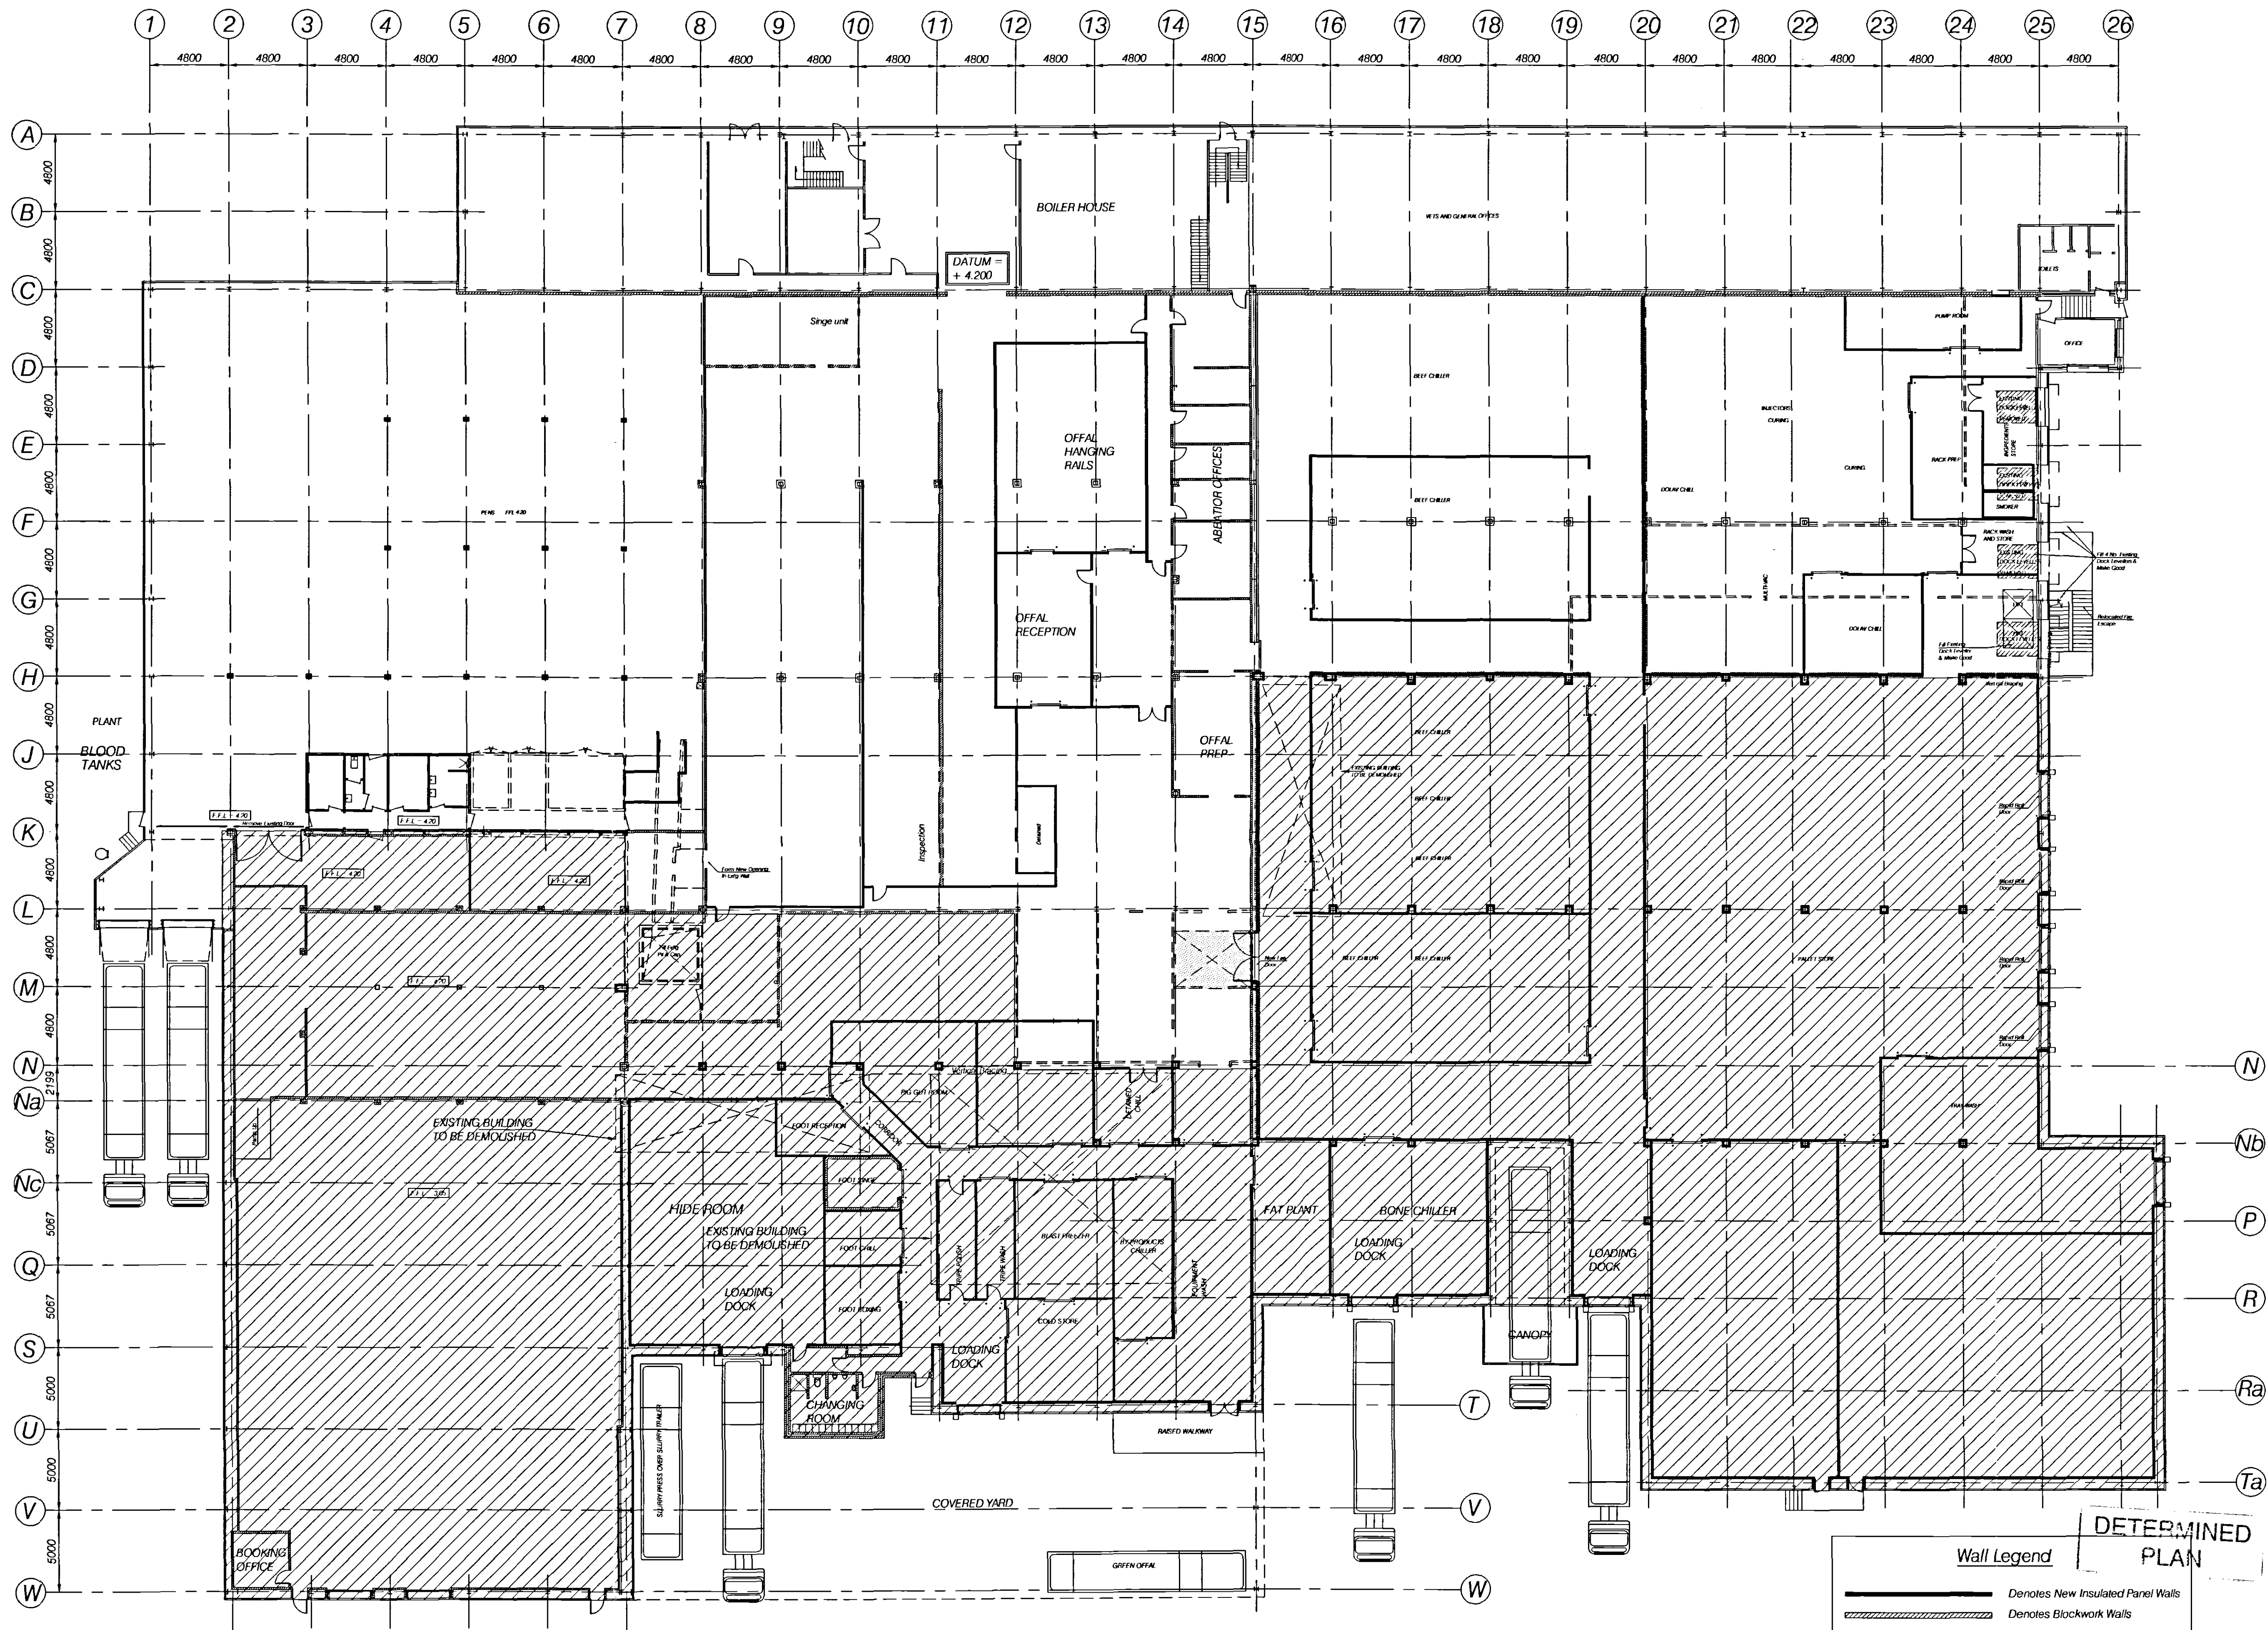

SHDC
Planning & Development
- 1 JUN 2007
Ref: 0134/07

B	17.05.07	UPDATED	
A	21.12.06	GENERAL AMMENDMENTS	
REV	DATE	REMARKS	
STATUS			
PLANNING			
 SIDEBOTTOM RICHARDSON CHENG LTD 15 HIGH STREET, SPALDING, Lincs. PE11 1TW TEL: (01775) 712660 FAX: (01775) 712655 E-MAIL: info@src.co.uk			
CONSULTING STRUCTURAL AND CIVIL ENGINEERS			
PROJECT			
Proposed Extension To			
Meat Processing Plant			
Spalding, Lincolnshire for			
Woodhead Brothers			
TITLE			
Proposed General Arrangement			
DATE	11/06	SCALE	1:200
DRAWN		CHECKED	
DESIGN		FILENAME	
DRG No. 37506/10			REV B