



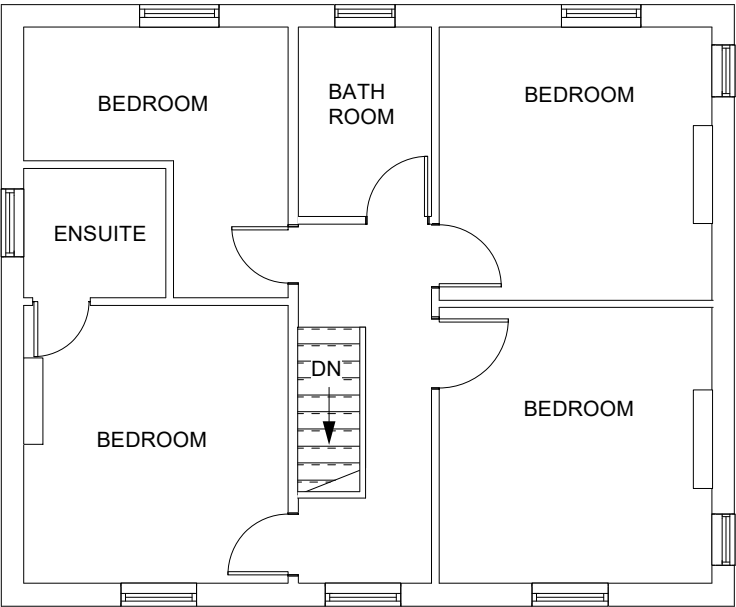


EXISTING FIRST FLOOR PLAN

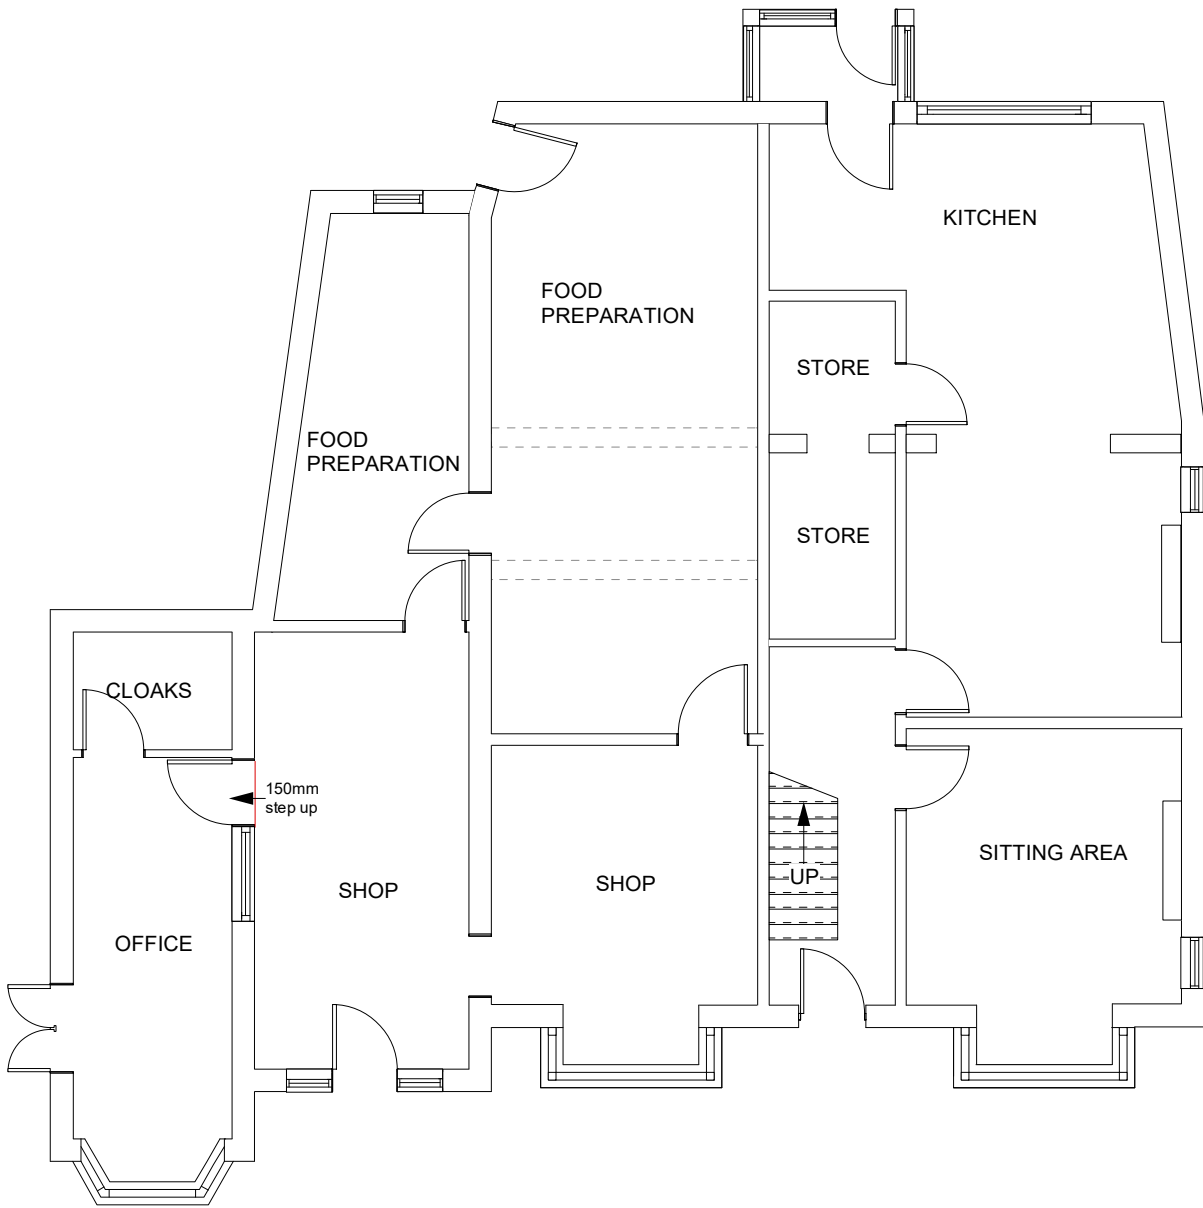

EXISTING GROUND FLOOR PLAN

Scale Bar - 1:100

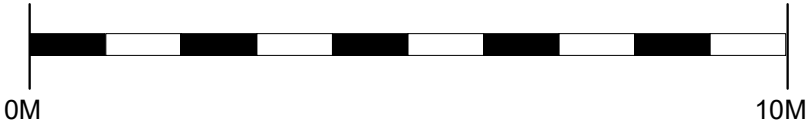

Project 46 KNIGHT STREET				Aspect Architectural Design
Title EXISTING FLOOR PLANS				
Scale 1:100				
Date SEPT 20		Job No 232		29A Church Street Northborough Peterborough PE6 9BN Telephone 07907030047 © Copyright
Category D		Sequential No 01		
CISb Element (--)		Revisions		