



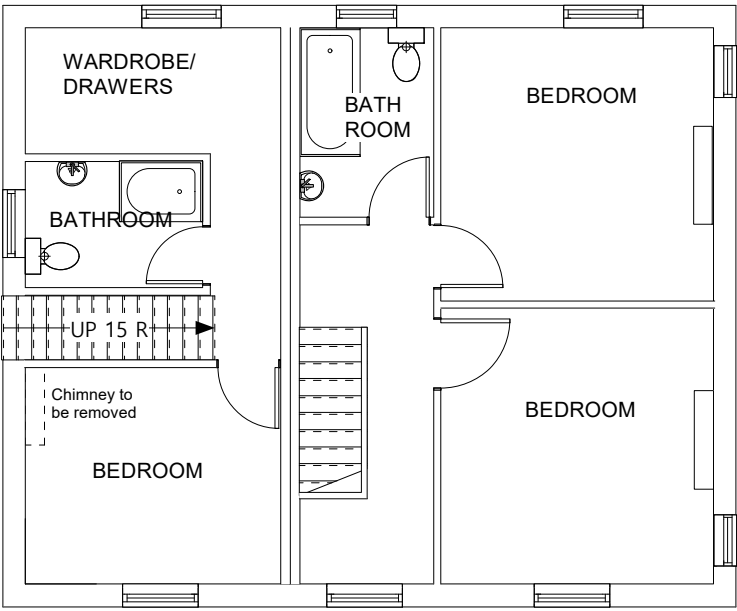

PROPOSED FIRST FLOOR PLAN

Type 1
4 Bedroom House

Type 2
3 Bedroom House

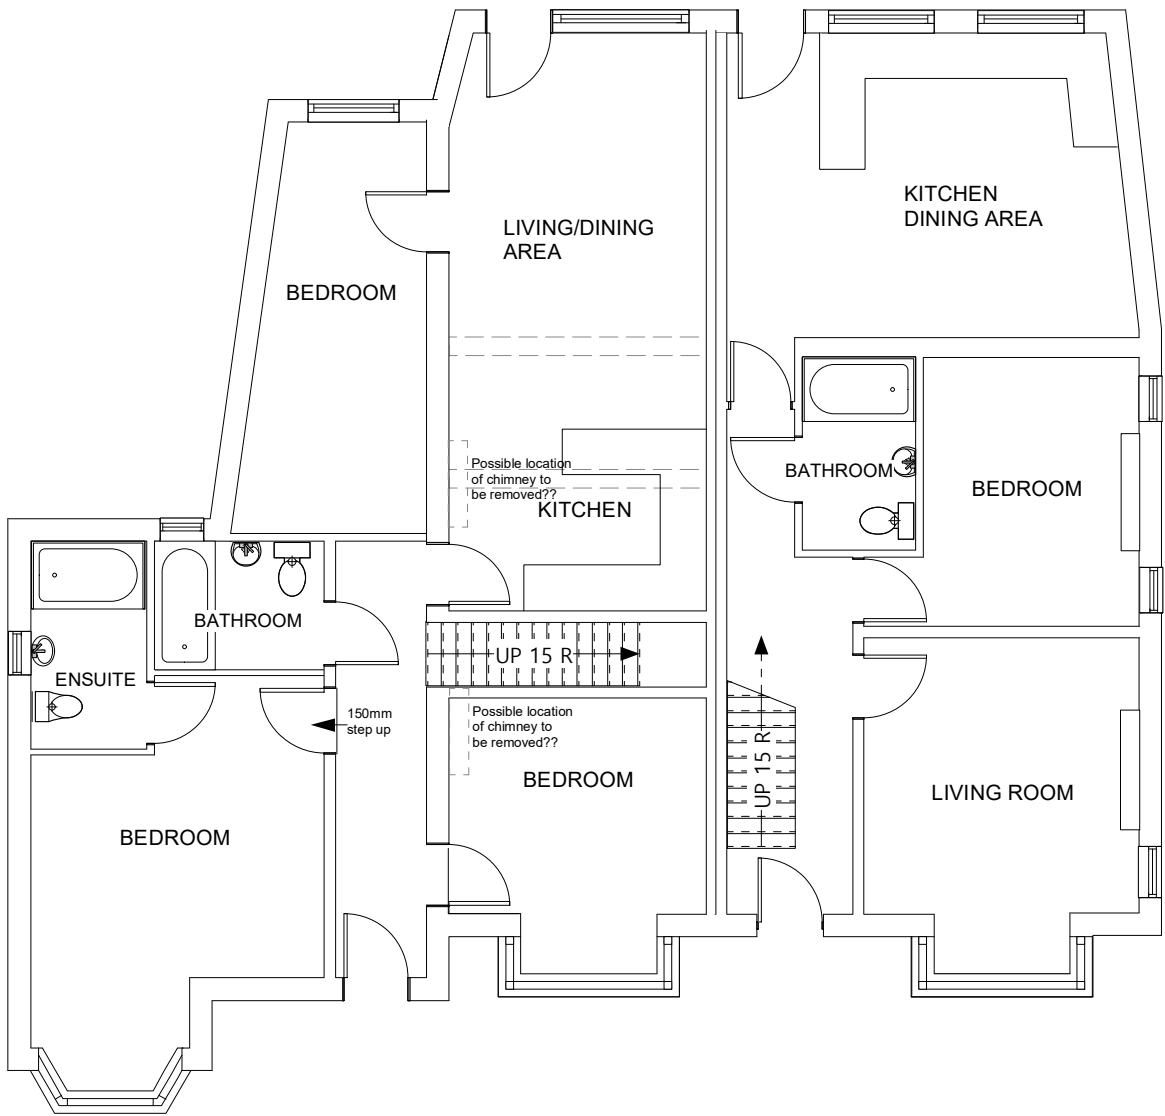


Type 1
4 Bedroom House

Type 2
3 Bedroom House

PROPOSED GROUND FLOOR PLAN

Scale Bar - 1:100

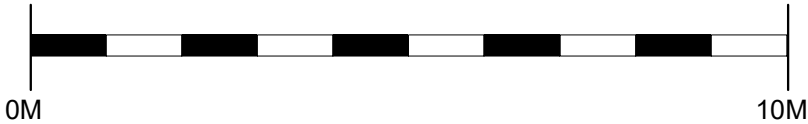

Project 46 KNIGHT STREET				Aspect Architectural Design Architectural Designer 29A Church Street Northborough Peterborough PE6 9BN Telephone 07907030047 © Copyright
Title PROPOSED FLOOR PLANS				
Scale 1:100	Date SEPT 20	Job No 232		
Category D	CiSb Element (--)	Sequential No 04	Revisions A	

Rev A: Sept 20: Original bathroom window retained