

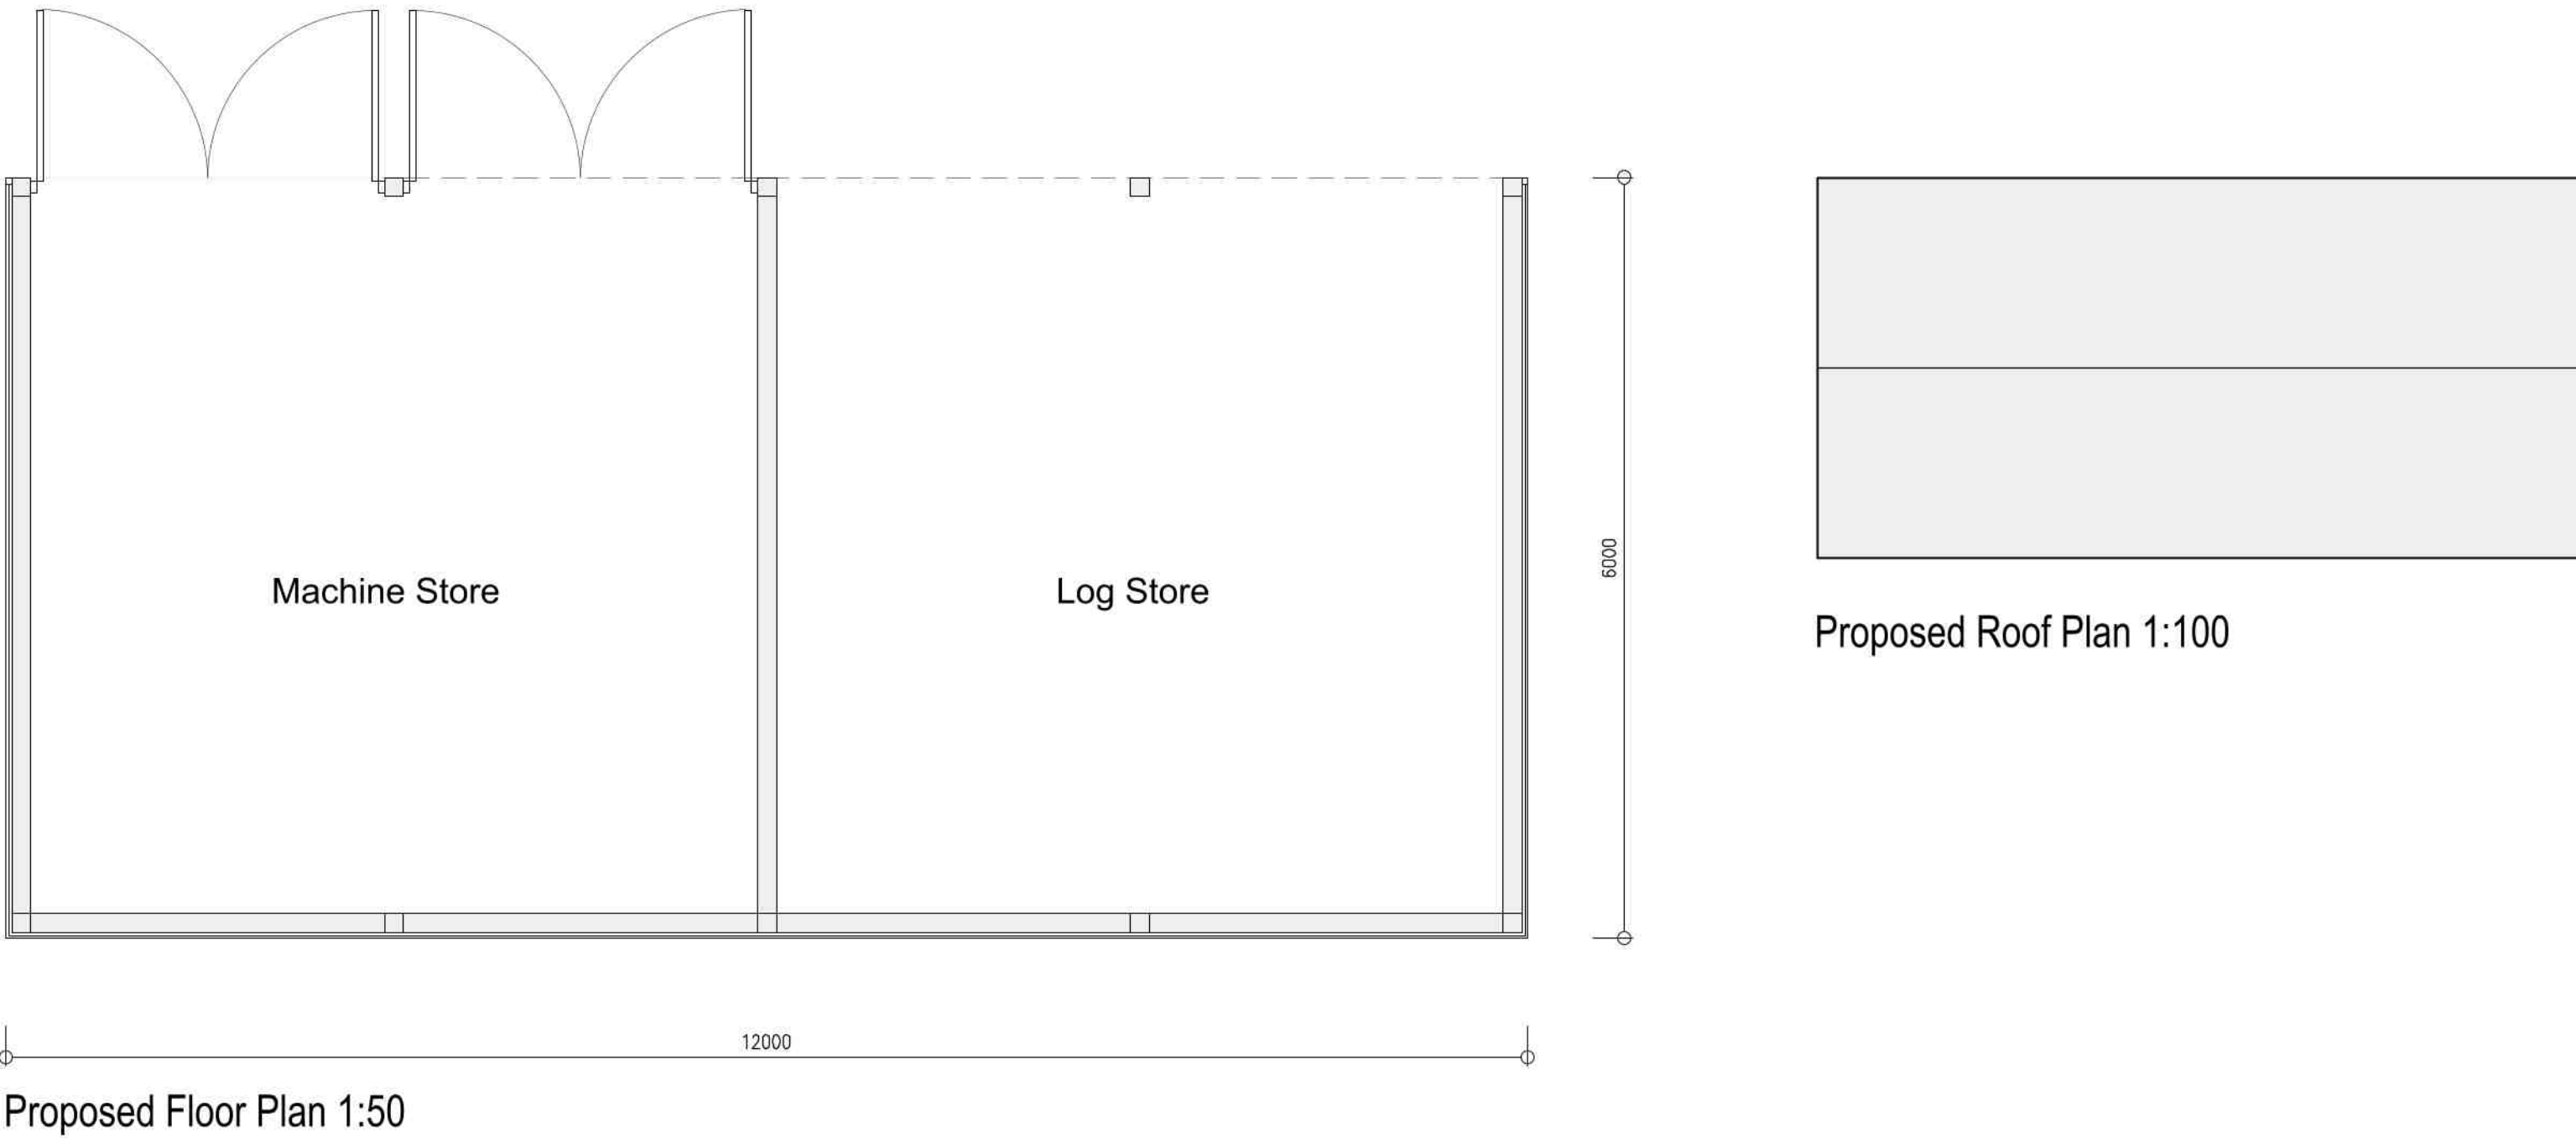



Proposed Machine Store

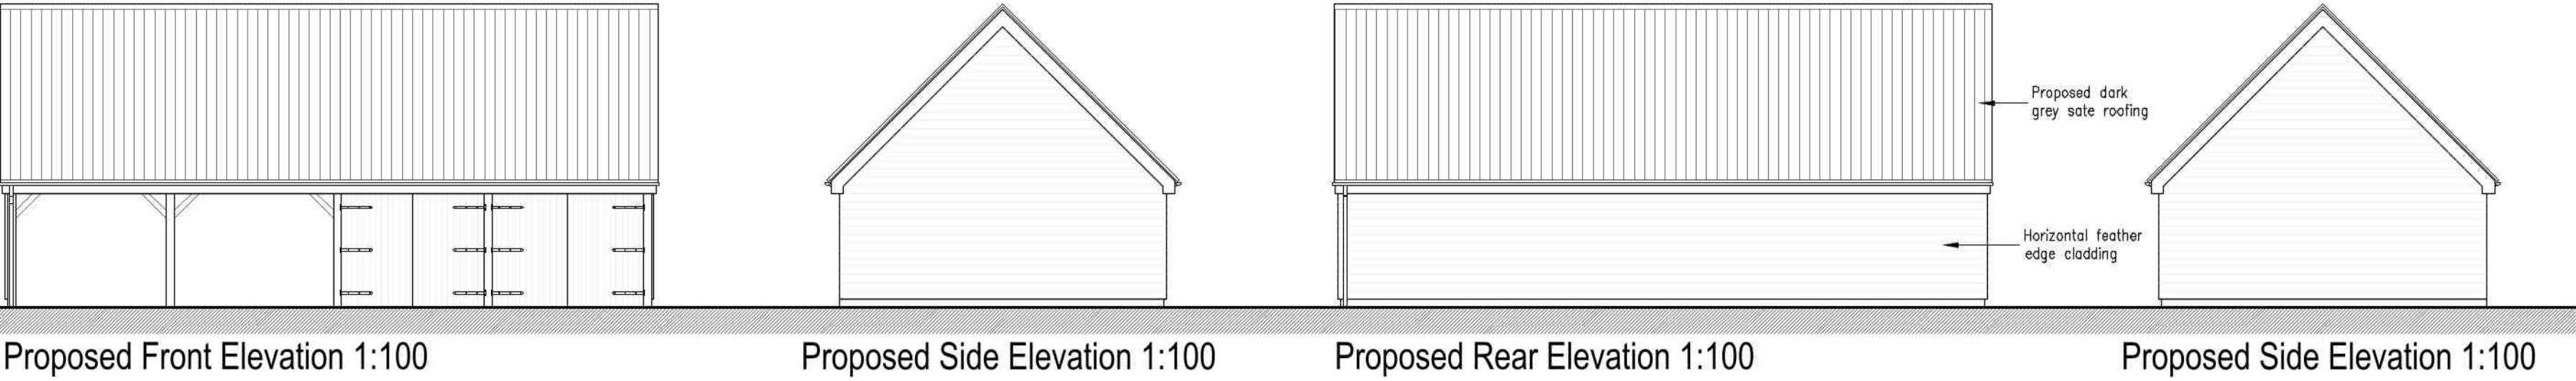

Proposed Welfare Building

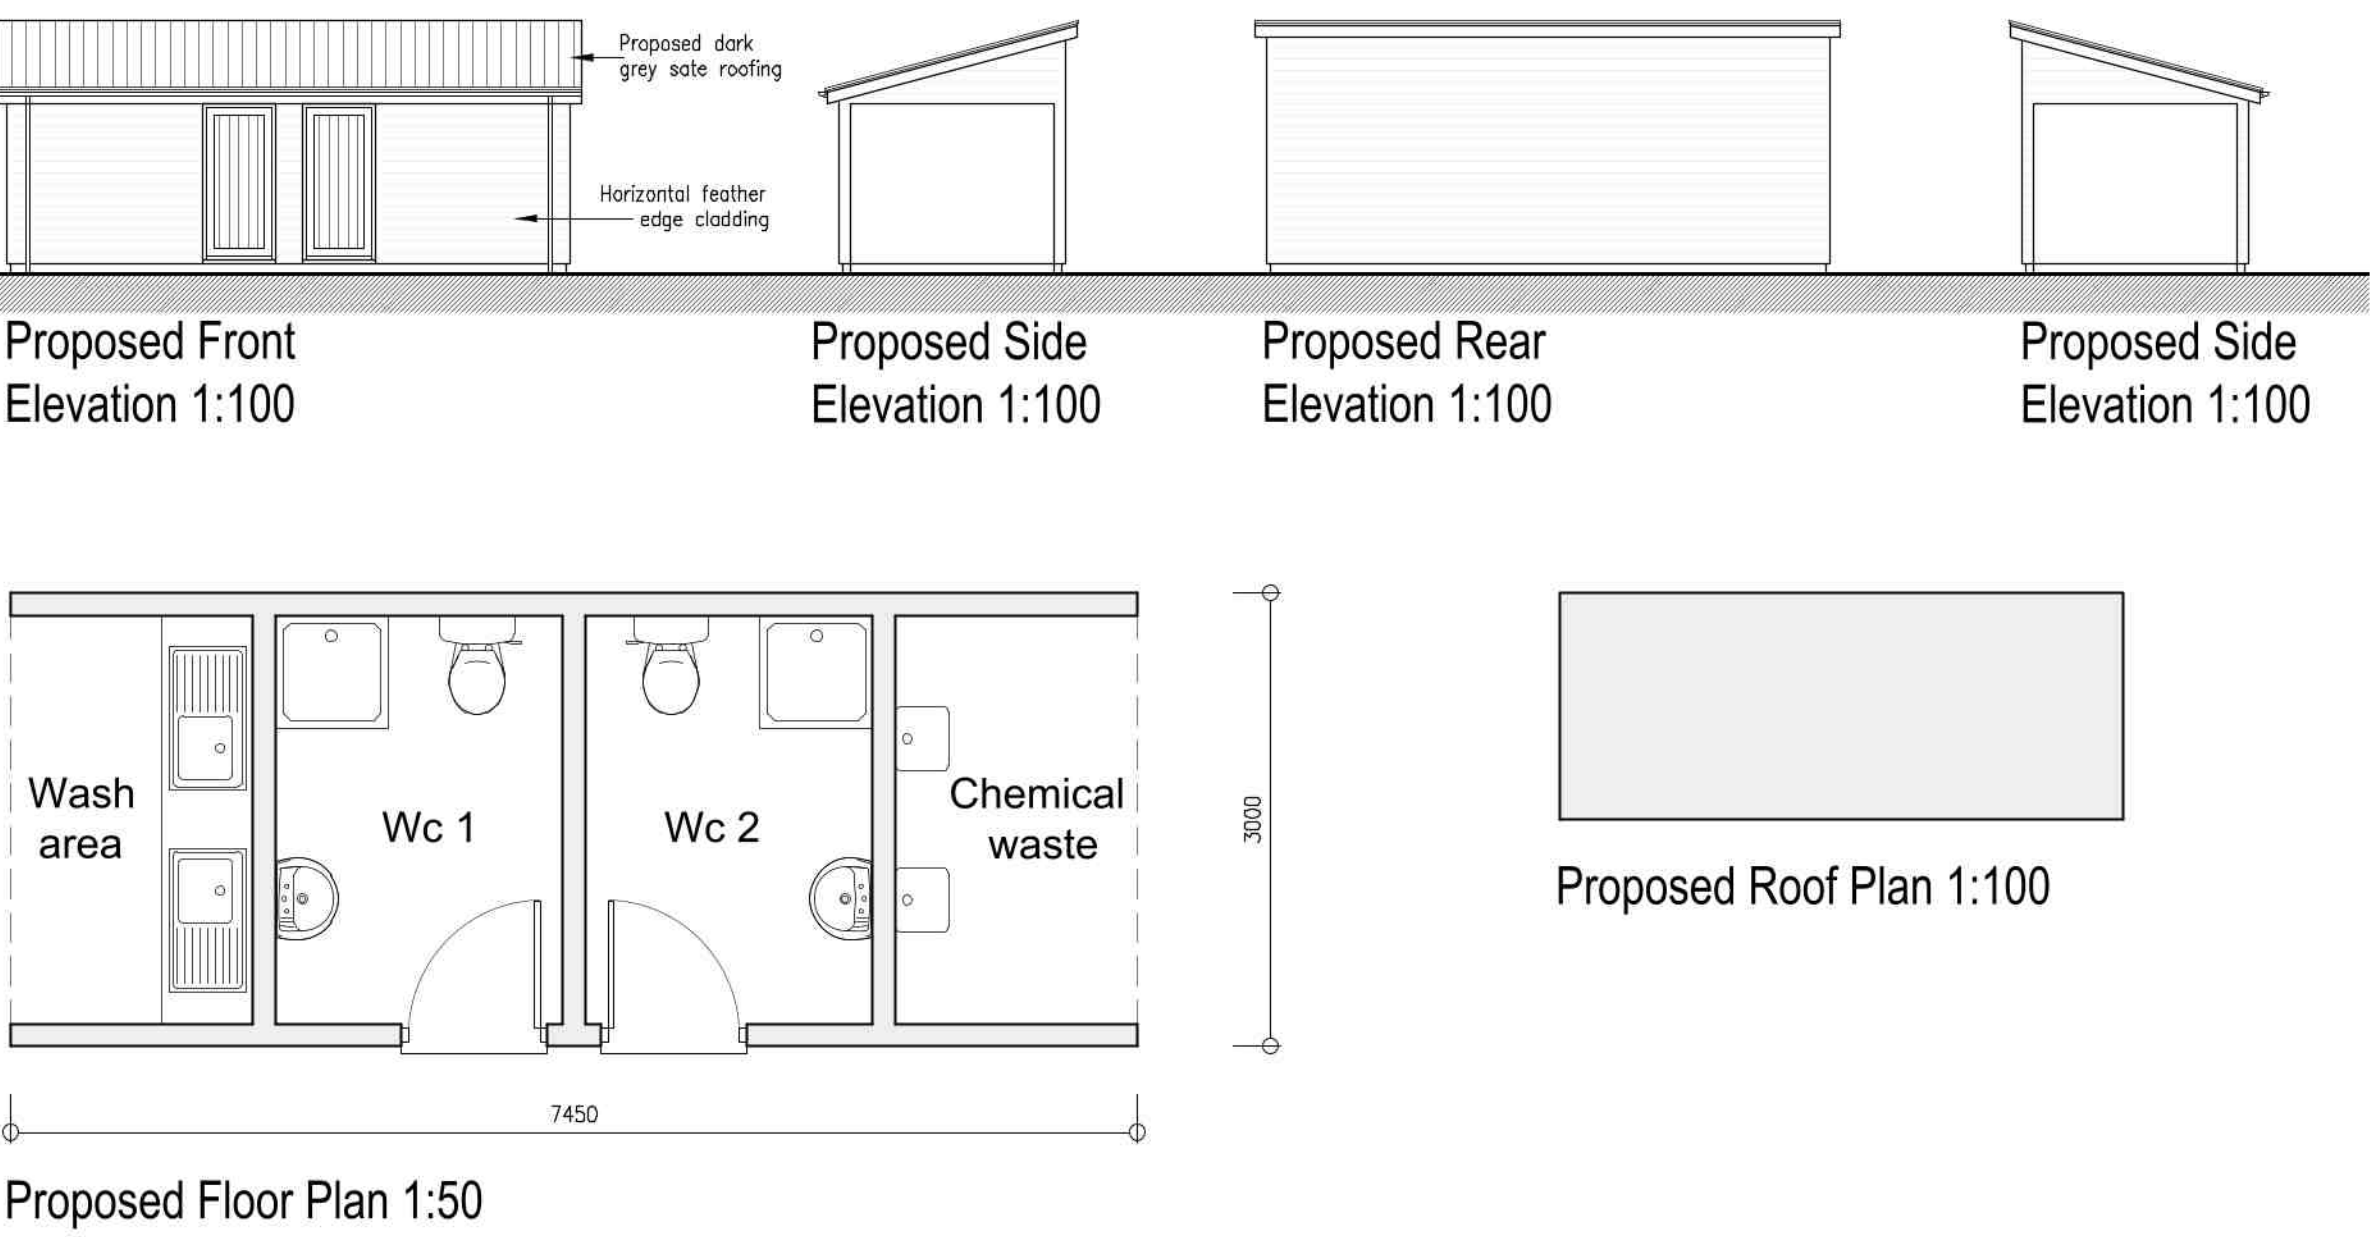

Proposed Manager's Living Pod

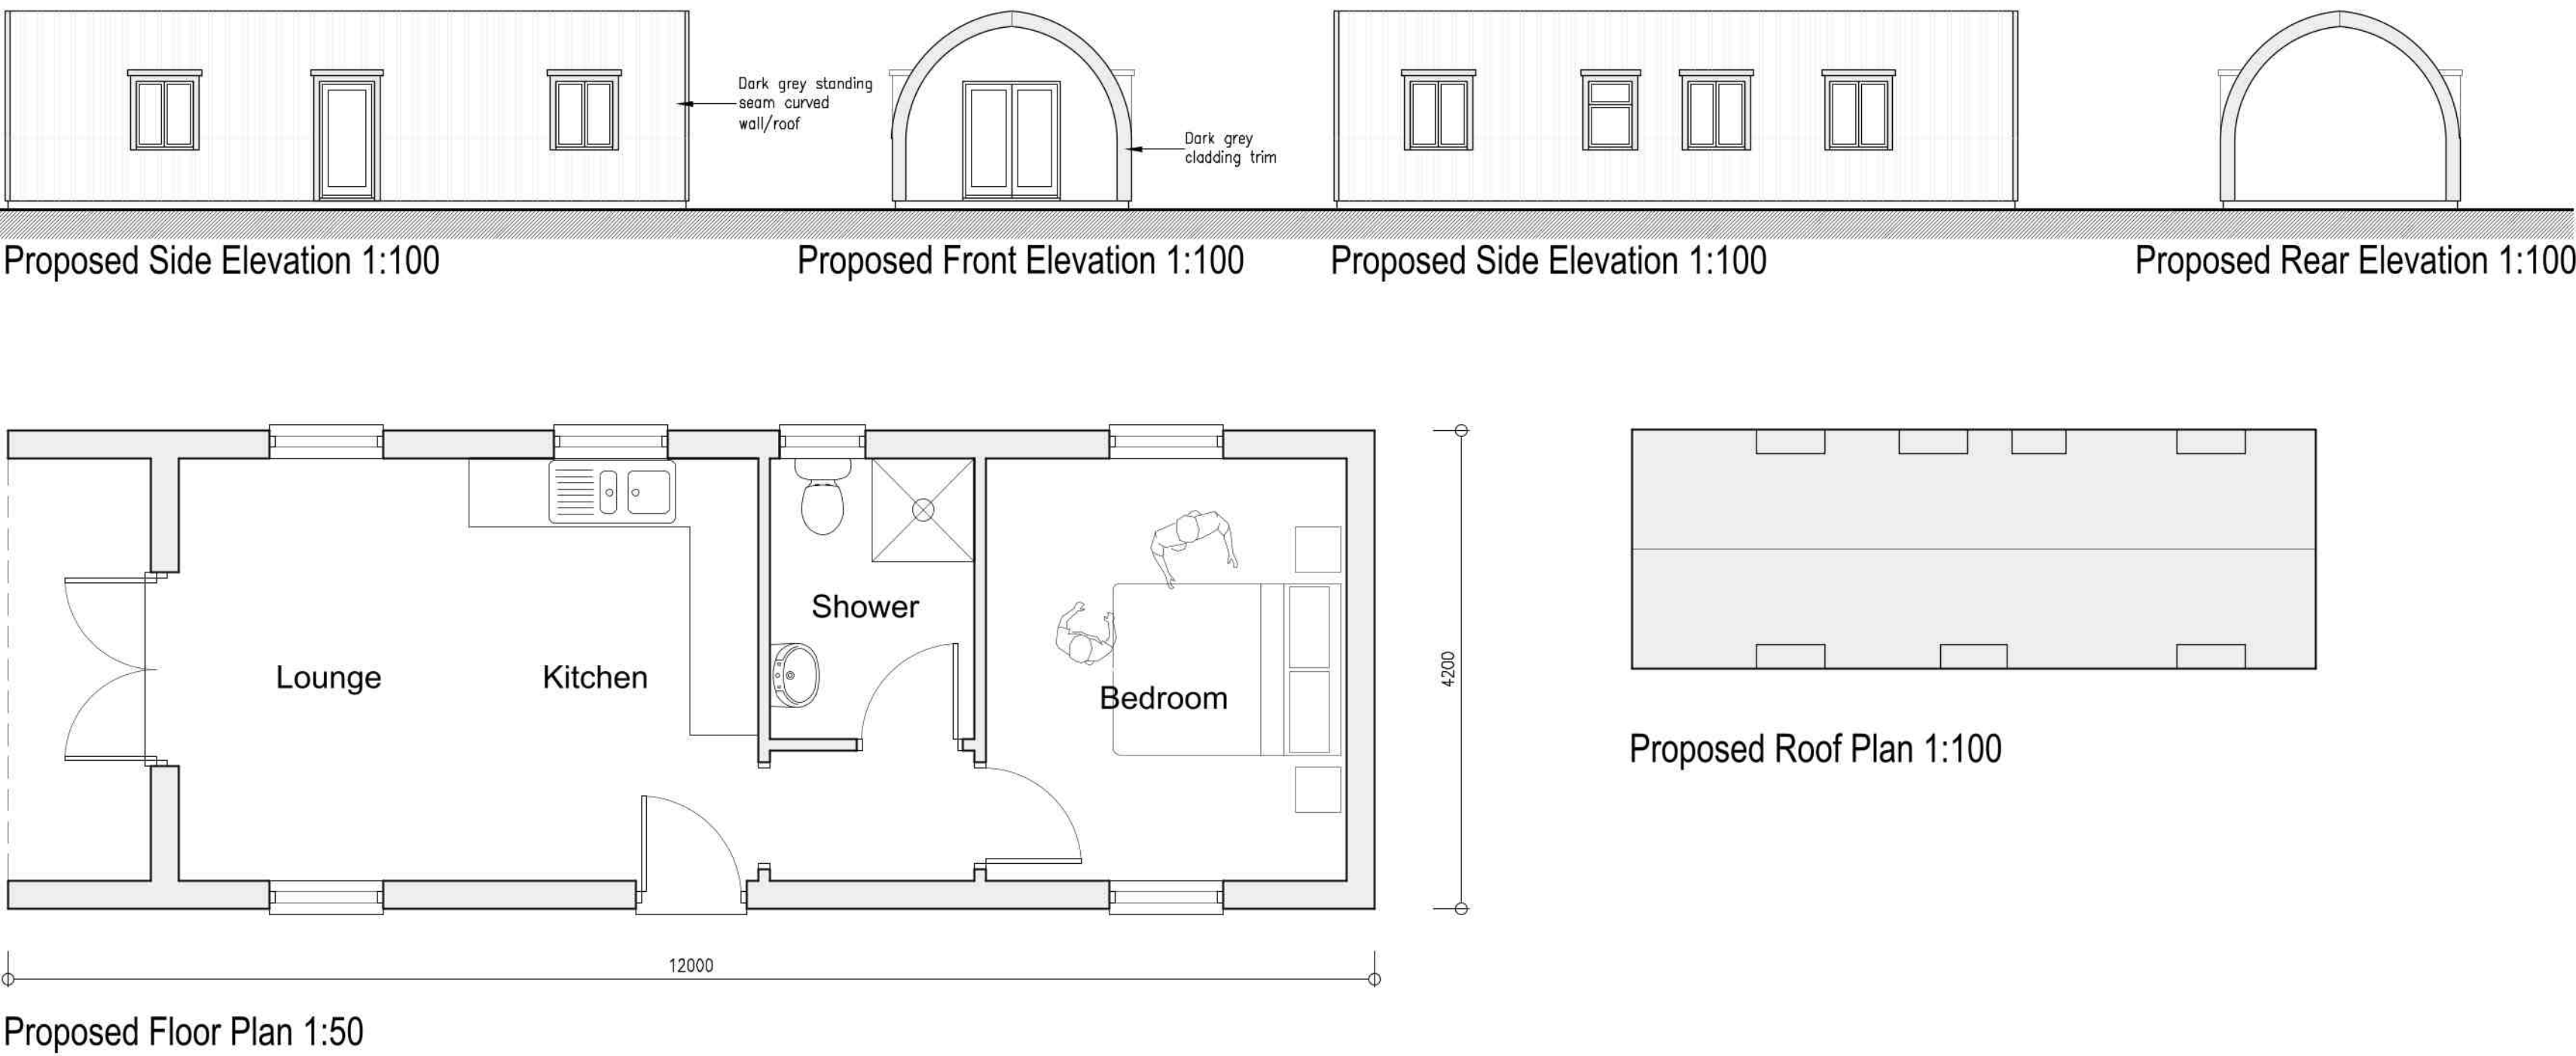

Proposed Glamping Pod

