


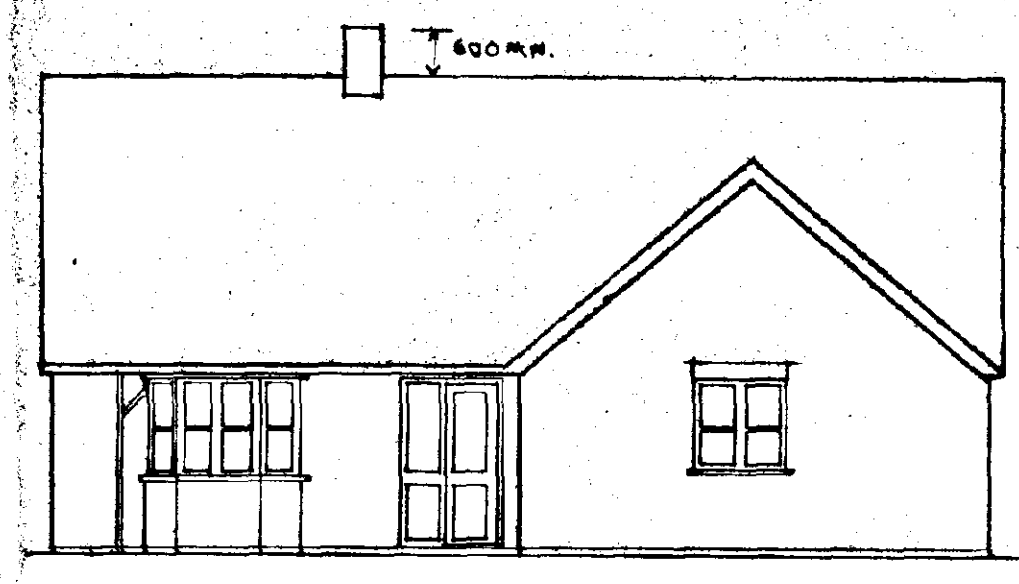


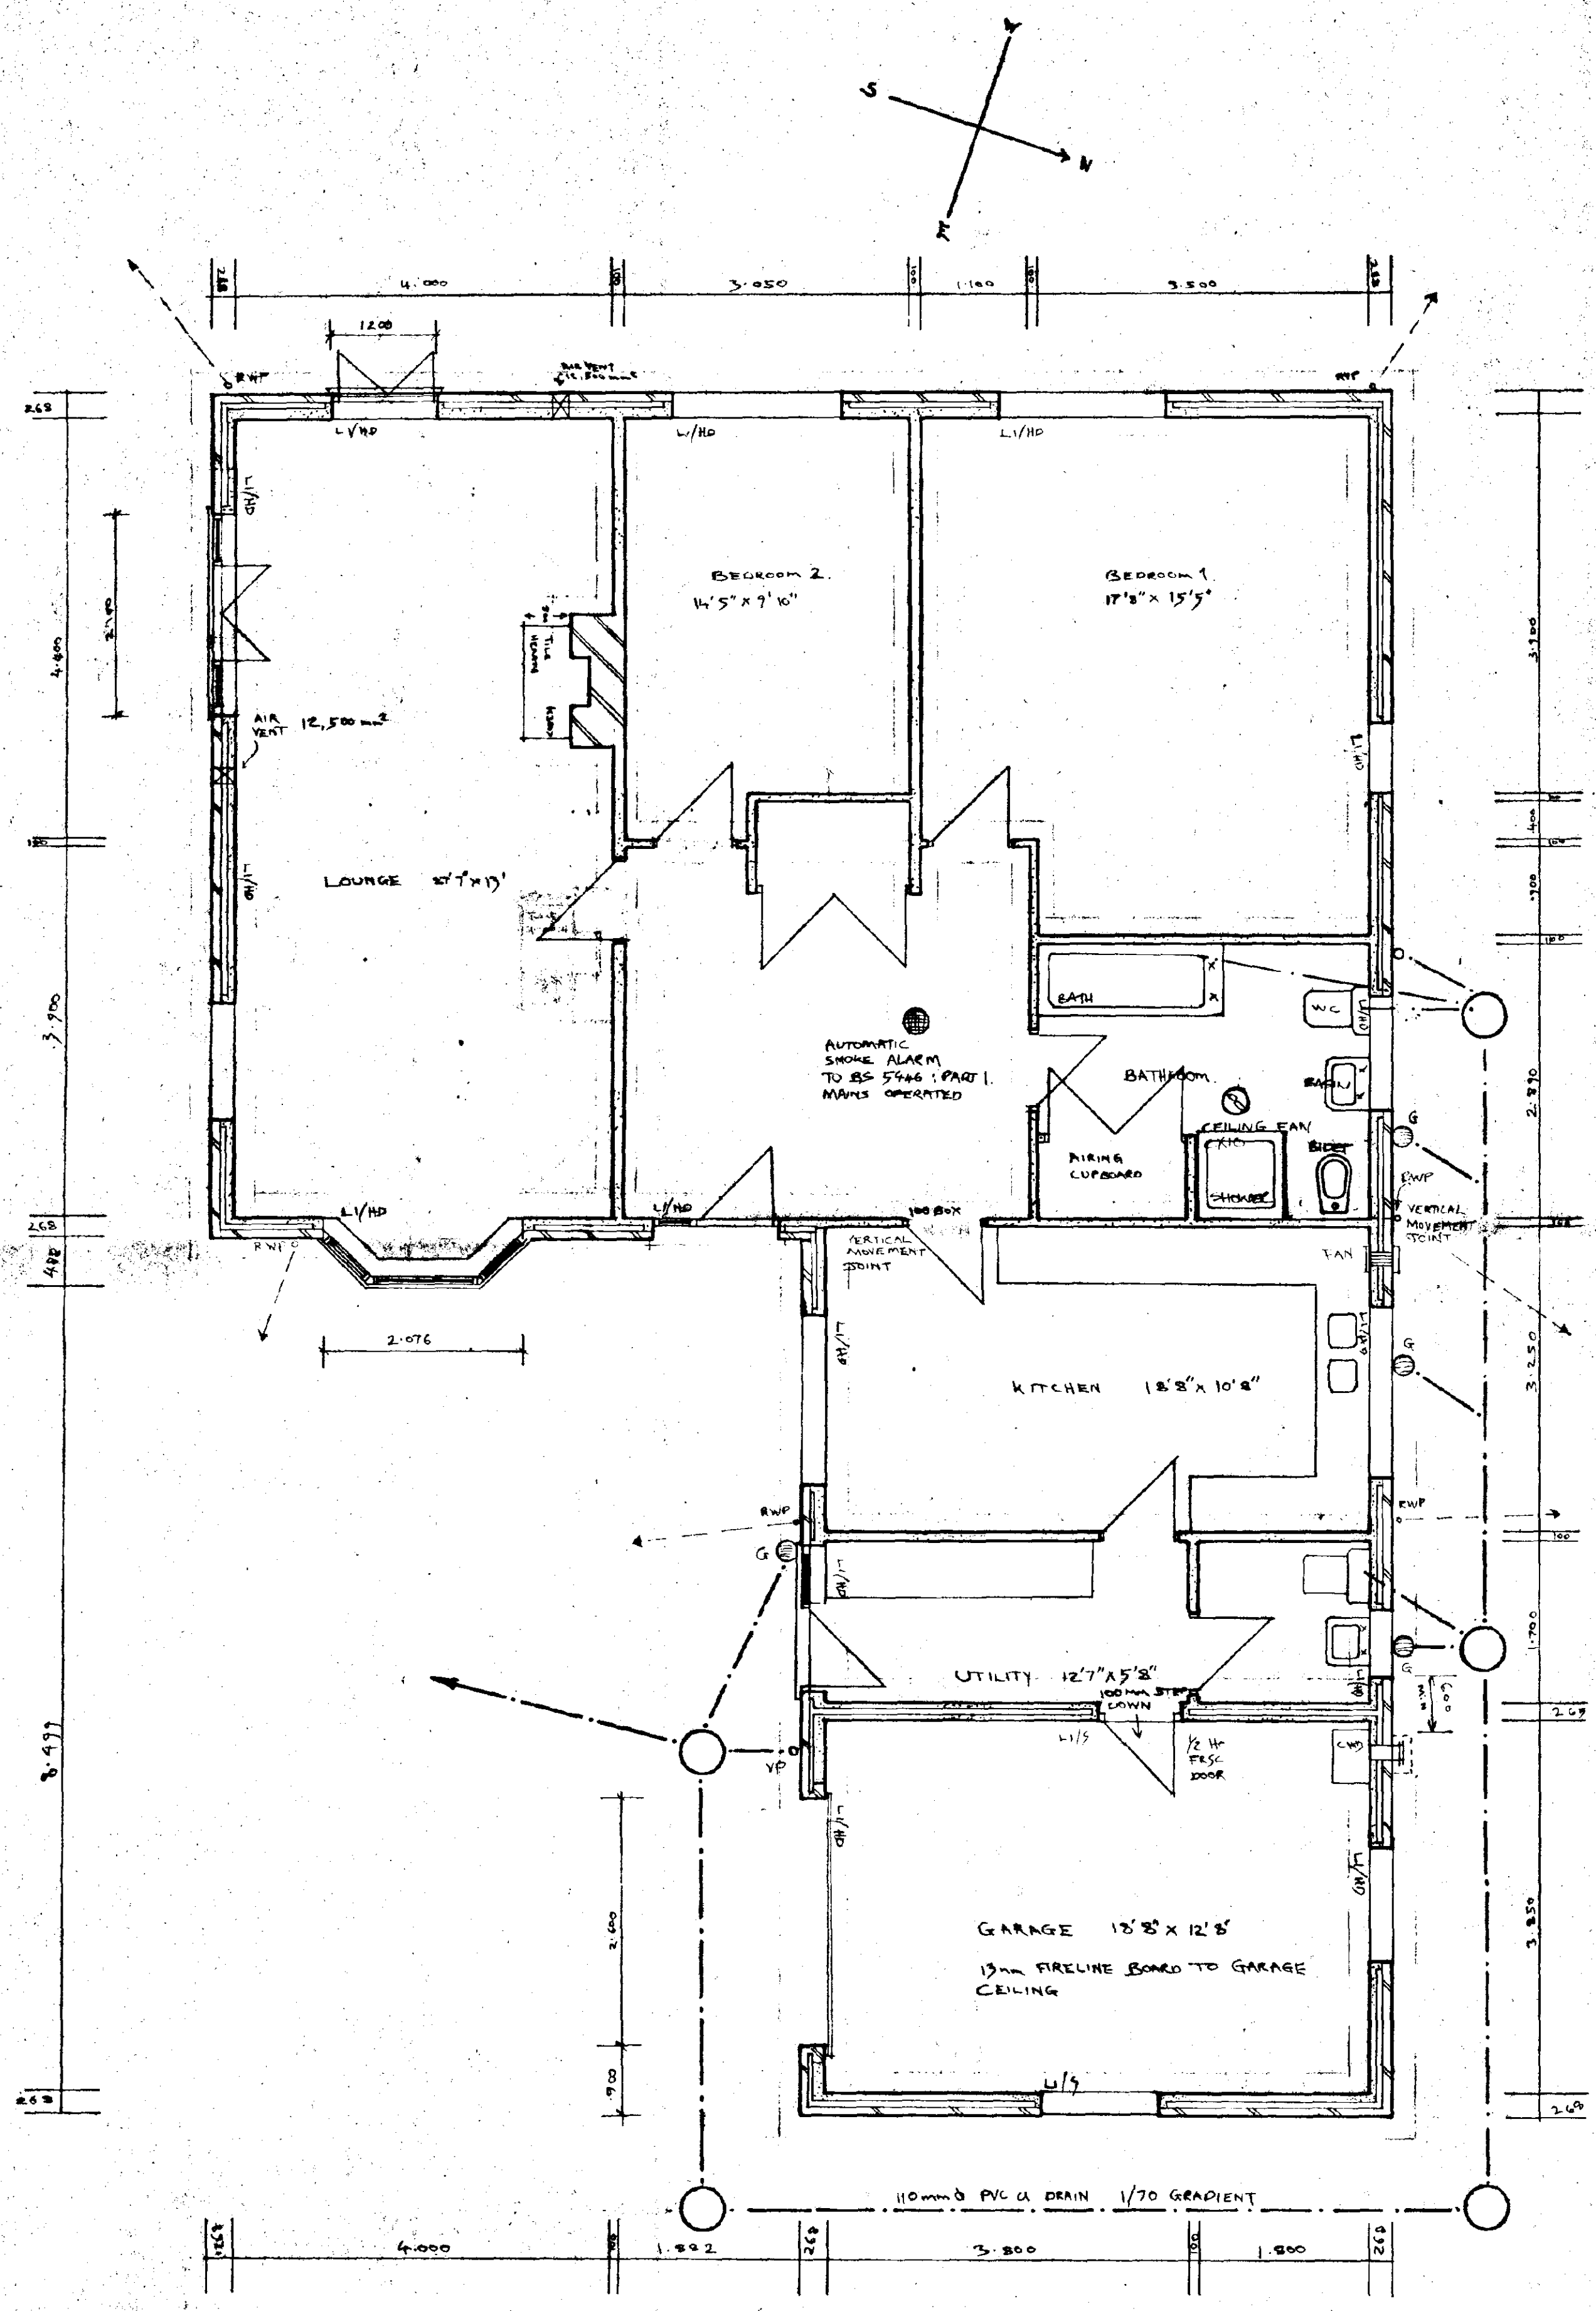


EAST
5/2/11/30/H213CC/H130 H212C

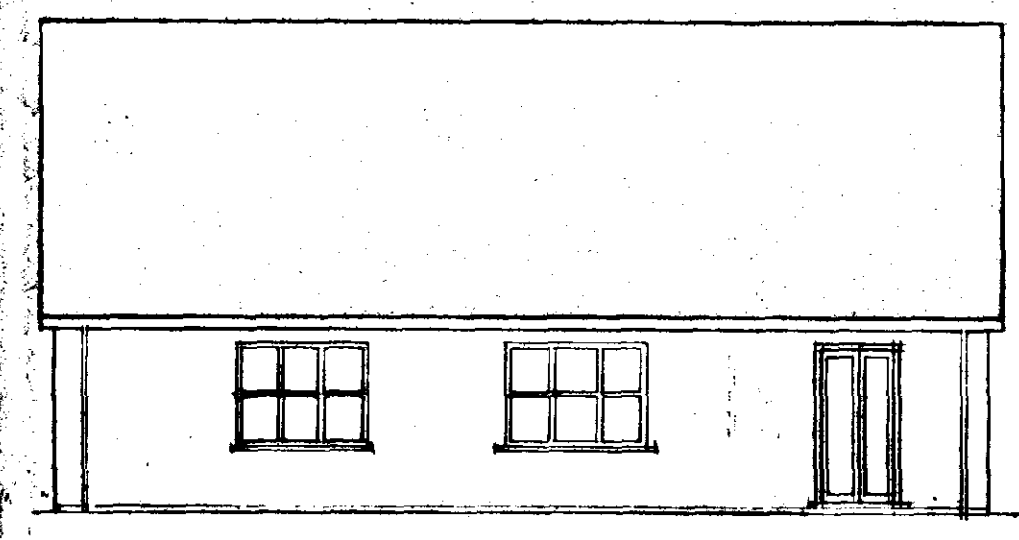

WEST
H33C0C H513C0C

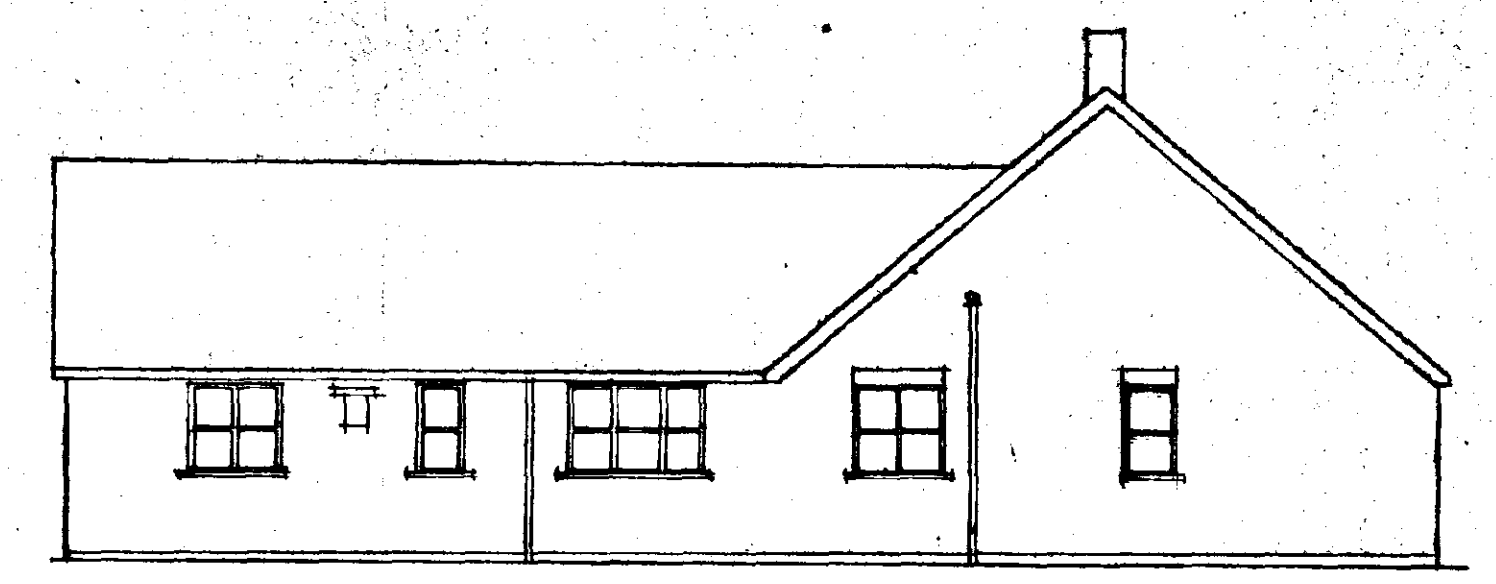

NORTH
H212C H1100 H510C0C H212C0 H1120

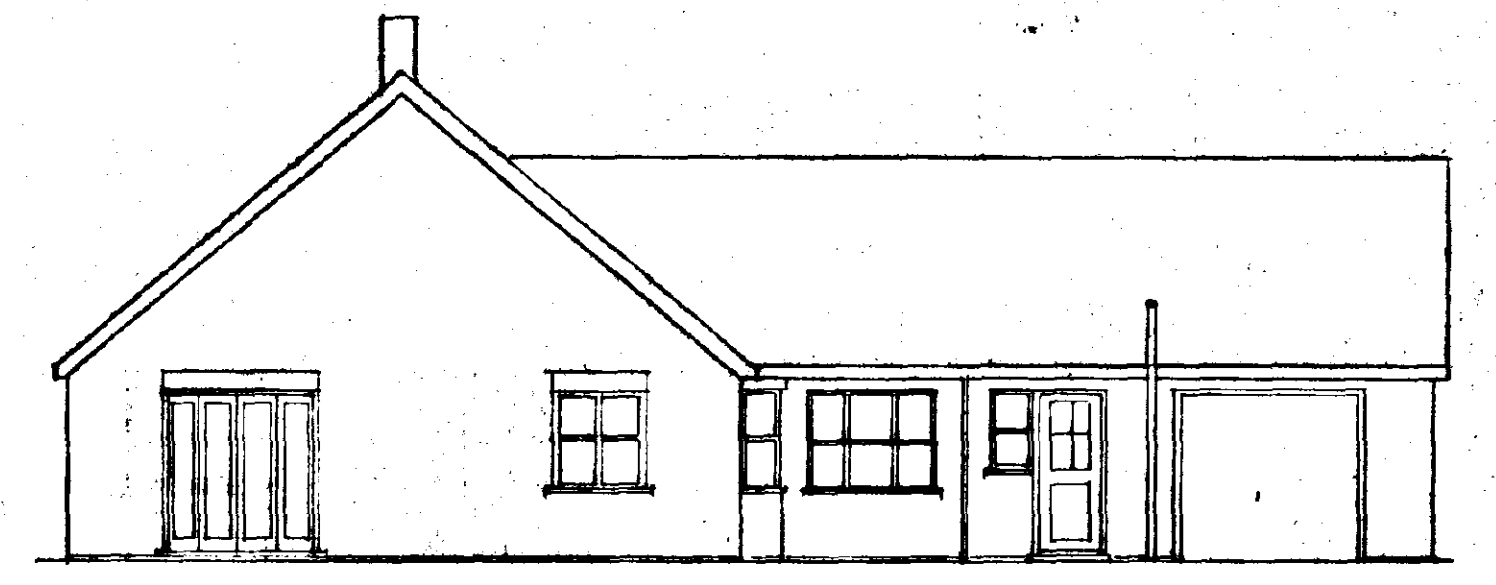


SOUTH
H212C H513C0C H1100

GROSS EXTERNAL COVER AREA
INCLUDING GARAGE 183.42

ROOF: SHIPLEY CALDER
TURNBERRY MIXTURE
FL DURABILITY DESIGNATION
MORTAR: NATURAL 1:1/6
TILES: MARLEY DOUBLE ROMAN
SMOOTH BROWN
PITCH 40°

PRIME STAINLESS
STEEL HEAT/VAPOUR
BARRIER DEFLECTOR TO
PROTECT EAVES OVER
BALANCED FLUE OUTLET

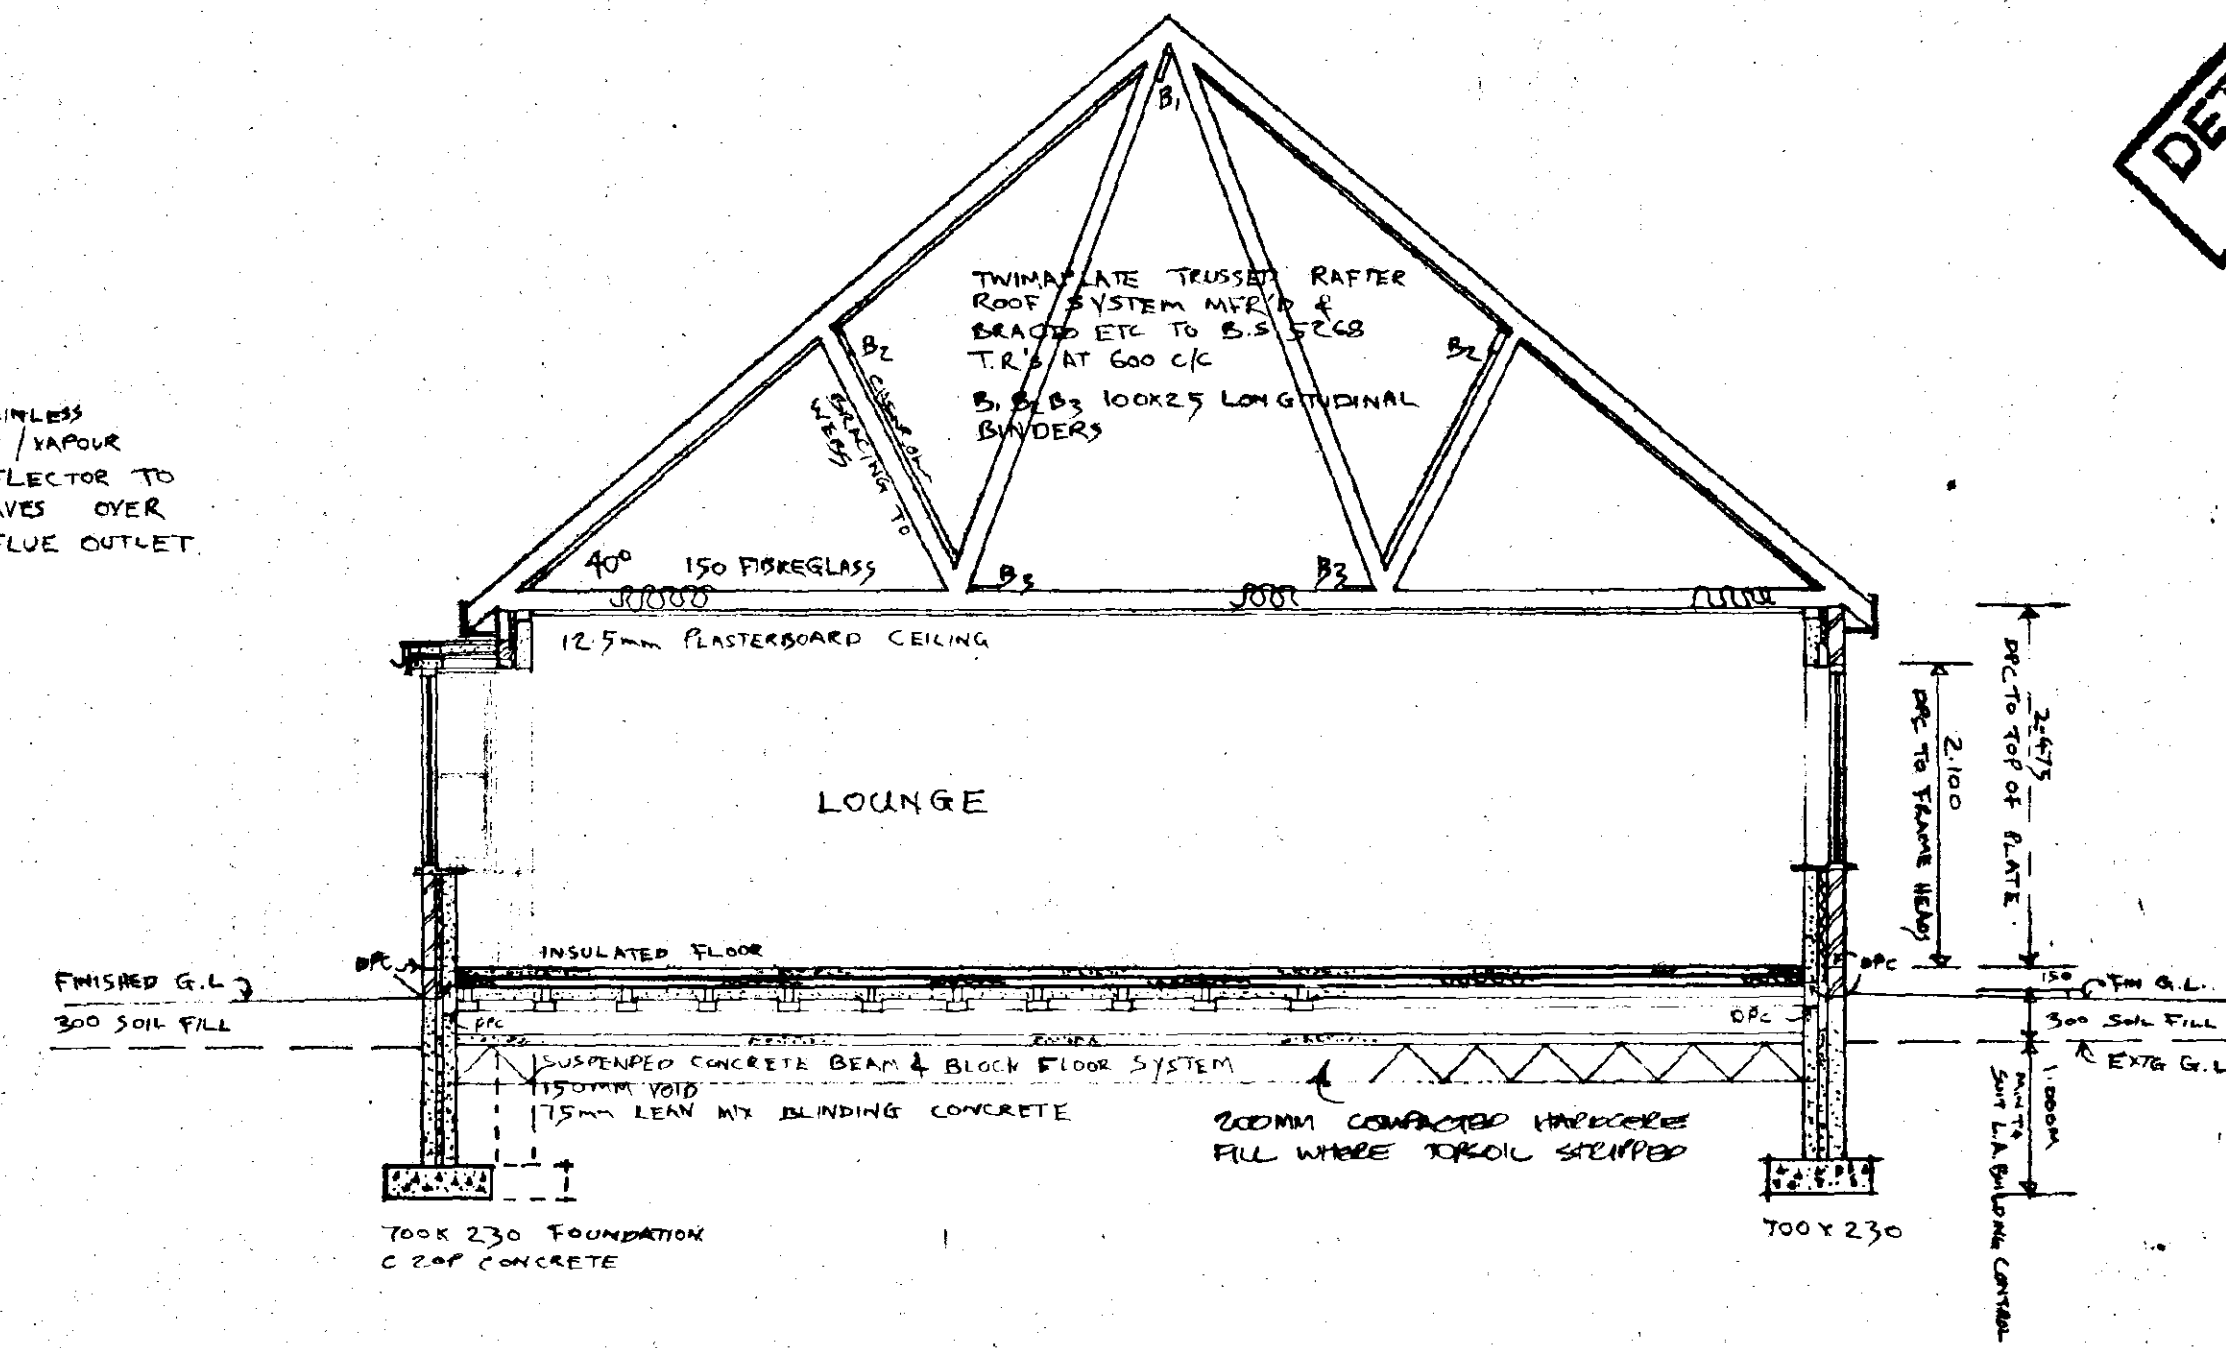

NOTE:
DRAWING TO BE READ IN
CONJUNCTION WITH REG NOS
93/27/02, 403 AND
SPECIFICATION NOTES DOCUMENT

**DETERMINED
PLAN**

26 JUL 1995
Ref: 0752/95


A. BUILDING REG AMENDMENTS 1/10/93
B. AMENDED ROOM LAYOUT & ORIENTATION ON SITE 20/1/93

JONATHAN H. SNEATH ASYA.
EPENEZER FARM
FENGATE
MOUTON CHAPEL
SPALDING
TEL. 0406 300325

PROPOSED BUNGALOW
WITH GARAGE AT
MONEY BRIDGE LANE,
WEST PINCHBECK,
SPALDING.

Client
MR E. J. SNEATH
drawing
ELEVATIONS, PLAN
& SECTION

date
AUGUST 93
scale
1:50 1:100
drawn
J.H. SNEATH ASYA P. LITHGOW MCDON
checked
93/27/1A

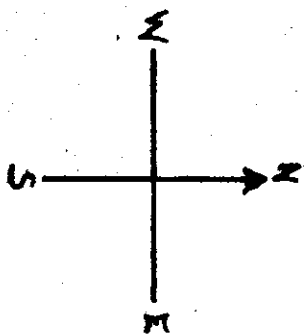








VEHICLE ENTRANCE
4.2M WIDE WITH
THERMAFORM FINISH
FOR FIRST CO. ON
PIPE PIKE RT VEHICLE
CROSS OVER MIN
200 MM & PIPE

MONEY BRIDGE LANE

GRASS STONE

**DETERMINED
PLAN**

SC. LAND DC
HO. PLANNING
20 JUL 1995
Ref: 0762/95

JONATHAN H SNEATH ASYA
EBENDER FARM
FENGATE
MODJON CHAPEL
SPALDING
TEL. 01406 380325

PROPOSED BUNGALOW
WITH GARAGE AT
MONEY BRIDGE LANE,
WEST PUNCHED.
SPALDING.

MR E. J. SNEATH
BLOCK PLAN

August 93 1:250/
J.H. SNEATH R. LITTON


