
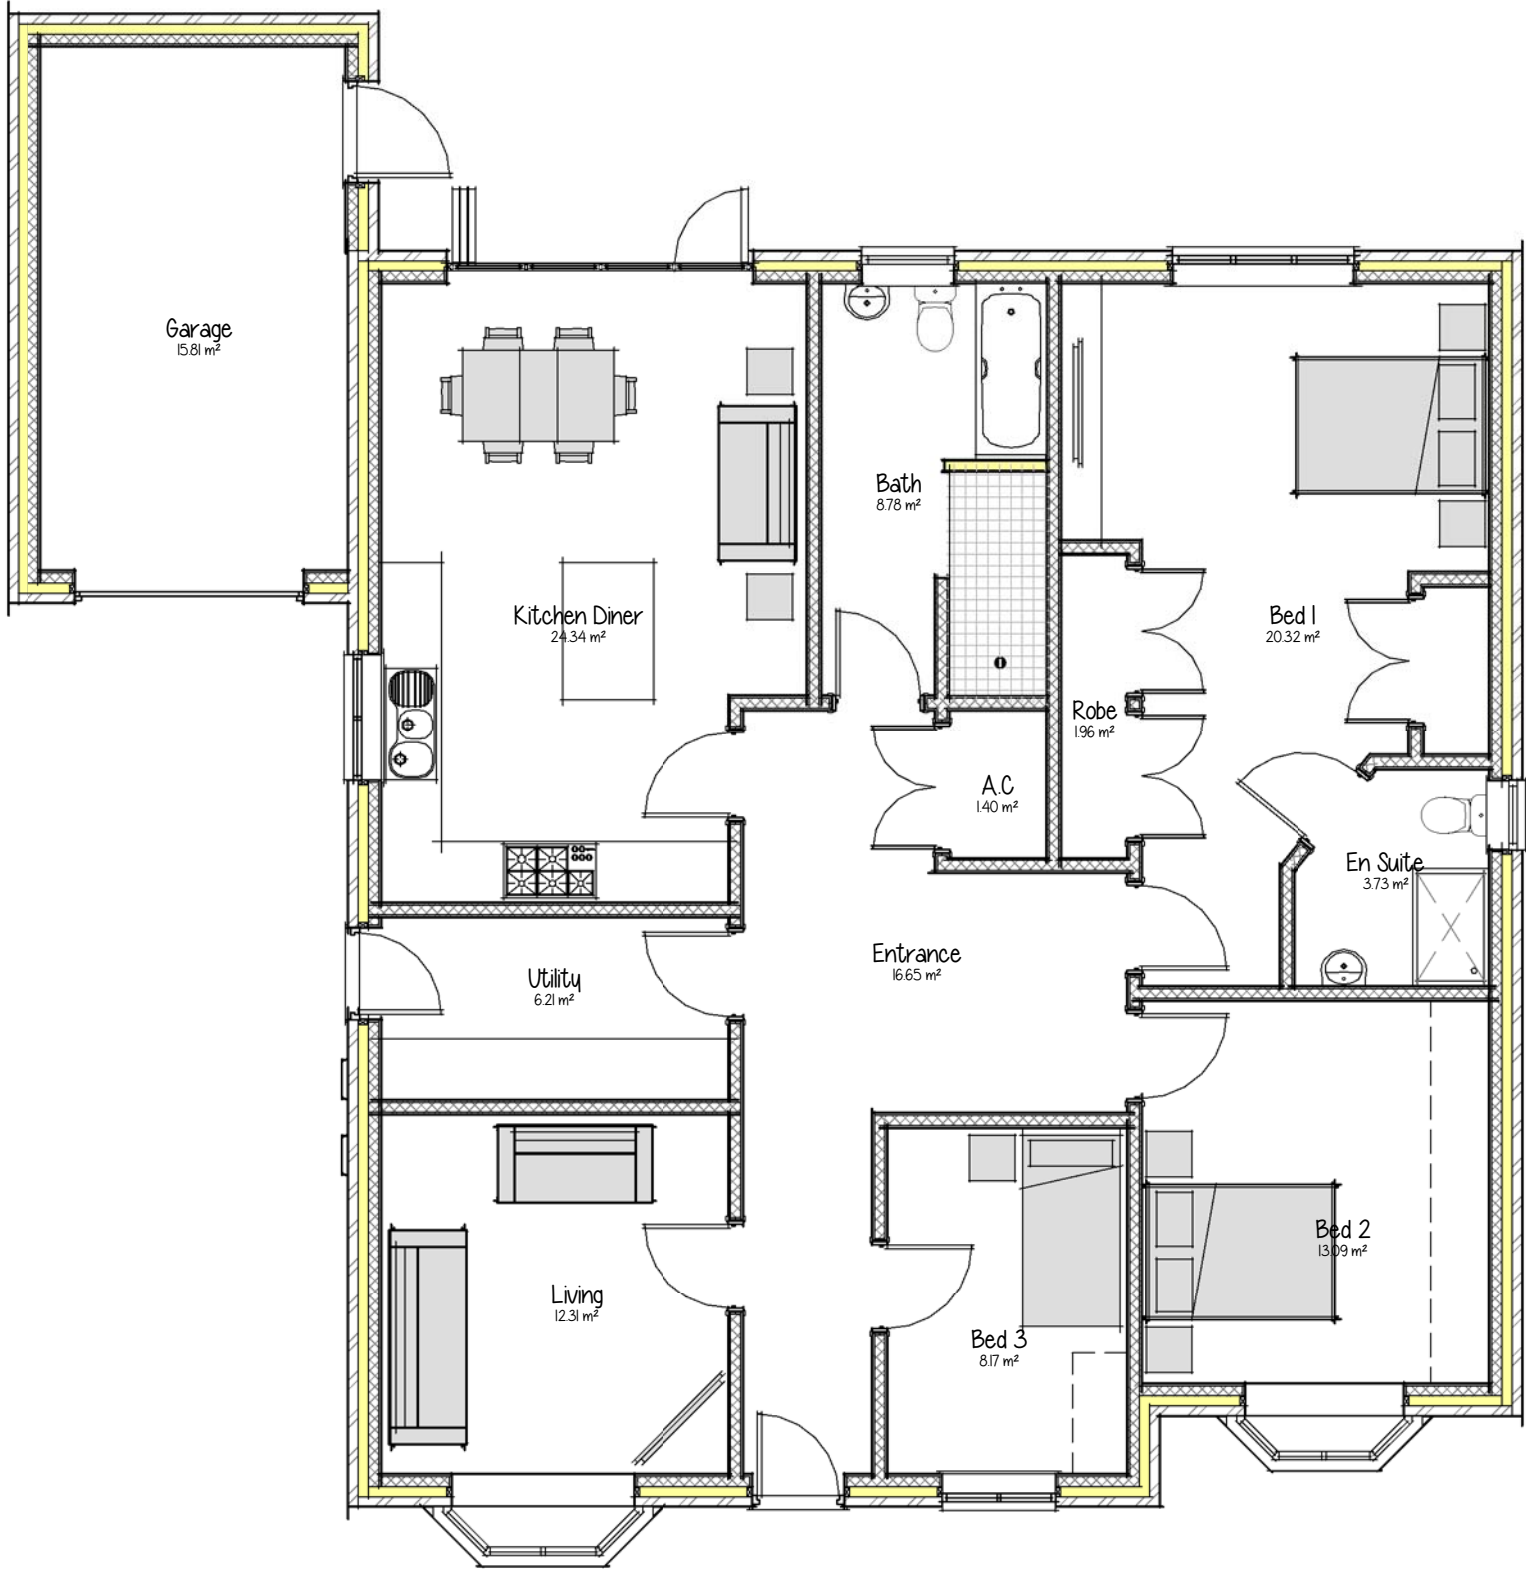


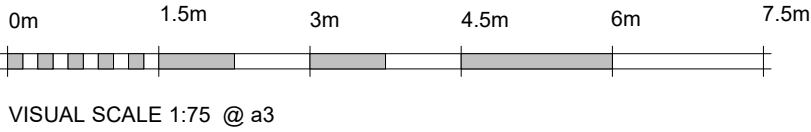

10 - Proposed Ground Floor Schedule		
Name	Area	Perimeter
A.C	1.40 m ²	4.8 m
Bath	8.80 m ²	17.0 m
Bed 1	20.30 m ²	21.8 m
Bed 2	13.10 m ²	14.5 m
Bed 3	8.15 m ²	11.6 m
En Suite	3.75 m ²	7.6 m
Entrance	16.65 m ²	22.8 m
Garage	15.80 m ²	16.5 m
Kitchen Diner	24.35 m ²	20.7 m
Living	12.30 m ²	14.0 m
Robe	1.95 m ²	7.3 m
Utility	6.20 m ²	10.5 m
Grand total: 12	132.75 m ²	169.2 m