


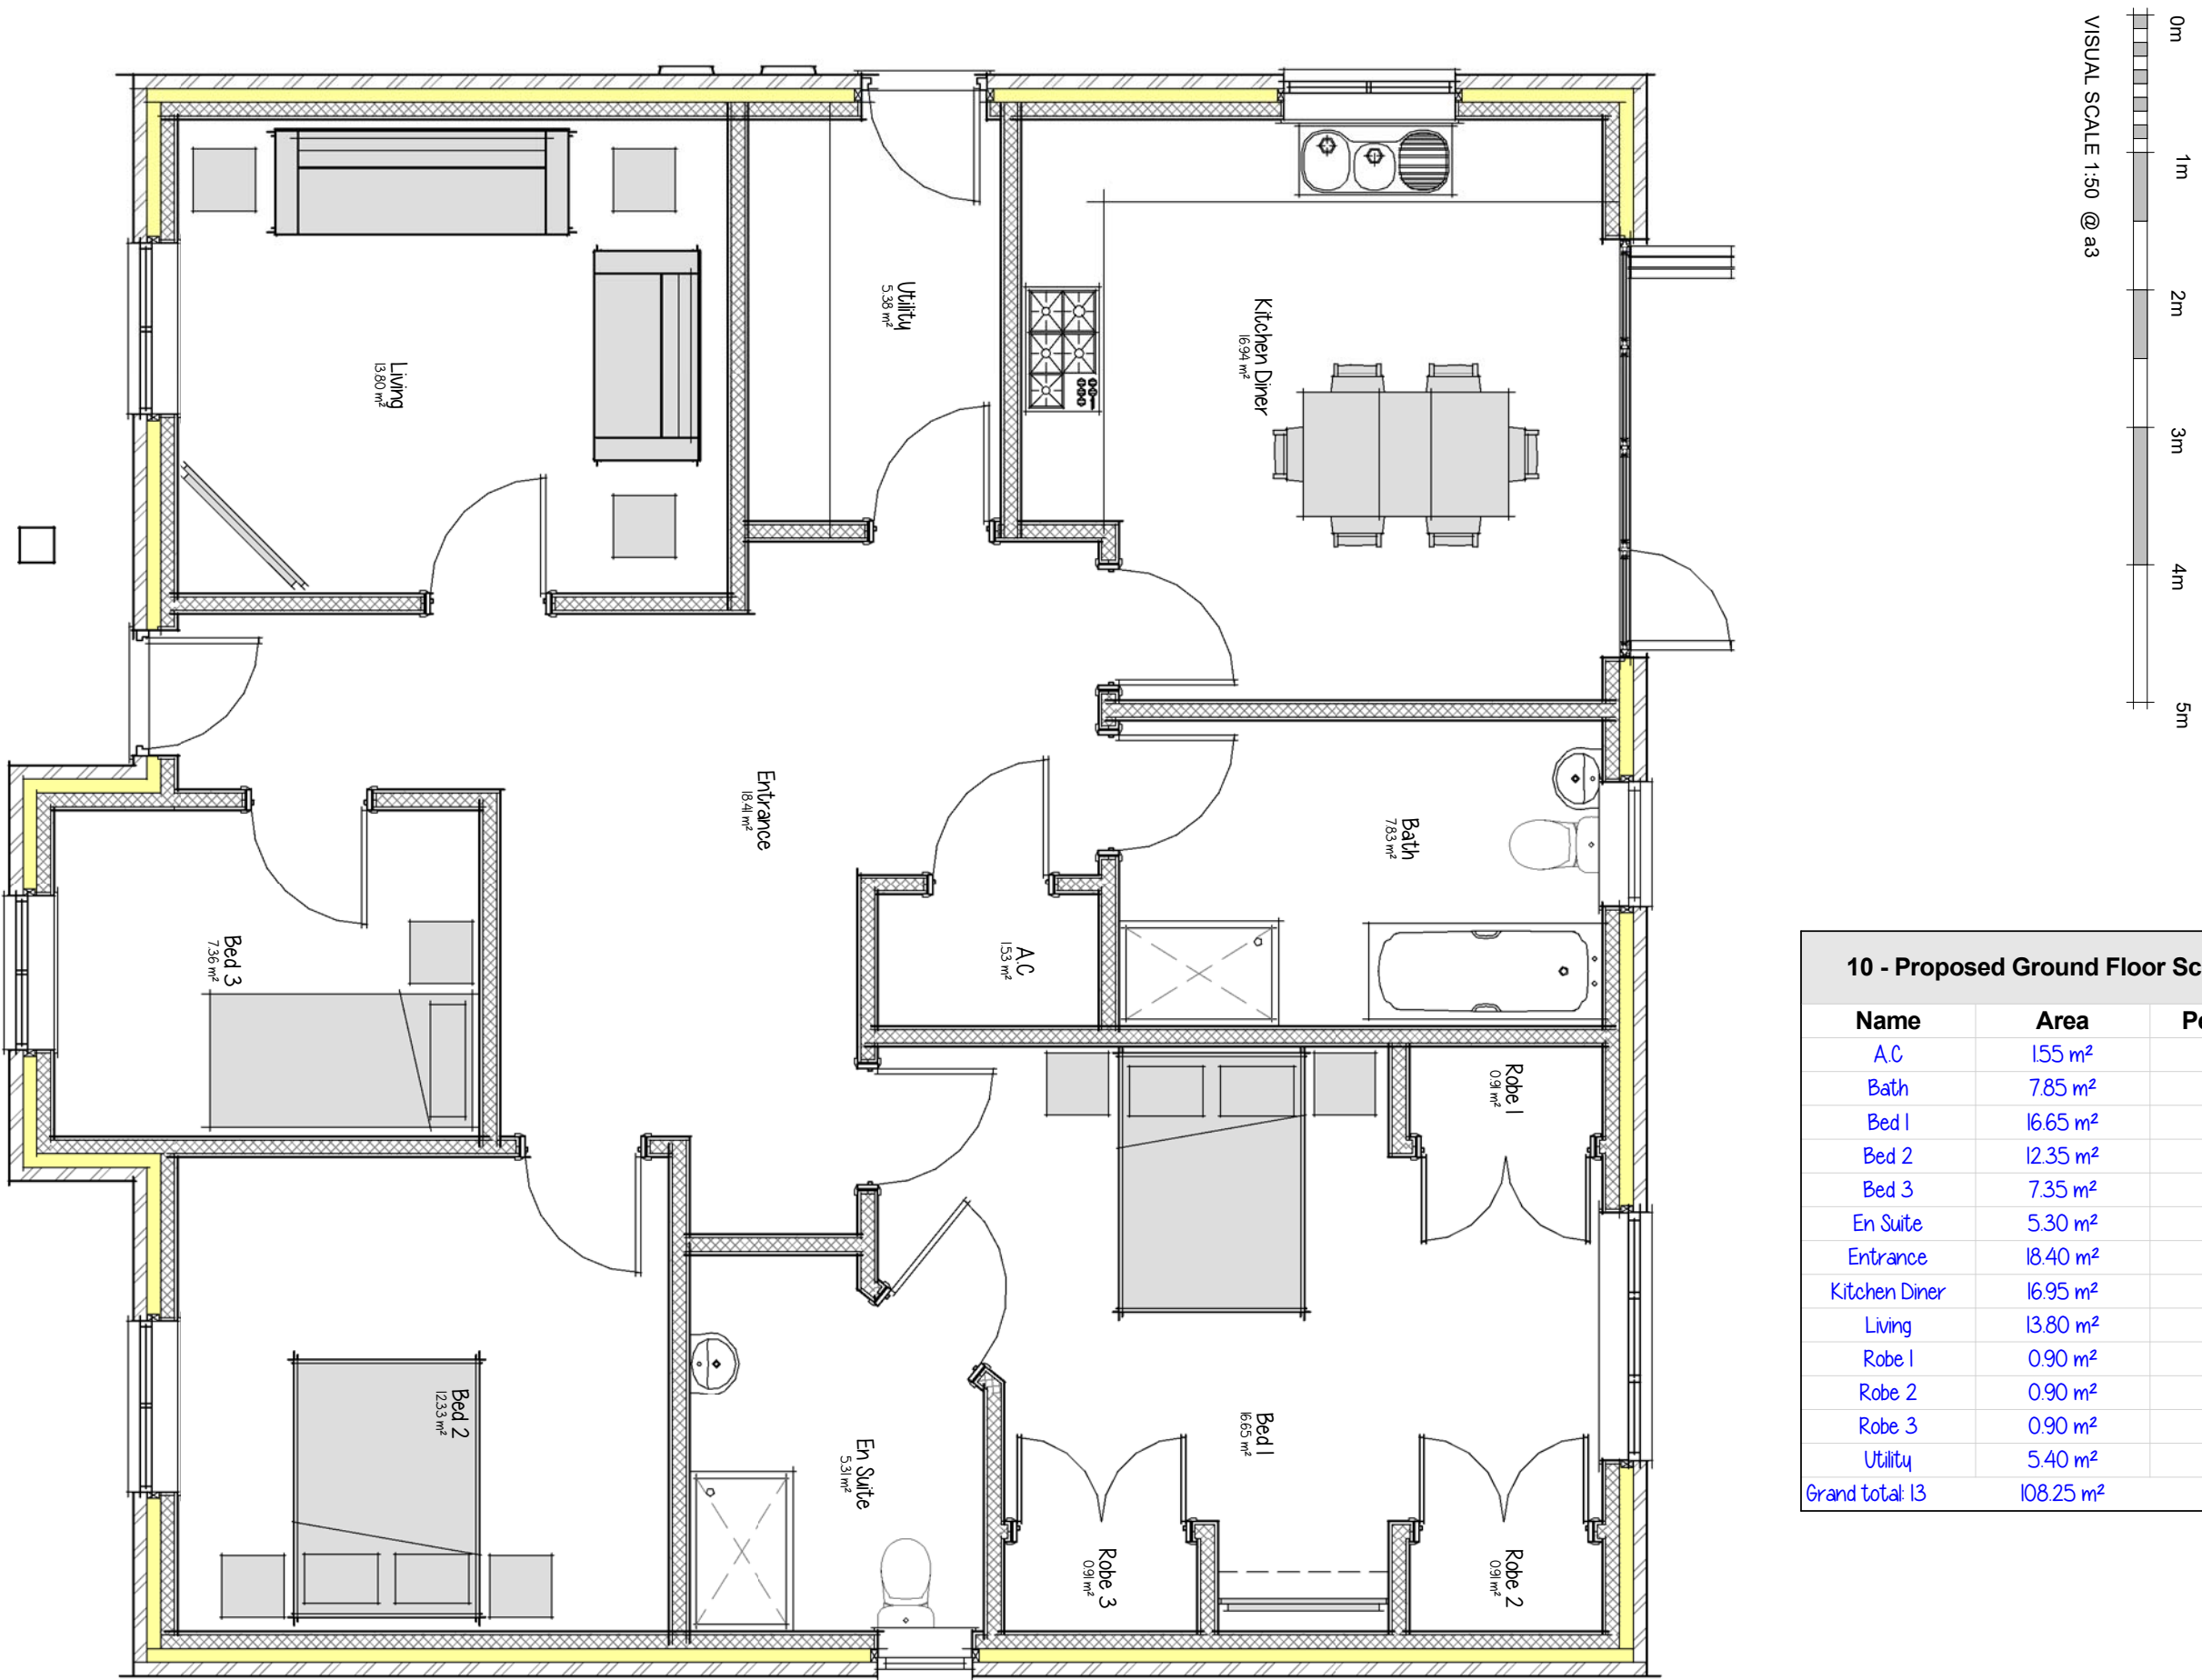

10 - Proposed Ground Floor Schedule		
Name	Area	Perimeter
AC	15.5 m ²	51 m
Bath	7.85 m ²	11.5 m
Bed 1	16.65 m ²	18.6 m
Bed 2	12.35 m ²	14.0 m
Bed 3	7.35 m ²	10.9 m
En Suite	5.30 m ²	9.3 m
Entrance	18.40 m ²	23.5 m
Kitchen Diner	16.95 m ²	16.9 m
Living	13.80 m ²	14.9 m
Robe 1	0.90 m ²	4.1 m
Robe 2	0.90 m ²	4.1 m
Robe 3	0.90 m ²	4.1 m
Utility	5.40 m ²	9.5 m
Grand total 13	108.25 m ²	146.5 m