


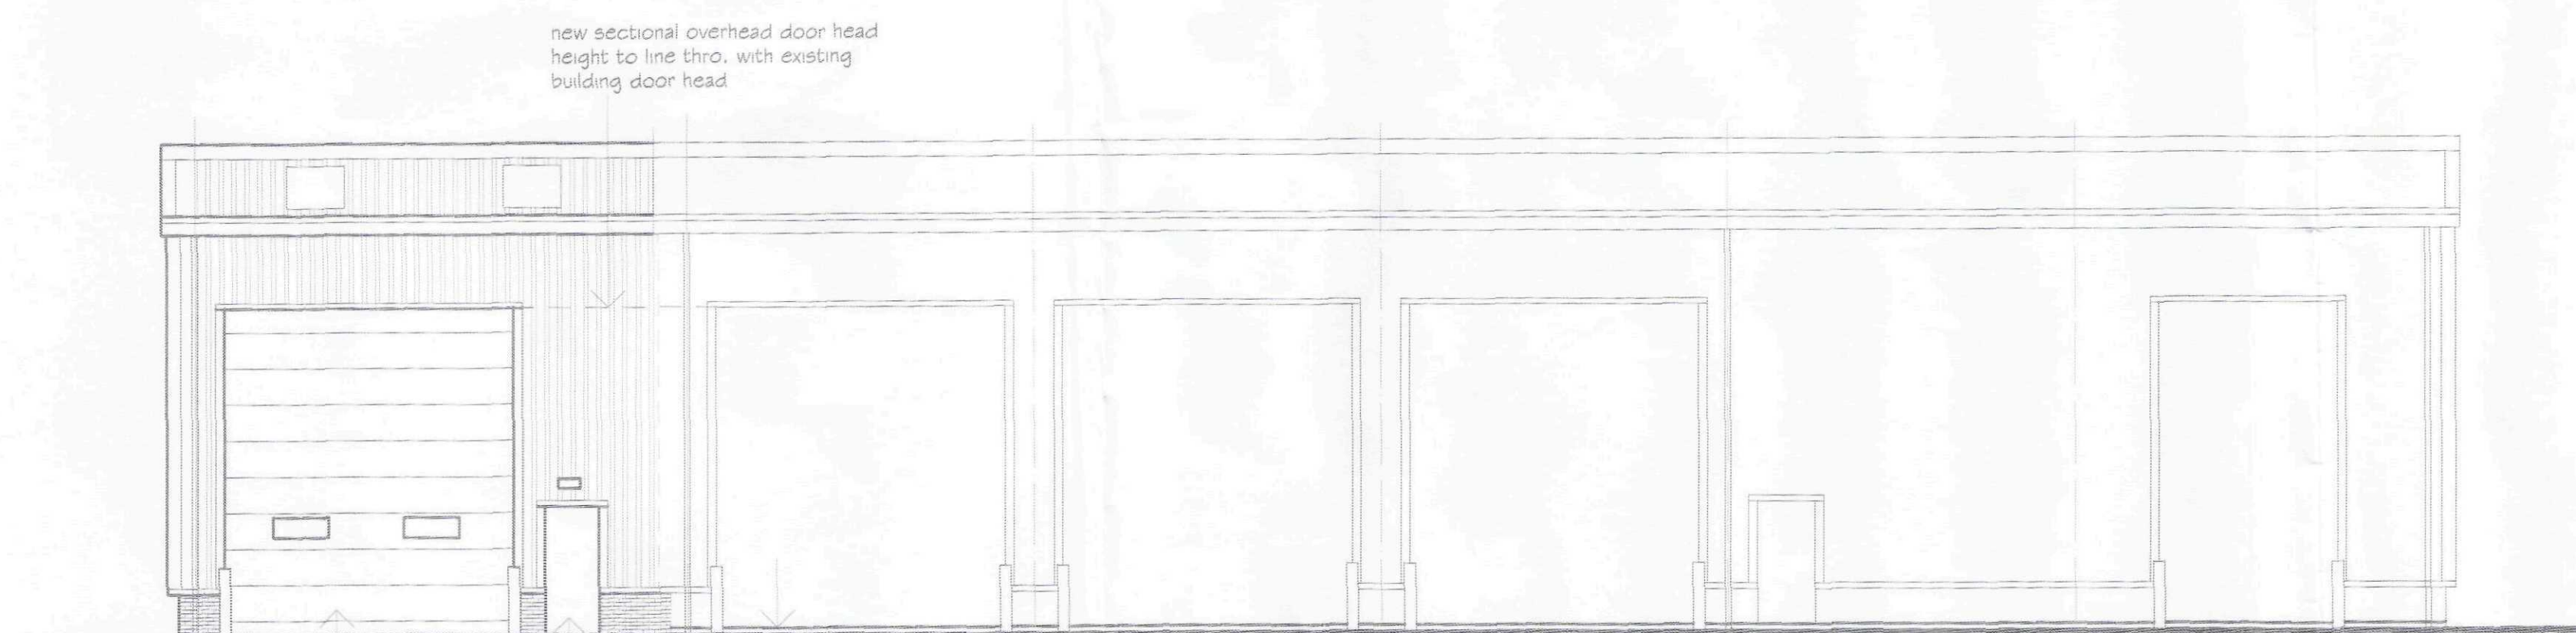

Proposed Elevation Grid Line E

Scale: 1/100




Proposed Elevation Grid Line A

1 No. electrically operated sectional overhead door head height to line thro, with existing x 5120mm w. (note ffl difference) c/w safety brake & weather seals


steel personnel / fire ext. door colour to match existing

new workshop ffl only 100mm (tbc) below existing building ffl.

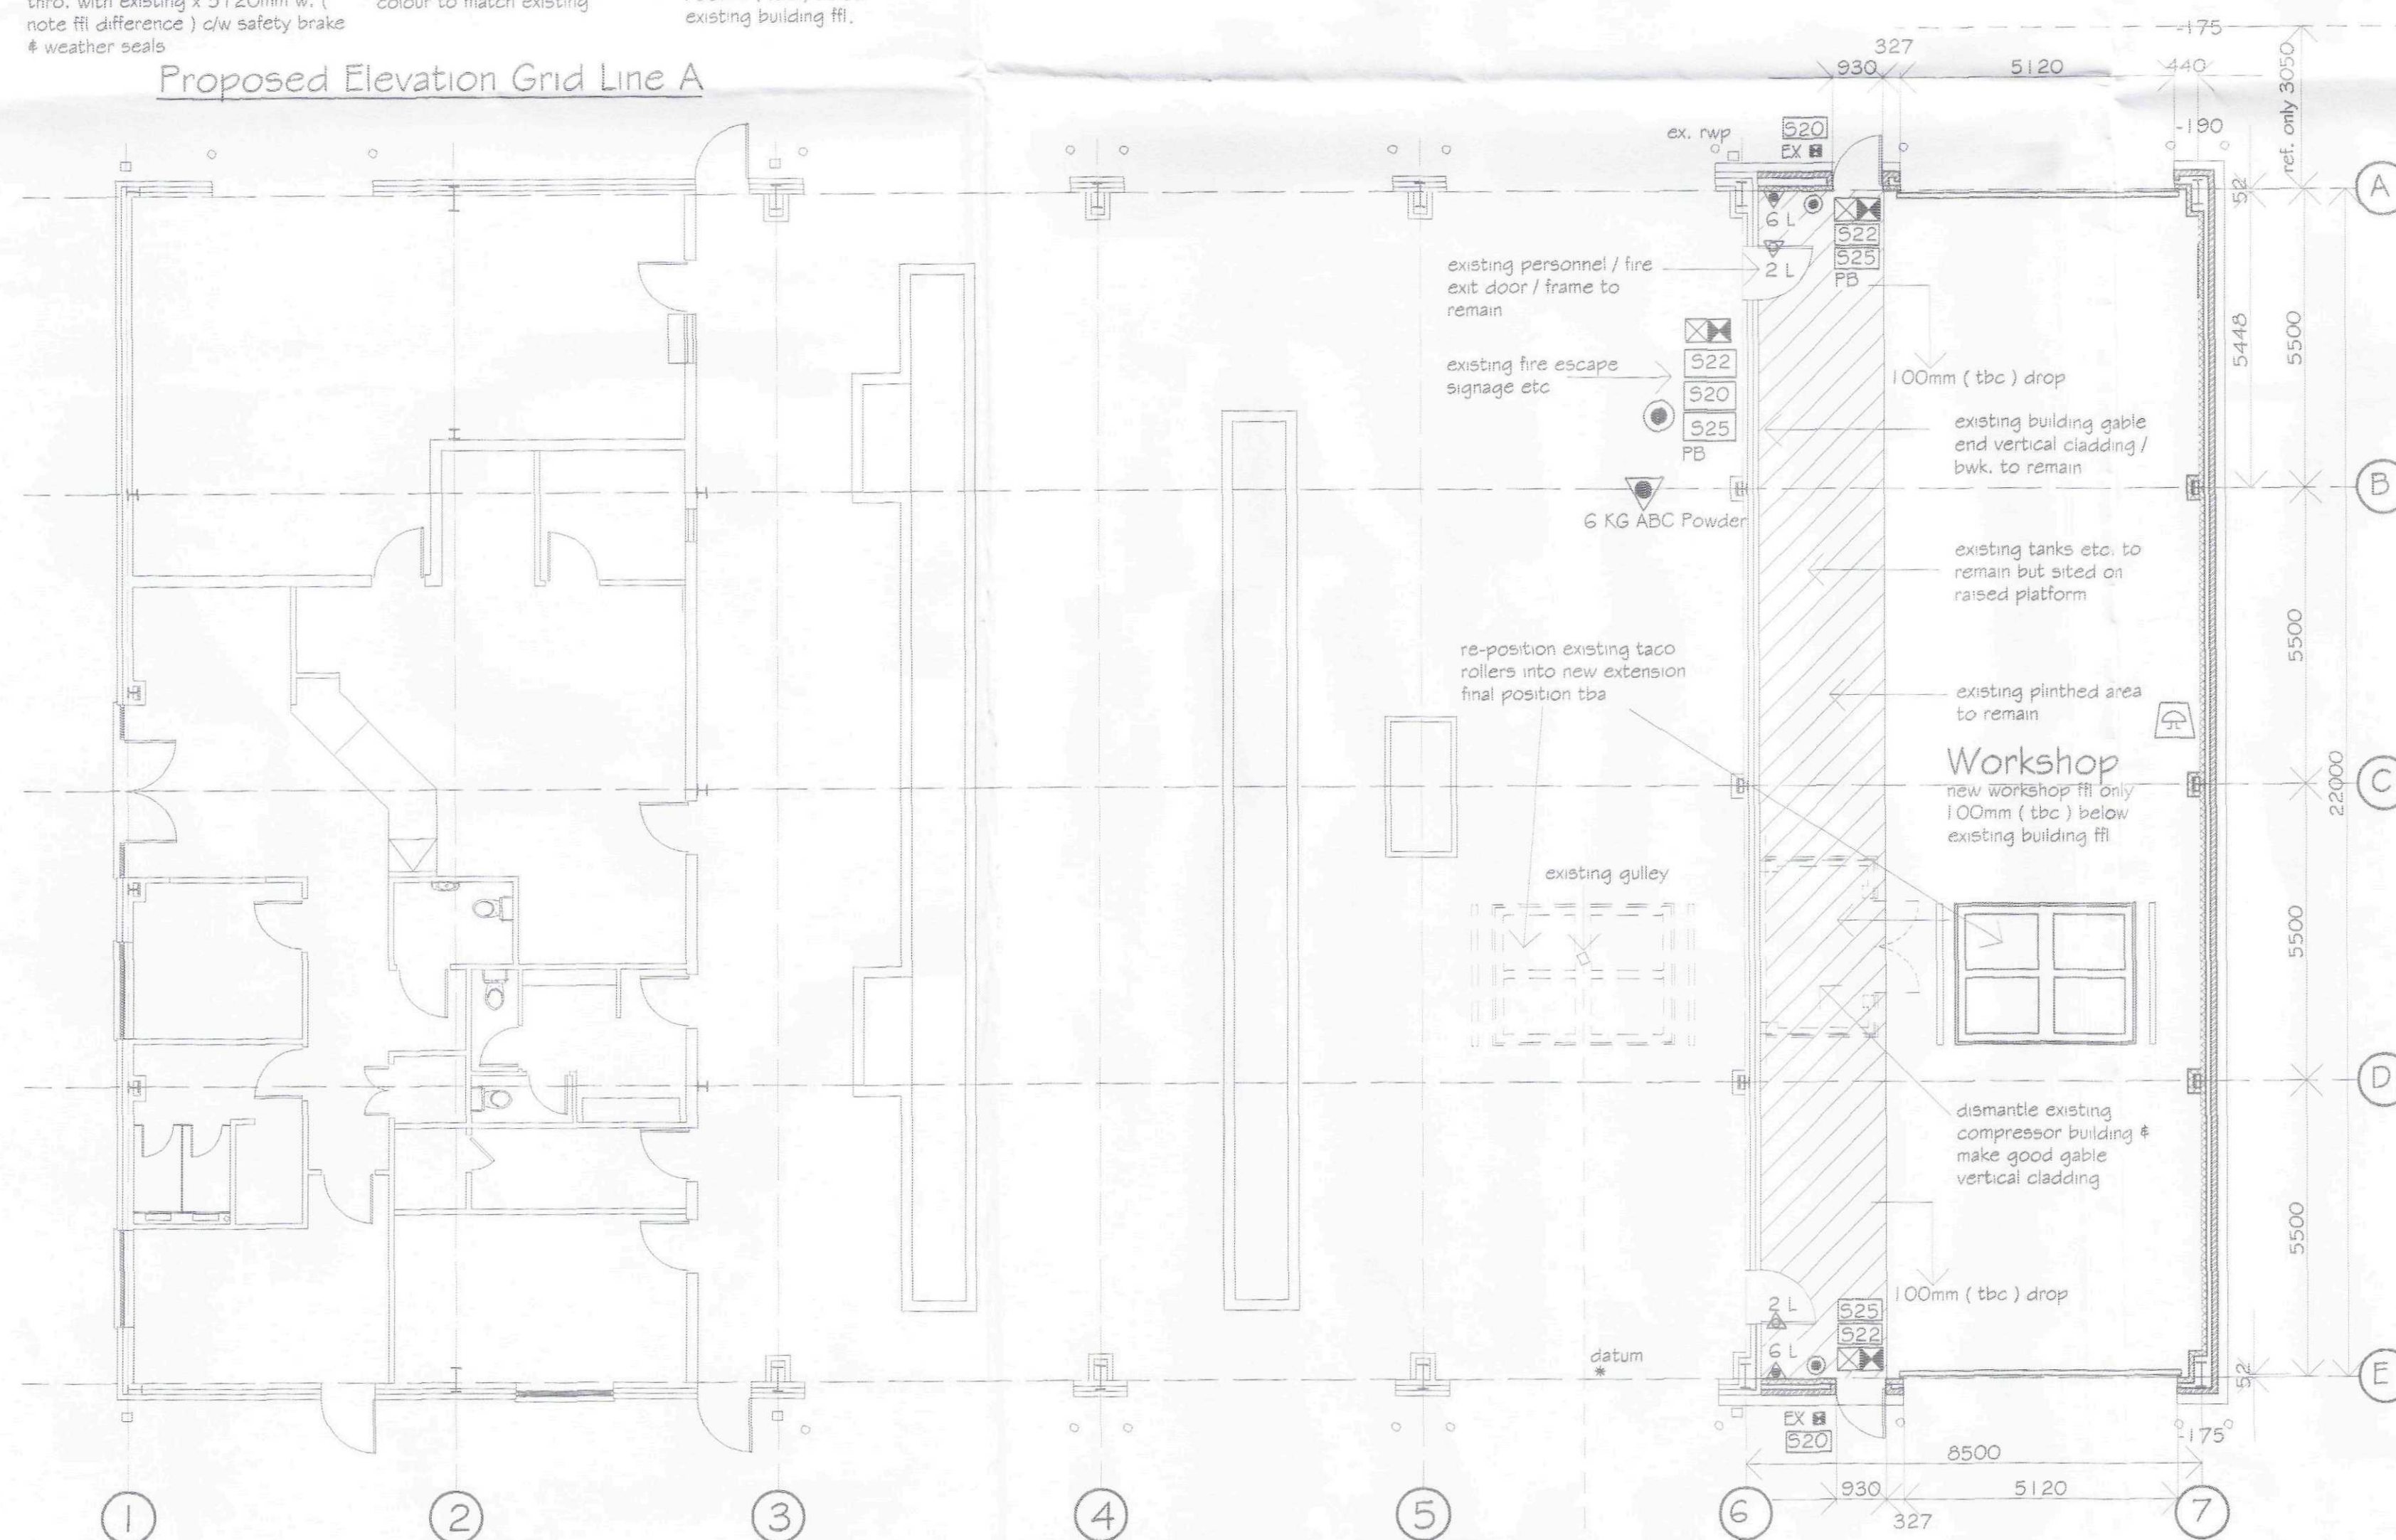


Existing / Proposed Floor Plan

Proposed new workshop external floor area 22.600 x 8.500 = 192m²

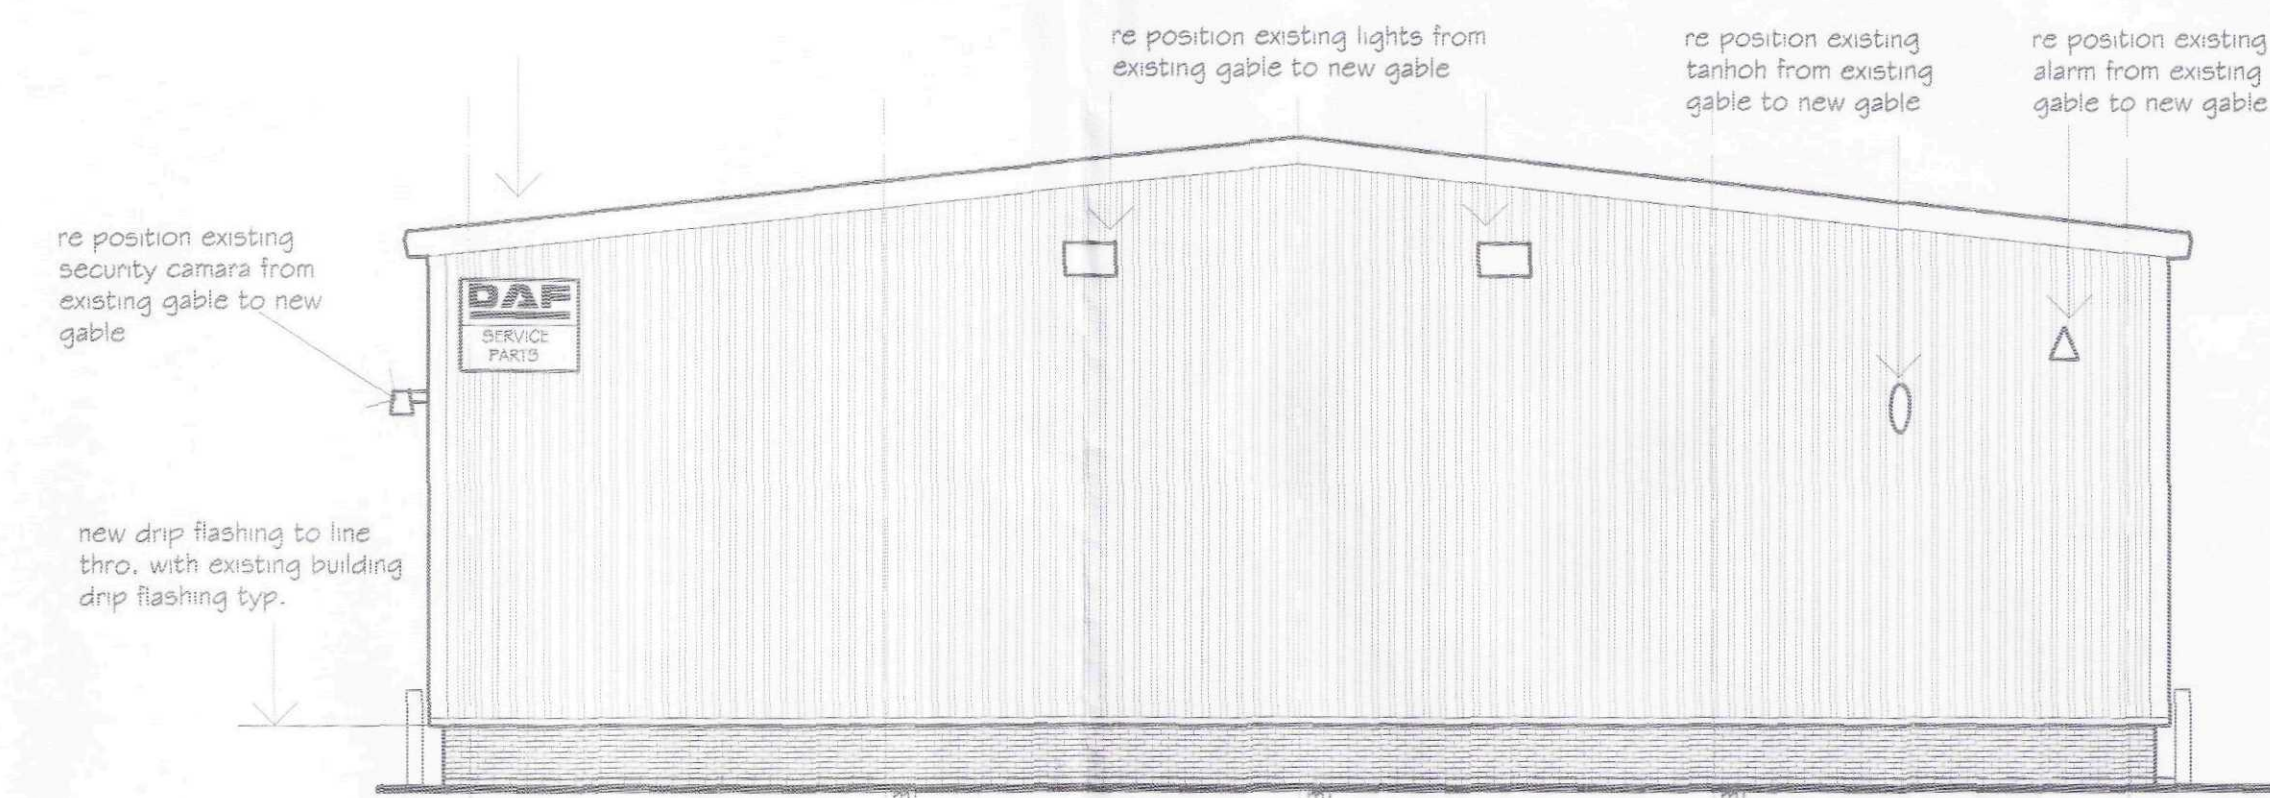

Proposed Rear Elevation Grid Line 7

Light end

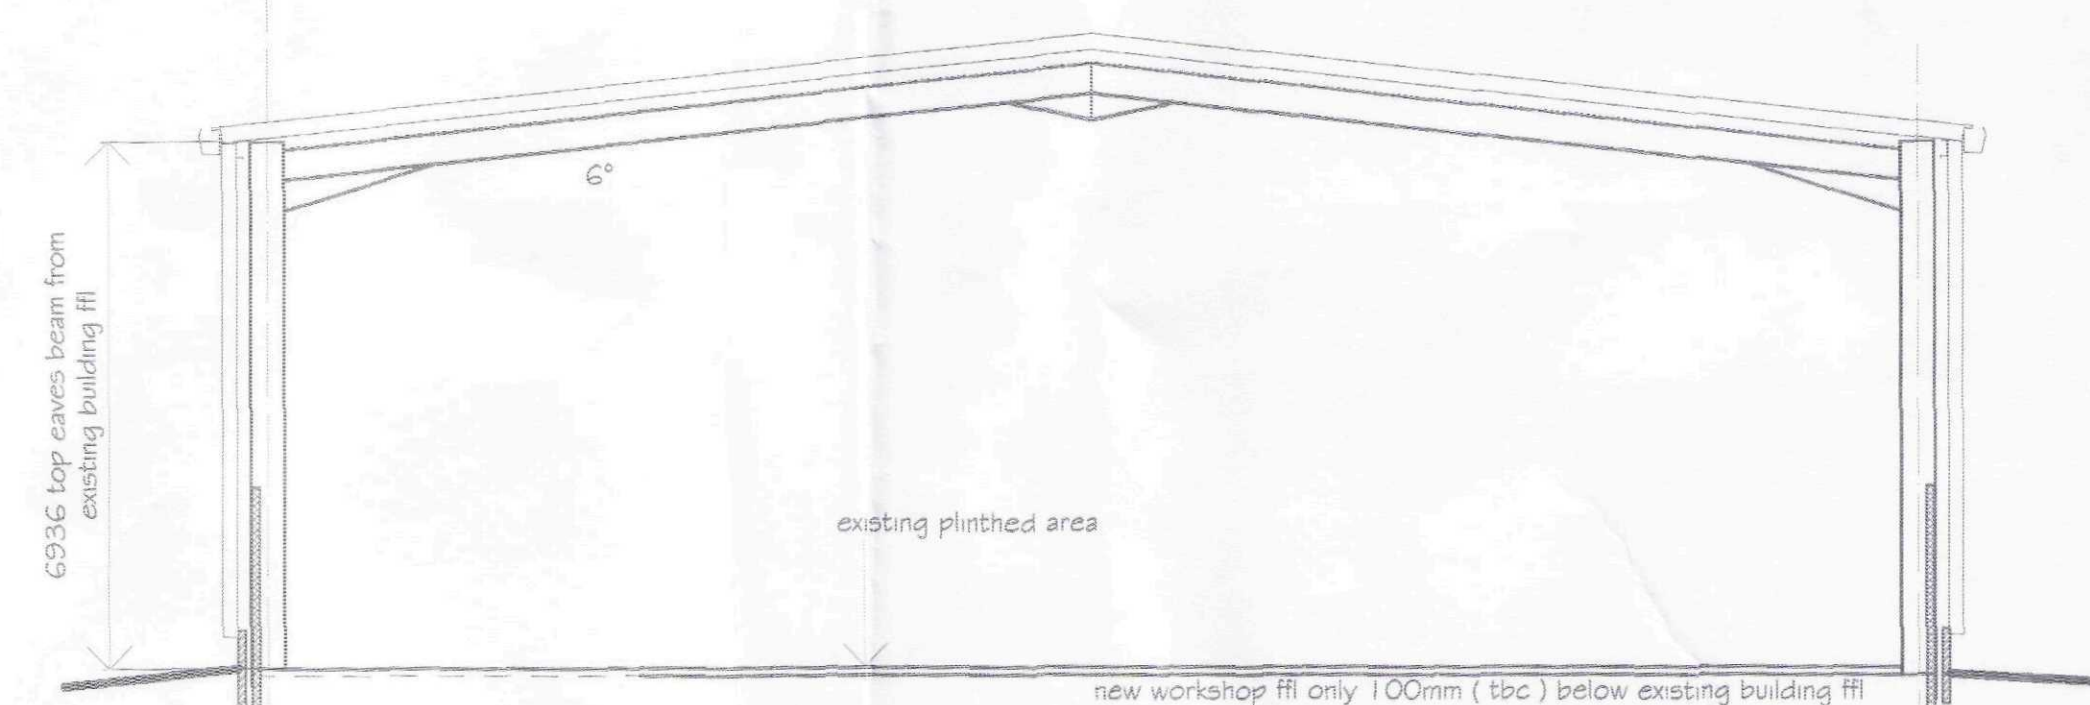

Section Y - Y

GENERAL NOTES:

Copies of drawing 1.060/1, 1.060/2 must not be taken, traced or altered for any purpose other than that for which it is issued without written permission of D.A. Green & Sons Ltd. The drawings are produced only for the purpose of obtaining Planning Permission & do not contain a full specification for the proposed works. They are not to be used for steelwork fabrication purposes etc alone & all dims. given are to be checked & confirmed by the steelwork fabricator surveyor prior to steelwork fabrication. All setout of steelwork subject to Structural Engineers design. All works & materials to be fitted & installed to the manf. instructions & comply with the manuals, technical requirements, codes of practice & British Standards. All measurements on this drawing are not to be scaled for construction / ordering purposes & all dims & set out of the works as shown on the drawing to be checked by the Builder / Contractor prior to the commencement of work & any discrepancies report immediately.

HEALTH & SAFETY:

Construction (Design & Management) regs 2007 (CDM). Should the works need to comply with the Construction Design & Management Regulations an independent Planning Supervisor would be read to co-ordinate the Health & Safety aspects of the project during the construction period from the time of site possession to completion handover to the client. The client is to ensure that the appointed contractor is familiar with & complies with Health & Safety for Building Sites & Work Places.

ROOF CLADDING:

Plastisol coated insulated cladding of trapezoidal profile to match existing building profile / colour: ALBATROSS SC BS 1.0B17 fixed in an over purlin position & c/w all necessary matching flashings, fillers & fixings.

BARGEBOARDS / VERGES / CNR. ROLLS / DRIPS:

Plastisol coated to match existing building profile / colour: SARGASSO SC RAL 5003

ROOFLIGHTS:

10% triple - skin site assembled GRP translucent rooflights, comprising of an SAB Class 3 weathersheet with an 4mm polycarbonate inner & SAA Glass 1 Liner, fixed in accordance with the manufacturers recommendations to comply with the CDM regulations

RAINWATER GOODS:

'Streamline' type colour coated steel box gutters to both slopes, together with sq. colour coated steel downpipes colour: SARGASSO SC RAL 5003 to FFL

VERTICAL CLADDING:

Plastisol coated insulated cladding of trapezoidal profile to match existing building profile / colour: ALBATROSS SC BS 1.0B17 fixed in an over rail position & c/w all necessary matching flashings & fixings.

PERSONNEL / FIRE EXIT DOORS:

Personnel / Fire Exit Doors: 2 No. Steel constructed doors c/w fire escape ironmongery colour: DAF DARK GREY RAL 7012

SECTIONAL OVERHEAD DOORS:

2 No. electrically operated sectional overhead doors c/w clear vision panels (2 per door) head height to line thro, with existing x 5120mm w. (note ffl difference) c/w safety brake & weather seals colour: SARGASSO SC RAL 5003

EXTERNAL BRICKWORK:

600mm high selected blue engineering brick to match existing building

EX External Emergency Light

Emergency Light with Fire Escape Sign

Emergency Lights (Emergency Lighting positions to Design Engineers recommendations)

Break Glass call point

Sounders (positions shown are indicative only final positions subject to installers recommendations)

Fire Extinguisher (foam) c/w sign above 6 litre AFFF for paper / wood / freely burning matl. / flammable liquid subject to Fire Officers approval

- 2 L Fire Extinguisher (carbon dioxide) c/w sign above 2 litre for electrical & flammable liquids, subject to Fire Officers approval
- 522 Fire Exit Sign.
- 520 Notice, Fire Exit Keep Clear.
- 525 Notice, Push bar to open.
- PB Push Door ironmongery



REVISIONS		BY	DATE
DRAWN	MJW	DATE	8/10/08
SCALE	1 / 100	CHECKED	

CLIENT	Ford & Slaton 9 Wandentree Park Pinchbeck Spalding Lincs PE11 3ZN
--------	--



PROJECT	Proposed one bay end extension to existing building
---------	---

DETAILS	Existing / Proposed Elevations & Floor Plan
---------	---

GREEN
STRUCTURAL

D.A. GREEN & SONS LTD.
Wharfedale, Spalding,
Lincs. PE12 6LL
www.dagreen.co.uk
Tel: 01406 370555
Fax: 01406 370766

DRWG No. 1866/2/2008

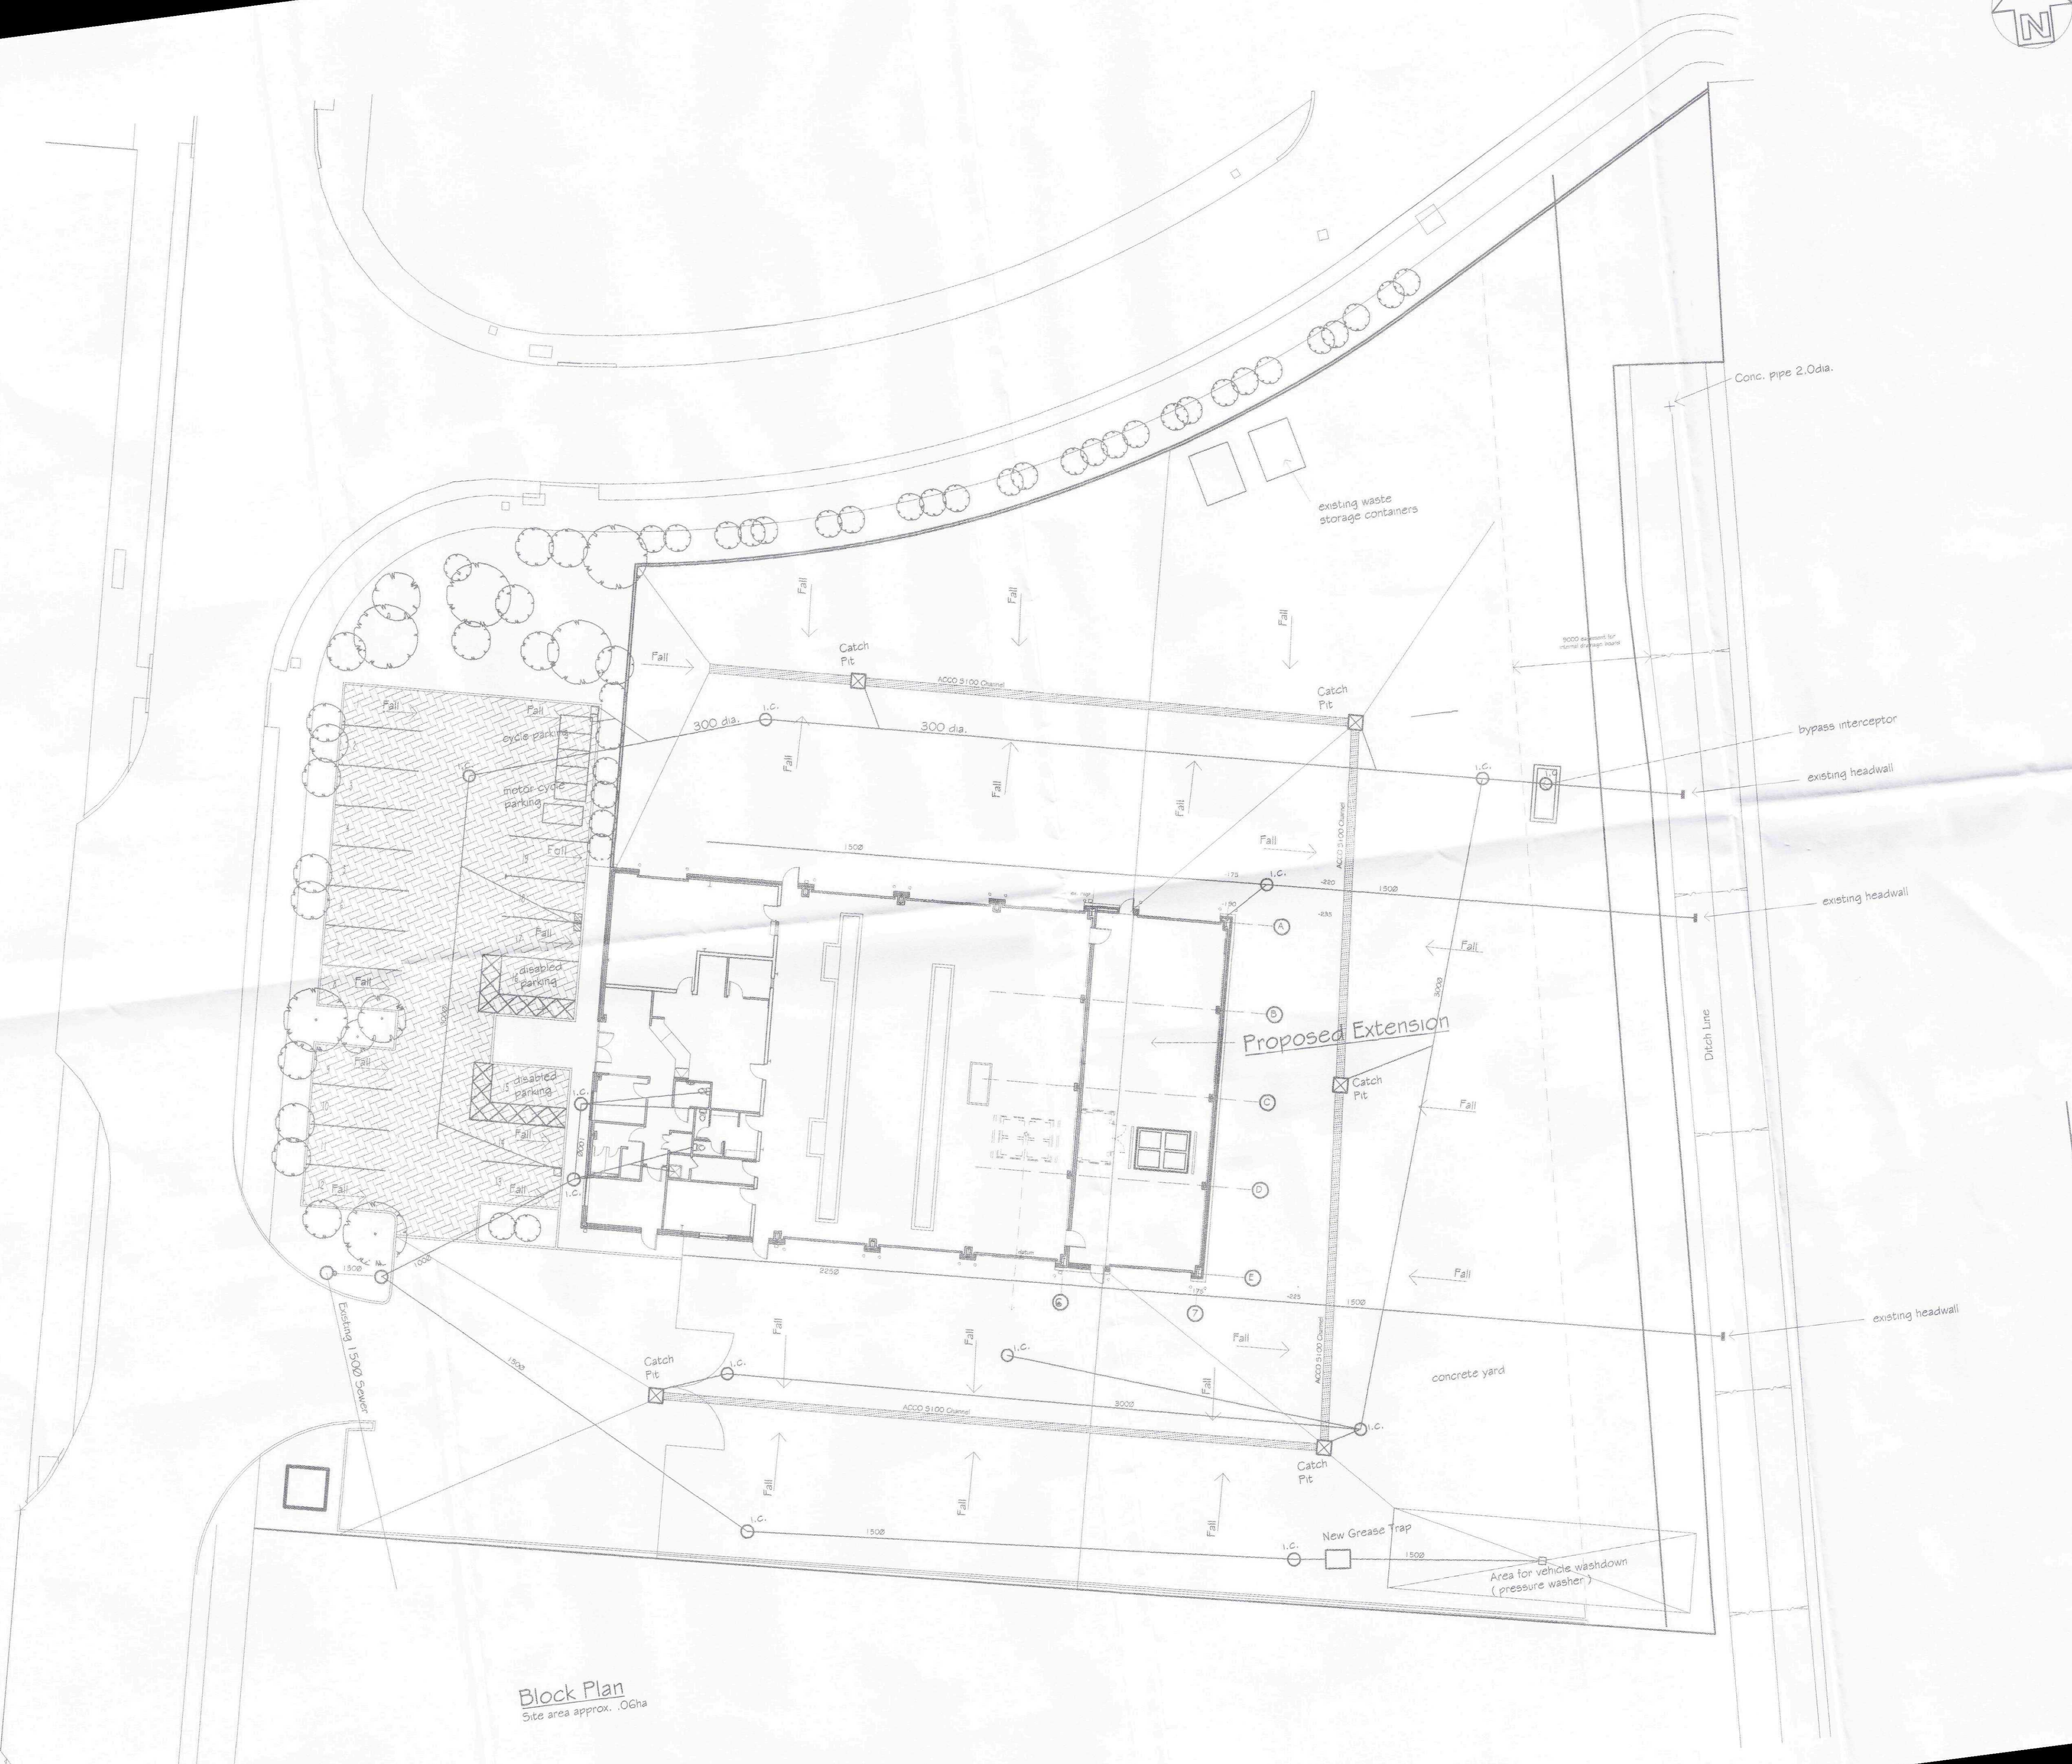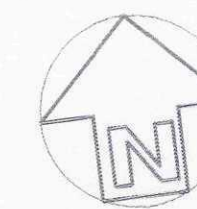

Block Plan
Site area approx. .06ha

SHDC
Planning & Development
28 SEP 2009
Ref: 0771-09

REVISIONS		BY	DATE
DRAWN	MJW	DATE	8/10/08
SCALE	1/200	CHECKED	
CLIENT	Ford & Slater 9 Wardentree Park Pinchbeck Spalding Lincs PE11 3ZN		

PROJECT
Proposed one bay end extension to existing building

DETAILS
Block Plan

GREEN
STRUCTURAL

D.A.GREEN & SONS LTD.
Whaplode, Spalding,
Lincs. PE11 6TL
www.dagreen.co.uk
Tel: 01406 870985
Fax: 01406 370766

DRWG No. 1866/1/2008