


REPRODUCED BY PERMISSION OF ORDNANCE SURVEY ON
BEHALF OF HMSO. CROWN COPYRIGHT AND DATABASE RIGHT
OS DATA LICENCE EXPIRATION: OS OPEN DATA
ALL RIGHTS RESERVED. LICENCE NUMBER AL100012293

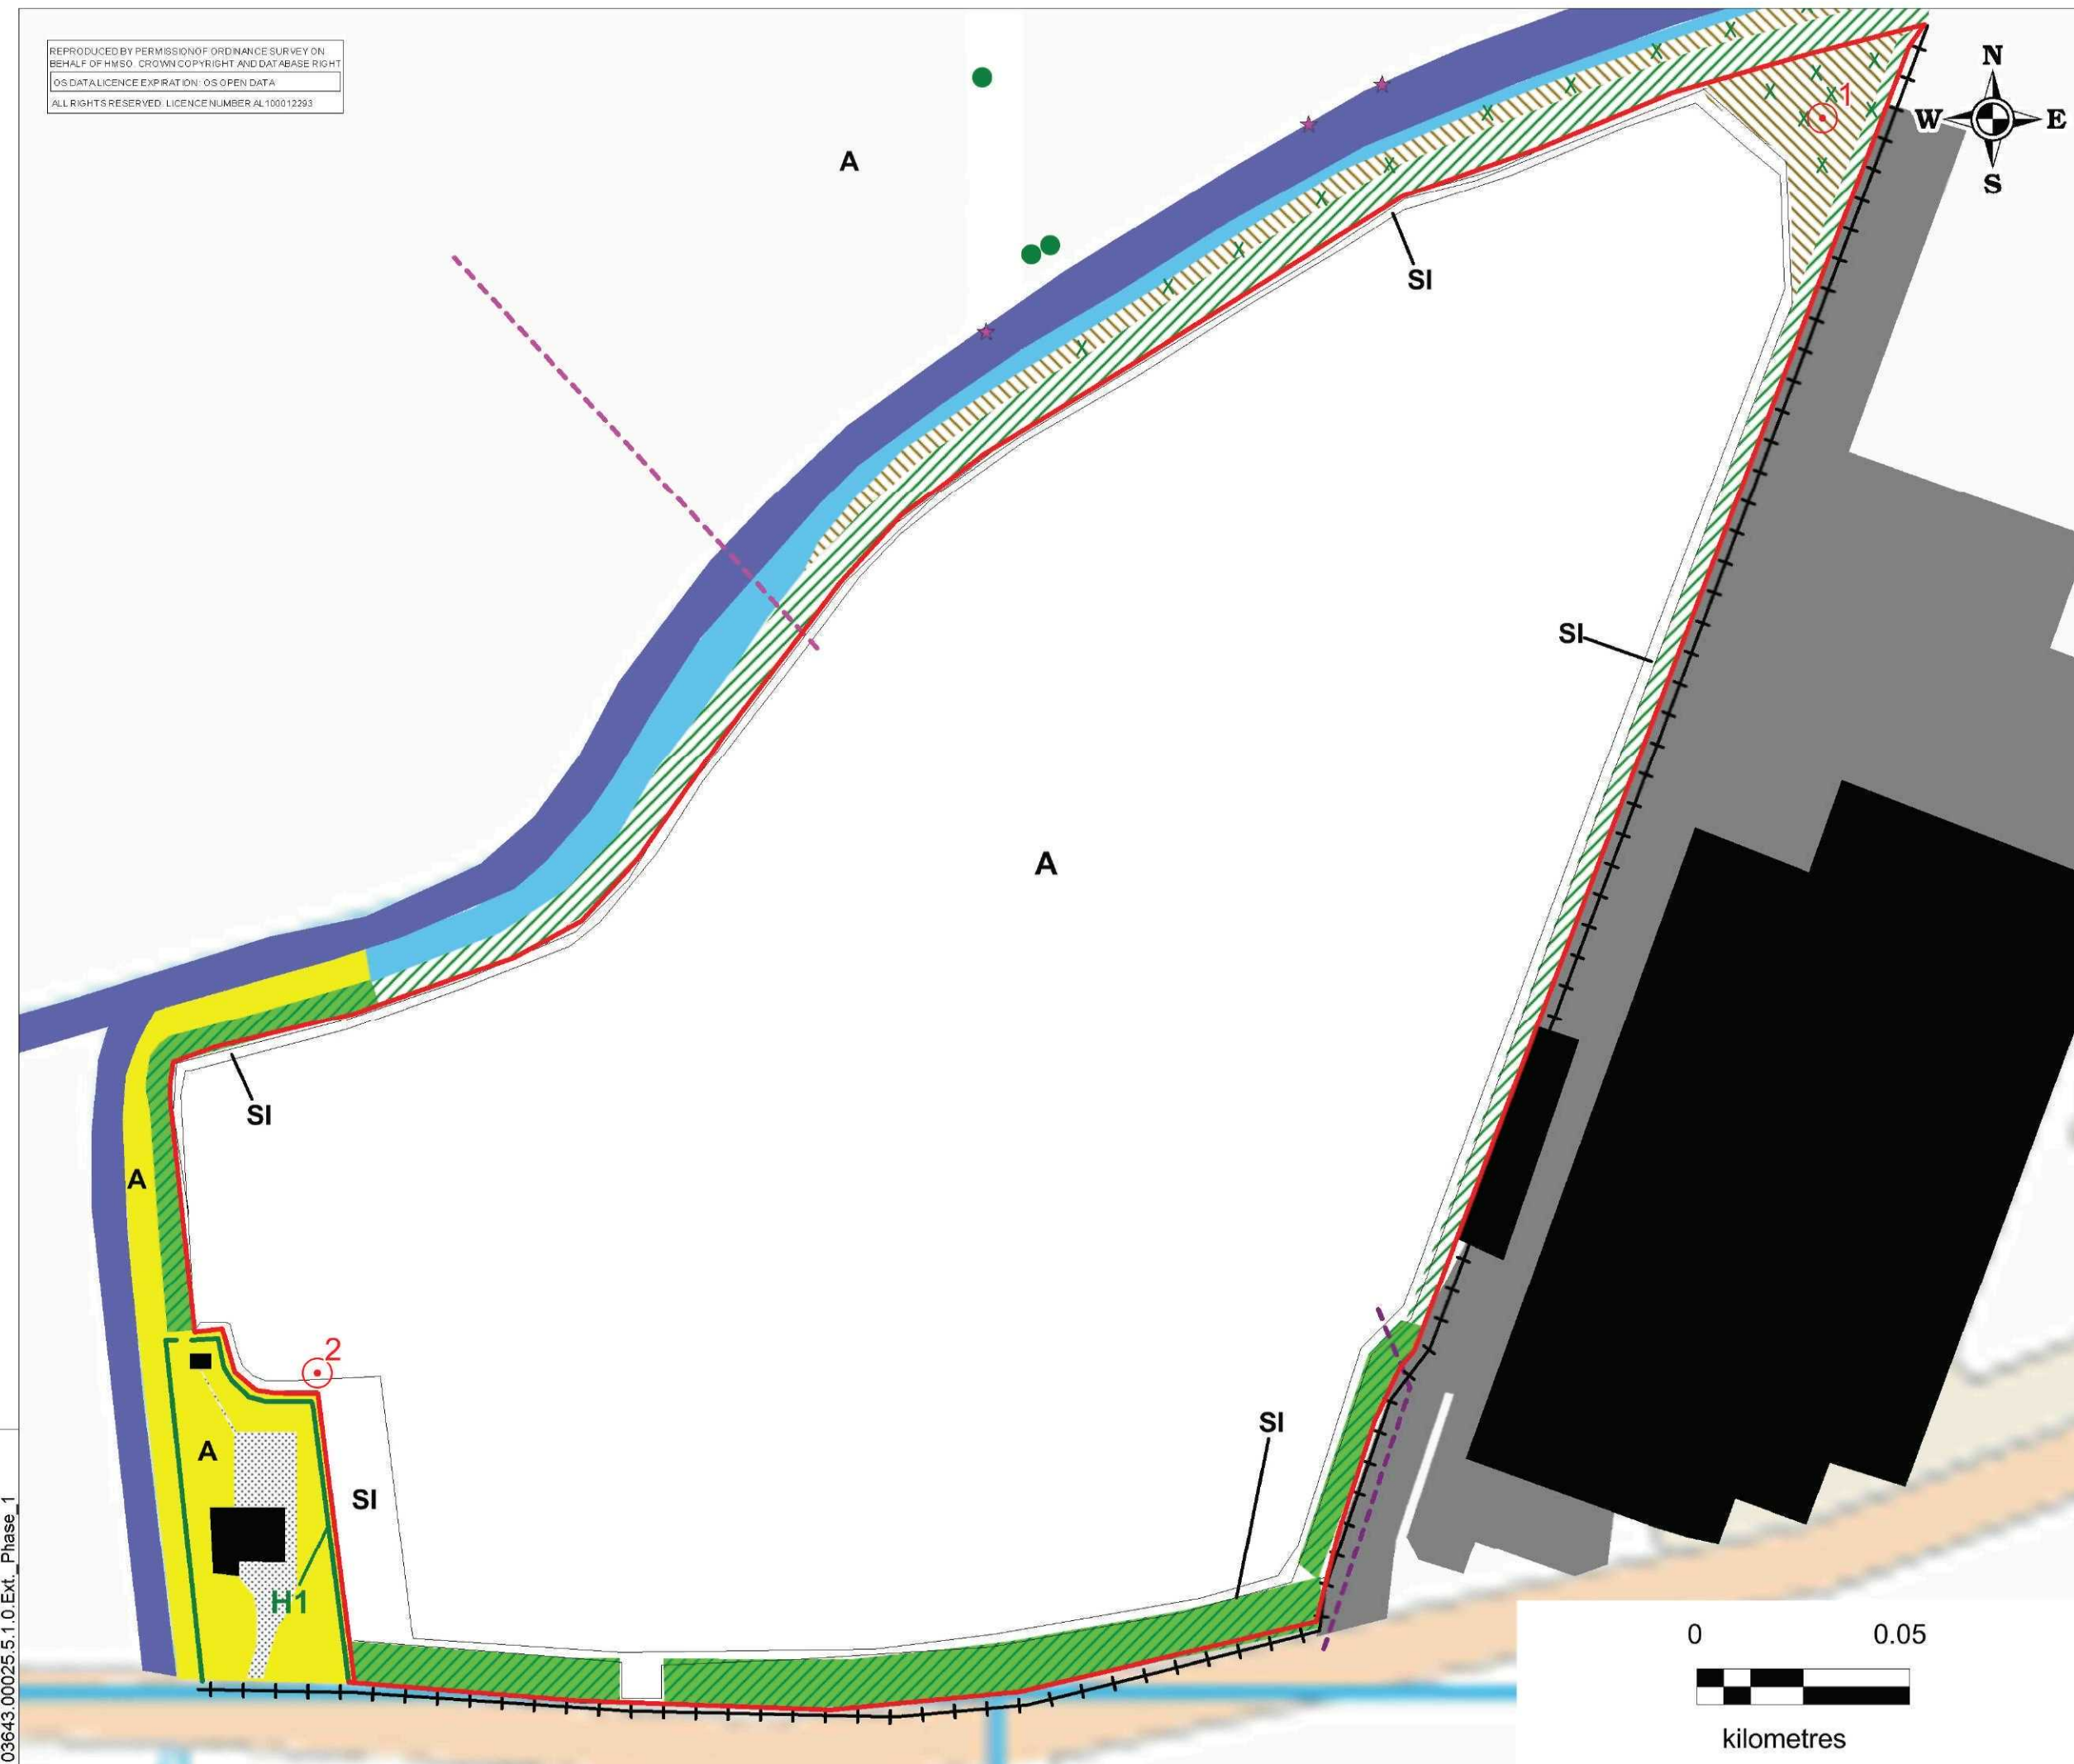

- LEGEND
- SITE BOUNDARY
 - PROPOSED ACCESS ROUTE
 - PROPOSED GAS PIPELINE ROUTE
 - WATER VOLE BURROW
 - A ARABLE
 - SI POOR SEMI-IMPROVED GRASSLAND
 - MIXED PLANTATION WOODLAND
 - BROAD-LEAVED WOODLAND PLANTATION
 - TALL RUDERAL
 - A AMENITY GRASSLAND
 - HEDGEROW
 - TREE
 - SCATTERED SCRUB
 - REED
 - WATER BODY
 - BUILDING
 - FENCE
 - HARD STANDING
 - GRAVEL
 - TARGET NOTE



STEP BUSINESS CENTRE
7 WORTLEY ROAD
DEEPCAR
SHEFFIELD S38 2UH
T: 0114 2903628
F: 0114 2903629
www.slrconsulting.com

WARDENTREE LANE,
PINCHBECK, SPALDING

RESULTS OF
EXTENDED PHASE 1
HABITAT SURVEY

DRAWING 1

SCALE
1:1,500@A3

DATE
FEBRUARY 2015