

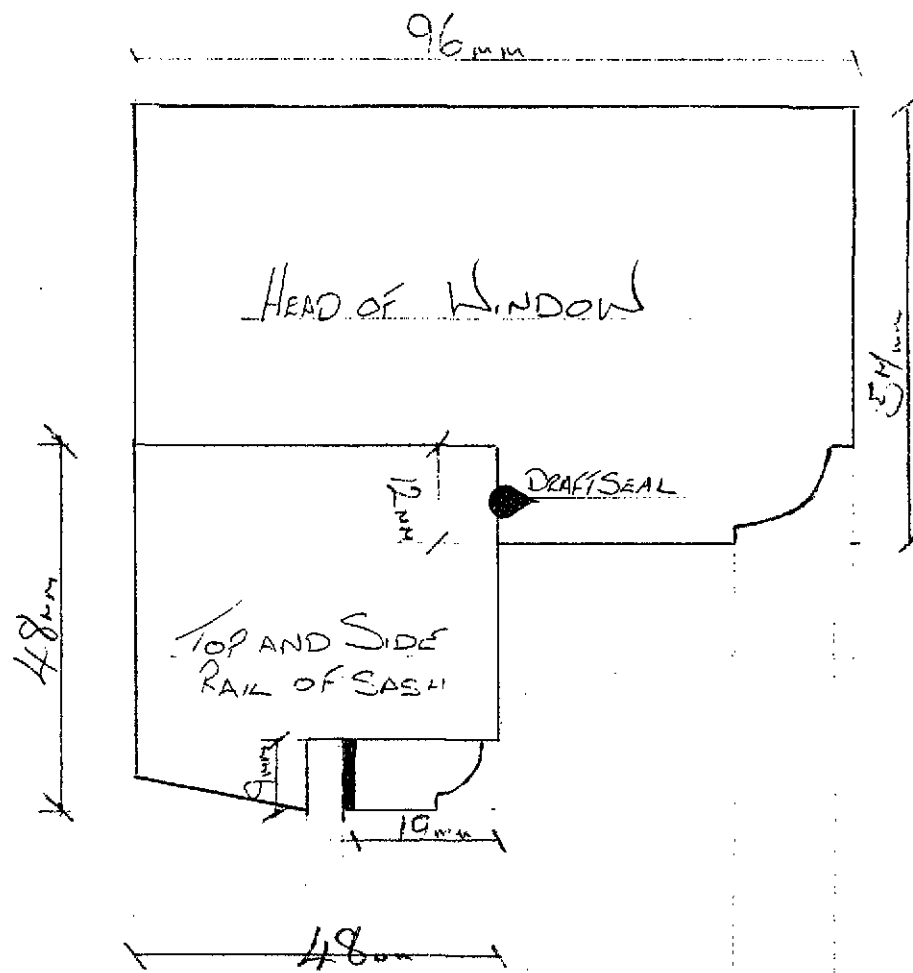
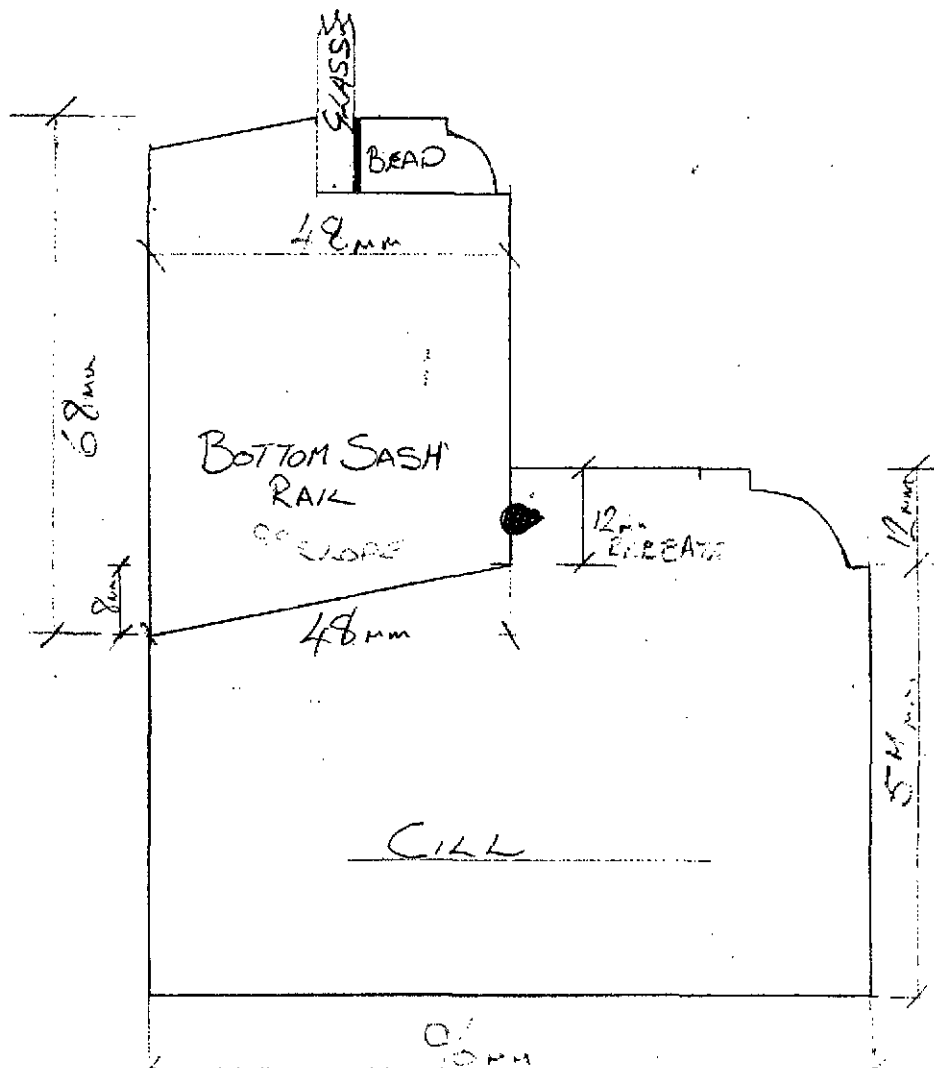



SCALE 1:1

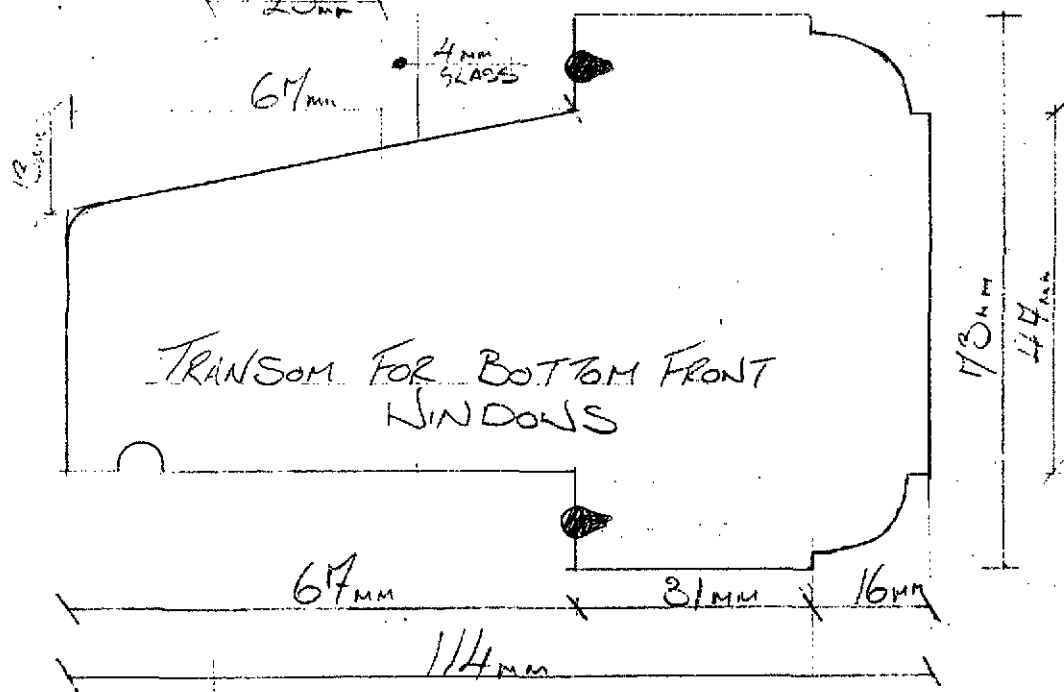

GLASSING BAR FOR SASHES

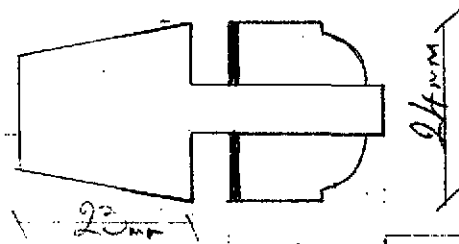


Box SASH WINDOW

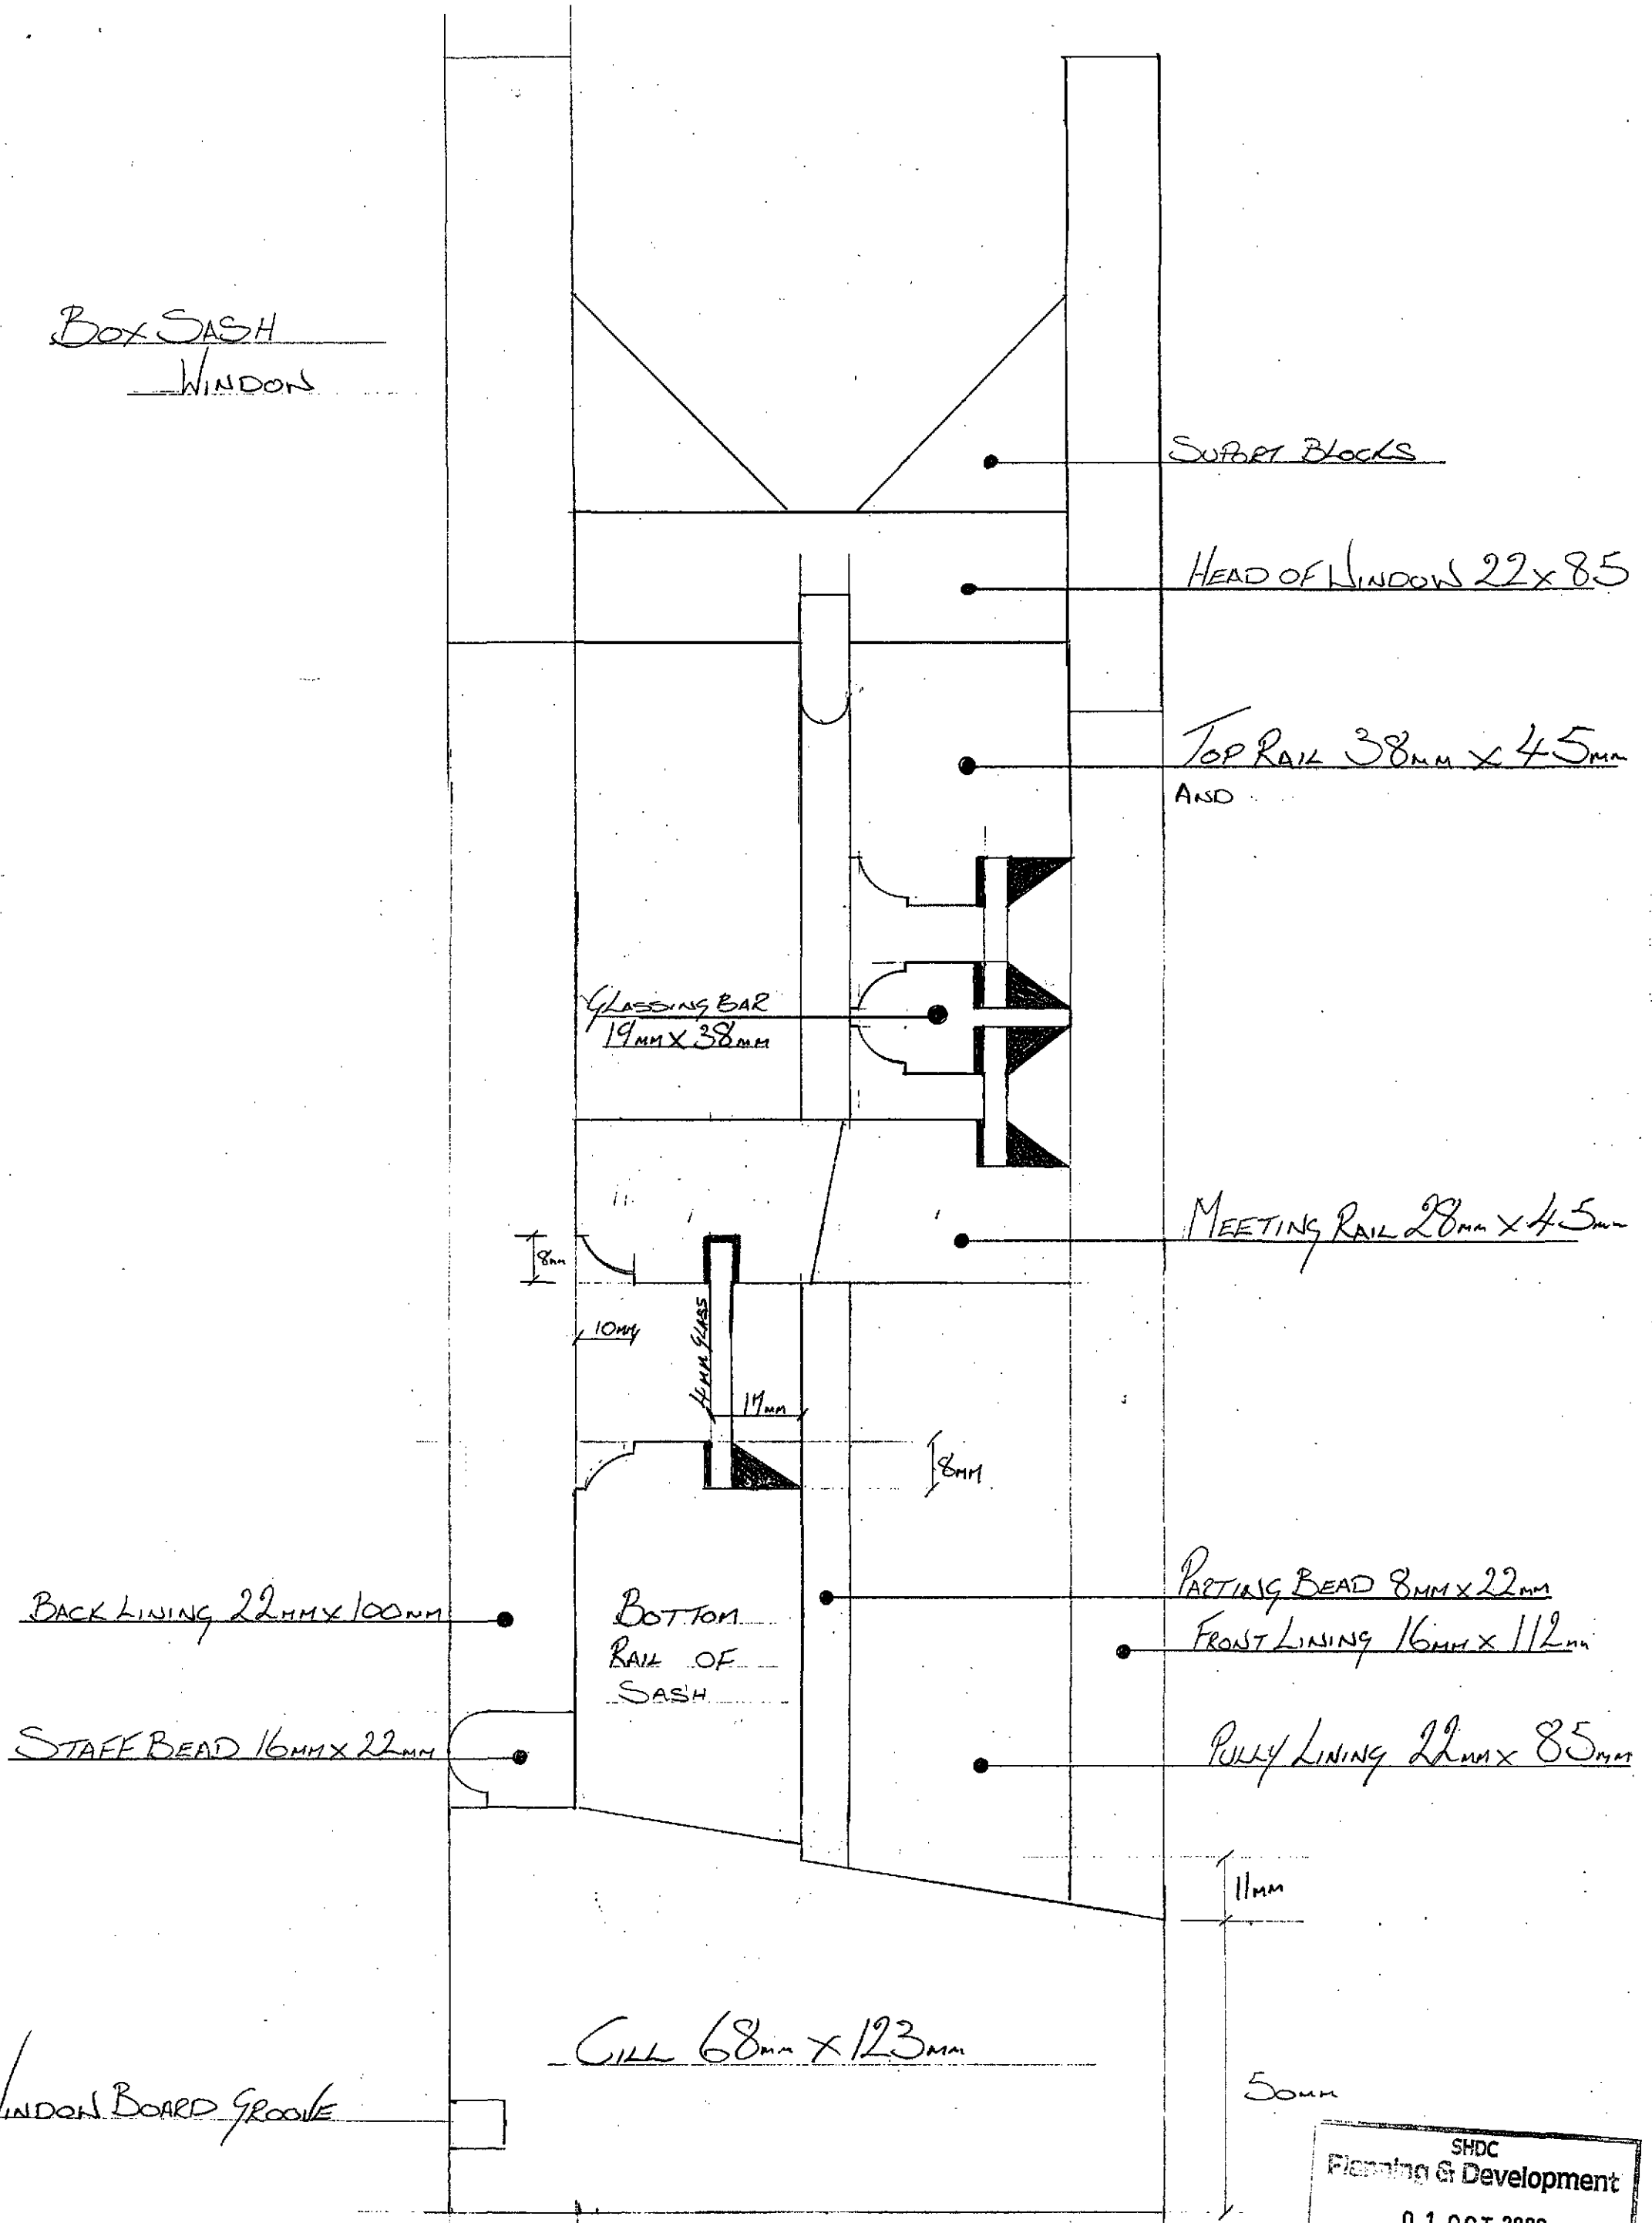


DETAILS OF FRONT WINDOWS

GLASSING BAR

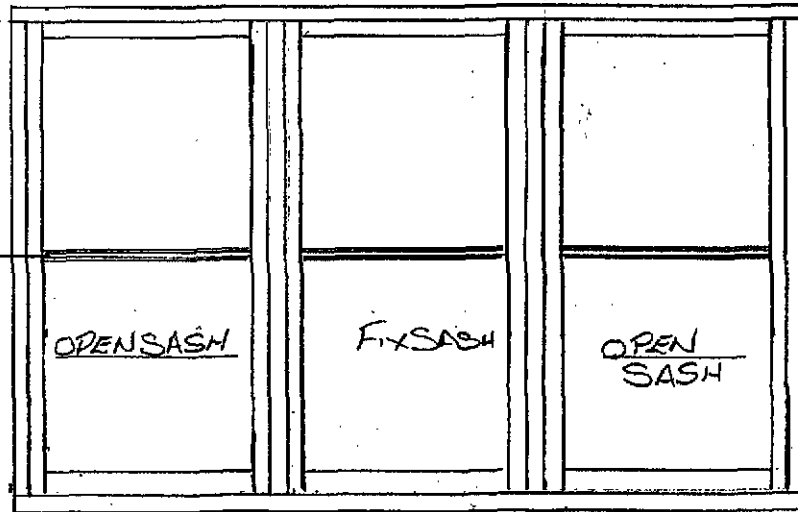

UP STAIRS

TRANSOME

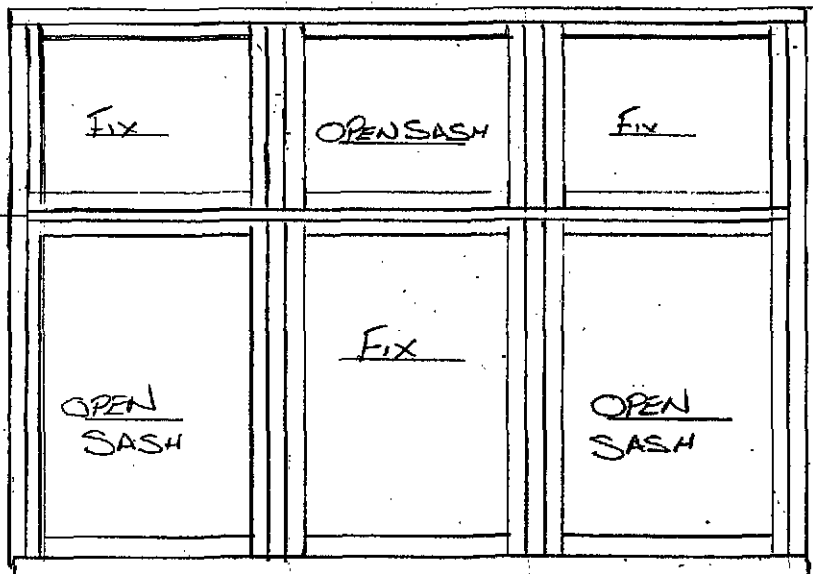

DOWNSTAIRS

DETAILS OF BOX SASH WINDOWS

