


Scale 1:1

PROFILES OF

WINDOWS

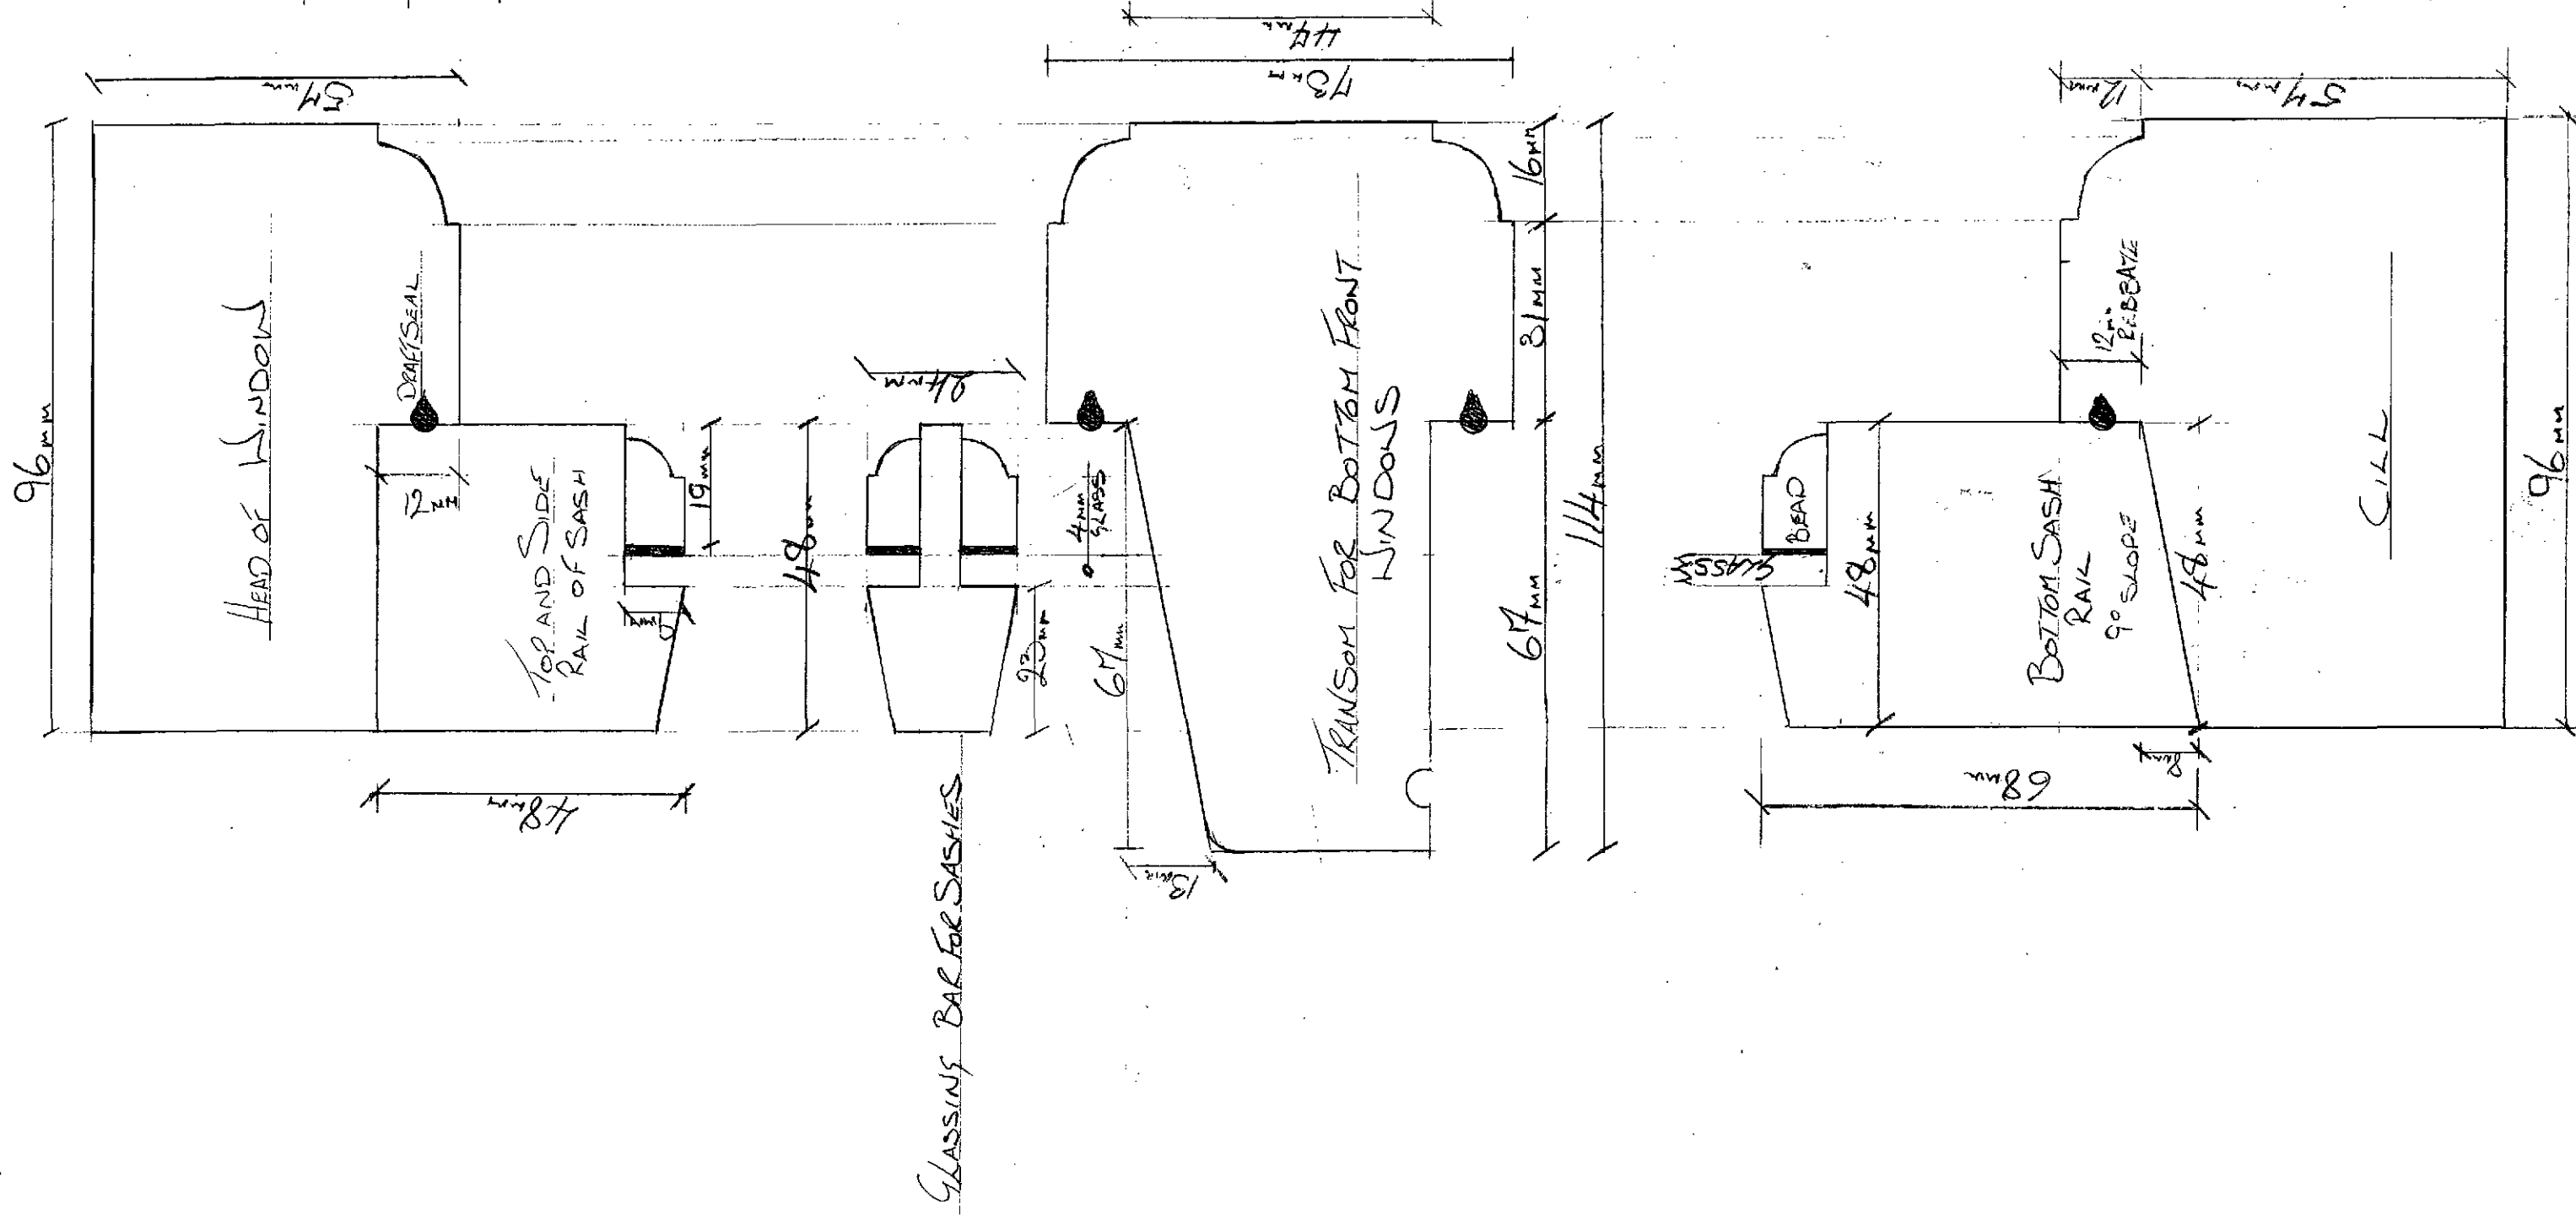

Box SASH
WINDOWS

SUPPORT BLOCKS

HEAD OF WINDOWS 22x85

TOP RAIL 38mm x 45mm
AND

MEETING RAIL 28mm x 45mm

PARTING BEAD 8mm x 22mm
FRONT LINING 16mm x 112mm

PULLY LINING 22mm x 85mm

GLASSING BAR
19mm x 38mm

11mm GLASS

BOTTOM
RAIL OF
SASH

BACK LINING 22mm x 100mm

STAFF BEAD 16mm x 22mm


GILL 68mm x 123mm

WINDOW BOARD GROOVE

SHDC
Planning & Development
01 OCT 2009
Ref: 07855-09


DETAILS OF FRONT WINDOWS

GLASSING BAR

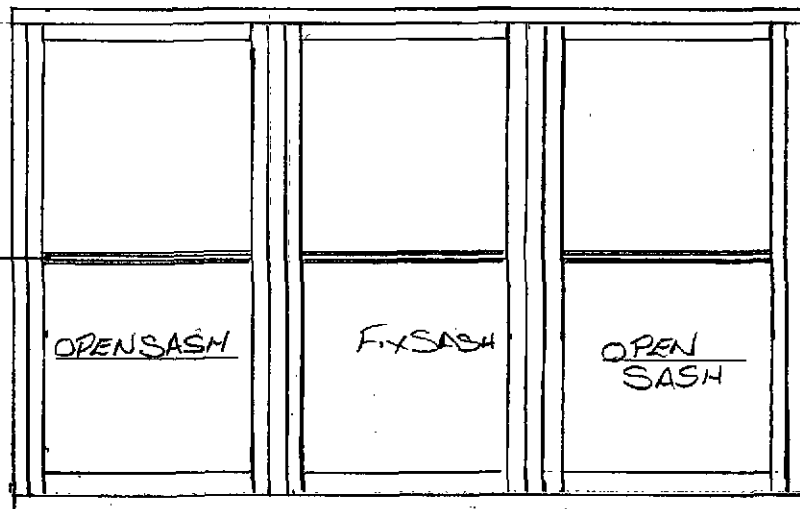


UPSTAIRS

TRANSOME

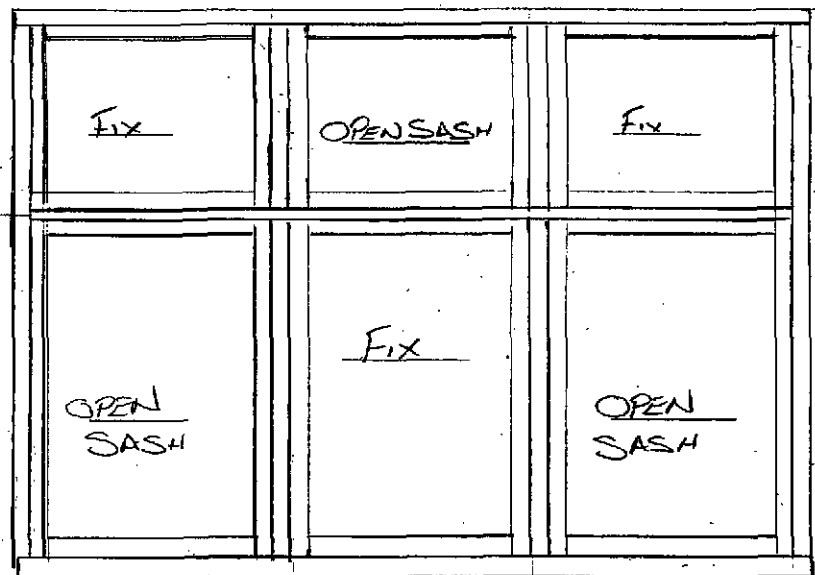

DOWNSTAIRS

DETAILS OF BOX SASH WINDOWS

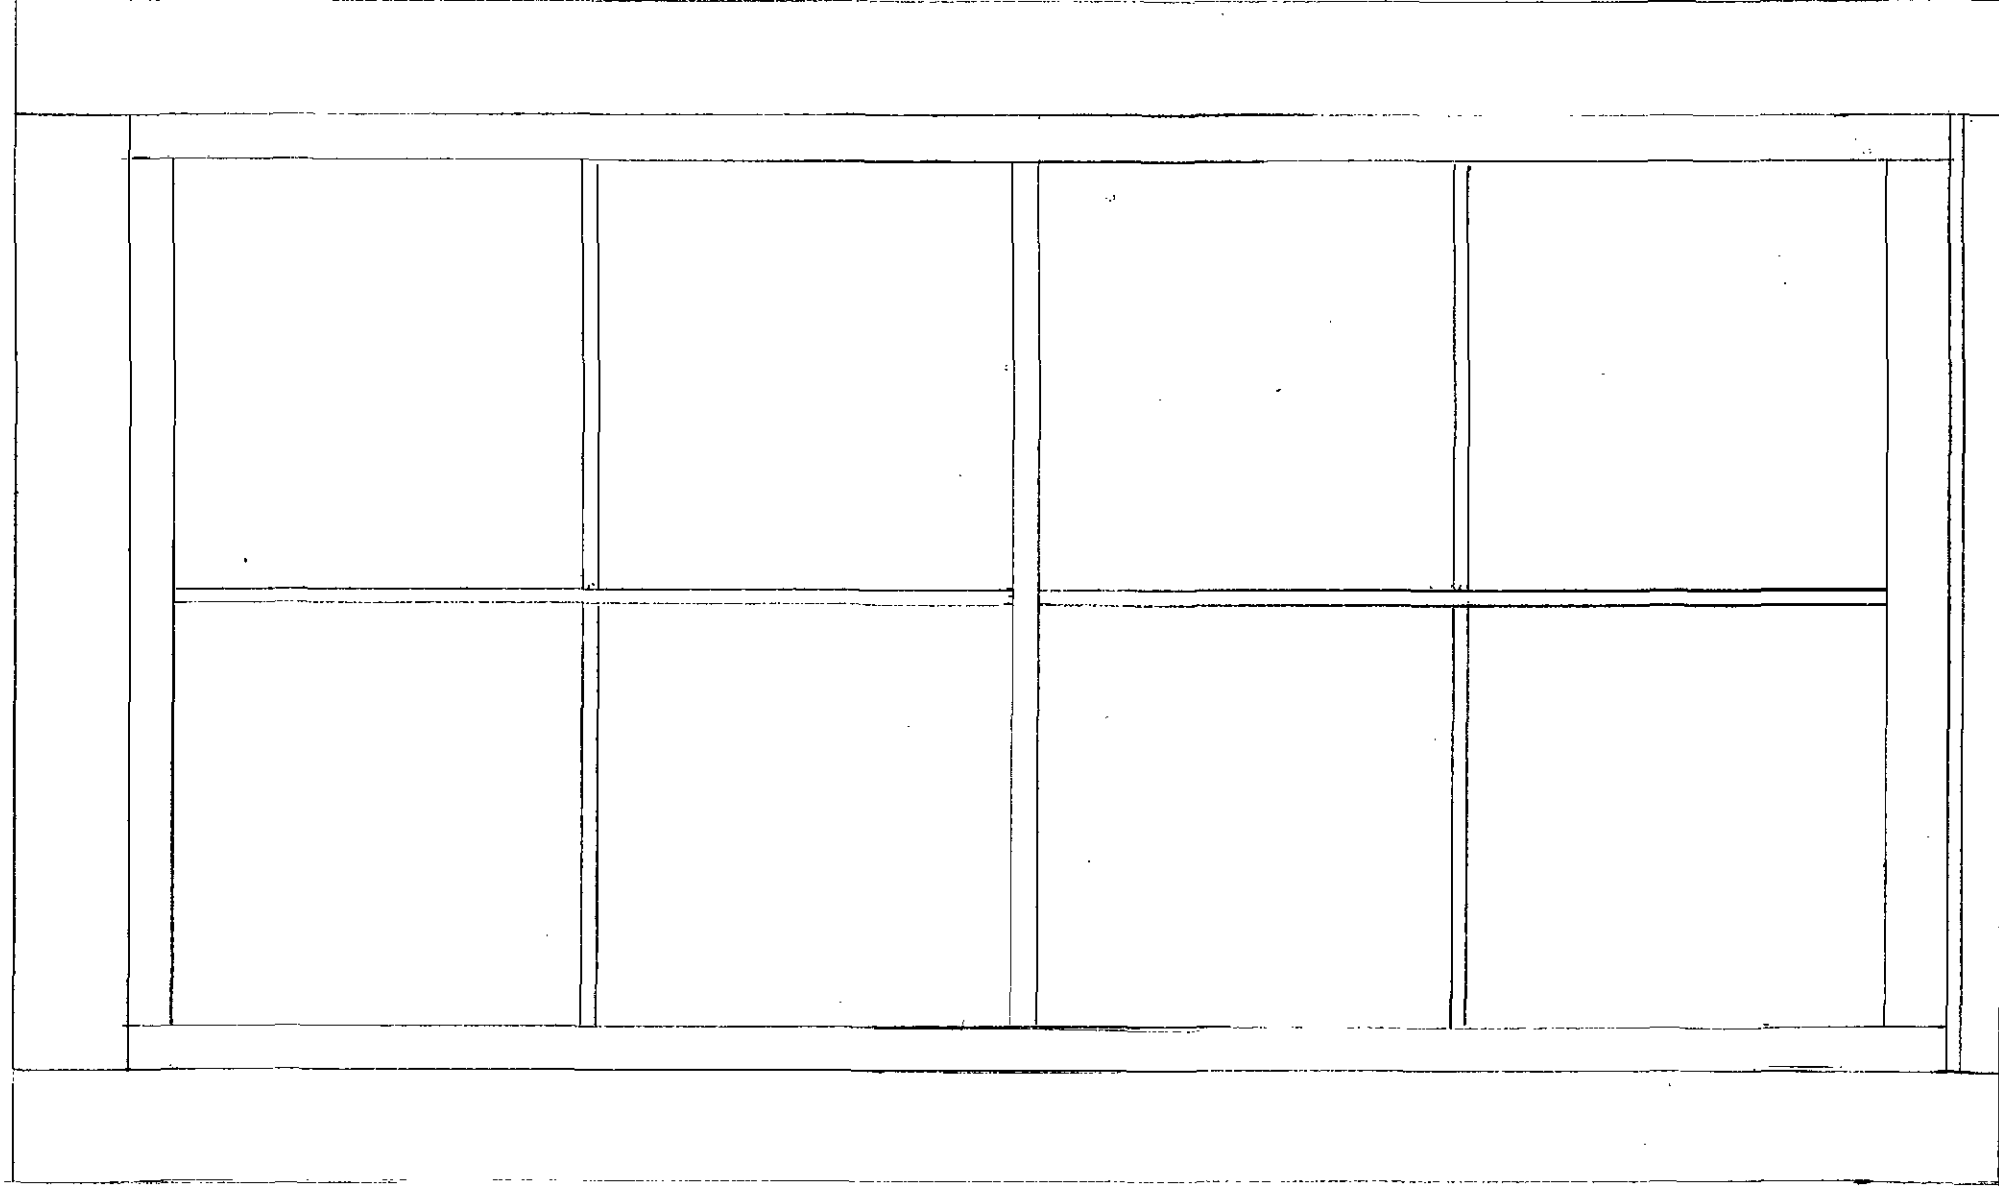

SPDC
Planning & Development
01 OCT 2009
Ref: 0785-09