



BASE GRILLAGE SECTION 1

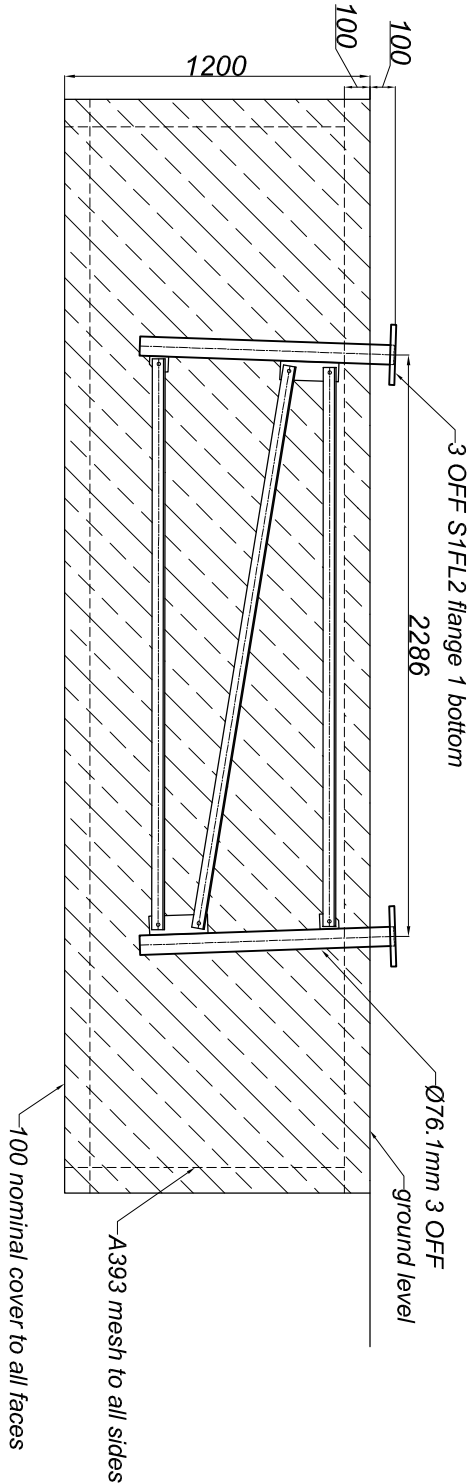

4300

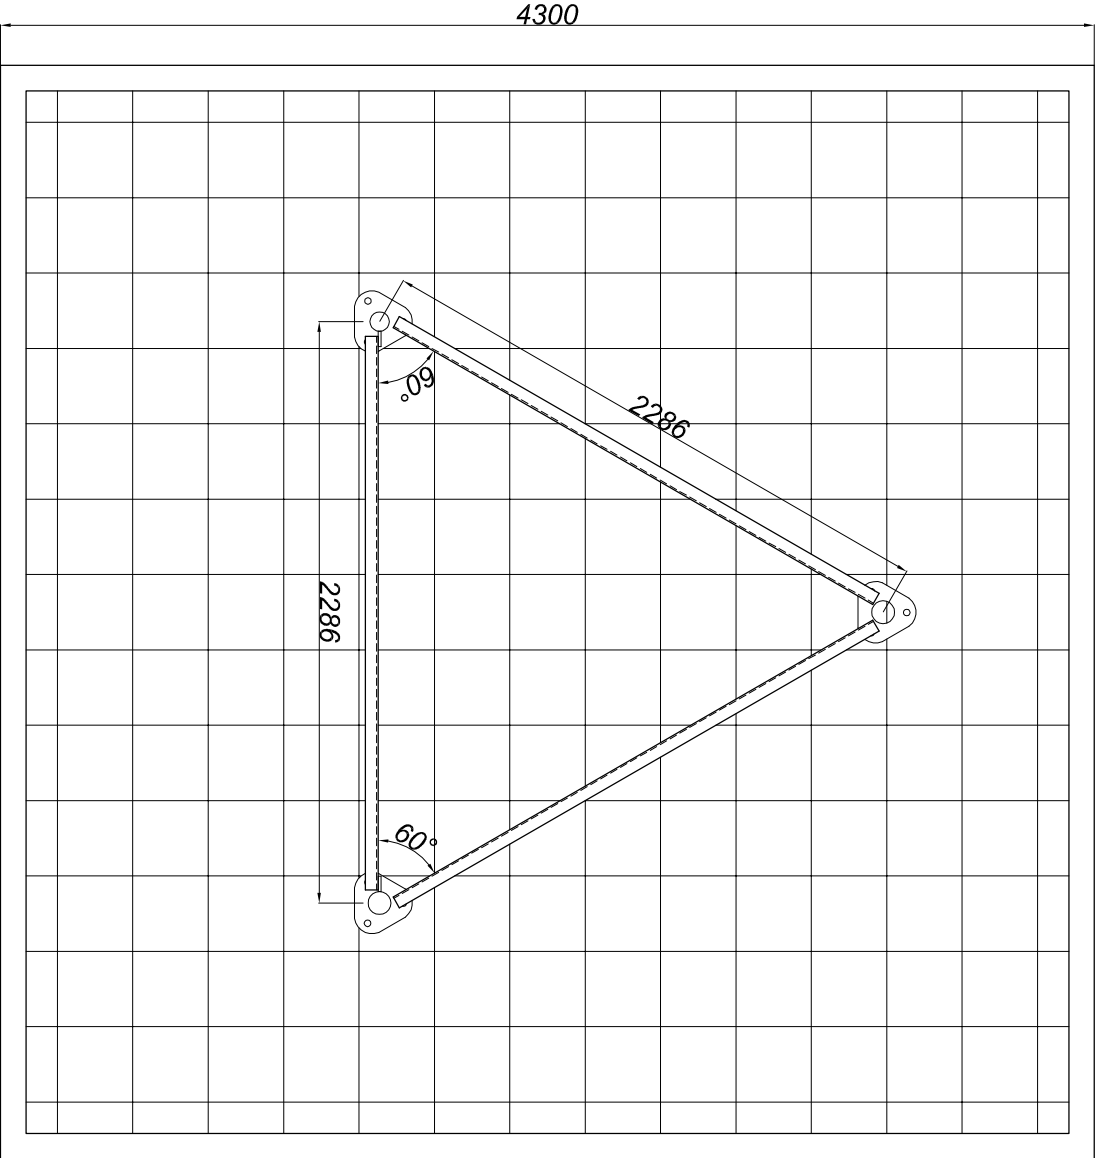

16 OFF x 20mmx4.100 LONG
RE - BARS IN EACH DIRECTION
16 OFF TOP, 16 OFF BOTTOM = 32 TOTAL

NOTE! Recommended grade of concrete C35/45

Base stubs to be filled with concrete after installation

1. CONCRETE TO BE GRADE PLAN C35/45 ,
MAX AGGREGATE SIZE 50 TO 80 SLUMP.
2. SUBSOIL TO BE CAPABLE OF SUSTAINING A MINIMUM
ALLOWABLE BEARING PRESSURE OF 100kN/m².



REV:	AMENDMENT:	DATE:	BY:
01	original	10/80	GJ
02	rev02	07/15	PS
03	rev03	03/16	PS
04	rev04	08/16	PS

FINISH: GALVANIZED
TO BS EN/ISO 1461

MATERIAL: STEEL S275 (bracings and flanges)
STEEL S355 (legs)


TITLE: Base grillage
section 1

SCALE:	DRAWN BY:	DATE:
1:30	P.S.	24/08/16

RADIO STRUCTURES LTD
TRS COMPLEX
11A GATELODGE CLOSE
ROUND SPINNEY IND EST
NORTHAMPTON
NN3 8RJ
TEL :+44(0)1604790005
FAX :+44(0)1604790797

DRAWING NO:

BG_section1 240816

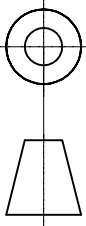

This drawing is private and confidential. It must not be issued or reproduced without the prior written consent of Radio Structures Ltd.