
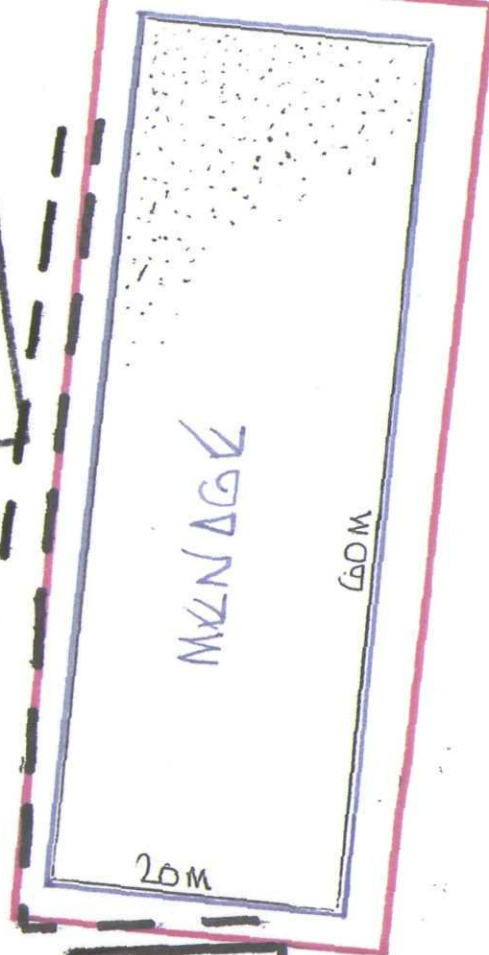


to Mrs D.J. SAVAGE
CHARD LEIGH
ORTWATER
NENBECK
OLDING
LINES PEN 3TA

SHDC
Planning & Development
20 JUN 2003
Ref 800/03

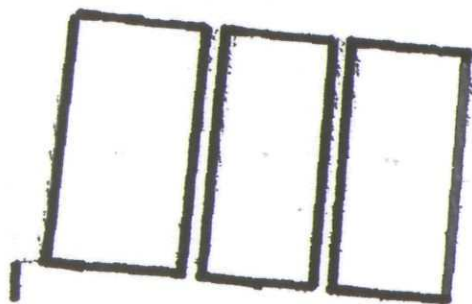

DETERMINED
PLAN

MENAGE CONST.

BRICK RUBBLE BACK WITH
HOOGING & APPROX 150MM
SILICA SAND & DRAINAGE
CHANNELS ACROSS
1200MM HIGH WOODEN
POST & RAIL FENCE WITH
TREATED TIMBER RETAINING/
KICK BOARDS TO
PERIMETER

BLACK PLAN SITE AREA
APPROX 0.1716 ha.
PROPOSED MENAGE WITH
ASSOCIATED FENCING
ORG NO 052 / BPI
SCALE 1/500

