
COPYRIGHT RESERVED UNDER THE COPYRIGHT, DESIGN AND PATENTS ACT 1988
Written consent is to be obtained prior to copying or reproducing this drawing.
DO NOT SCALE from this drawing, use figured dimensions only. IF IN DOUBT - ASK
C 2022

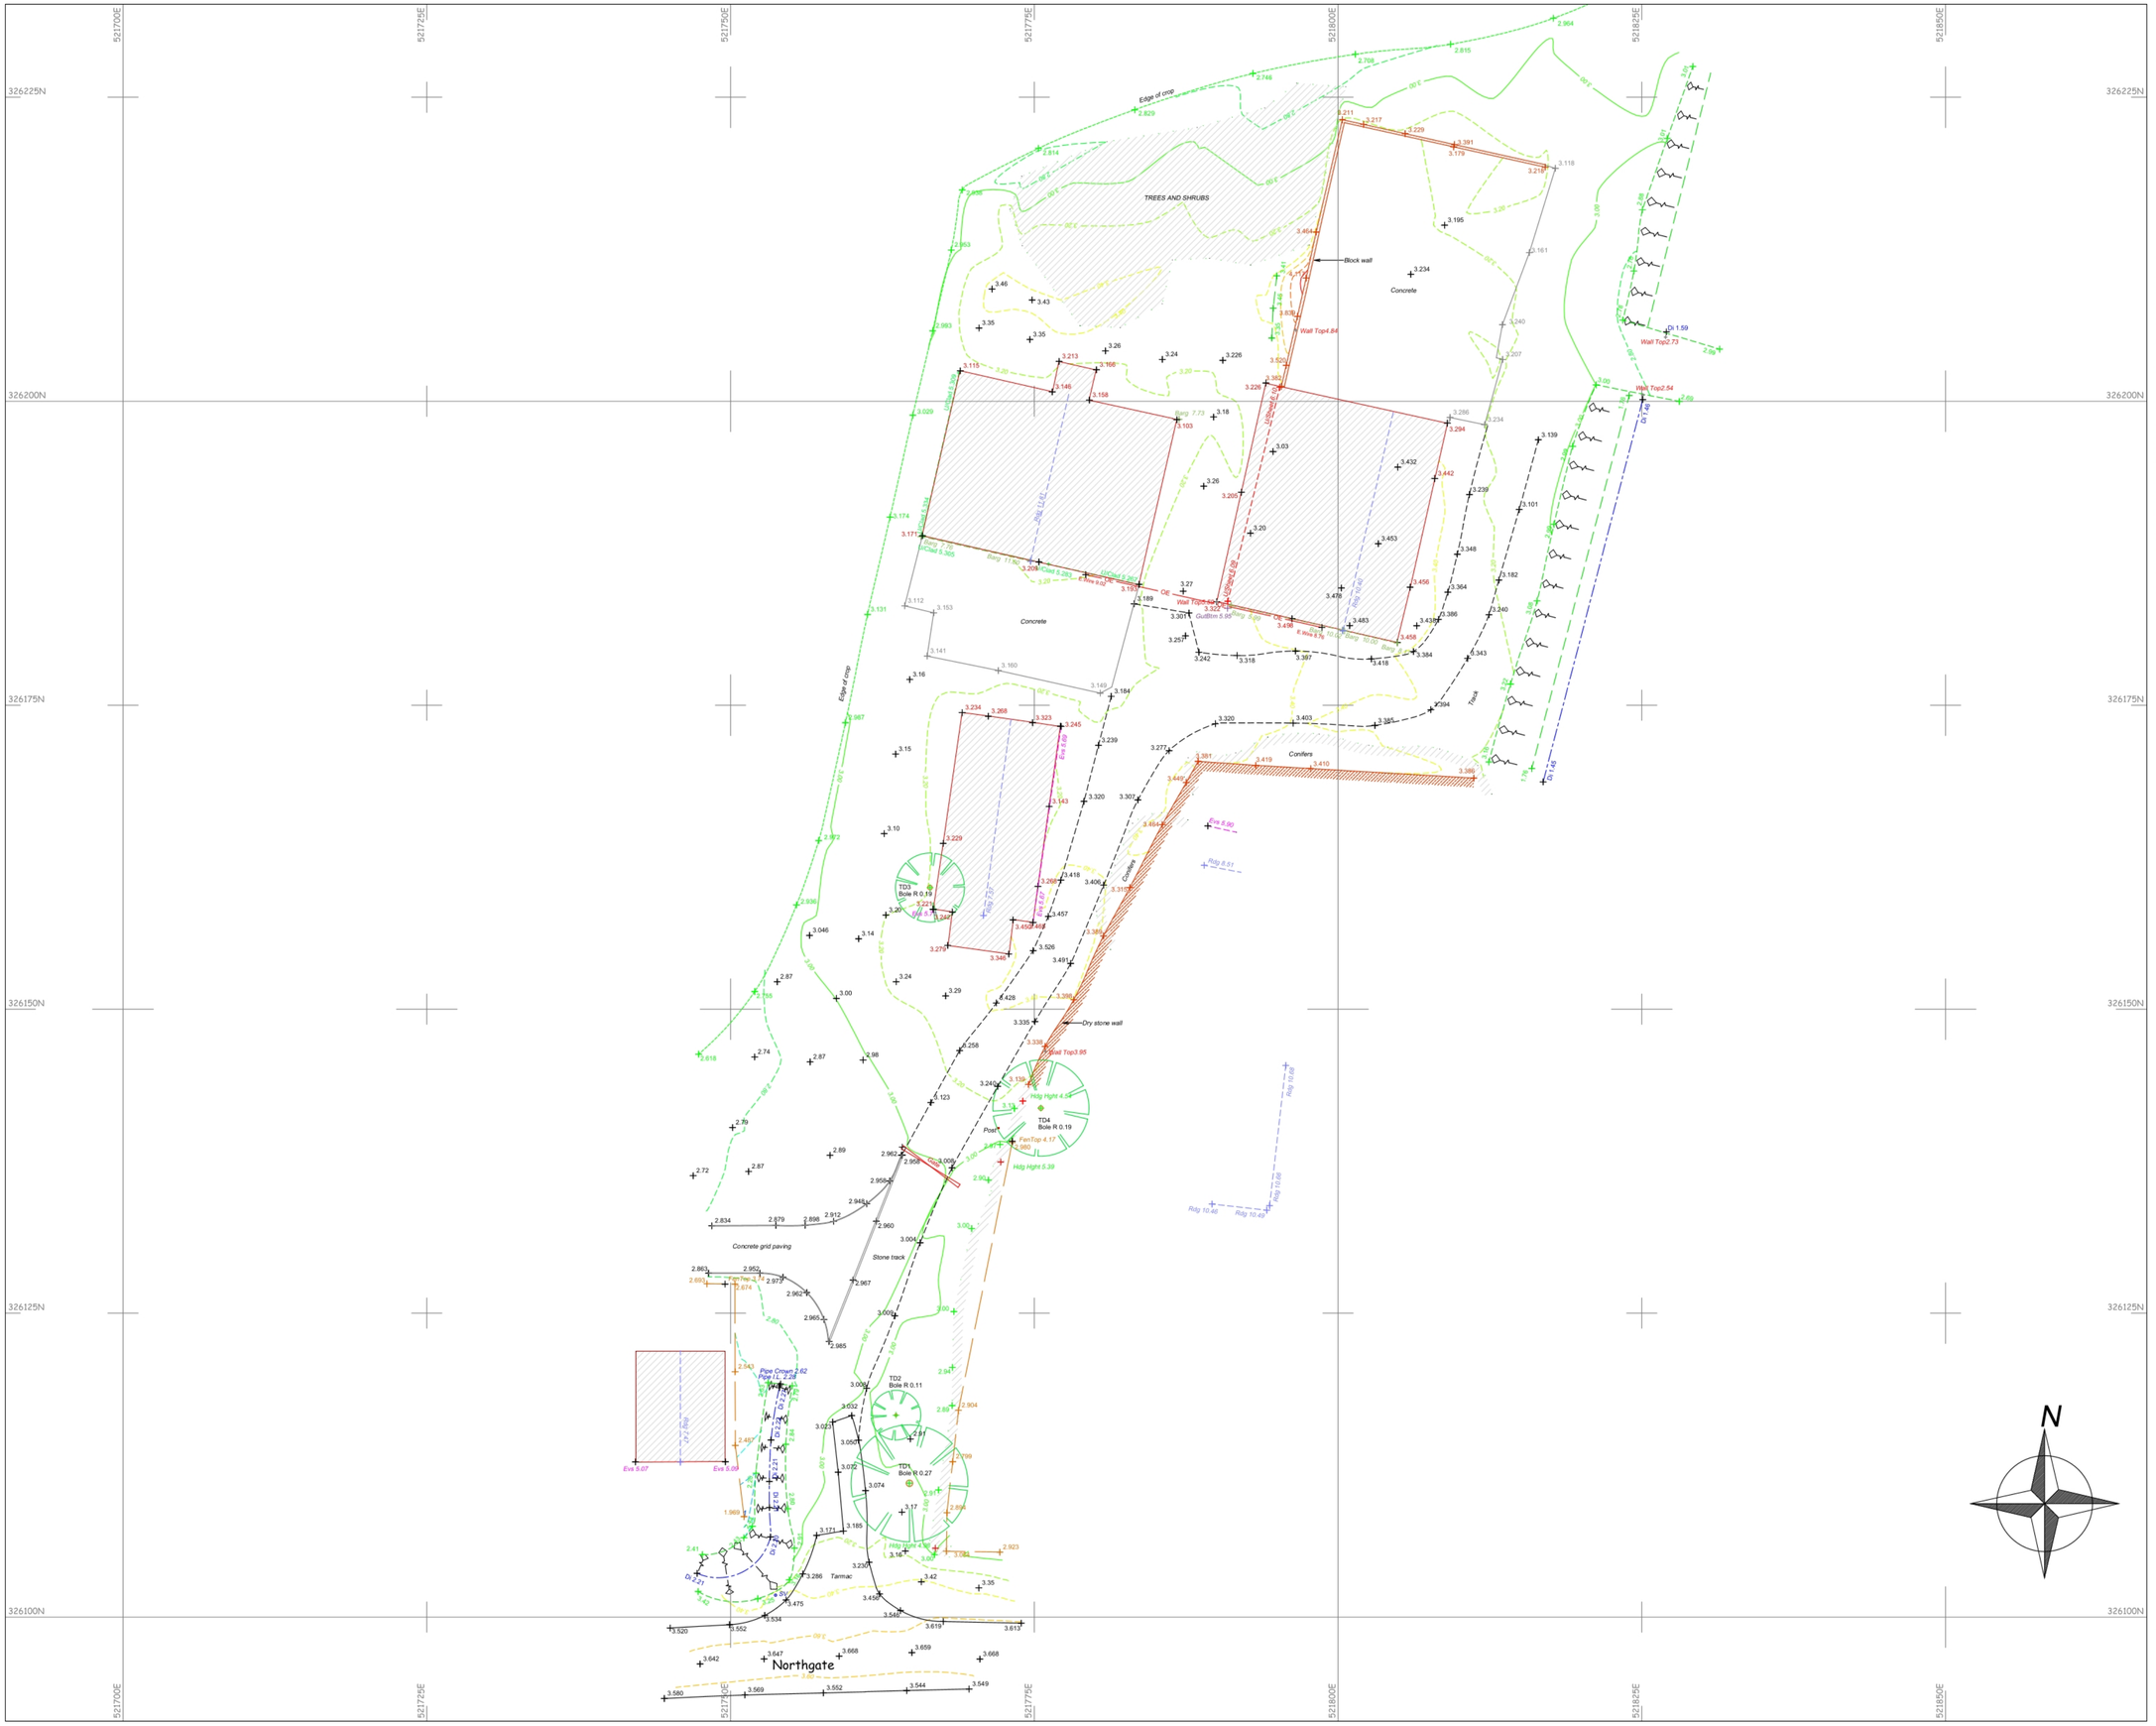

Key

The survey grid is the National Grid obtained from ETRS89 GPS Coordinates with OSTN15 transformation. Levels shown to Ordnance Survey datum using ETRS89 GPS with OSGM15 transformation.

Surveyed boundary features are not necessarily legal boundaries

All utilities have been identified to the best of the surveyors knowledge.

The correct identification can not be 100% guaranteed and should be independently verified prior to use in any design or building works.

Services may be obscured by parked cars, leaf litter or building materials etc

LINETYPE LEGEND

- Bargeboard (U/S)
- Bottom of Bank
- Beam Bottom
- Building Face
- Block/Brick Paving
- Barrier Rail
- Bush
- Beam Top
- Canopy over
- Cable Duct
- Concrete Edge
- Drainage Channel
- Road C/Line
- Decking
- Building Demolished
- Invert of Ditch
- Eaves/Underside Fascia
- External Boundary
- Electricity Pole & Wires
- Electricity Wires
- Face of cladding
- Fence
- Post and Rail Fence
- Paling or Panel Fence
- Rope Fence
- Security Fence
- Wire Fence
- Foundation Wall
- Grass Edge
- Gravel Edge
- U/S Gutter
- Top of Gutter
- Hedge - Conifer
- Hedge - Deciduous
- Hedge Face
- Roof Hip
- Internal Boundary
- Kerb
- Outbuilding
- Paving Slabs
- Pool Edge
- Pipe Run
- Play Surface
- Pond
- Ridge
- Rail
- Shed Outbuilding
- Top of Bank
- Tarmac Edge
- Track Edge
- Telecom Pole
- Tree Canopy
- Telecom Wire
- US Coping
- U/S Tiles/Sheeting
- Verge (Roof)
- Waters Edge
- Face of wall
- Zip Line

SYMBOL LEGEND

- Bore Hole
- Bollard
- Post Box
- Gully Square
- Cable TV Box
- Post Box
- CCTV Camera
- Cable TV Cover
- Post Box
- Earth Rod
- Cable TV Cover
- Parking Meter
- Gate
- Electric Cabinet
- Post
- FH Marker/Post
- Electric Cover
- Rodding Eye
- Hydrant Cover
- Gas Cover
- Road Sign
- Kerb Gully
- Gas Cover
- RWP
- Lamp Post
- Manhole Foul
- Manhole SW
- Inspection Chamber
- Service Cover
- Manhole
- Inspection Chamber
- S&VP
- Post Square
- Litter Bin
- Stop Valve
- Road Gulley
- Manhole
- Telephone Box
- Road Gulley
- Manhole Foul
- Telecom Cover
- Road Sign
- Manhole SW
- Telecom Cabinet
- RWP Square
- Manhole
- Traffic Light
- Survey Station
- Manhole Foul
- Tree Stump
- Tree Conifer
- Manhole Foul Pump
- Unknown Cover
- Tree Deciduous
- Manhole SW
- Unable to Lift
- Tree Multi Bole
- Manhole Silt Trap
- Water Cabinet
- Washout Valve
- Well
- Balisha Beacon
- Water Meter/Valve
- Bench
- Gully Round



Lincolnshire Surveys
John K Rowan ACABE
Vale Cottage Caistor Lane Tealby
Market Rasen Lincolnshire LN8 3XN
Telephone: - 01 673 838 464
Mobile: - 07 940 030 635
john.rowan@lincs-surveys.co.uk
www lincs-surveys.co.uk

Project
Wisteria Farm
Northgate
West Pinchbeck

Client
JWE Banks Ltd
St Guthlacs Lodge
Spalding Road
Crowland PE6 0JW

Title
Topographical Survey

Surveyor	JKR	Client Ref:	
Date	January 2022	Drawn By	JKR
Scale	1:250@A1	Checked By	JKR
Contract No.		22004	REVISION
Drawing No.		01	*

ORIGINAL PAPER SIZE A1
Please quote Contract No., Drawing No. & Revision in all Correspondence