bedroom

bedroom

dining room

kitchen

bathroom

boiler room

WC

staff WC

bedroom

lounge

lounge


laundry

hall

bathroom

GROUND FLOOR

8/11/01

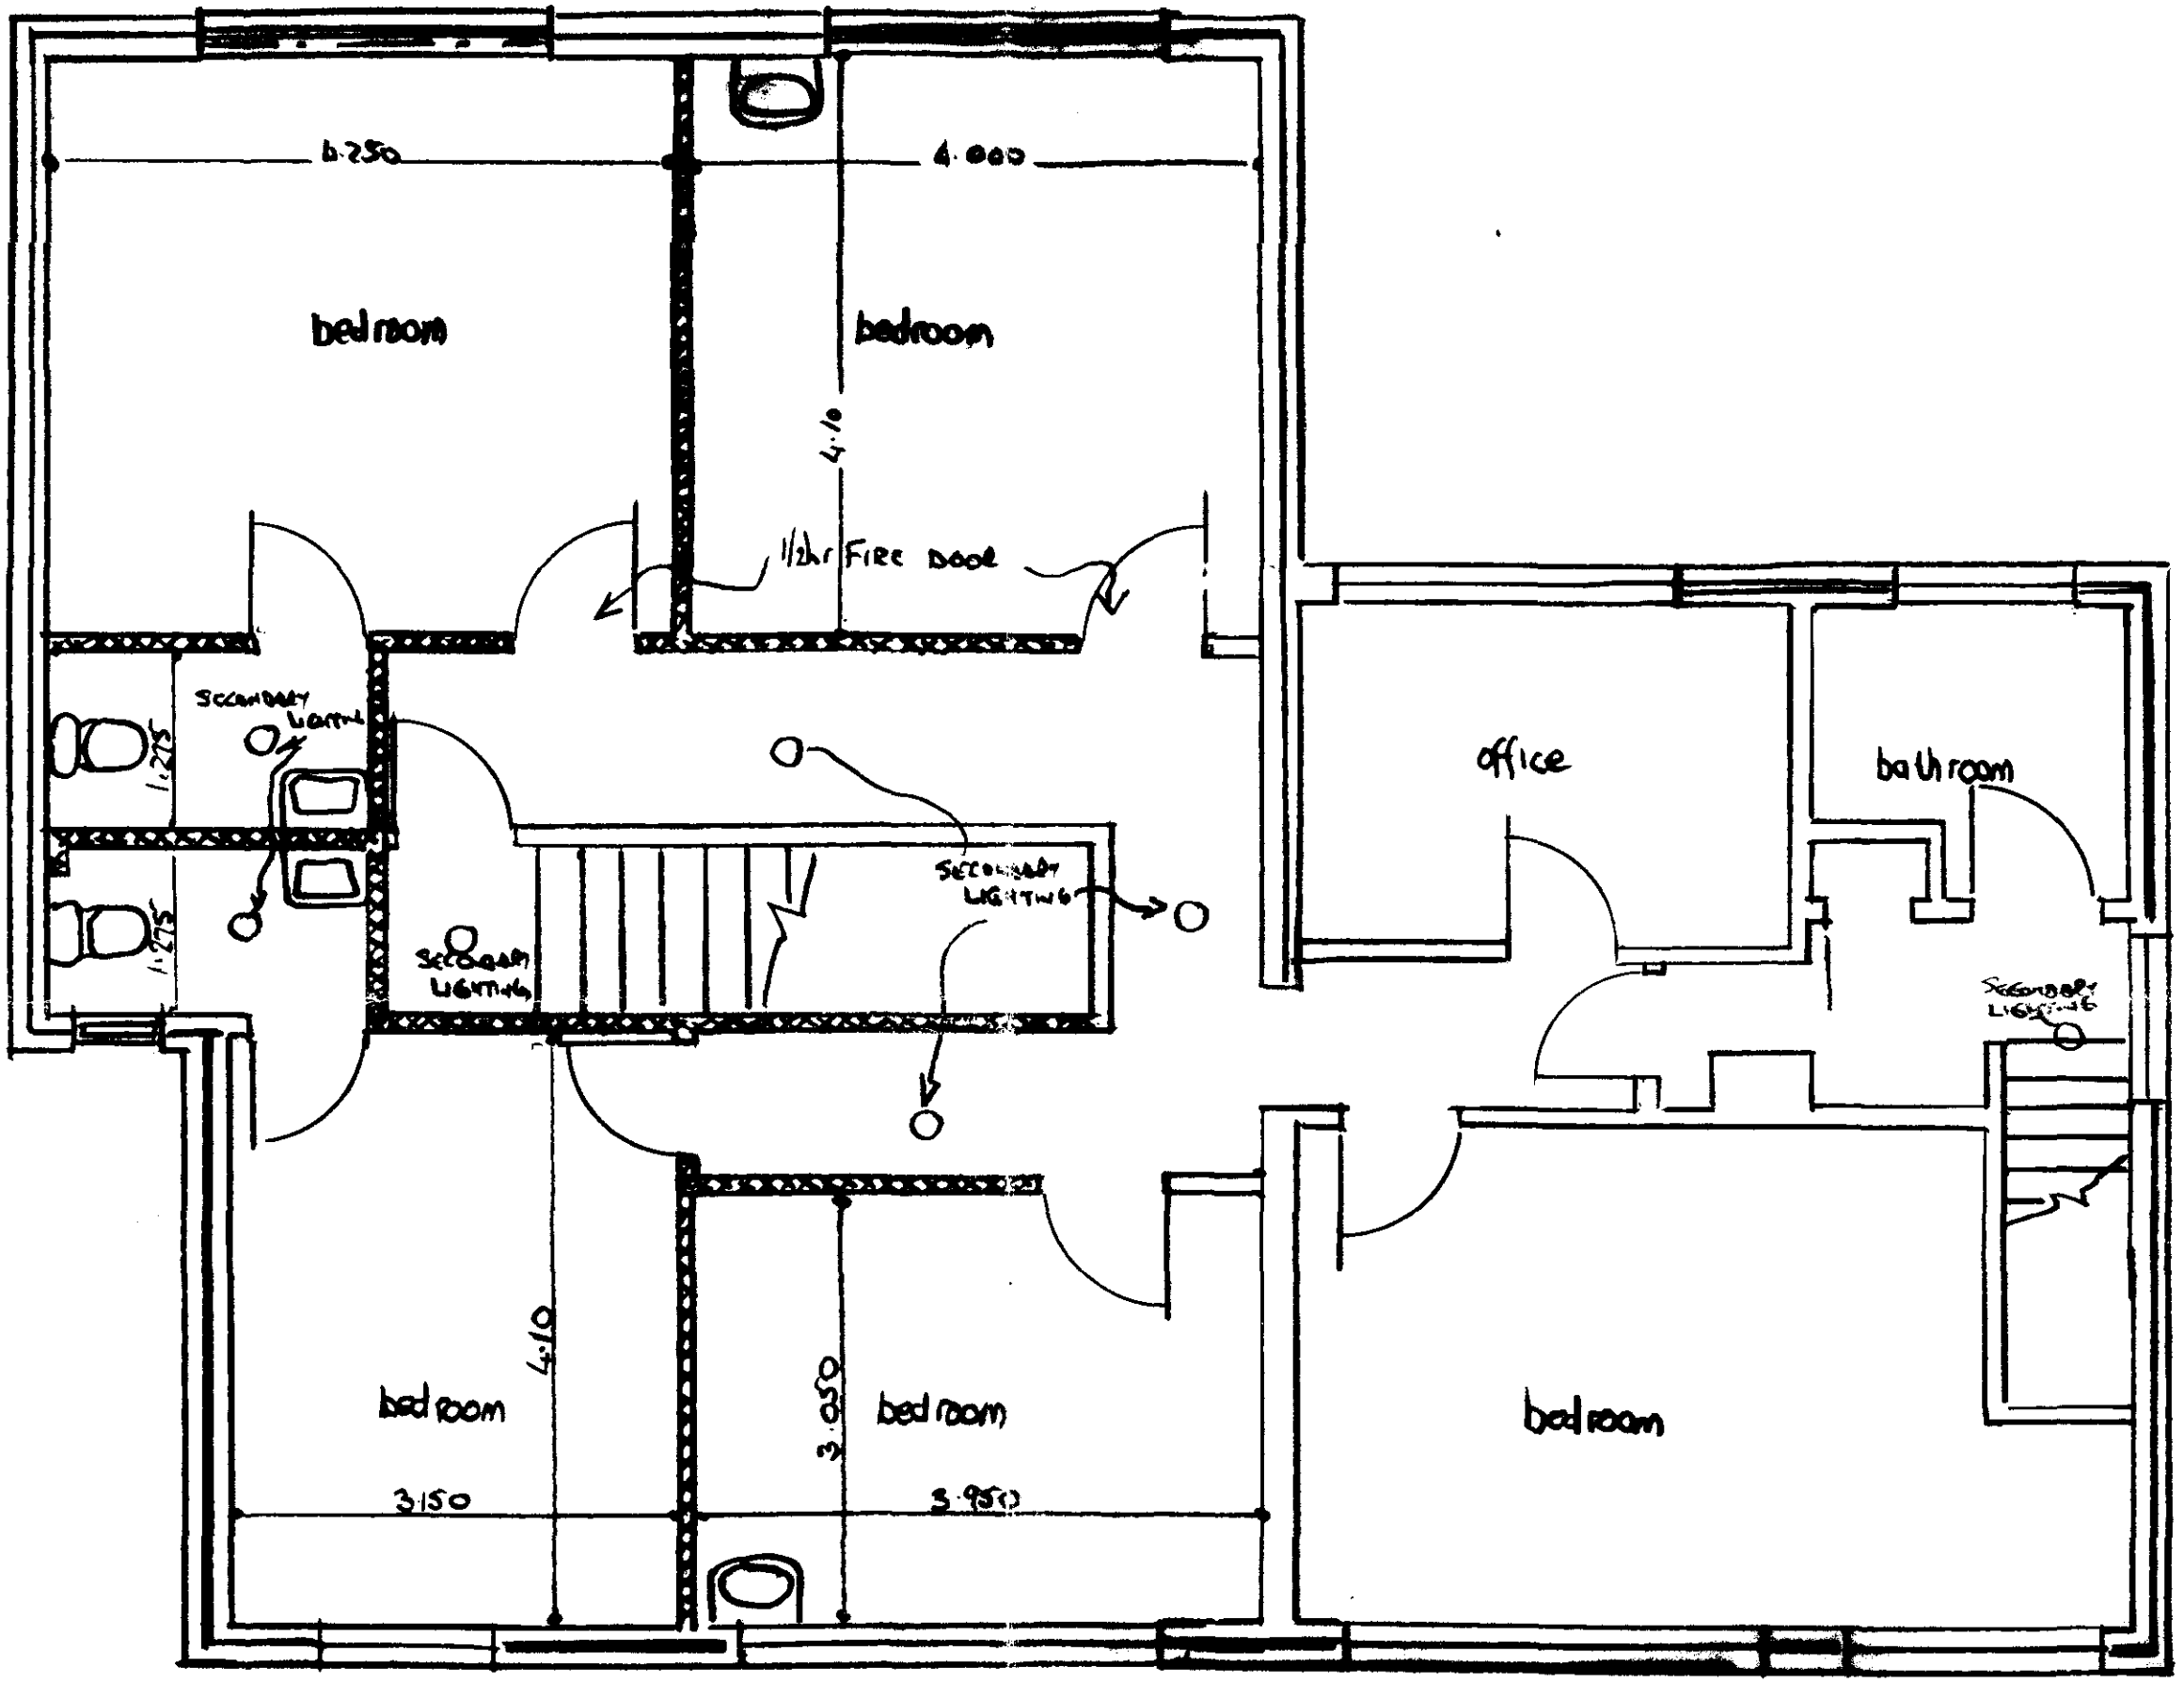

first floor plan

811/01