



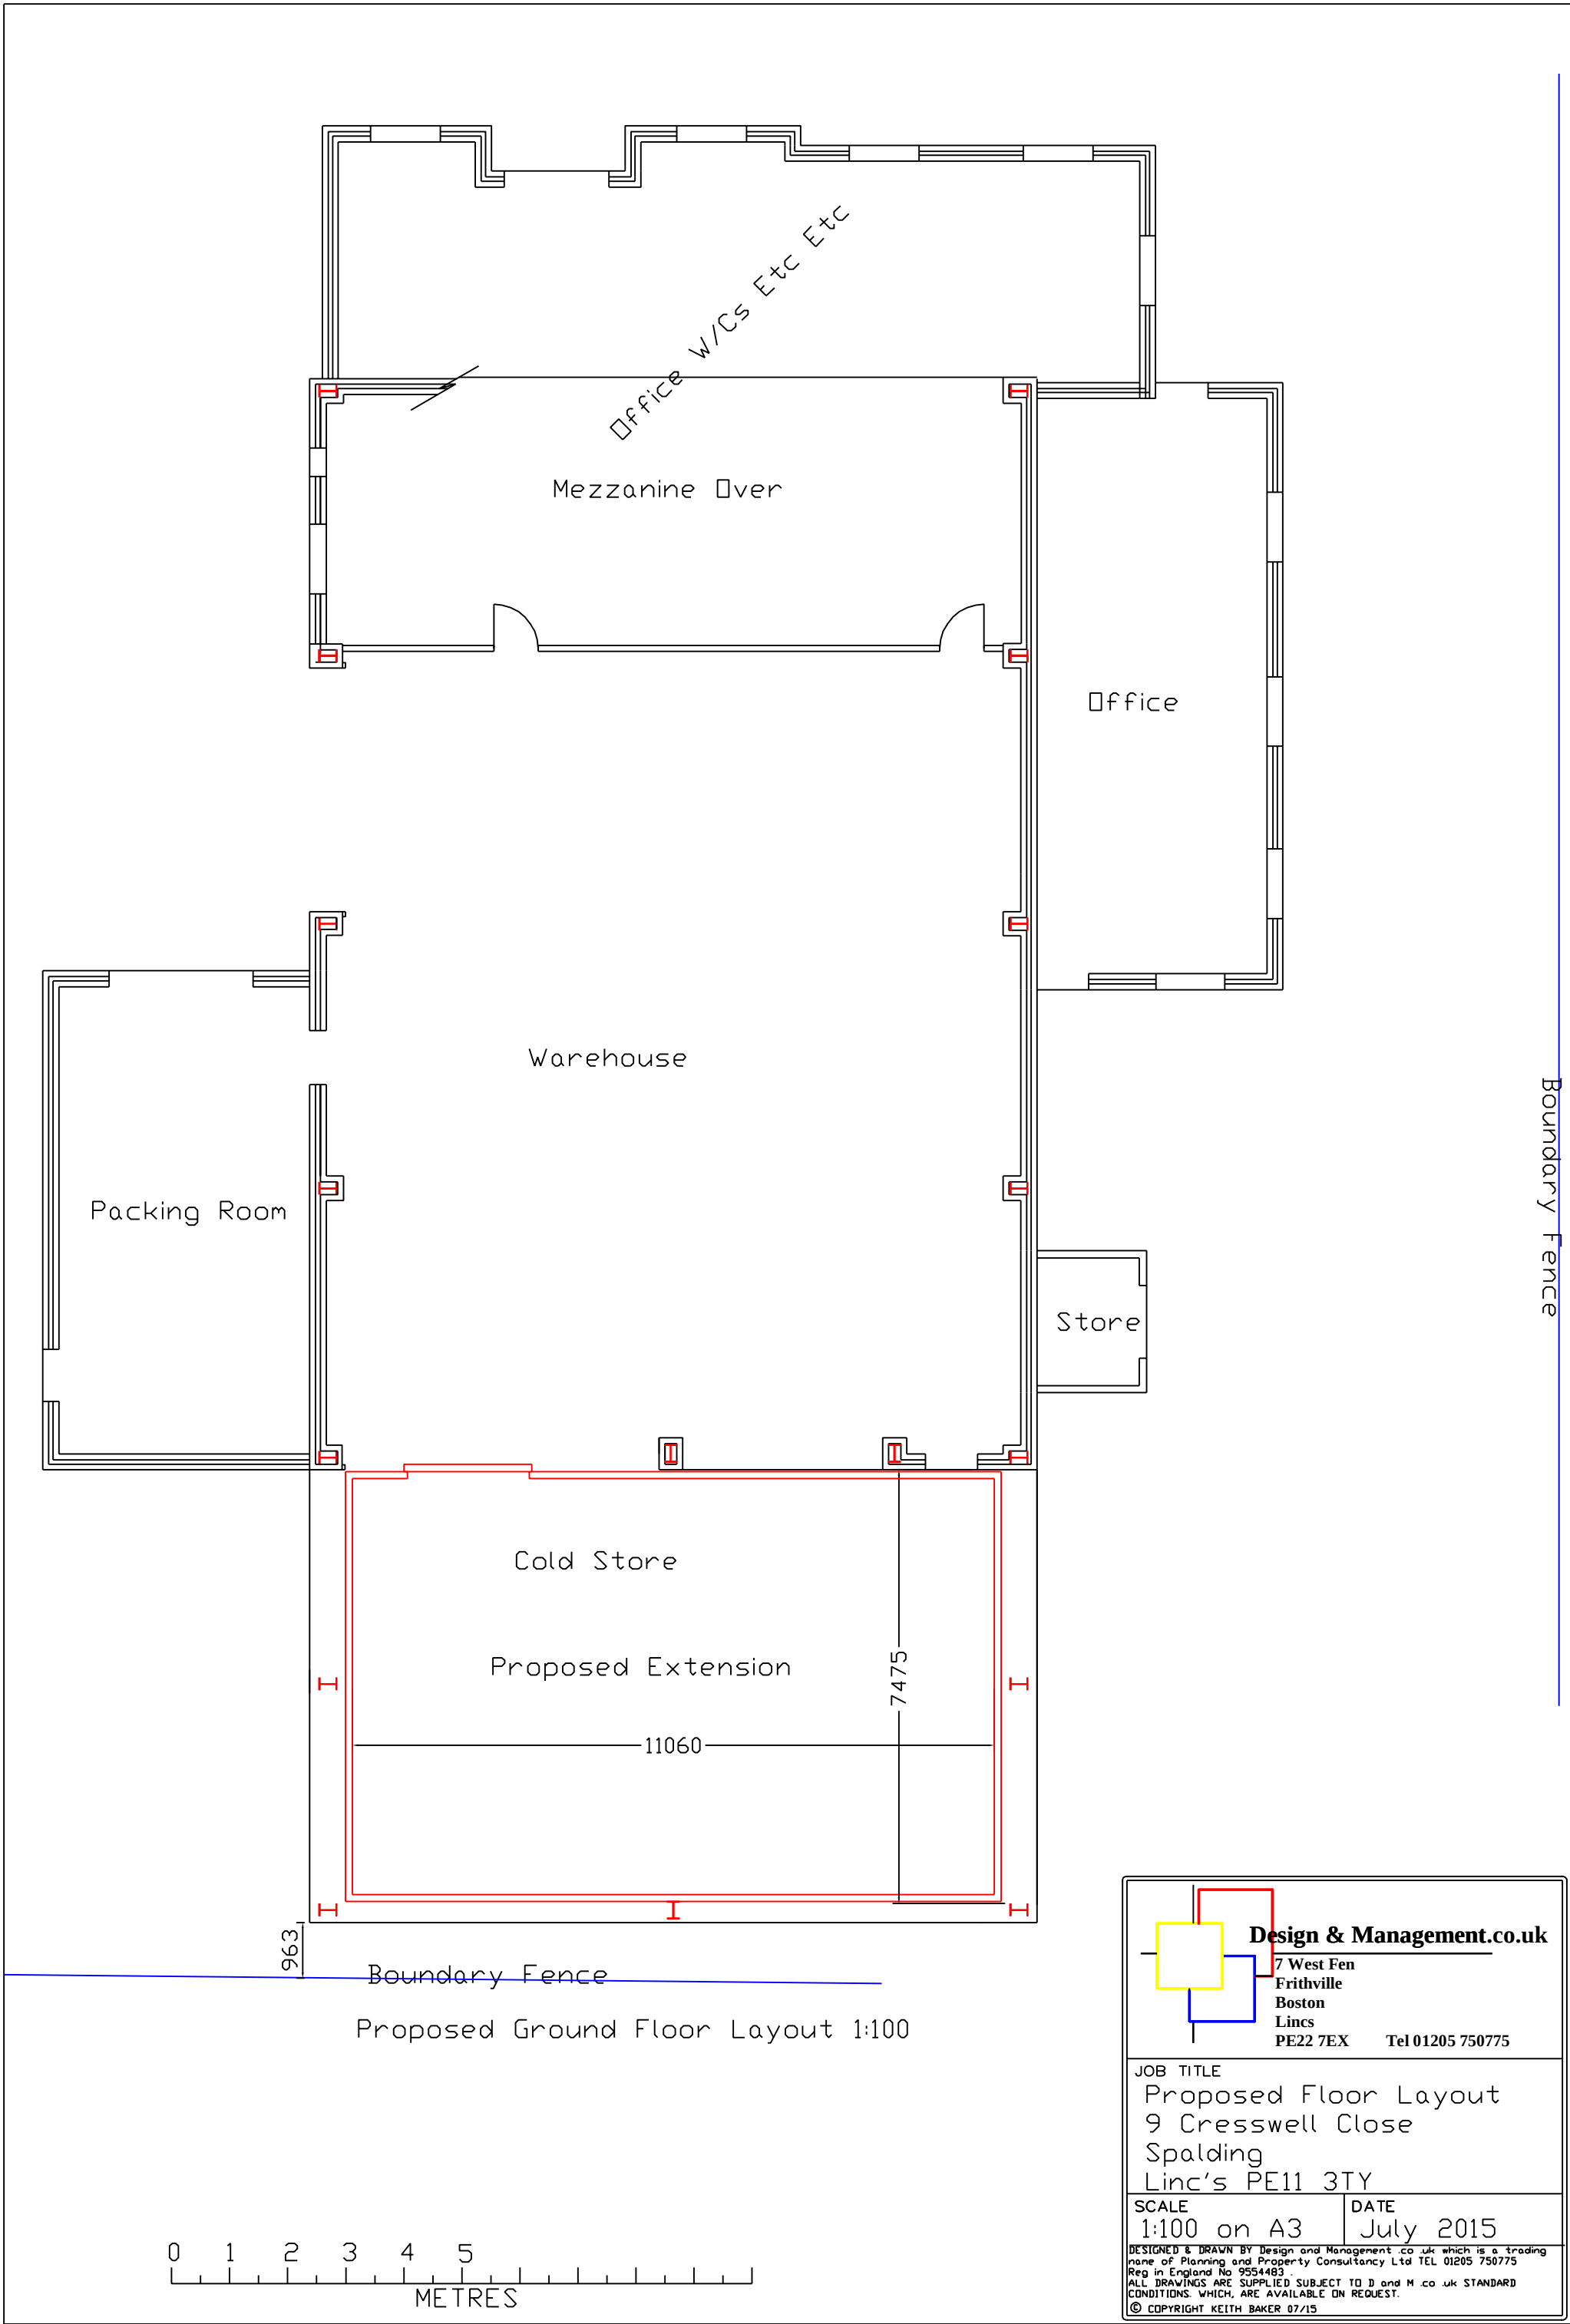

Proposed Ground Floor Layout 1:100

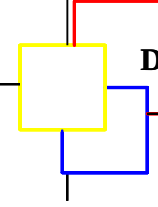

**Design & Management.co.uk**  
7 West Fen  
Frithville  
Boston  
Lincs  
PE22 7EX Tel 01205 750775

|                                                                                        |                   |
|----------------------------------------------------------------------------------------|-------------------|
| JOB TITLE<br>Proposed Floor Layout<br>9 Cresswell Close<br>Spalding<br>Linc's PE11 3TY |                   |
| SCALE<br>1:100 on A3                                                                   | DATE<br>July 2015 |

DESIGNED & DRAWN BY Design and Management.co.uk which is a trading name of Planning and Property Consultancy Ltd TEL 01205 750775  
Reg in England No 9554483  
ALL DRAWINGS ARE SUPPLIED SUBJECT TO D and M.co.uk STANDARD CONDITIONS WHICH ARE AVAILABLE ON REQUEST.  
© COPYRIGHT KEITH BAKER 07/15