




Bear Lane Street Scene as Proposed
Scale 1:200

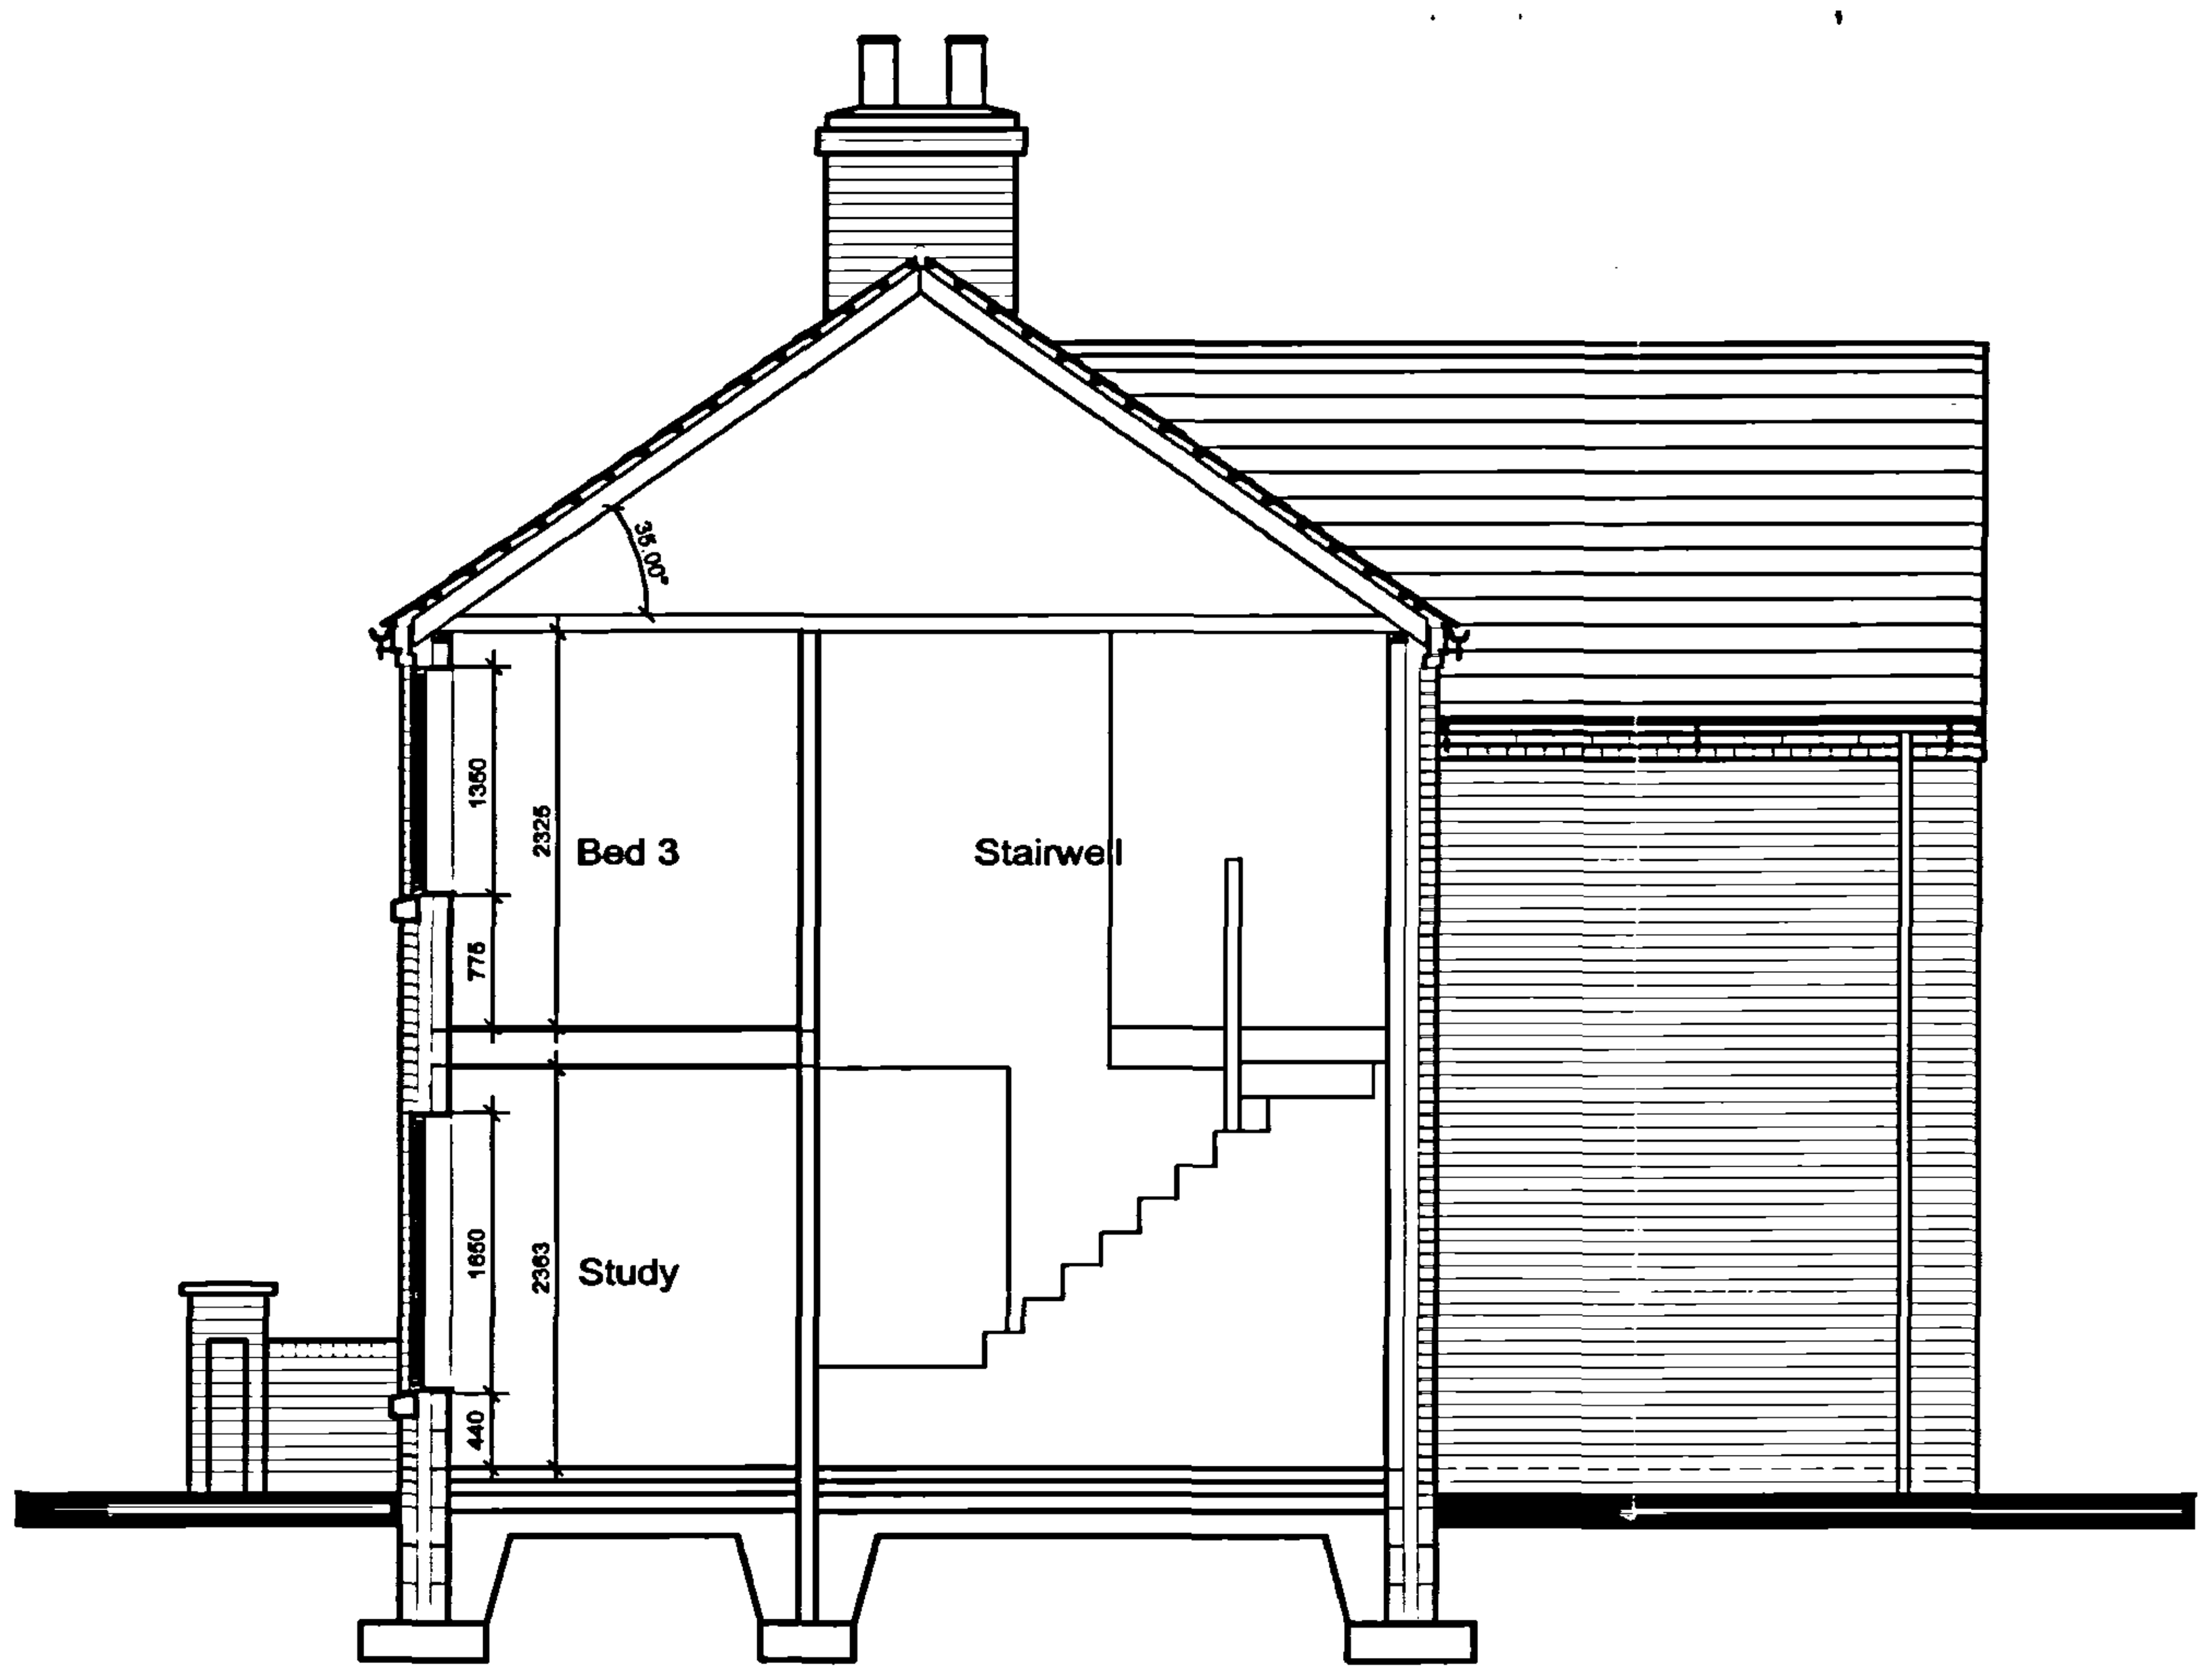


Cross section through main block
Scale 1:50

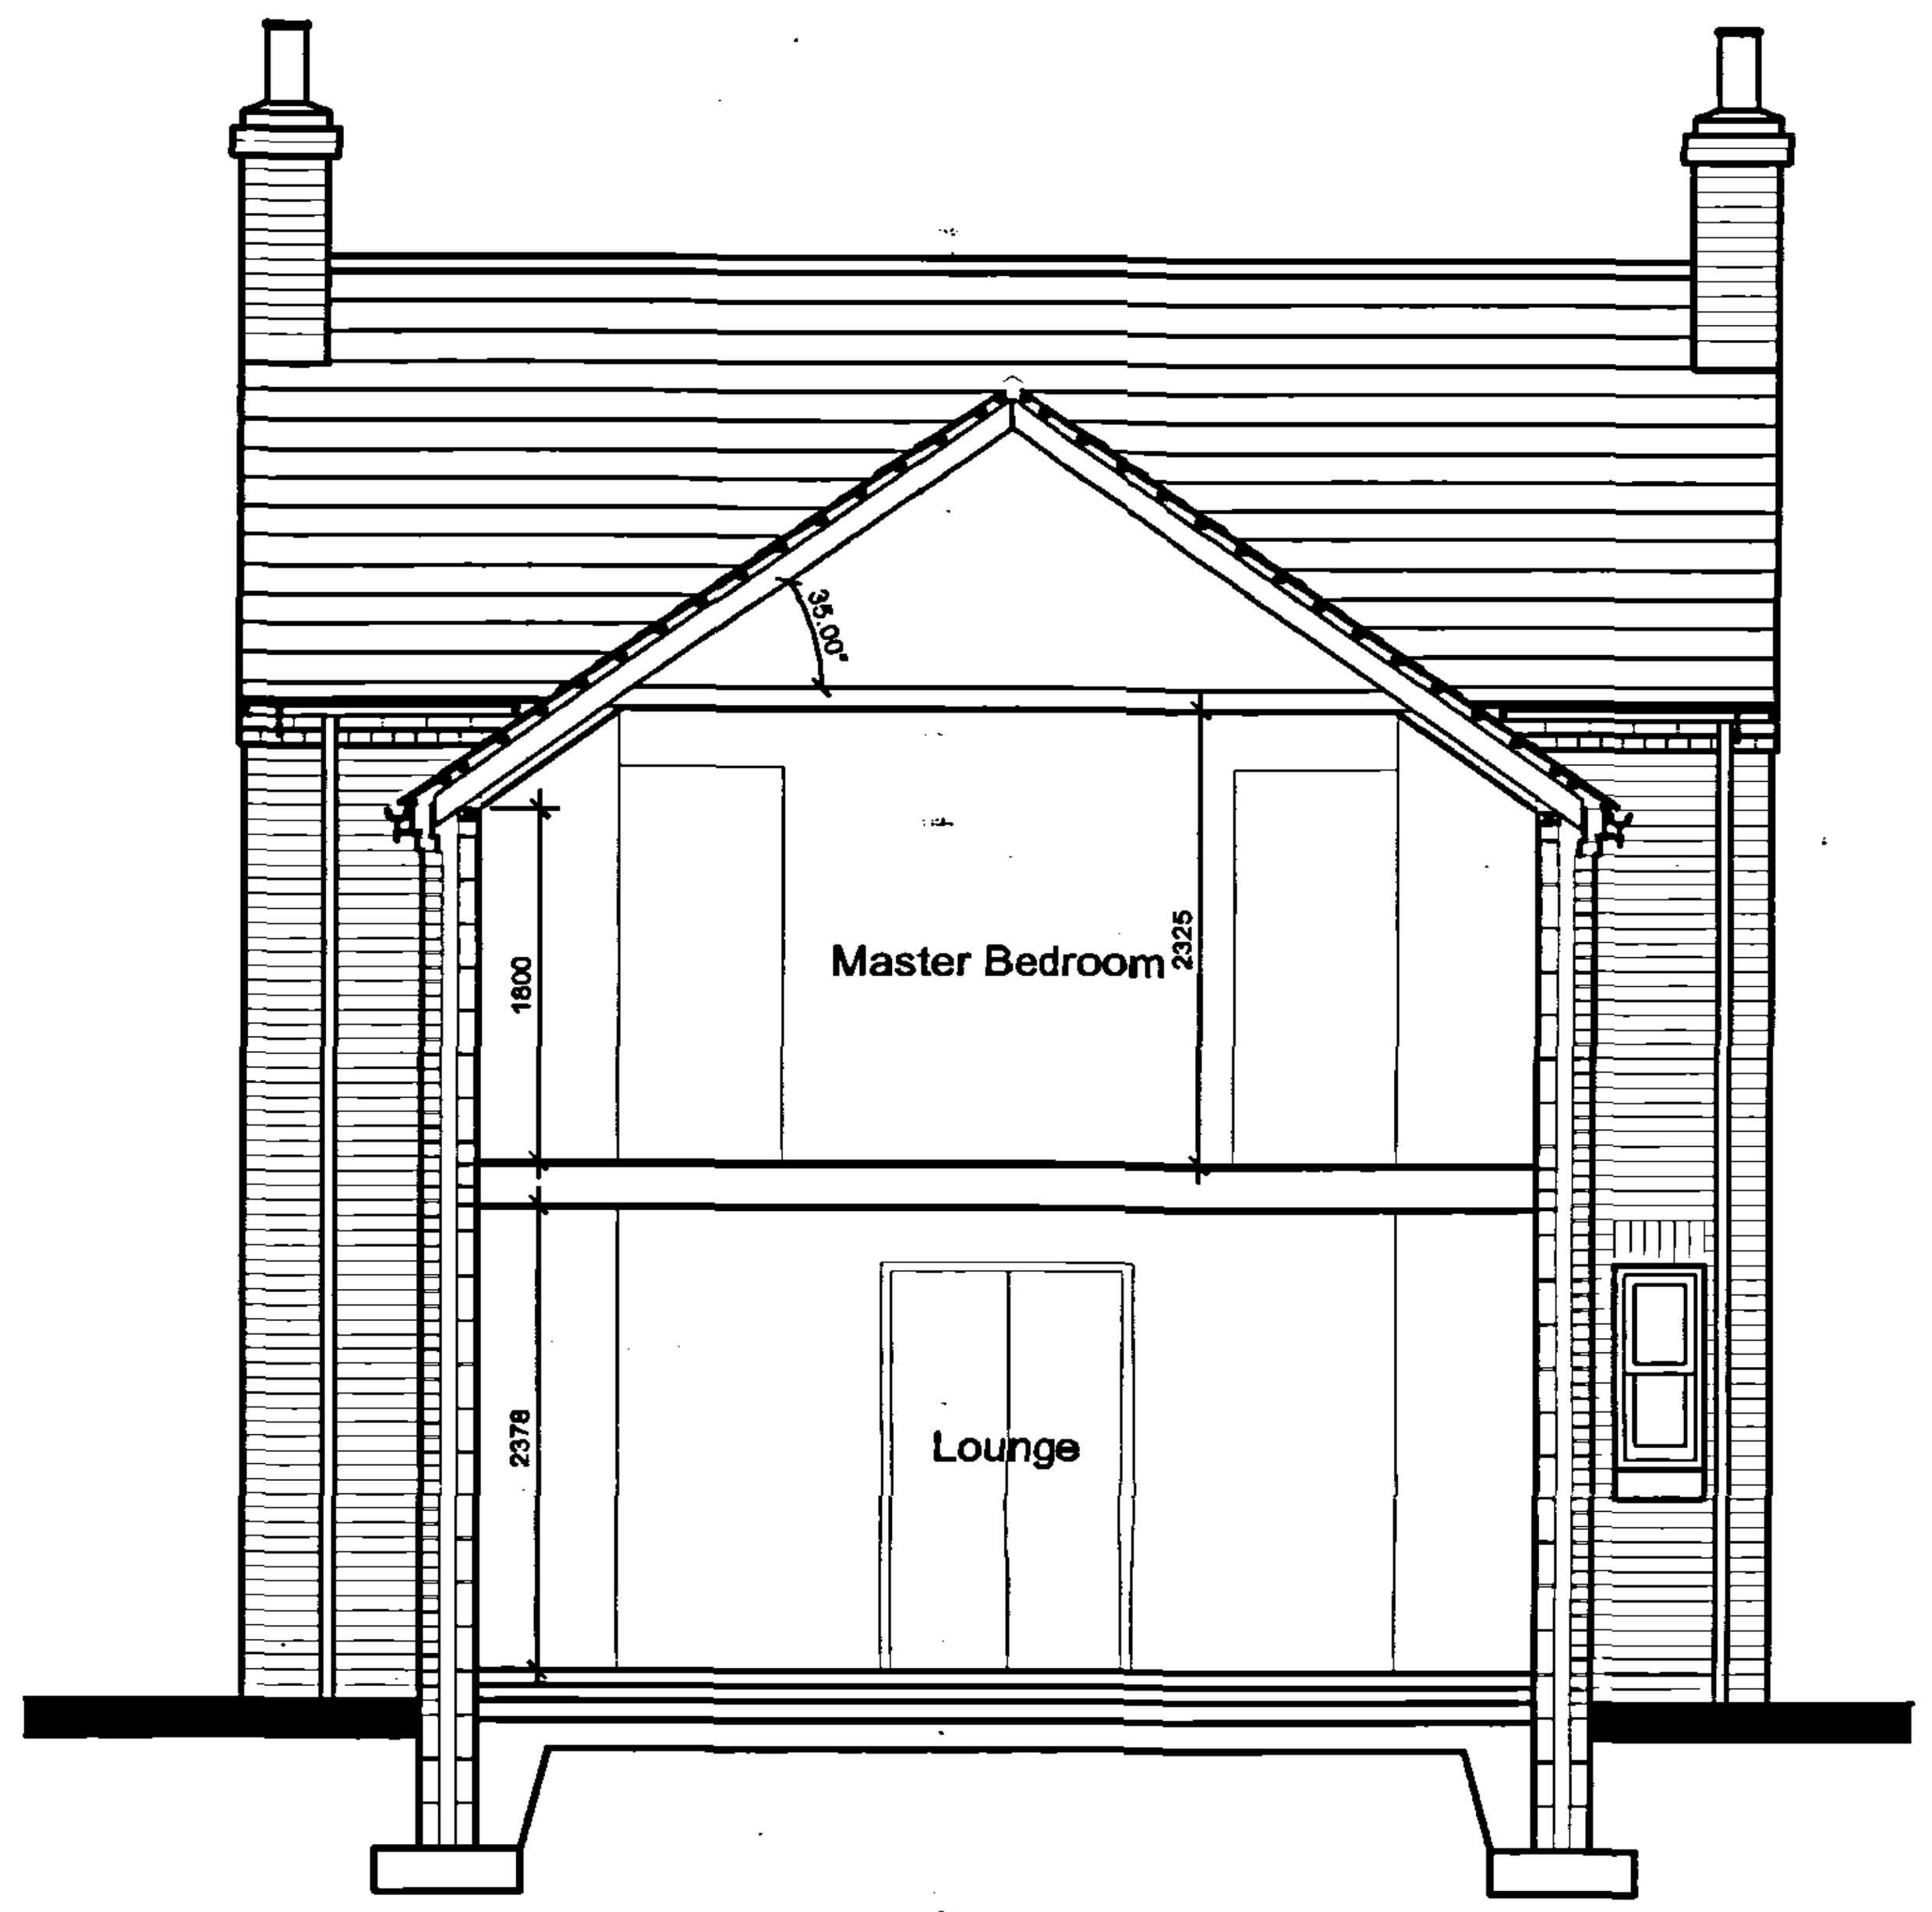

Cross section through rear block
Scale 1:50

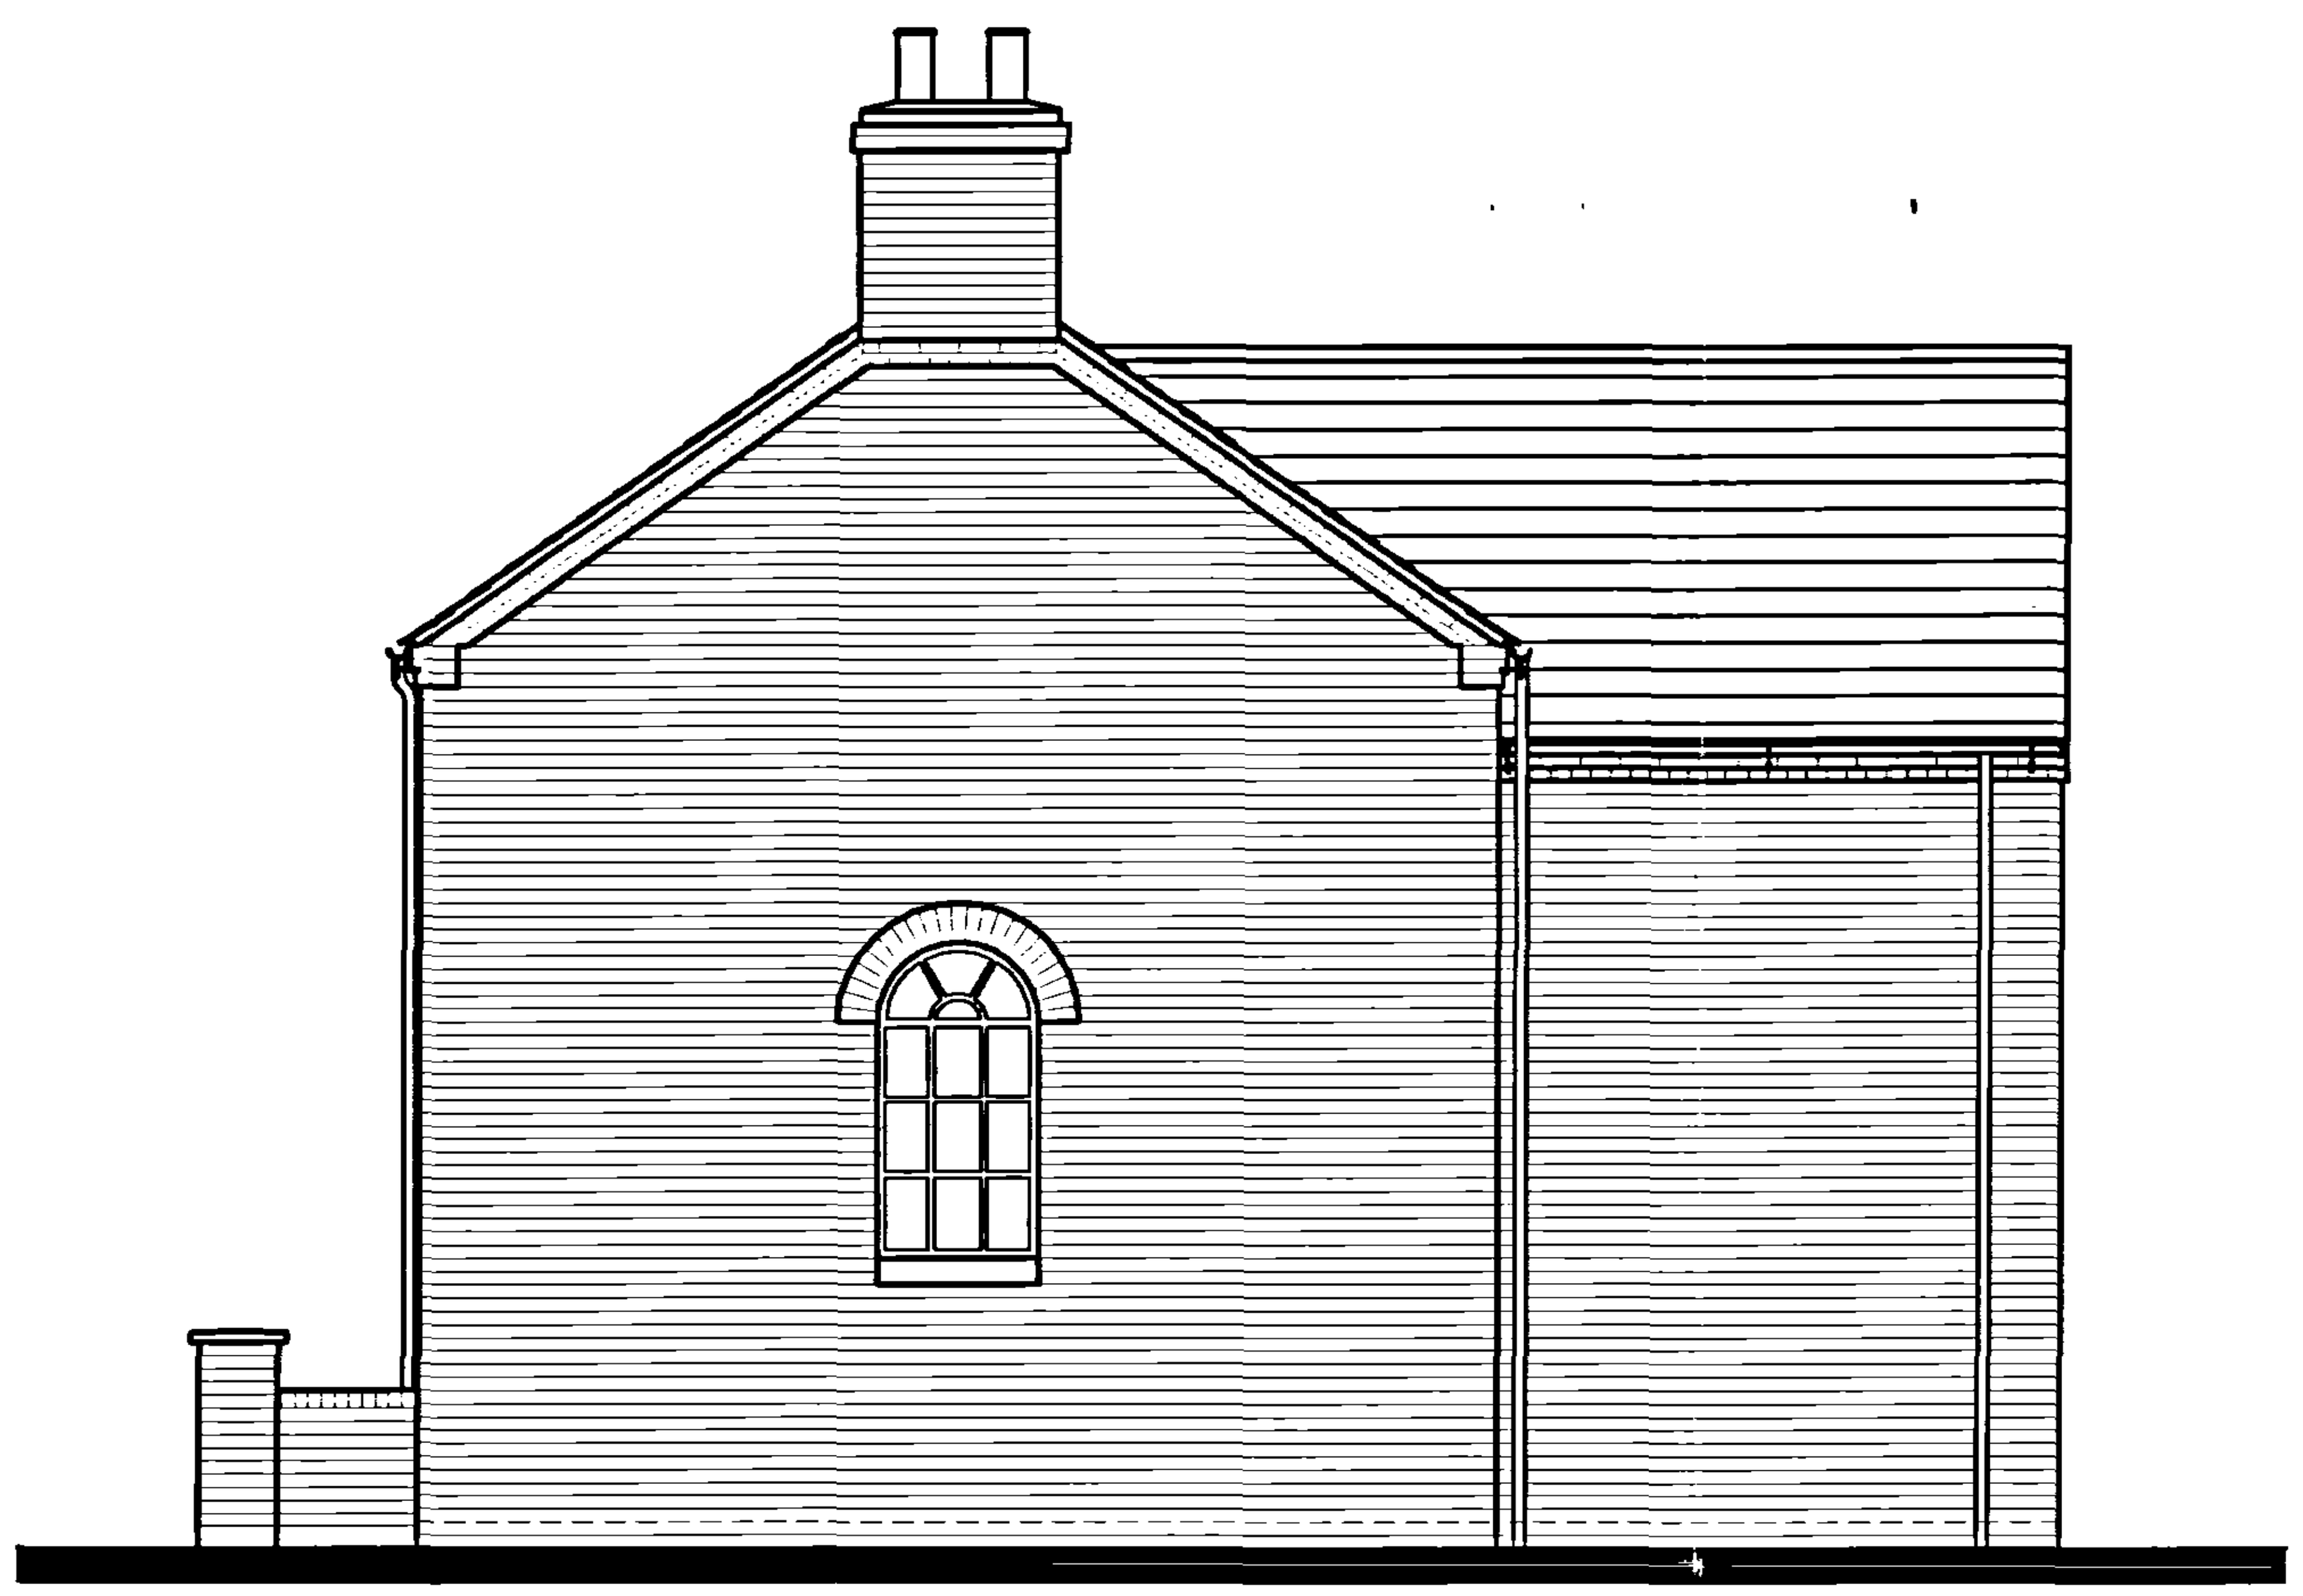


Elevation to side (to 22 Bear Lane)
Scale 1:50

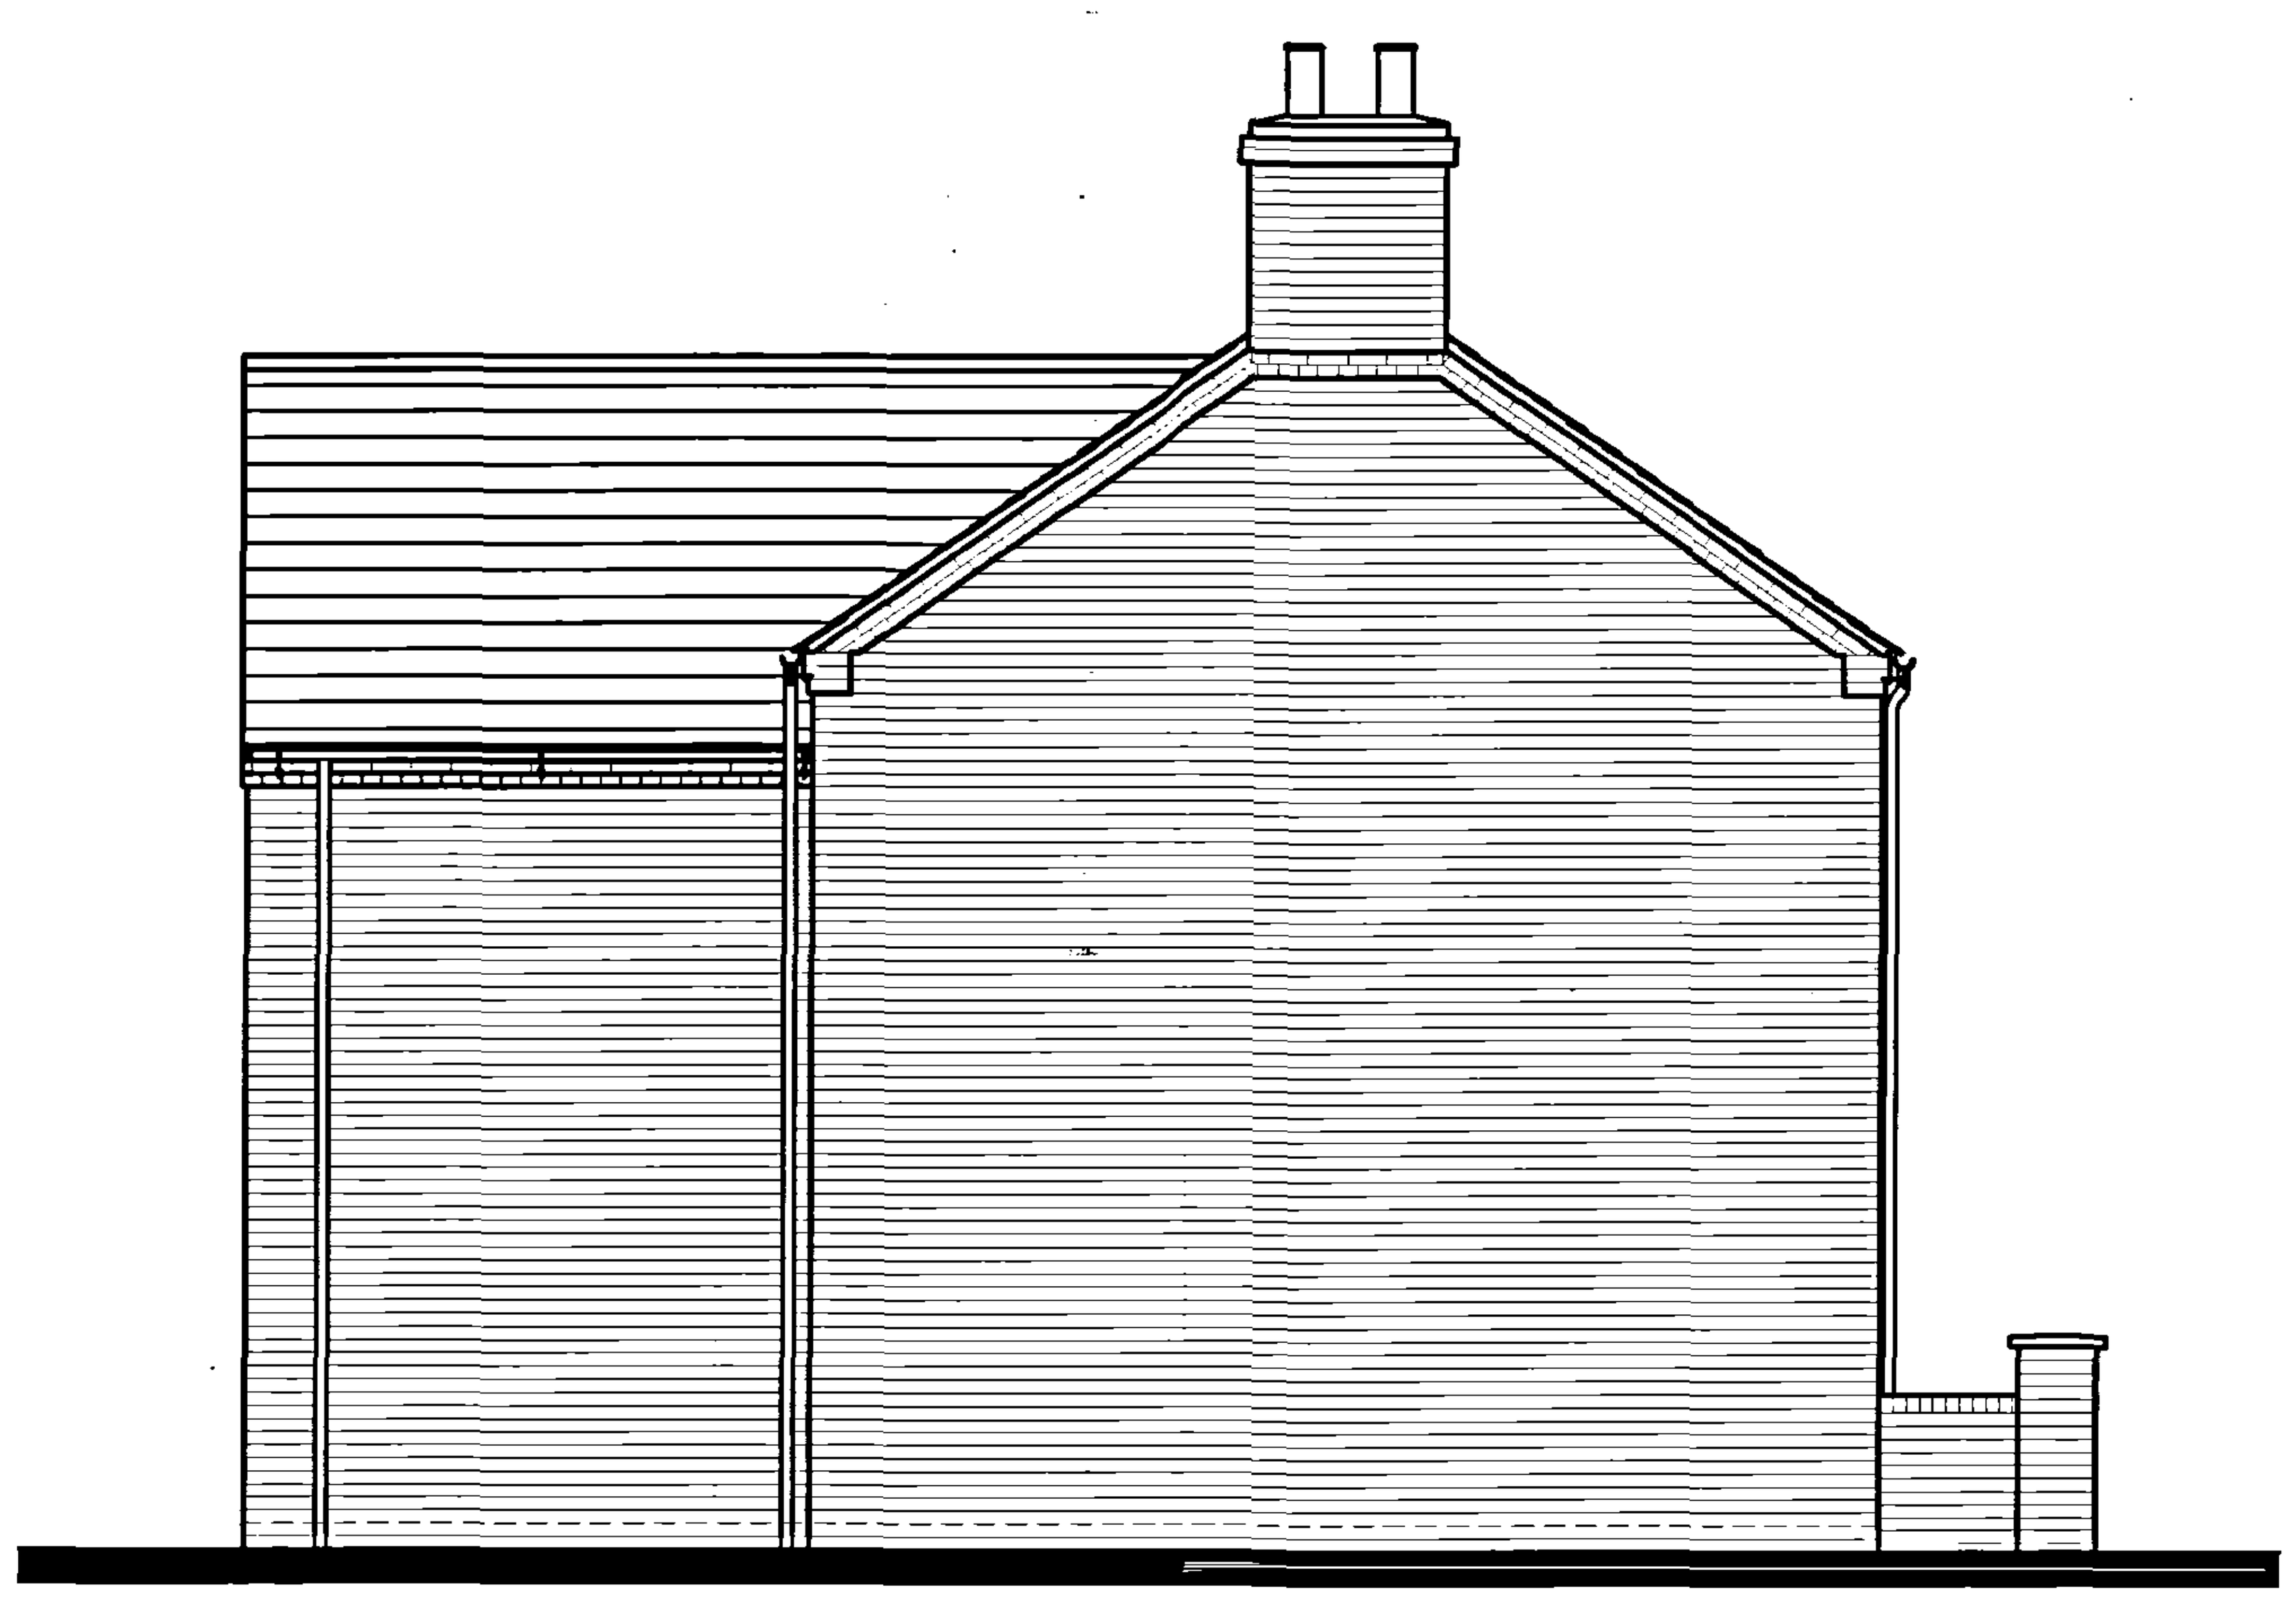

Elevation to side (to 18 Bear Lane)
Scale 1:50

DO NOT SCALE THIS DRAWING. THE CONTRACTOR IS DEEMED TO HAVE CHECKED ALL DIMENSIONS ON SITE AND REPORT ANY DISCREPANCIES TO OGLESBY & LIMB LTD.
THE CONTENTS OF THIS DRAWING ARE COVERED BY COPYRIGHT AND REMAIN THE PROPERTY OF OGLESBY & LIMB LTD. WRITTEN APPROVAL MUST BE OBTAINED FROM OGLESBY & LIMB LTD PRIOR TO DUPLICATION OR REPRODUCTION OF THIS DRAWING OR ITS CONTENTS.
ANY DIMENSIONS NOT SHOWN ARE TO BE CHECKED AND AGREED WITH OGLESBY & LIMB LTD.

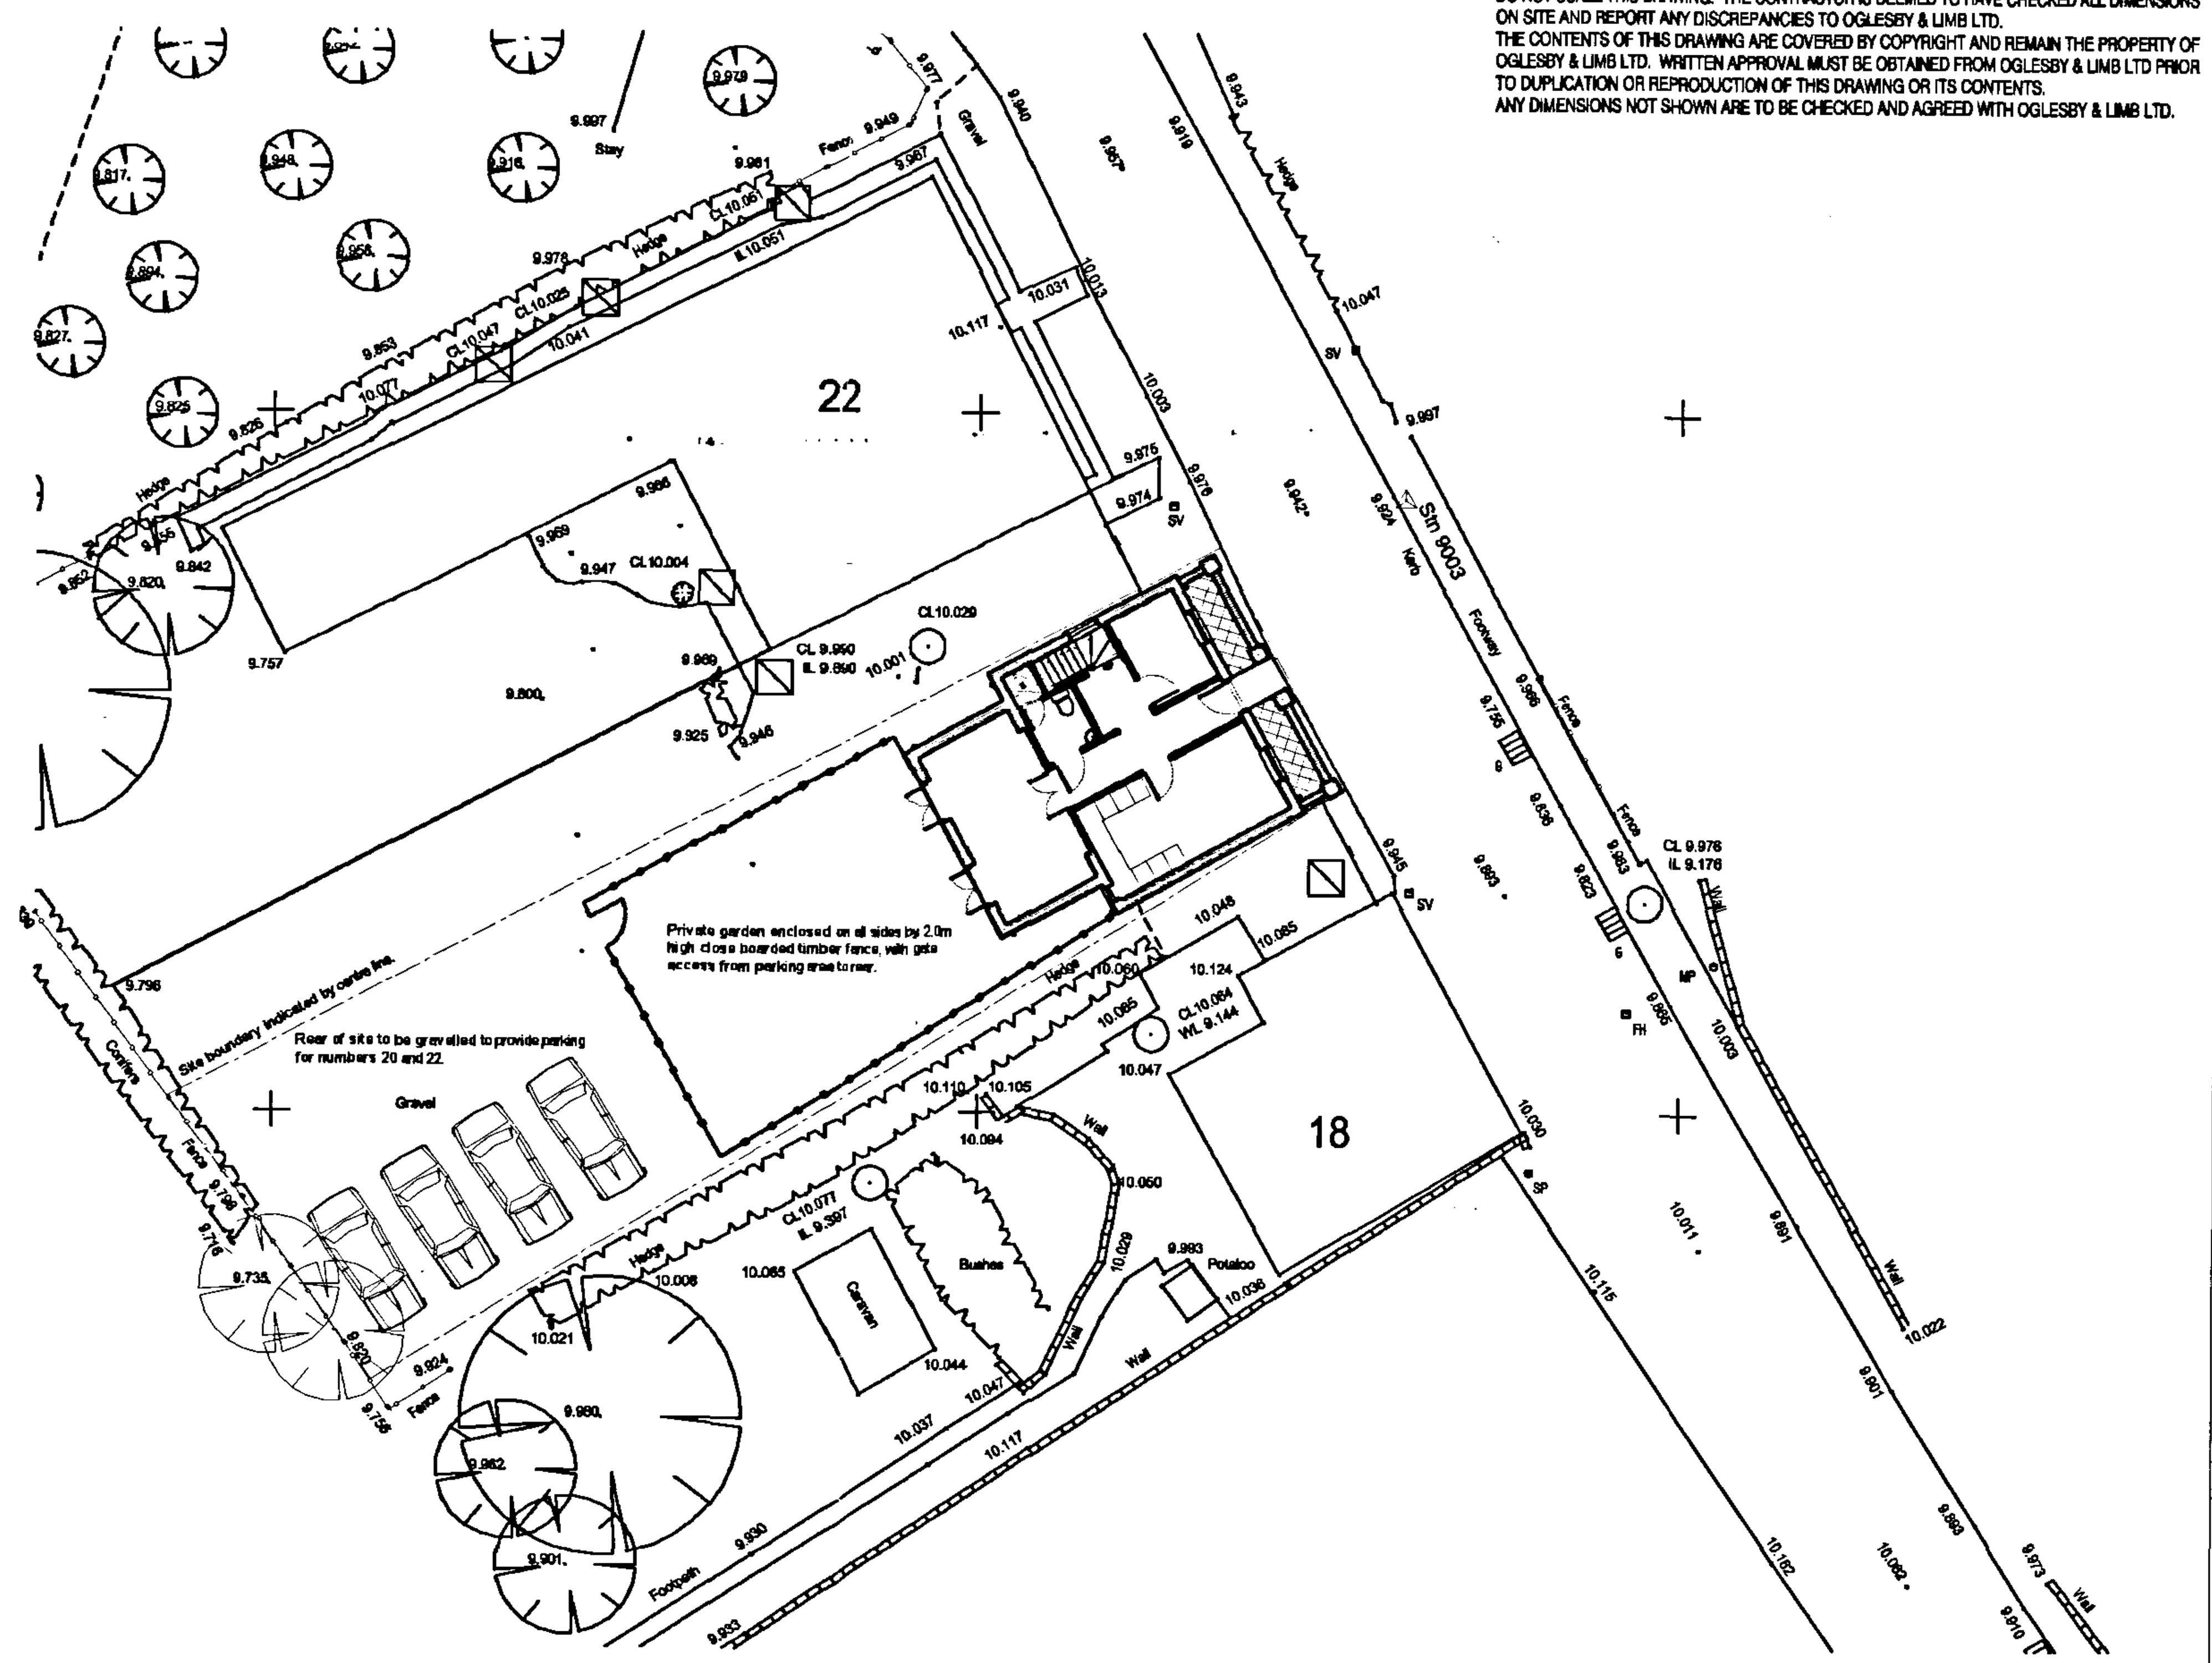

Bear Lane Street Scene as Proposed
Scale 1:200

Ref:	Date:	Description:	By:
A	21.04.06	Amended to LA Planners comments as follows: Front boundary wall added. Bay width reduced to match first floor windows. Window proportions and opening style revised. Bay structure construction changed to timber.	ajo

Revisions

Oglesby & Limb Ltd
Chartered Architects and Building Surveyors
67 London Road
Newark, Notts
NG24 1RZ
Tel: 01636 702030
Fax: 01636 703740
e-mail: design@o-l-ltd.co.uk
O&L

SHDC
PLANNING & DEVELOPMENT
15 JUN 2006
Ref. 0839/06

Client:
Monograms Property Ltd.

Project:
Proposed Cottage
20 Bear Lane
Pinchbeck, Spalding, Lincolnshire

Drawing Title:
Sections, Elevations & Streetscene as proposed
PLANNING APPLICATION ISSUE

DETERMINED PLAN

Date: June 2006 | Scale: as shown
Drawn by: AJO | Checked by: DAL

Drawing Number: A0372 - 11 | Rev: