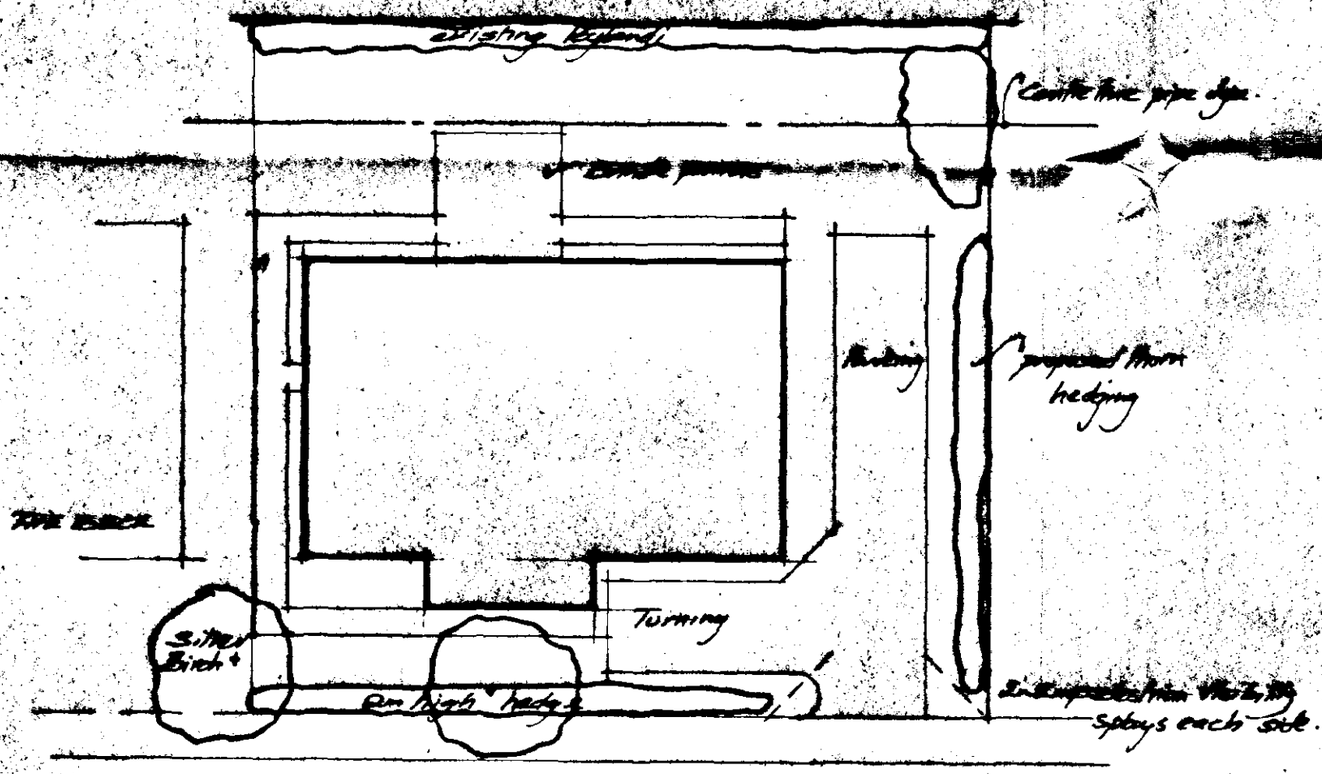


This drawing is copyright and may not be loaned, copied, photographed or used for any purpose other than that for which it is issued, without prior written permission from K.L. Elener

Do not scale from this drawing

THE PRINCIPAL CONTRACTOR OR HIS AGENT ARE TO CHECK ALL DIMENSIONS ON SITE AND REPORT ANY DISCREPANCIES TO THE DESIGNER. ALL SETTING OUT DIMENSIONS SHOULD BE CHECKED AGAINST THE CORRESPONDING FLOOR PLAN

Soil hole data should not be taken as conclusive of soil conditions over the whole area of the site. Such information can only be taken as representative of the conditions at that location. It should be borne in mind that sub-strata exposed upon excavation of foundations may reveal conditions not anticipated thus requiring further design input. No liability for such occurrences are accepted by K L Elener.

Nothing on this drawing should be taken as contractual between client/builder or builder/buyer unless specifically referred to in a third party contract.

Ordnance Survey extract reproduced from the 1970 Ordnance Survey 1/2500 map with the permission of The Controller of Her Majesty's Stationery Office, © Crown Copyright, K.L. Elener, 9 The Greys, March, Cambs, PE15 9HN. License No.AR27149R

Rev.E		
Rev.D		
Rev.C		
Rev.B		
Rev.A		

Partners : K L & J Elener Trading as K L Elener Architectural Design

K. L. Elener

Architectural Design
9 The Greys, March,
Cambs, PE15 9HN
Tel : 01354 - 656854 Fax : 01354 – 659323
Email : Ken@elener82.freeserve.co.uk

Project
Four Bedroom Bungalow
Adj: "The Beck" 164 Six House Bank
West Pinchbeck


Client
A A Goode

Title
Amended Site Layout

Ref	G.1927.8
Rev	
Scale : 1:200	Date : November 00

SOUTH HOLLAND DC
HOUSING & PLANNING
04 NOV 2000
Ref: 0858/00

AMENDED PLAN
Ref. A1

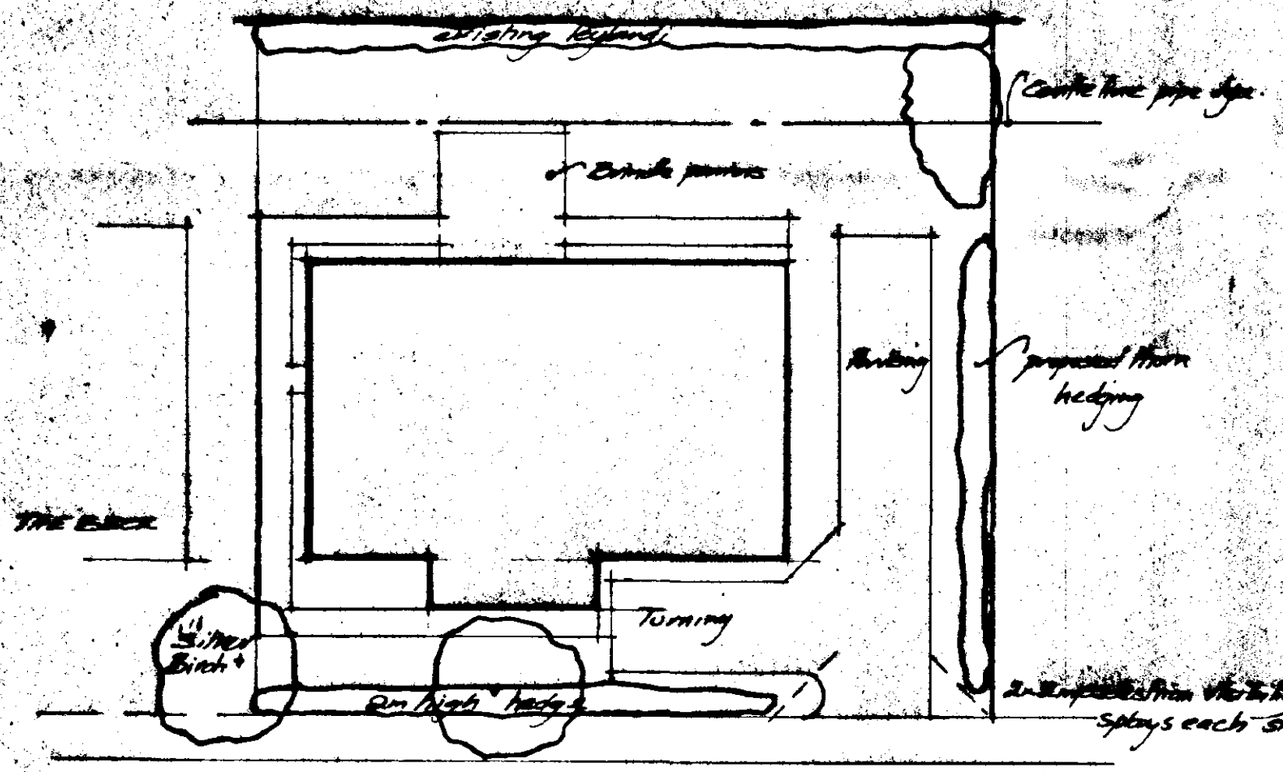

This drawing is copyright and may not be altered, reused, photographed or used for any purpose other than that for which it is issued, without prior written permission from K.L. Elener

Do not scale from this drawing

THE PRINCIPAL CONTRACTOR IS TO CHECK ALL DIMENSIONS ON SITE AND REPORT ANY DISCREPANCIES TO THE DESIGNER. ALL SETTING OUT DIMENSIONS SHOULD BE CHECKED AGAINST THE CORRESPONDING FLOOR PLAN

Trial hole data should not be taken as conclusive of soil conditions over the whole area of the site. Such information can only be taken as representative of the conditions at that location. It should be borne in mind that sub-strata exposed upon excavation of foundations may reveal conditions not anticipated thus requiring further design input. No liability for such occurrences are accepted by K L Elener.

Nothing on this drawing should be taken as contractual between client/builder or builder/buyer unless specifically referred to in a third party contract.

Ordnance Survey extract reproduced from the 1970 Ordnance Survey 1/2500 map with the permission of The Controller of Her Majesty's Stationery Office, © Crown Copyright, K.L. Elener, 9 The Greys, March, Cambs, PE15 9HN. License No.AR271488

Rev.E		
Rev.D		
Rev.C		
Rev.B		
Rev.A		

Partners K L & J Elener Trading as K L Elener Architectural Design

K. L. Elener
Architectural Design
9 The Greys, March,
Cambs, PE15 9HN
Tel : 01354 - 656854 Fax : 01354 – 699328
Email : Ken@elener82.freeserve.co.uk

SOUTH HOLLAND DC
HOUSING & PLANNING
- 9 NOV 2000
Ref. 0858/00

AMENDED PLAN
Ref. A1

Project
Four Bedroom Bungalow
Adj: "The Beck" 164 Six House Bank
West Pinchbeck


Client
A A Goode

Title
Amended Site Layout

Ref
G.1927.8

Rev

Scale : 1:200 | Date : November 00

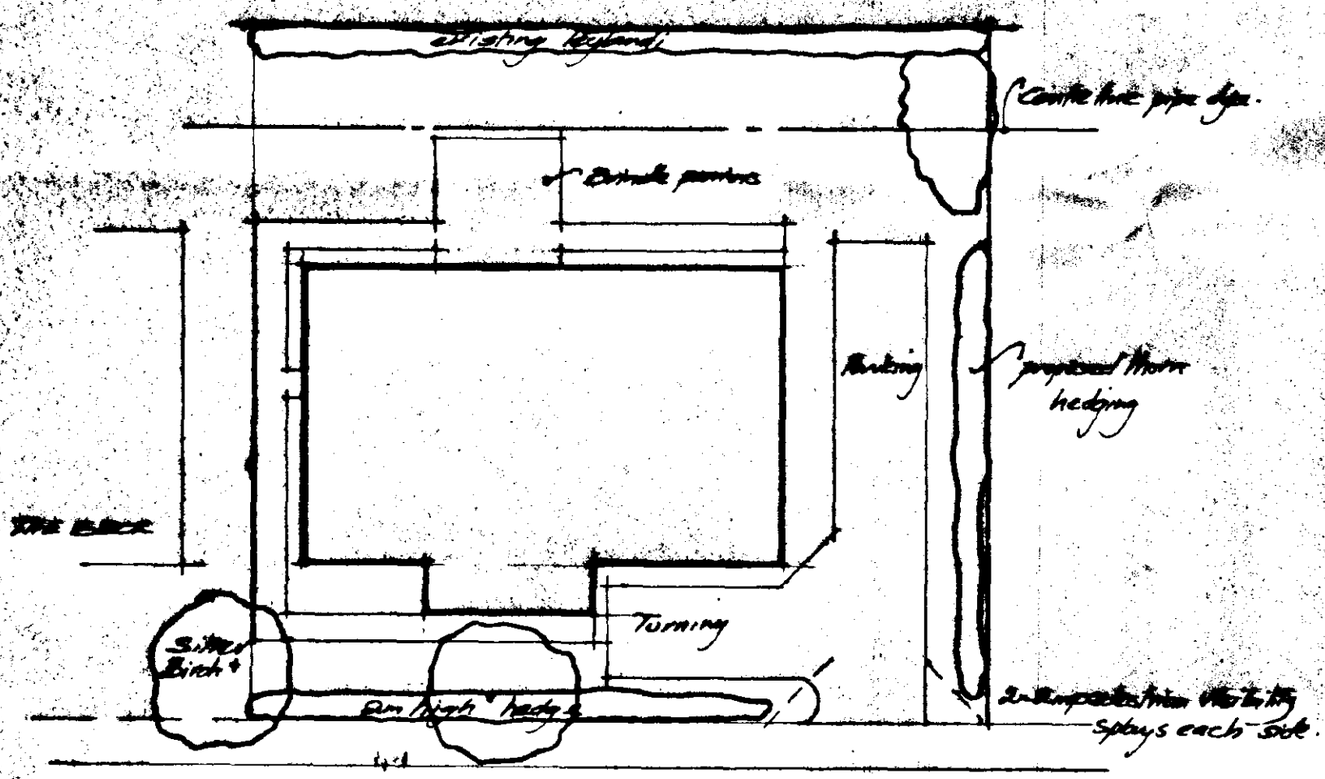

This drawing is copyright and may not be traced, altered, stored, photographed or used for any purpose other than that for which it is issued, without prior written permission from K.L. Elener

Do not scale from this drawing

THE PRINCIPAL CONTRACTOR IS TO CHECK ALL DIMENSIONS ON SITE AND REPORT ANY DISCREPANCIES TO THE DESIGNER. ALL SETTING OUT DIMENSIONS SHOULD BE CHECKED AGAINST THE CORRESPONDING FLOOR PLAN

Trial hole data should not be taken as conclusive of soil conditions over the whole area of the site. Such information can only be taken as representative of the conditions at that location. It should be borne in mind that sub-strata exposed upon excavation of foundations may reveal conditions not anticipated thus requiring further design input. No liability for such occurrences are accepted by K L Elener.

Nothing on this drawing should be taken as contractual between client/builder or builder/buyer unless specifically referred to in a third party contract.

Ordnance Survey extract reproduced from the 1976 Ordnance Survey 1/2500 map with the permission of The Controller of Her Majesty's Stationery Office, © Crown Copyright, K.L. Elener, 9 The Greys, March, Cambs, PE15 9HN. License No.AR271488

Rev.E		
Rev.D		
Rev.C		
Rev.B		
Rev.A		

Partners K L & J Elener Trading as K L Elener Architectural Design

K. L. Elener

Architectural Design

9 The Greys, March,

Cambs, PE15 9HN

Tel : 01354 - 656854 Fax : 01354 – 699523

Email : Ken@elener82.freeserve.co.uk

SOUTH HOLLAND DC
HOUSING & PLANNING
- 9 NOV 2000
Ref. 085/00

Project
Four Bedroom Bungalow
Adj: "The Beck" 164 Six House Bank
West Pinchbeck

Client
A A Goode


Title
Amended Site Layout

AMENDED PLAN
Ref. A1

Ref
G.1927.8

Rev

Scale : 1:200 | Date : November 00

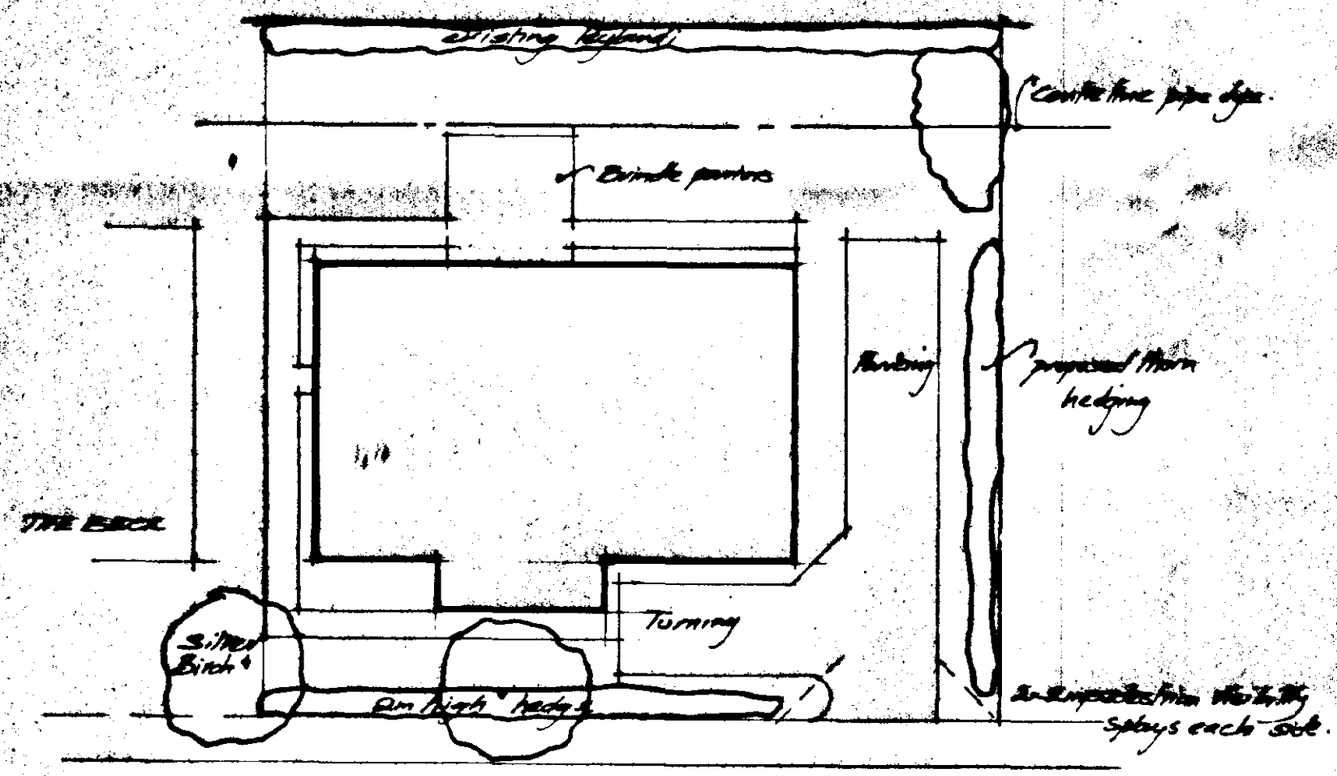

This drawing is copyright and may not be loaned, copied, stored, photographed or used for any purpose other than that for which it is issued, without prior written permission from K.L. Elener

Do not scale from this drawing

THE PRINCIPAL CONTRACTOR IS TO CHECK ALL DIMENSIONS ON SITE AND REPORT ANY DISCREPANCIES TO THE DESIGNER. ALL SETTING OUT DIMENSIONS SHOULD BE CHECKED AGAINST THE CORRESPONDING FLOOR PLAN

Trial hole data should not be taken as conclusive of soil conditions over the whole area of the site. Such information can only be taken as representative of the conditions at that location. It should be borne in mind that sub-strata exposed upon excavation of foundations may reveal conditions not anticipated thus requiring further design input. No liability for such occurrences are accepted by K L Elener.

Nothing on this drawing should be taken as contractual between client/builder or builder/buyer unless specifically referred to in a third party contract.

Ordnance Survey data(s) reproduced from the 1998 Ordnance Survey 1/2500 map with the permission of The Controller of Her Majesty's Stationery Office, © Crown Copyright, K.L. Elener, 9 The Greys, March, Cambs, PE15 9HN. License No.AR271495

Rev.E		
Rev.D		
Rev.C		
Rev.B		
Rev.A		

Partners K.L & J Elener Trading as K.L Elener Architectural Design

K. L. Elener
Architectural Design
9 The Greys, March,
Cambs, PE15 9HN
Tel : 01354 - 656854 Fax : 01354 – 659328
Email : Ken@elener82.freeserve.co.uk

Project
Four Bedroom Bungalow
Adj: "The Beck" 164 Six House Bank
West Pinchbeck

SOUTH HOLLAND DC
HOUSING & PLANNING
- 9 NOV 2000
Ref. 0858/00

Client
A A Goode


Title
Amended Site Layout

AMENDED PLANS
Ref. A1

Ref. **G.1927.8**

Rev

Scale: 1:200 | Date : November 00

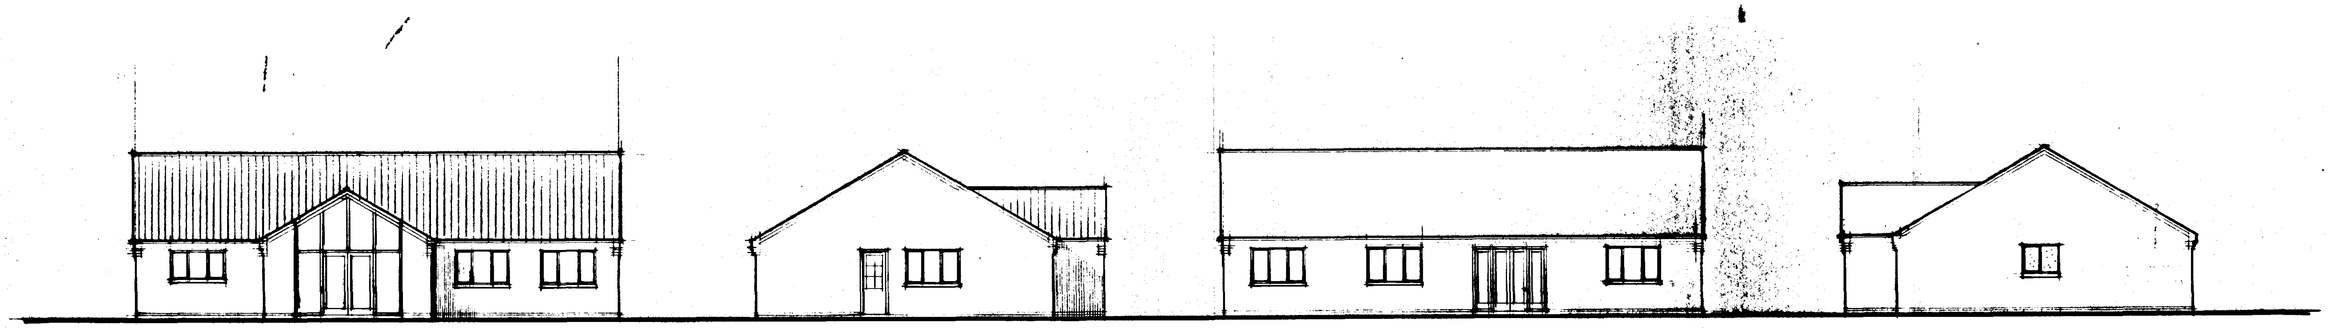


front


side

rear

side

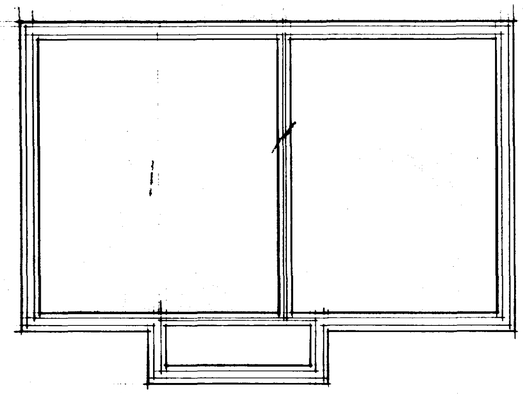


foundations

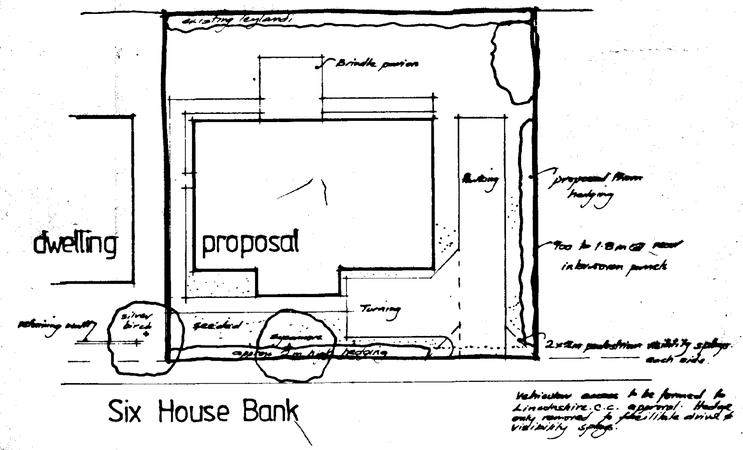

Six House Bank

Vehicular access to be formed to Lincolnshire C.C. approval. Hedge only removed to facilitate drive & visibility splays.

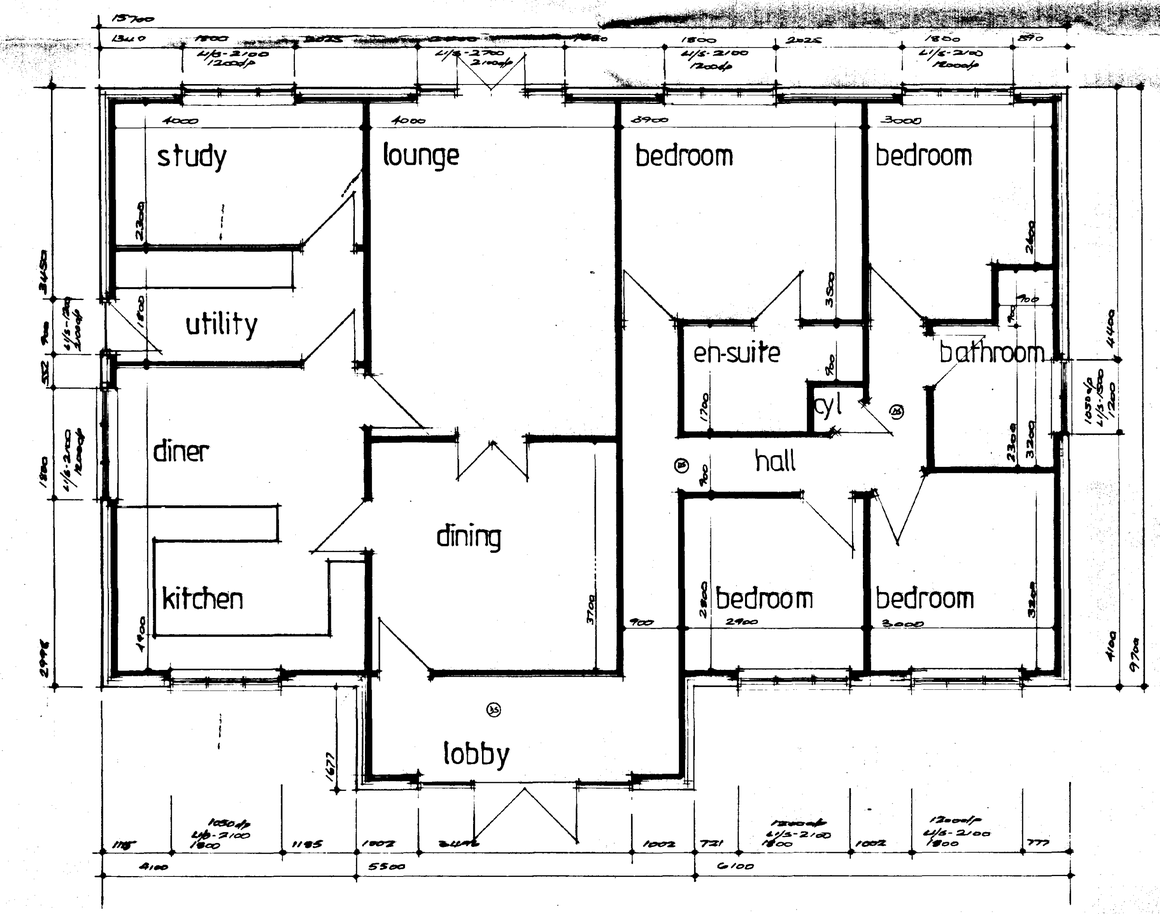

This drawing is copyright and may not be altered, traced, copied, photographed or used for any purpose other than that for which it is issued, without prior written permission from K.L. Elener

Do not scale from this drawing

THE PRINCIPAL CONTRACTOR SHALL CHECK ALL DIMENSIONS ON SITE AND REPORT ANY DISCREPANCIES TO THE DESIGNER. ALL SETTING OUT DIMENSIONS SHOULD BE CHECKED AGAINST THE CORRESPONDING FLOOR PLAN

Trial hole data should not be taken as conclusive of soil conditions over the whole area of the site. Such information can only be taken as representative of the conditions at that location. It should be borne in mind that sub-strata exposed upon excavation of foundations may reveal conditions not anticipated thus requiring further design input. No liability for such occurrences are accepted by K.L Elener.

Nothing on this drawing should be taken as contractual between client/builder or builder/buyer unless specifically referred to in a third party contract

Ordnance Survey extract reproduced from the 1970 Ordnance Survey 1/2500 map with the permission of The Controller of Her Majesty's Stationery Office. © Crown Copyright. K.L. Elener. 9 The Greys, March, Cambs, PE15 9HN. License No.AR271498

Rev.E		
Rev.D		
Rev.C		
Rev.B		
Rev.A		

Partners K L & J Elener Trading as K L Elener Architectural Design

K. L. Elener
Architectural Design
9 The Greys, March,
Cambs, PE15 9HN
Tel : 01354 - 656854 Fax : 01354 - 680522

SOUTH HOLLAND DC
HOUSING & PLANNING
06 JUL 2000
Ref: H858/00

DETERMINED PLAN

Project
Four Bedroom Bungalow
Adj. "The Beck"
Six House Bank
West Pinchbeck
Spalding

Client
A A Goode

Title
Working Drawing

Ref
G.1927.3

Rev.

Scale : 1:100, 50, 200 | Date : July 00