




NORTH

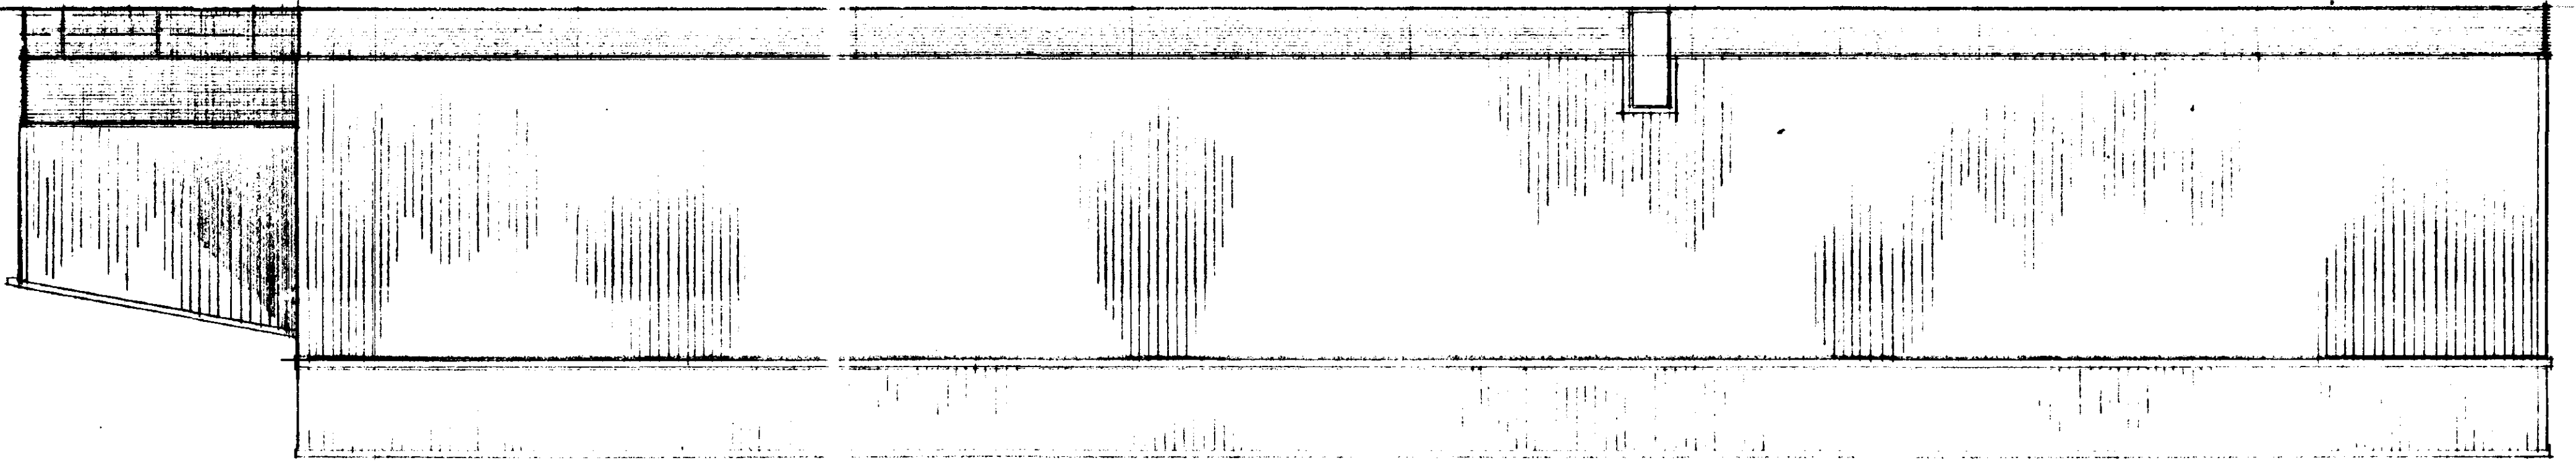


EAST

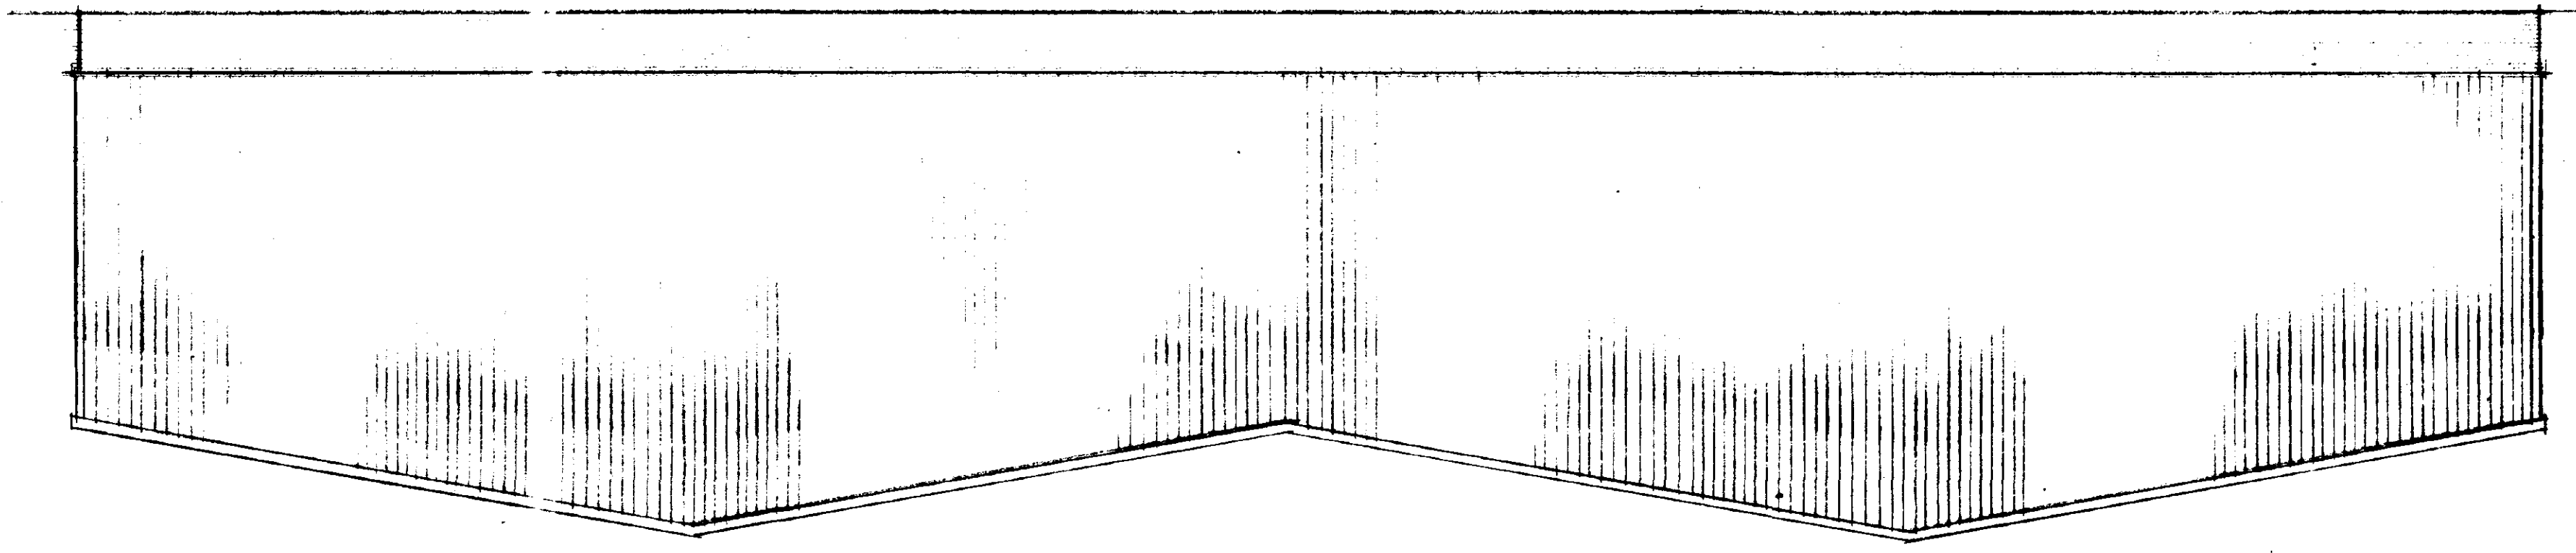

SOUTH

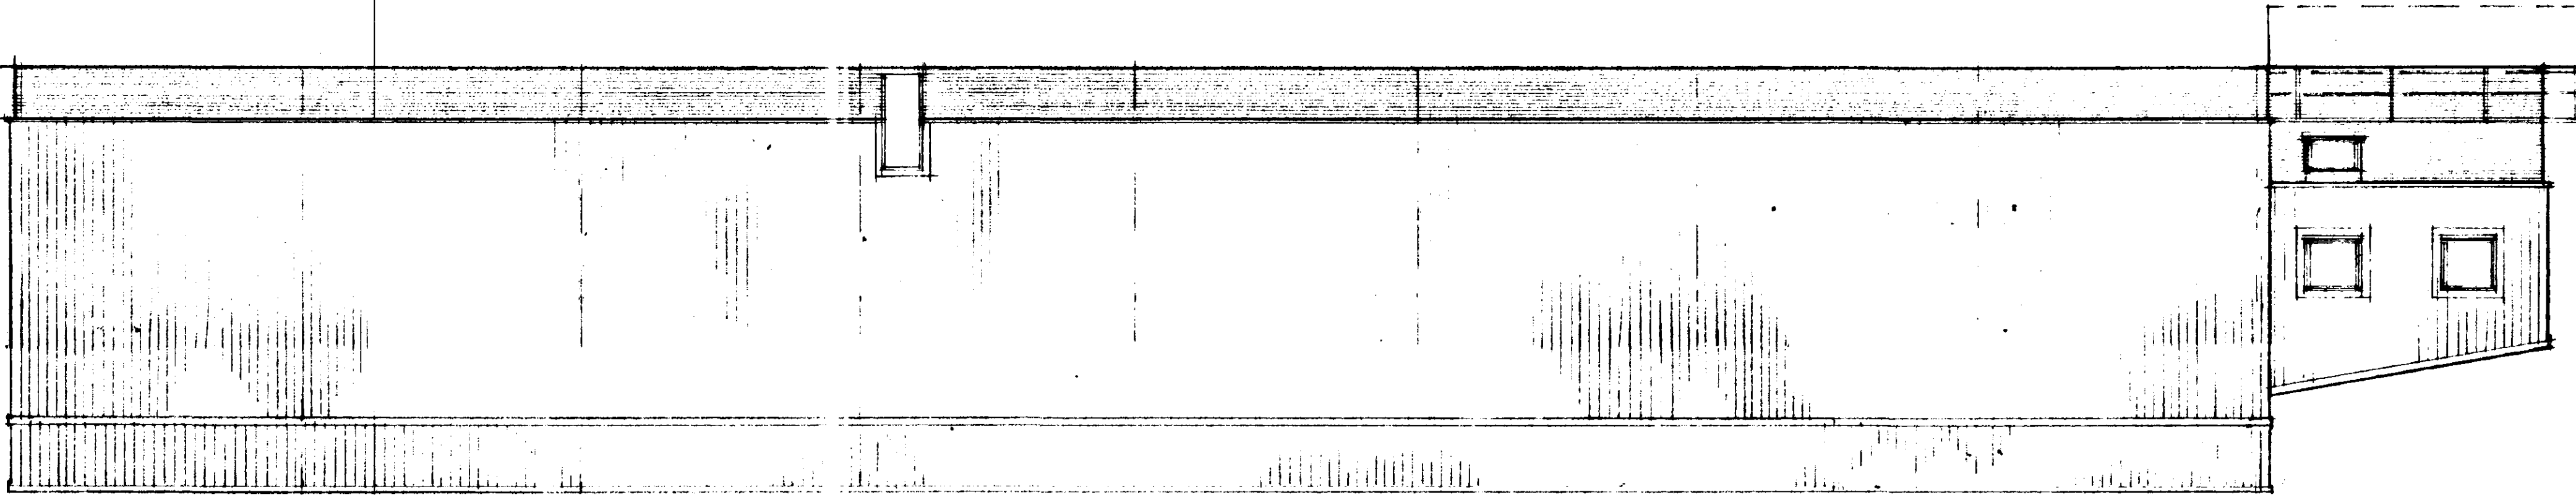

WEST

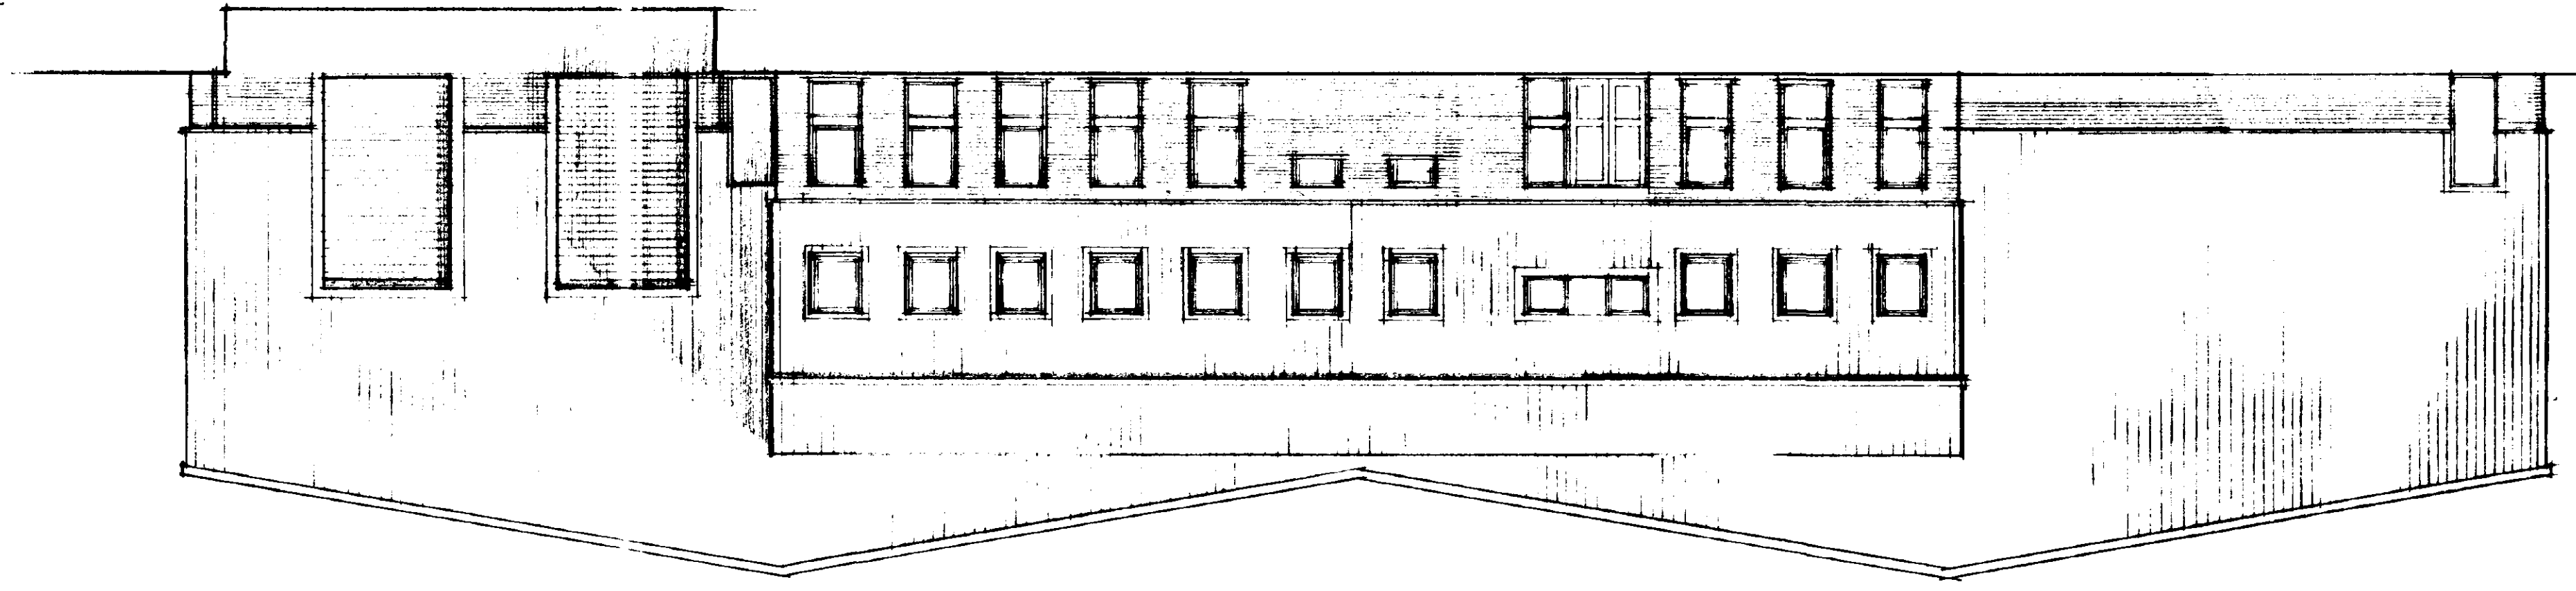

PROPOSED WAREHOUSE AND OFFICES

AT

SANDPIT NURSERIES

PINCHBECK, SPALDING

FOR

P A MOERMAN


1:100


Rev A - Dec 96. Elevation provided as
plans have been issued

6A COWGATE, PETERBOROUGH, CAMBRIDGESHIRE, PE1 1NA
TELEPHONE 0990 404040 - FACSIMILE 01455 638104 - DX 13371 PETERBOROUGH
A WHOLLY OWNED SUBSIDIARY OF WOOLWICH BUILDING SOCIETY LTD.


SURVEYORS - VALUERS - PROPERTY CONSULTANTS

EKINS

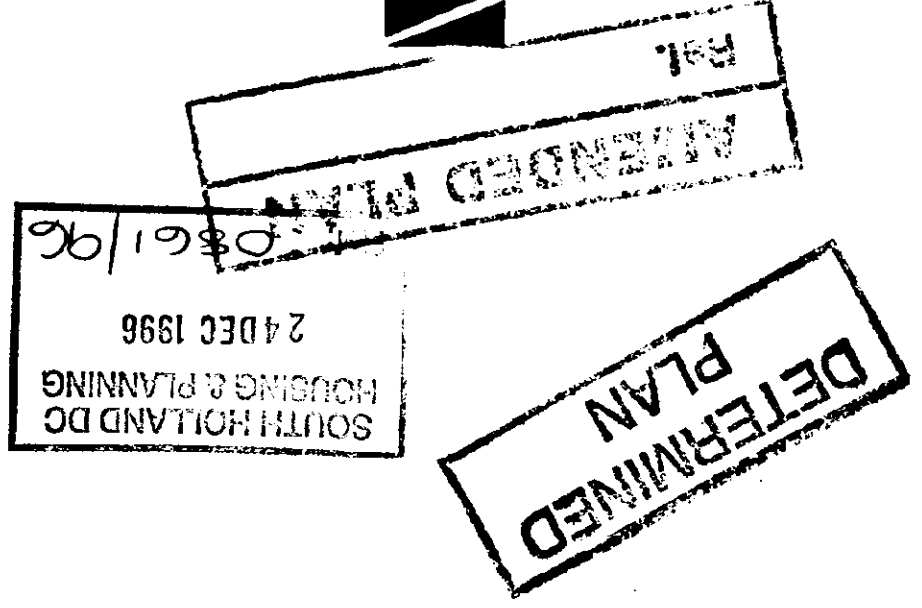

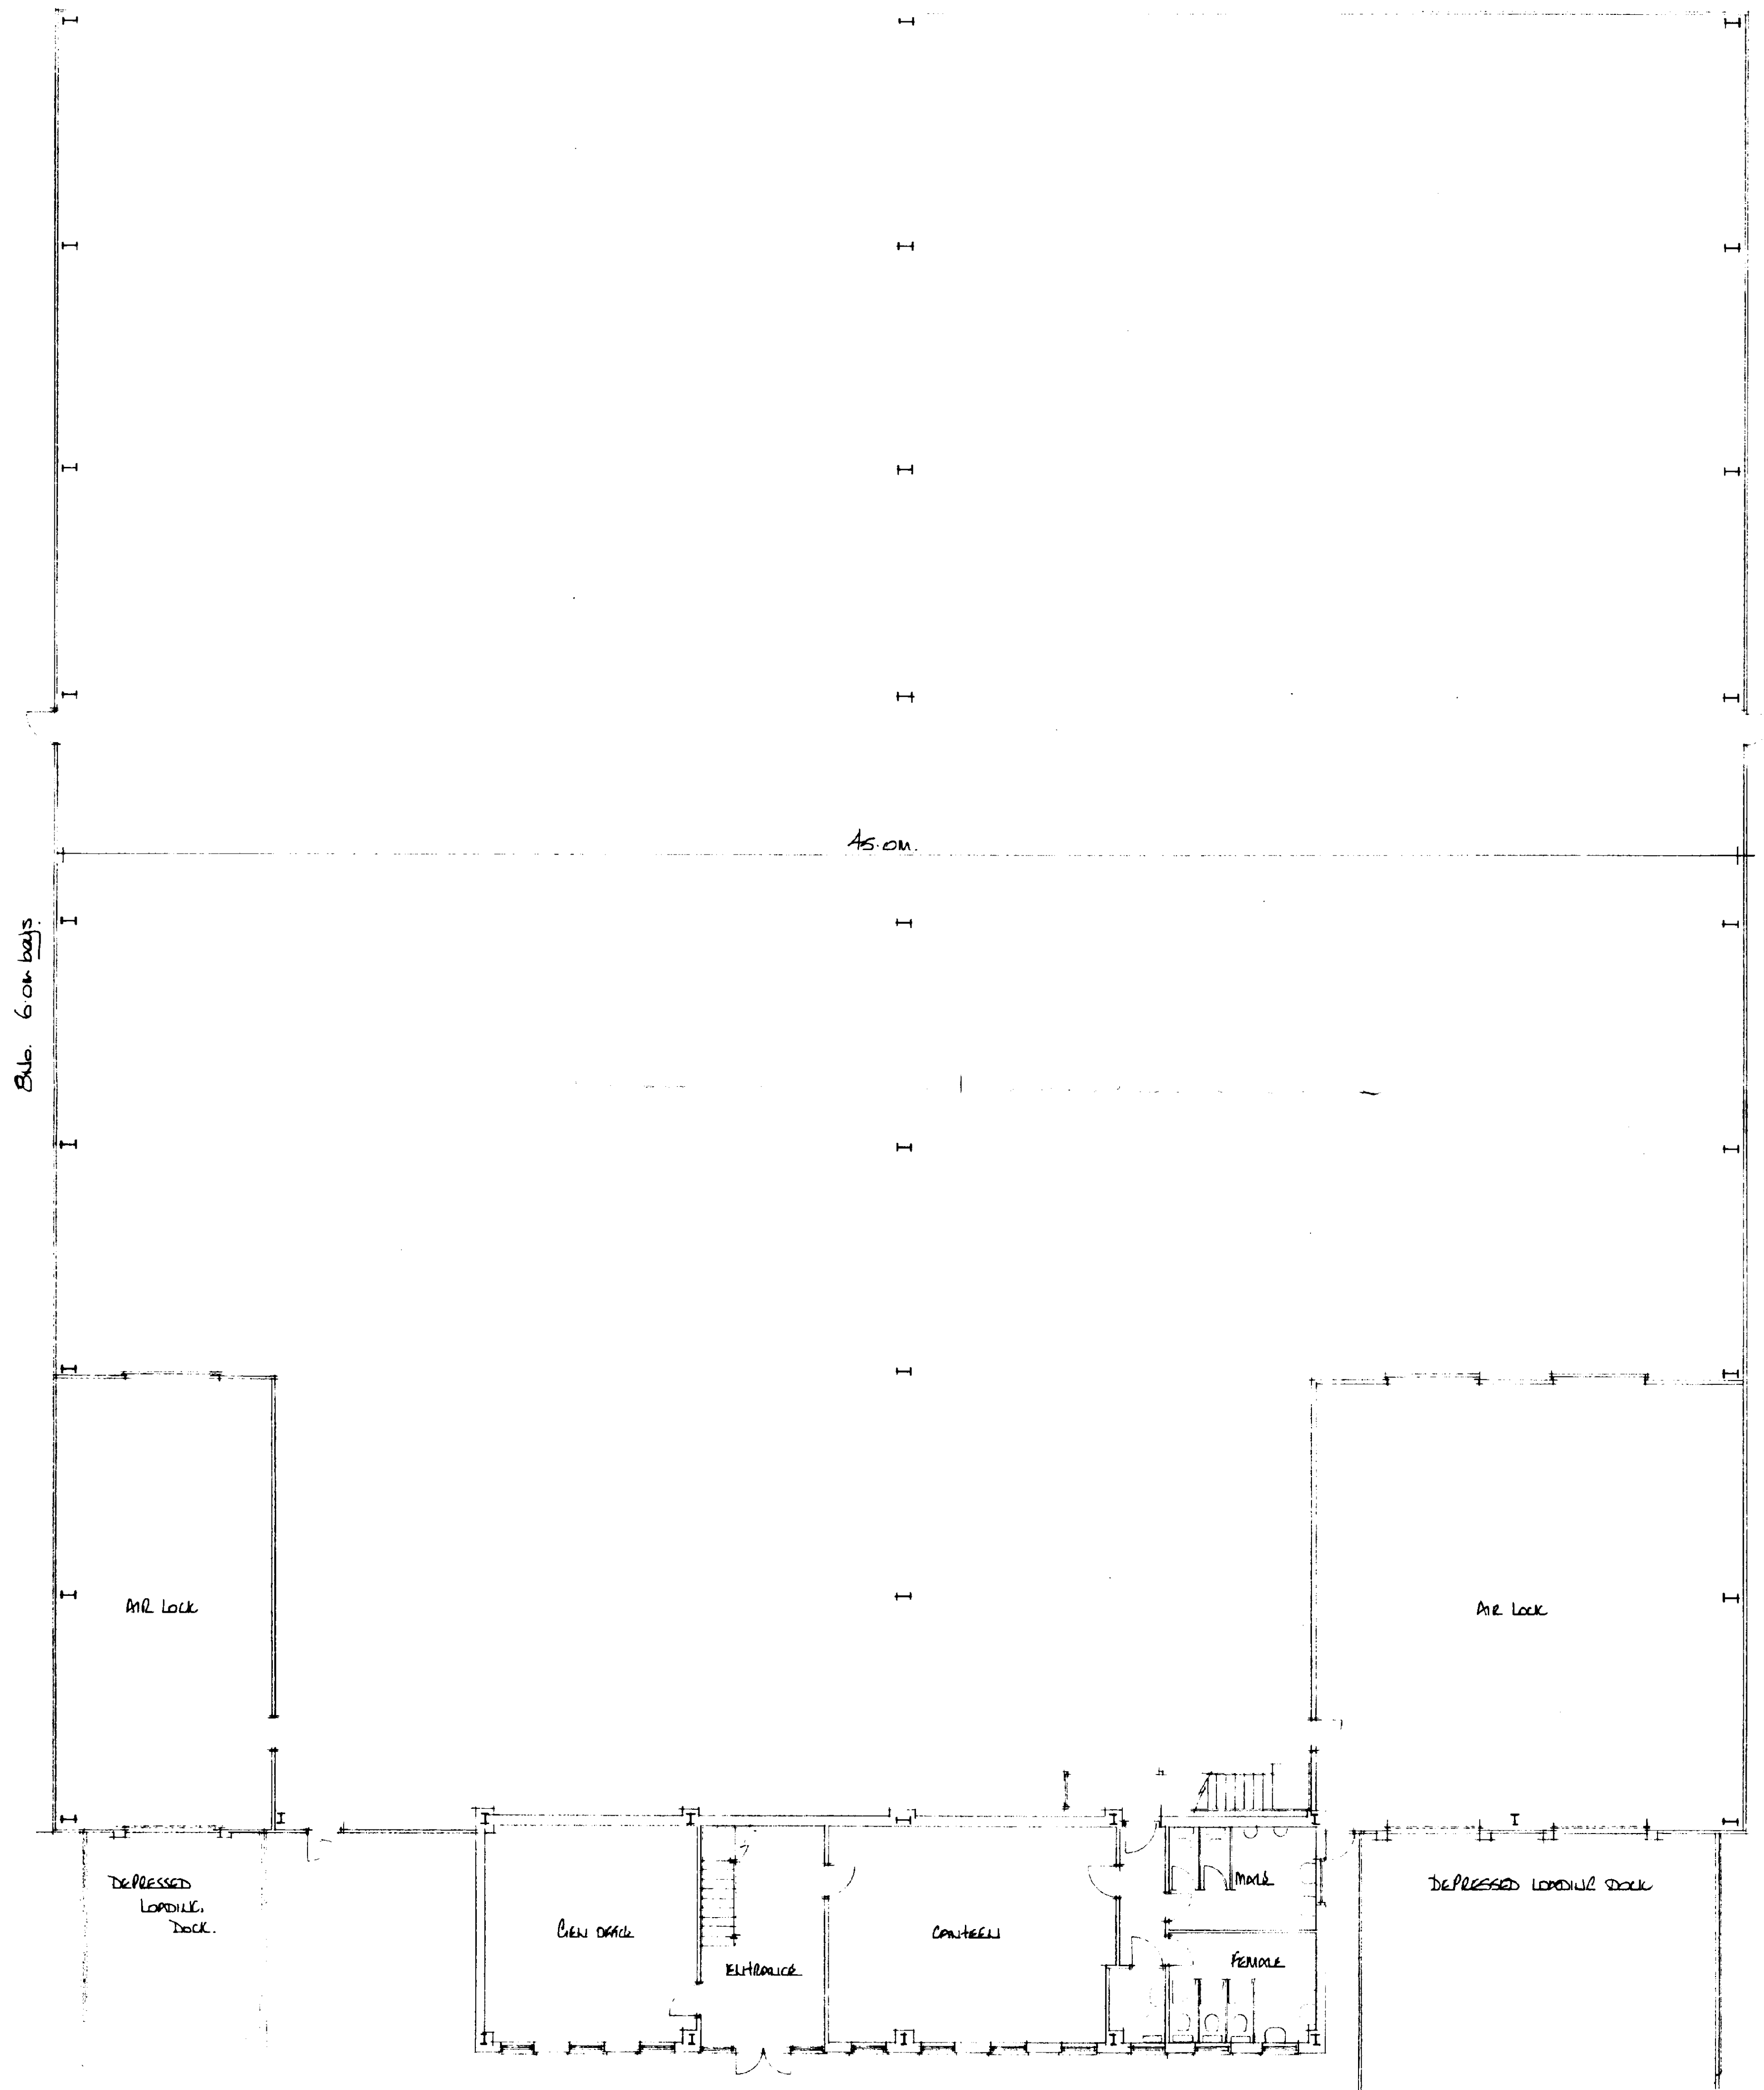

GROUND FLOOR PLAN

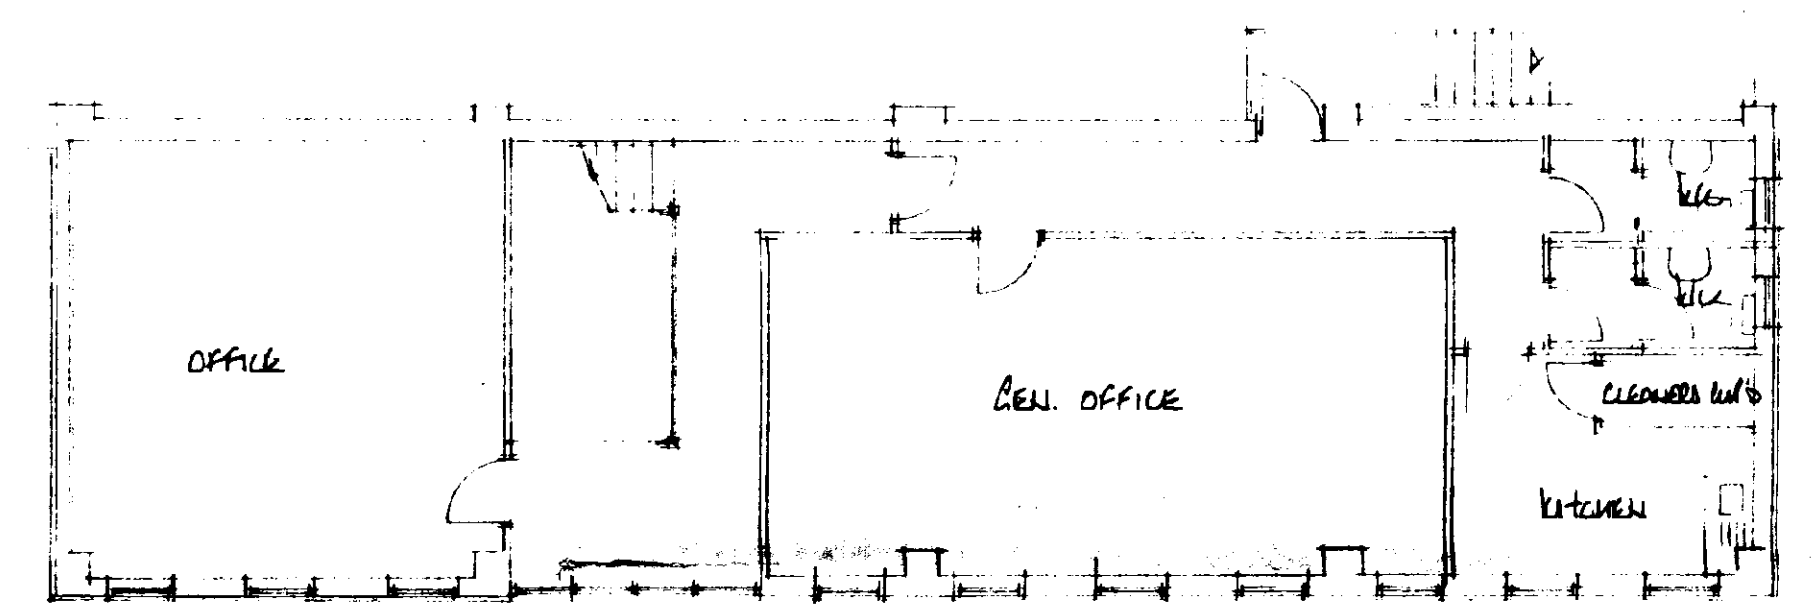


FIRST FLOOR PLAN

CONFIDENTIAL


SOUTH HOLLAND DC
HOUSING & PLANNING
13 SEP 1996
Ref: 0861/96

PROPOSED WAREHOUSE AND OFFICES
AT
SANDPIT NURSERIES
PINCHBECK, SPALDING
FOR
P A MOERMAN

1:100

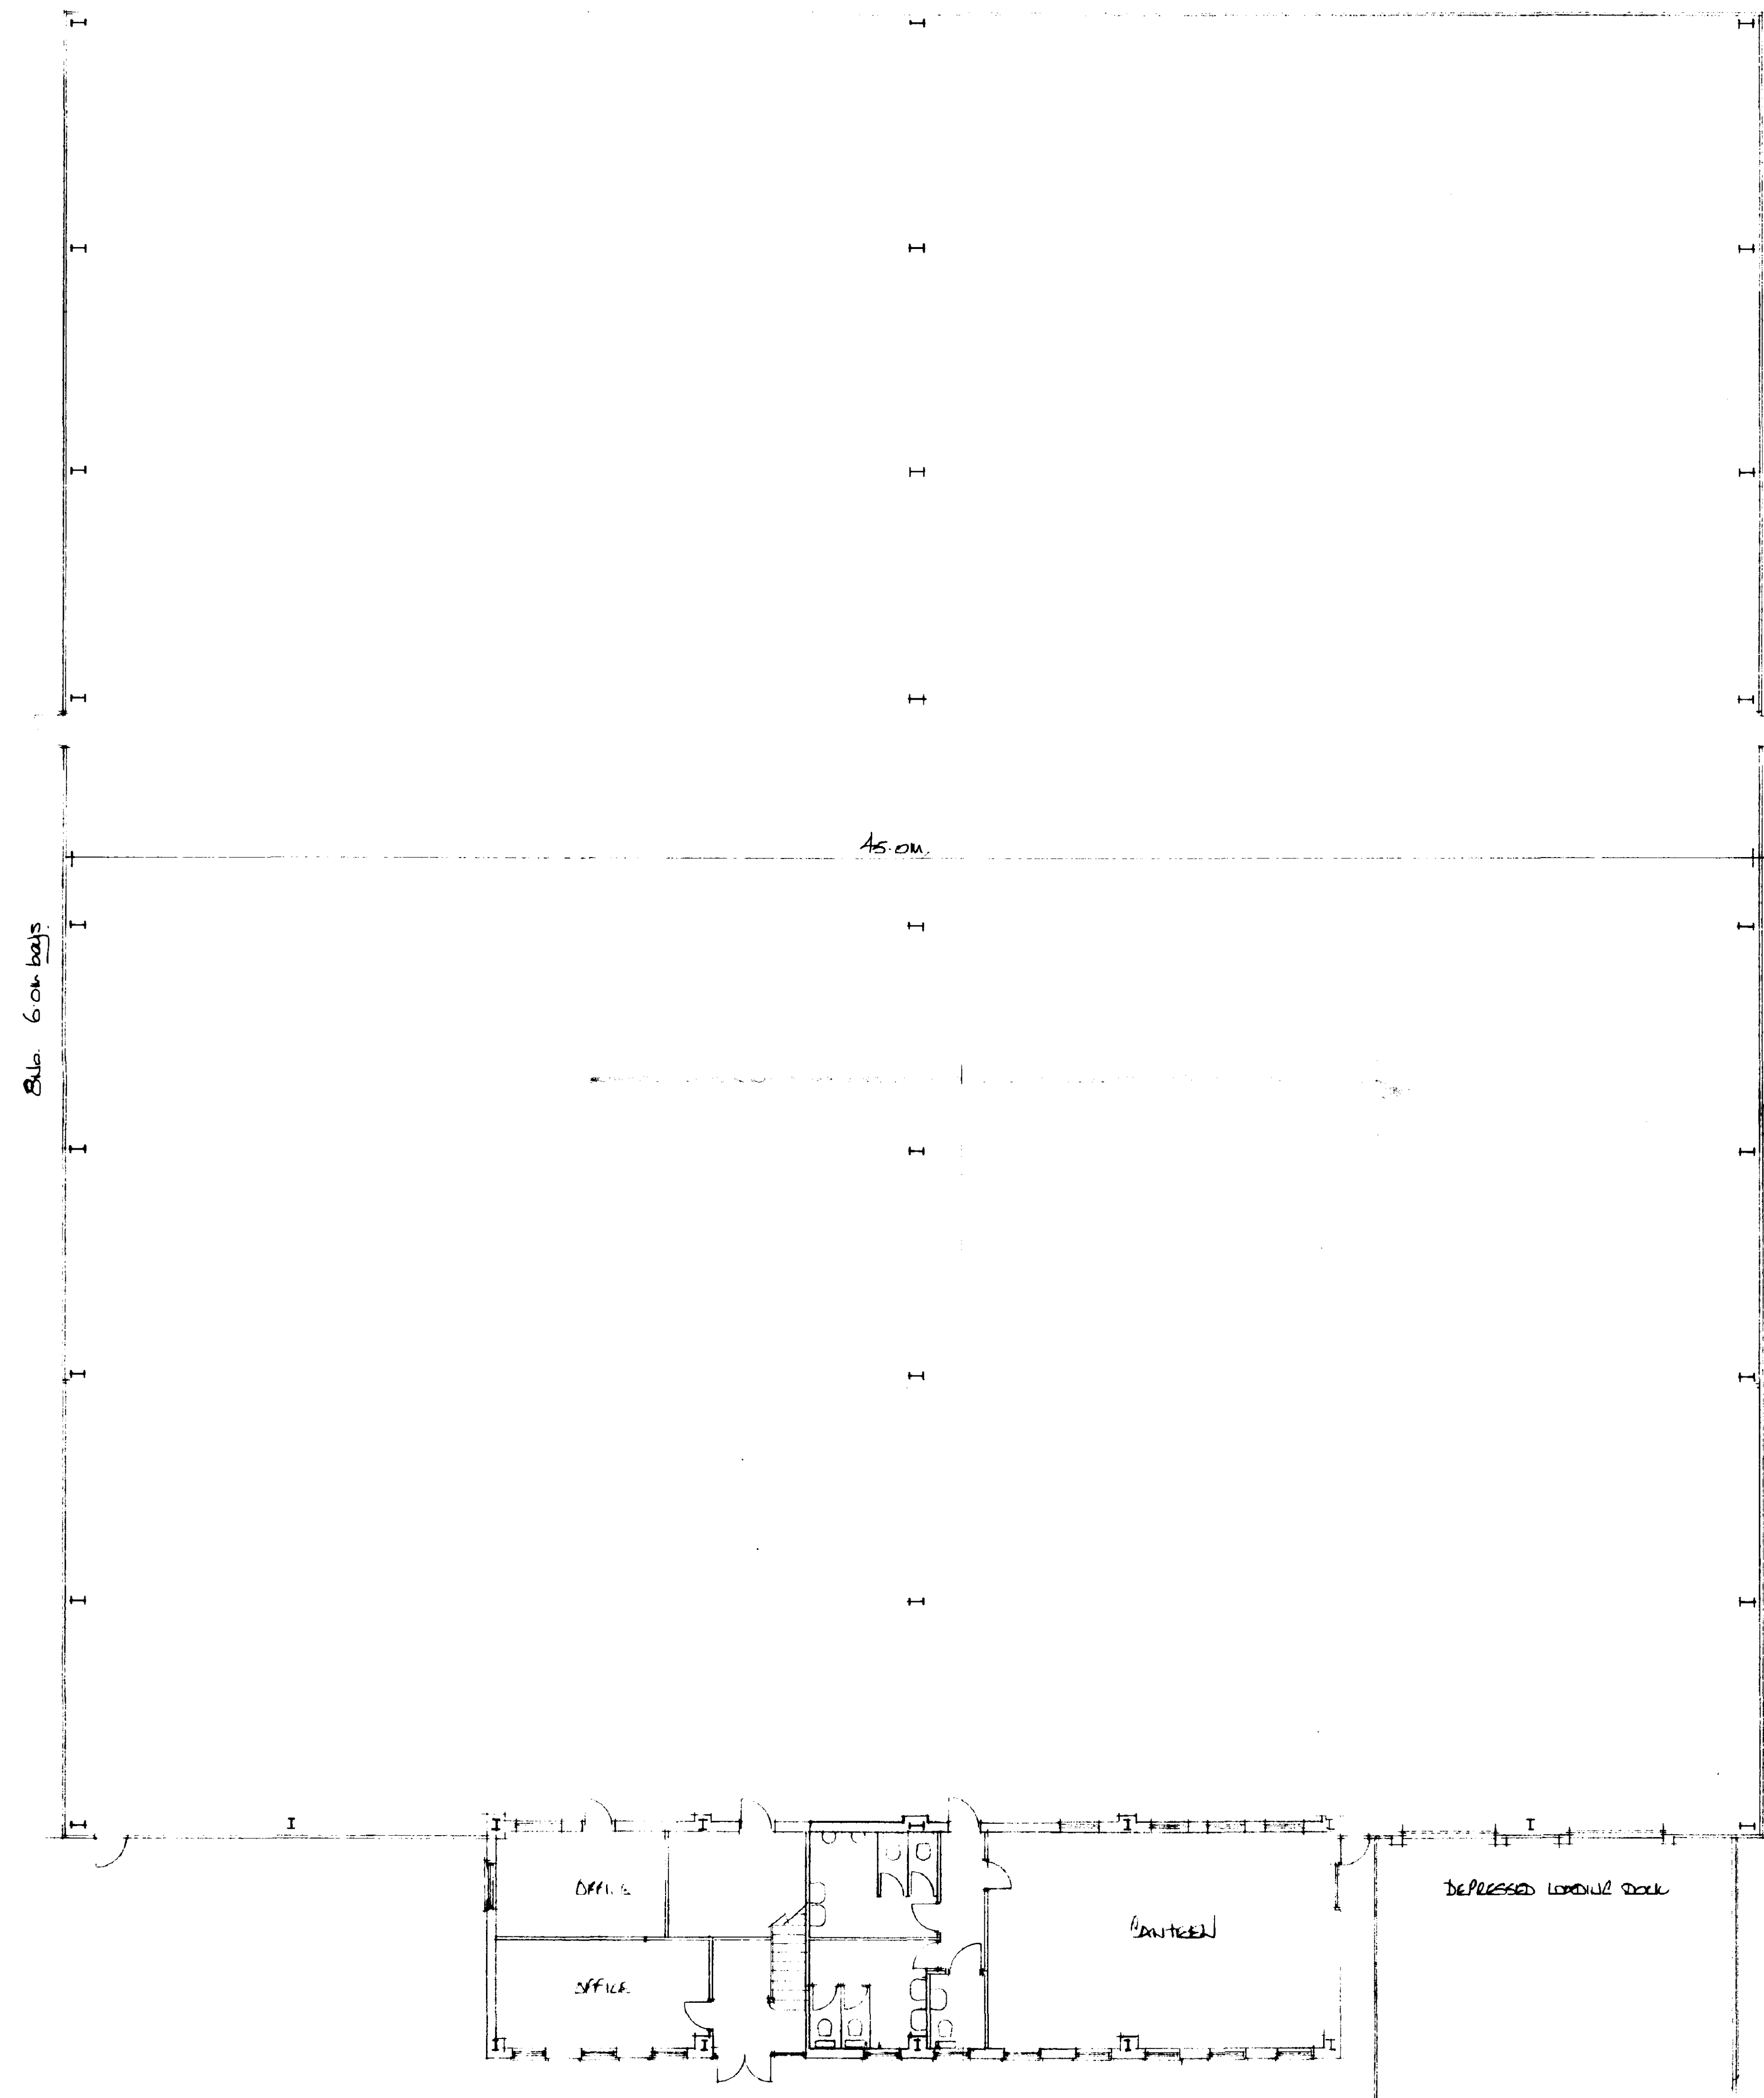

GROUND FLOOR PLAN

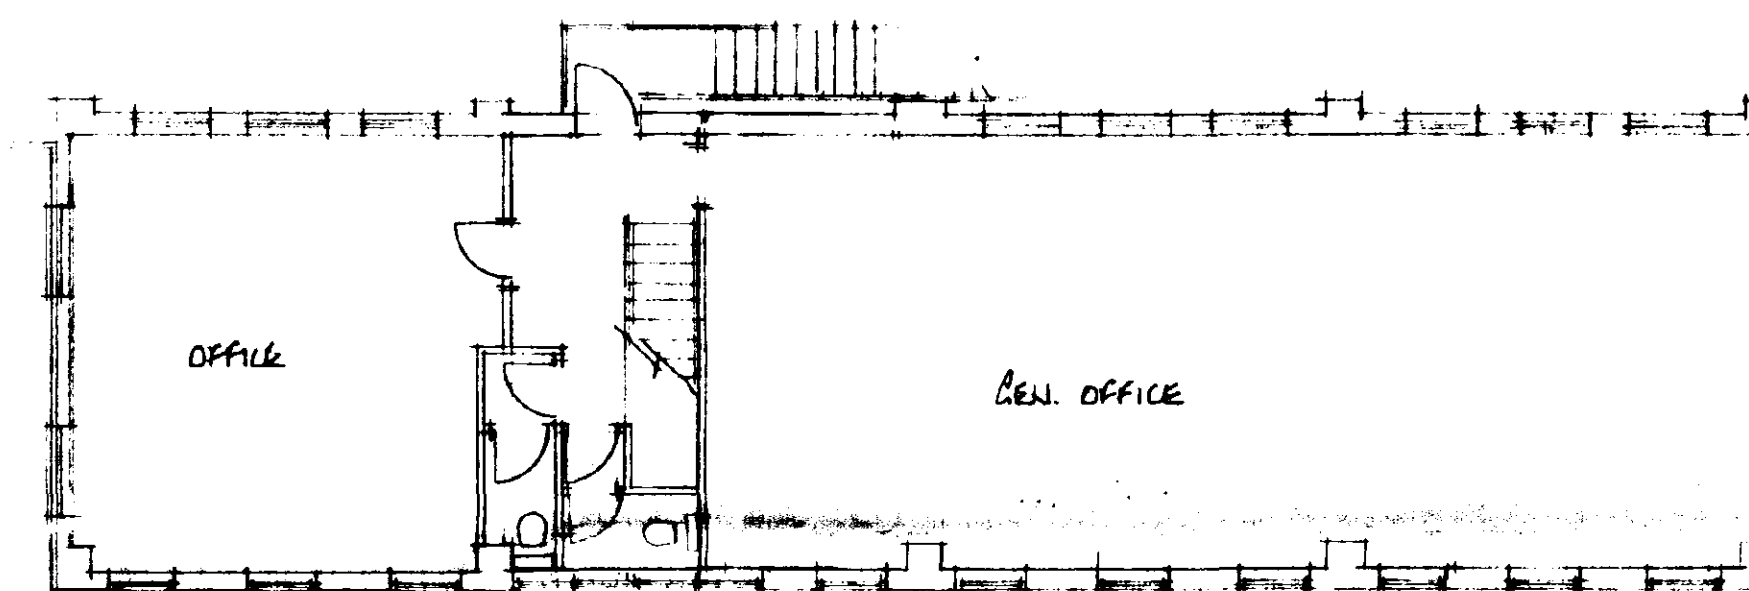

FIRST FLOOR PLAN

SOUTH FOLKLAND DC
HOUSING & PLANNING
24 DEC 1996
Ref: 0361/96



EKINS

SURVEYORS · VALUERS · PROPERTY CONSULTANTS

6A COWGATE · PETERBOROUGH · CAMBRIDGESHIRE · PE1 1NA
TELEPHONE 0990 404060 · FACSIMILE 01455 638104 · DX 123371 PETERBOROUGH
EKINS IS THE TRADING NAME OF WOOLWICH SURVEYING SERVICES LTD.
A WHOLLY OWNED SUBSIDIARY OF WOOLWICH BUILDING SOCIETY

PROPOSED WAREHOUSE AND OFFICES

AT

SANDPIT NURSERIES


PINCHBECK, SPALDING

FOR


P A MOERMAN

1:100


B. 1st 96
Rev. A - Rev. G. Office layout changes

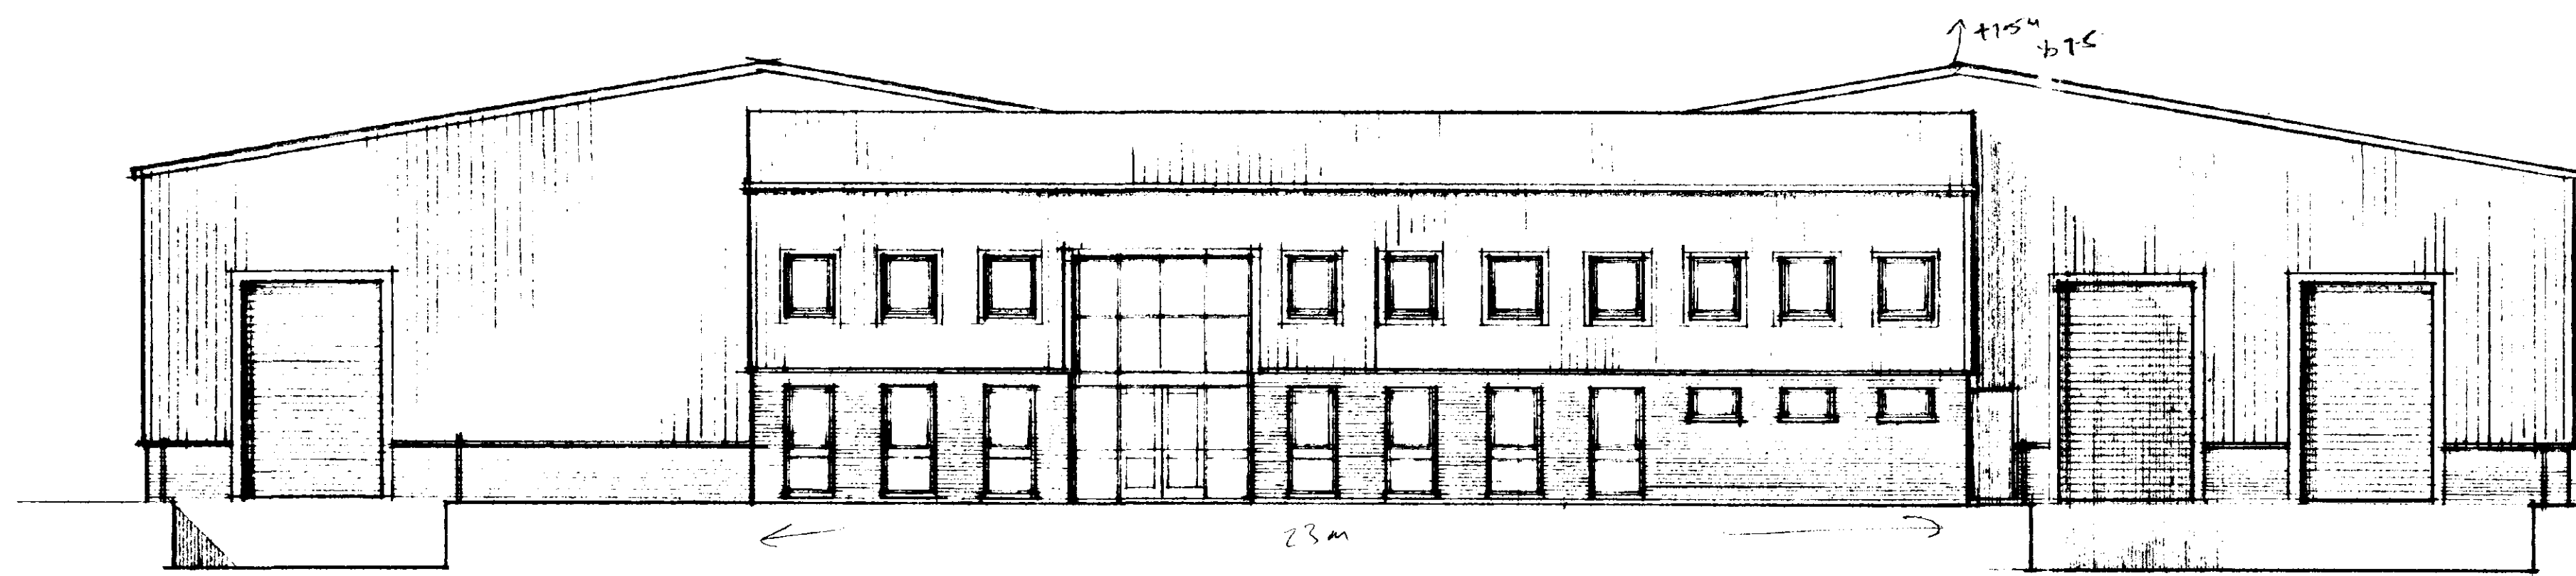


WEST

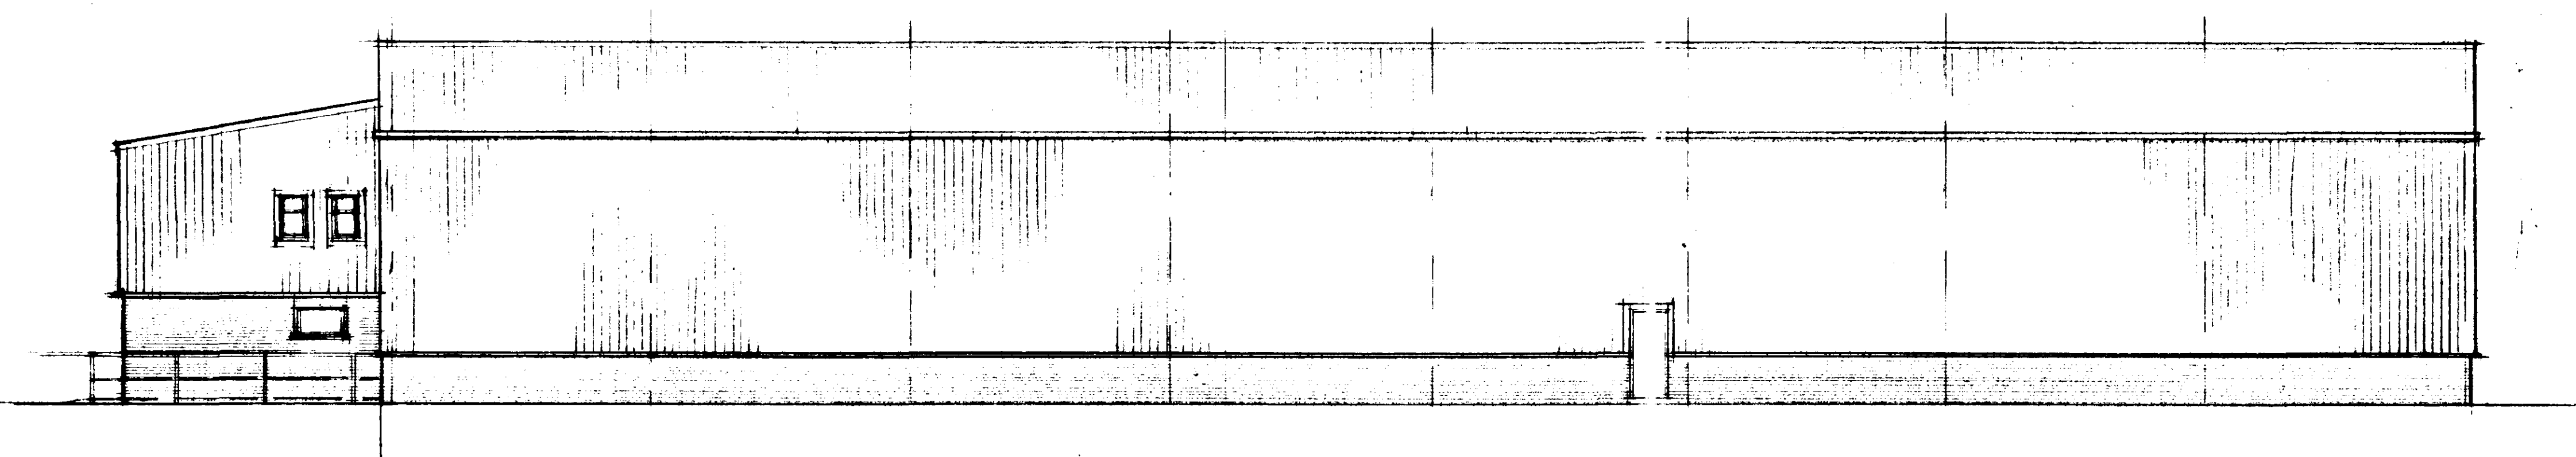

SOUTH

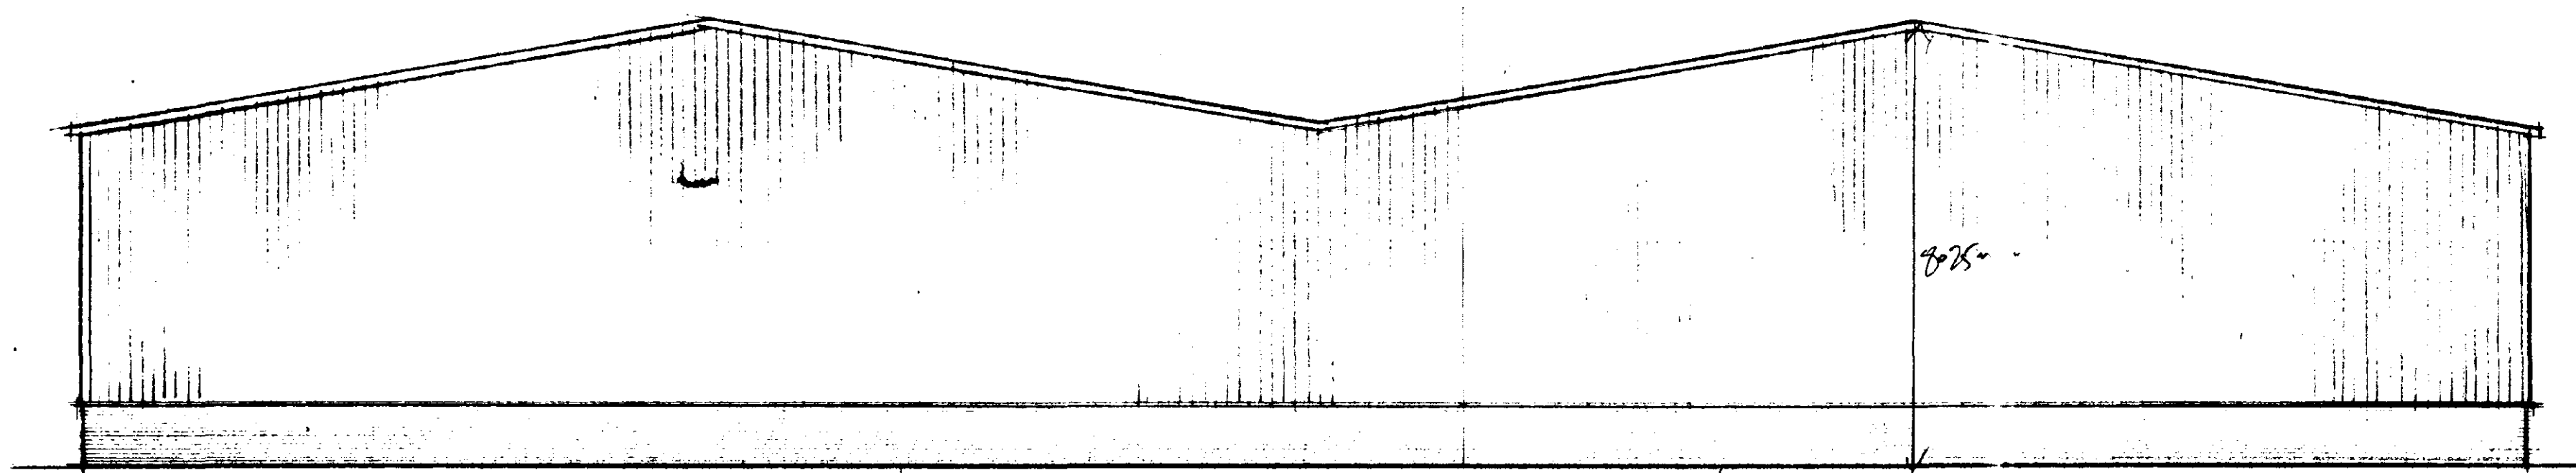

EAST

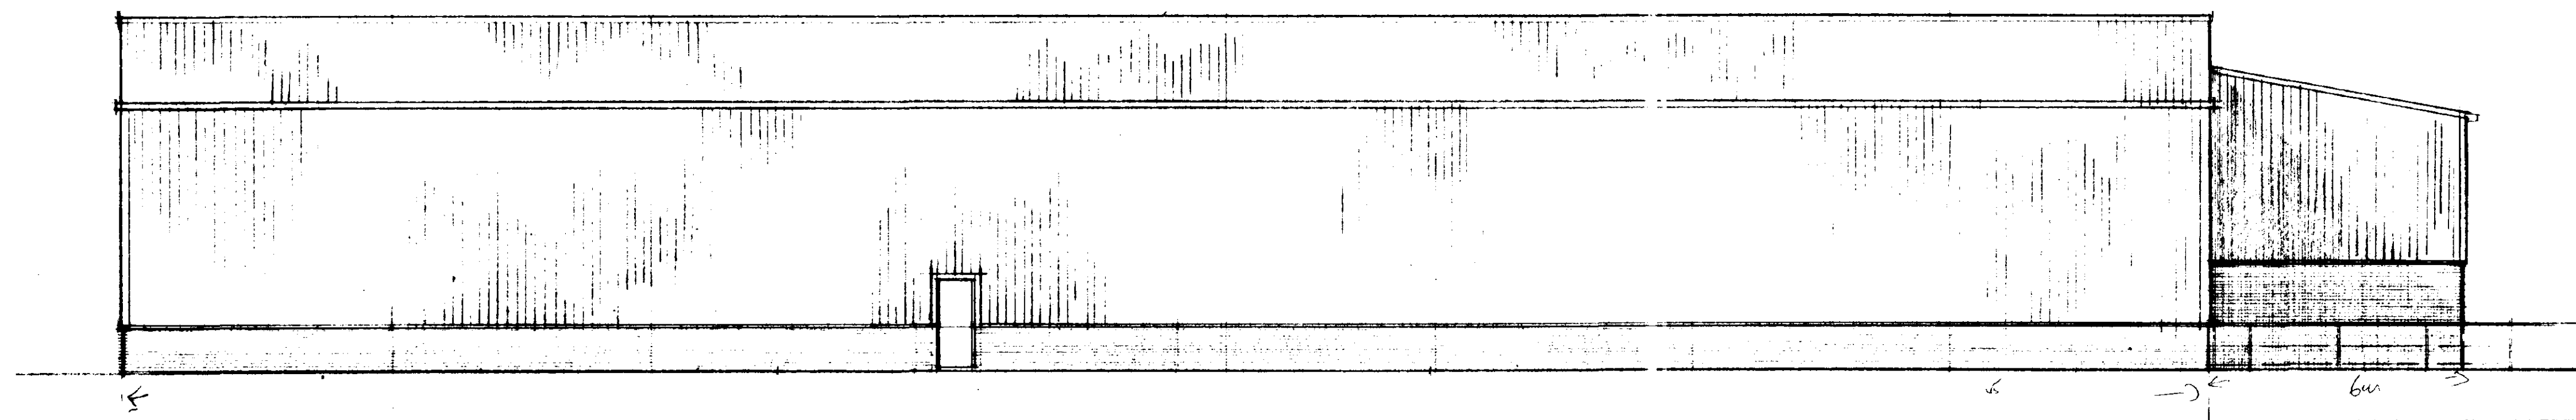


NORTH

20/08/96

SOUTH HOLLAND DC
HOUSING & PLANNING
13 SEP 1996
Ref: 0861/96

PROPOSED WAREHOUSE AND OFFICES
AT
SANDPIT NURSERIES
PINCHBECK, SPALDING
FOR
P A MOERMAN


1:100

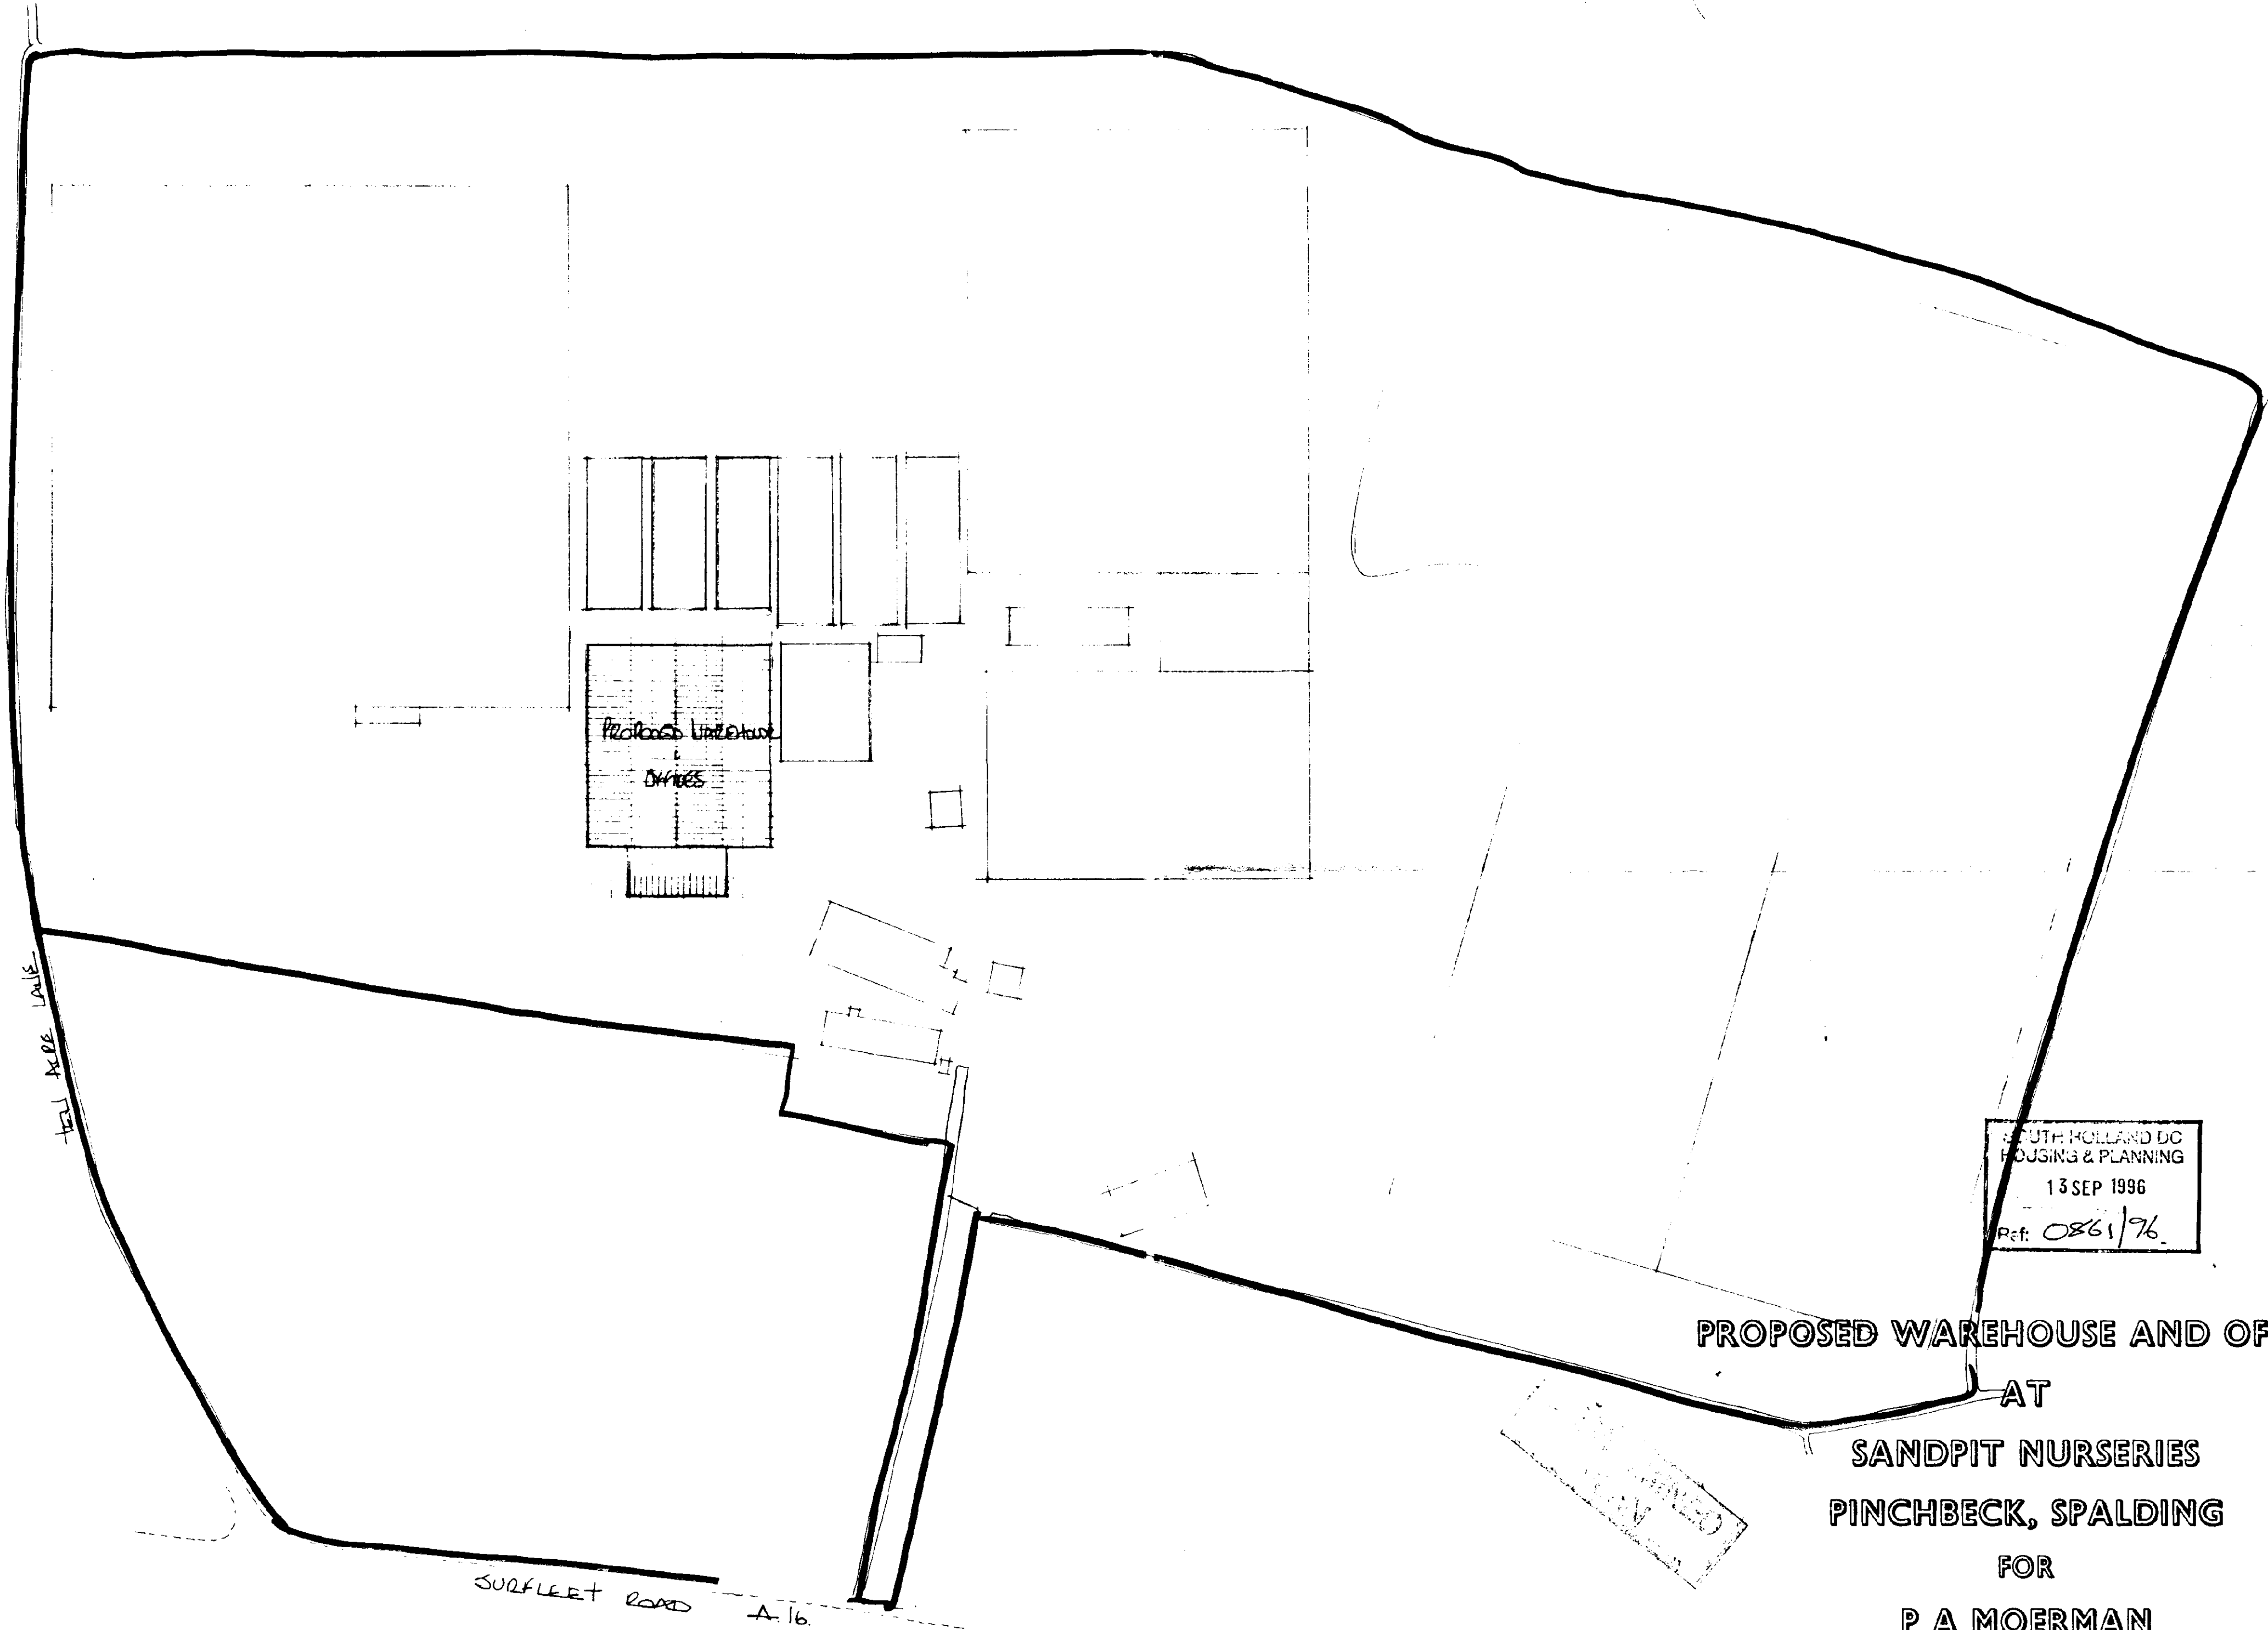

SOUTH HOLLAND DC
HOUSING & PLANNING
13 SEP 1996
Ref: 0861/96

PROPOSED WAREHOUSE AND OFFICES
AT
SANDPIT NURSERIES
PINCHBECK, SPALDING
FOR
P A MOERMAN

1:1000

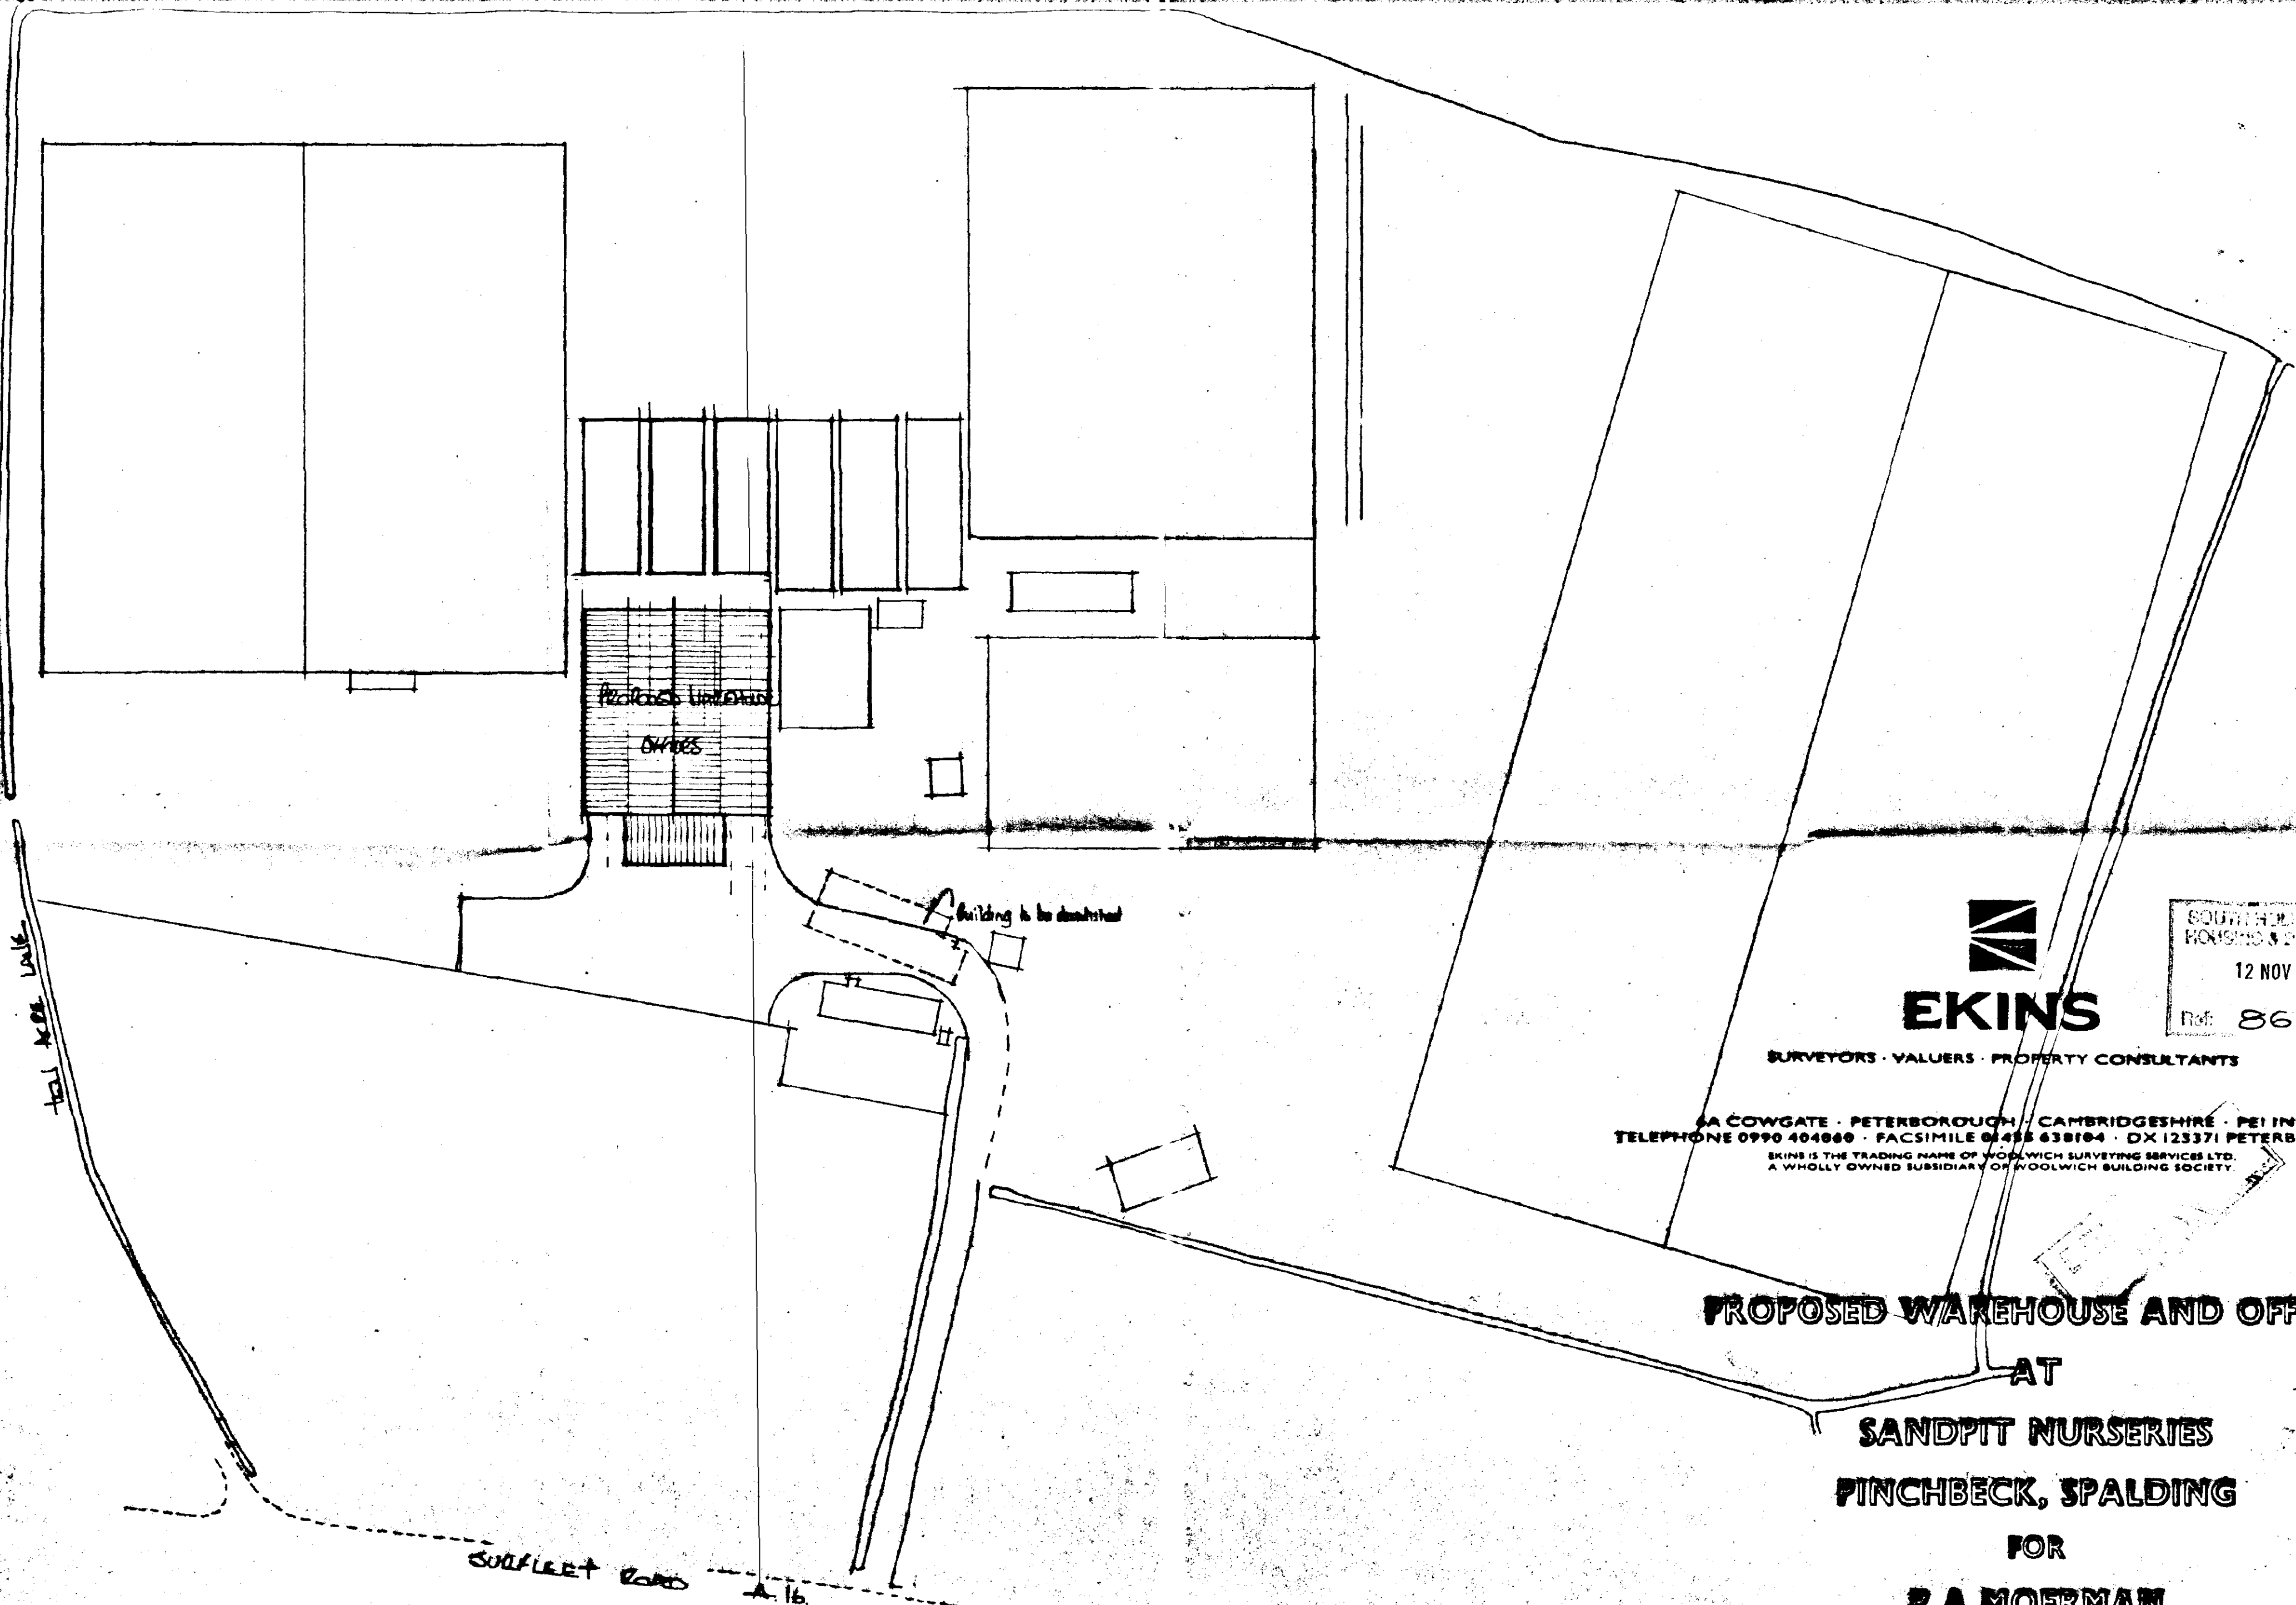

top of lake

Proposed Warehouse
Offices

Building to be demolished

SOUTHERN ROAD
A16



EKINS

SURVEYORS · VALUERS · PROPERTY CONSULTANTS


6A COWGATE · PETERBOROUGH · CAMBRIDGESHIRE · PE1 1NA
TELEPHONE 0990 404860 · FACSIMILE 0435 638104 · DX 123371 PETERBOROUGH
EKINS IS THE TRADING NAME OF WOOLWICH SURVEYING SERVICES LTD.
A WHOLLY OWNED SUBSIDIARY OF WOOLWICH BUILDING SOCIETY

SOUTH HOLLAND
HOUSING & SURVEY
12 NOV 1980
REF 86196

PROPOSED WAREHOUSE AND OFFICES

AT
SANDPIT NURSERIES
PINCHBECK, SPALDING
FOR
P A MOERMAN

See A - Access to bld added

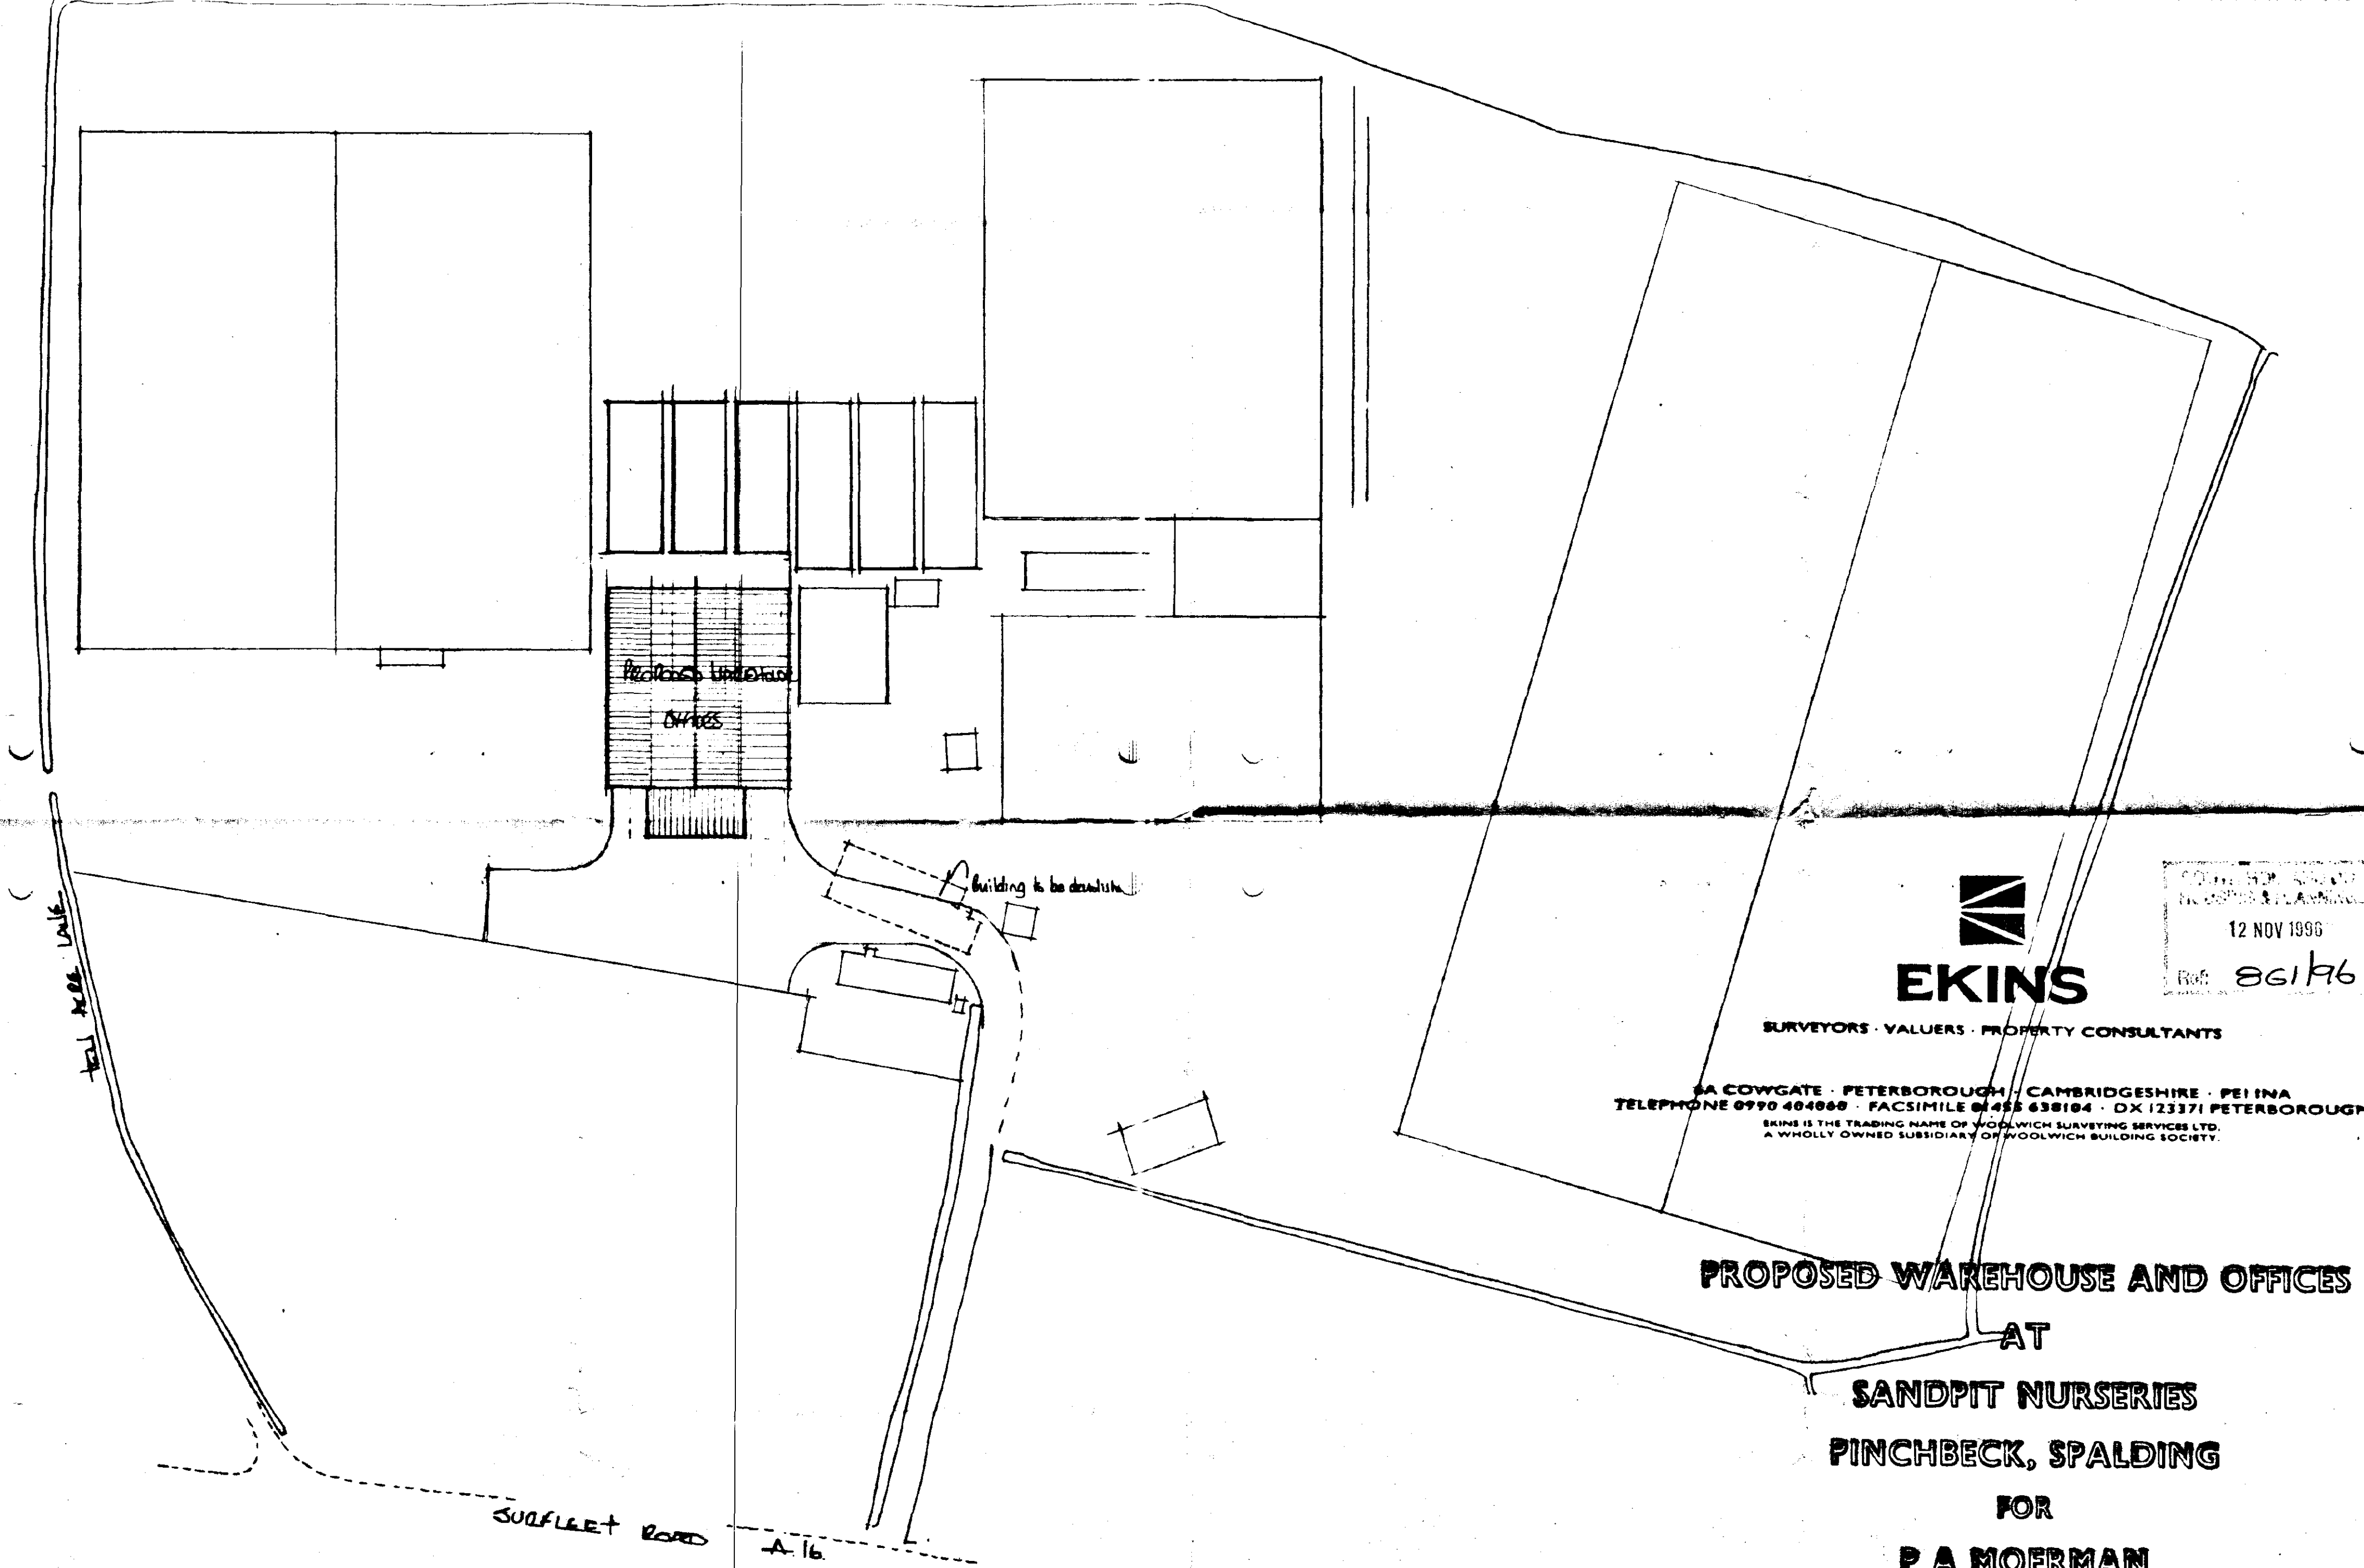

EKINS

SURVEYORS · VALUERS · PROPERTY CONSULTANTS

1A COWGATE · PETERBOROUGH · CAMBRIDGESHIRE · PE1 1NA
TELEPHONE 0990 404000 · FACSIMILE 09455 638104 · DX 123371 PETERBOROUGH
EKINS IS THE TRADING NAME OF WOOLWICH SURVEYING SERVICES LTD.
A WHOLLY OWNED SUBSIDIARY OF WOOLWICH BUILDING SOCIETY.

CONTRACT NO. 861/96
12 NOV 1996
Ref: 861/96

PROPOSED WAREHOUSE AND OFFICES
AT
SANDPIT NURSERIES
PINCHBECK, SPALDING
FOR
P A MOERMAN

Rev A - Access to bld added