



Proposed Front Elevation (S) Window Schedule
1 : 100




Proposed Side Elevation (E) Window Schedule
1 : 100



Proposed Rear Elevation (N) Window Schedule
1 : 100



Proposed Side Elevation (W) Window Schedule
1 : 100

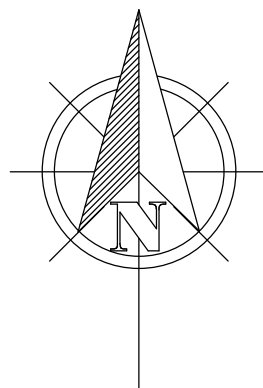

0m 1m 2m 3m 4m 5m

VISUAL SCALE 1:50 @ A1

0m 2m 4m 6m 8m 10m

VISUAL SCALE 1:100 @ A1

Window Schedule

- 1 - 935 x 910
- 2 - 935 x 910
- 3 - 935 x 910
- 4 - 1010 x 2040 Door
- 5 - 935 x 910
- 6 - 955 x 1550
- 7 - 955 x 1550
- 8 - 955 x 1550
- 9 - 955 x 2090
- 10 - 810 x 1890 Door with Petaloid Fan Light
- 11 - 955 x 2090
- 12 - 955 x 1550
- 13 - 955 x 1550
- 14 - 955 x 1550
- 15 - 955 x 2090
- 16 - 800 x 2100 Door with Arched Window
- 17 - 955 x 2090
- 18 - 832 x 1695 (to apex of arch)
- 19 - 1392 x 1000
- 20 - 600 x 1070
- 21 - 910 x 2110
- 22 - 615 x 1115
- 23 - 935 x 910
- 24 - 935 x 910
- 25 - 935 x 910
- 26 - 1190 x 2145 Door
- 27 - 935 x 910
- 28 - 1155 x 1050
- 29 - 1770 x 890
- 30 - 1510 x 2100 French Doors
- 31 - 935 x 910
- 32 - 935 x 910

AUSTIN JOHN

ARCHITECTURAL

RUALEN, MILL GREEN ROAD,
PINCHBECK, SPALDING PE11 3PU
07939000388

PROJECT

Proposed Replacement Windows
and Internal Alterations

CLIENT

Mr and Mrs Young
West End Lodge
88 Knight Street
Pinchbeck
PE11 3RB

DRAWING

Proposed Elevations
Window Schedule

DRAWING NUMBER:
AJA/1265/23/04

DATE:
02/03/23

DRAWN BY:
HA

SCALE (@ A1):
1 : 100

COPIES OF THESE DRAWINGS MUST NOT BE TAKEN, TRACED OR ALTERED FOR ANY PURPOSE OTHER THAN THAT FOR WHICH THEY ARE ISSUED WITHOUT WRITTEN PERMISSION OF AUSTIN JOHN LTD. THESE SERVICES ARE PRODUCED ONLY FOR THE PURPOSE OF OBTAINING PLANNING OR BUILDING REGULATIONS APPROVAL AND DO NOT CONSTITUTE A FULL SPECIFICATION FOR THE PROPOSED WORK AND MUST NOT BE USED AS A CONTRACT DOCUMENT ALONE.

THE PROPOSED WORK WILL NOT BE SUPERVISED BY AUSTIN JOHN LTD UNLESS AGREED OTHERWISE IN WRITING BY THE CLIENT. THEREFORE IT IS THE CLIENT OR THEIR APPOINTED BUILDING CONTRACTOR'S RESPONSIBILITY TO COMPLY WITH ALL RELEVANT BUILDING REGULATIONS AND SPECIFICATION AND ANY VARIATIONS TO THE CONTRACT. IT IS NEITHER PRACTICAL OR REASONABLE TO SHOW ALL THE RELEVANT MATTERS ON THE DRAWINGS. THE FACT THAT MATTERS ARE NOT MENTIONED DOES NOT ALLEVATE THE BUILDING CONTRACTOR FROM RESPONSIBILITIES OF NON-COMPLIANCE IN CARRYING OUT THE WORK. ALL WORKS AND MATERIALS TO BE FITTED AND INSTALLED TO THE MANUFACTURERS INSTRUCTIONS AND COMPLY WITH THE MANUALS AND APPROVED DOCUMENTS OF THE BUILDING REGULATIONS AND CURRENT NBS TECHNICAL REQUIREMENTS CODES OF PRACTICE, BRITISH STANDARDS OR EUROPEAN CODES. ALL MEASUREMENTS ON THIS DRAWING ARE NOT TO BE SCALED FOR CONSTRUCTION ORDERING PURPOSES. ALL DIMENSIONS FOR SETTING OUT OF THE WORKS AS SHOWN ON THE DRAWING TO BE CHECKED BY THE BUILDING CONTRACTOR PRIOR TO THE COMMENCEMENT OF WORK AND ANY DISCREPANCIES REPORTED IMMEDIATELY. WHERE APPLICABLE DIMENSIONS SHOWN ARE EITHER THE OUTSIDE DIMENSIONS OF WORK OR INSIDE DIMENSIONS AND NOT FINISHED PLASTER. IT IS RECOMMENDED THAT A SITE SURVEY IS UNDERTAKEN PRIOR TO COMMENCEMENT OF WORKS. THE ACTUAL POSITIONING OF WORK AND REPORTING TO SUIT THE INDIVIDUAL SERVICE SUPPLIERS INSTALLATION RECOMMENDATIONS.

AUSTIN JOHN LTD WILL NOT SHARE ANY CONFIDENTIAL INFORMATION WITH OTHER PARTIES WITHOUT YOUR CONSENT. FOR A COPY OF OUR PRIVACY POLICY PLEASE CONTACT: INFO@AUSTINJOHN.CO.UK

HEALTH & SAFETY
The client is to ensure that the appointed contractor is familiar with and complies with Health & Safety for Building Sites and Work Places.