




REAR ELEVATION

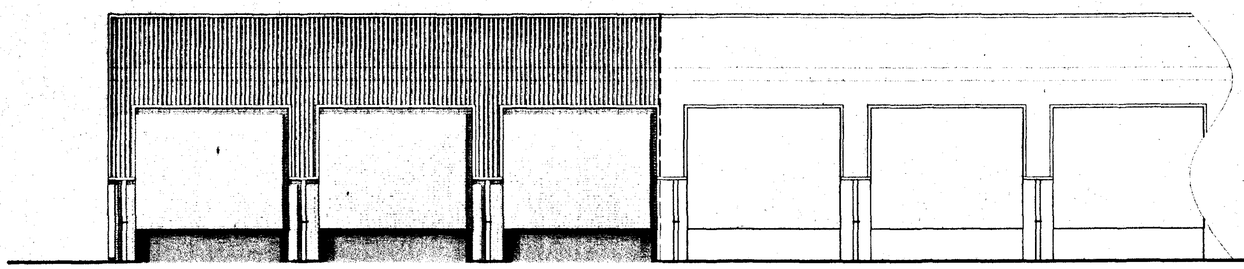

FRONT ELEVATION

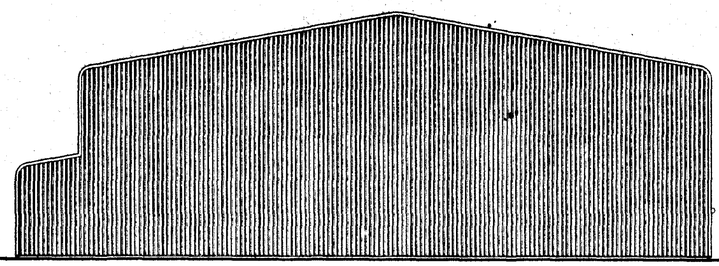

SIDE ELEVATION

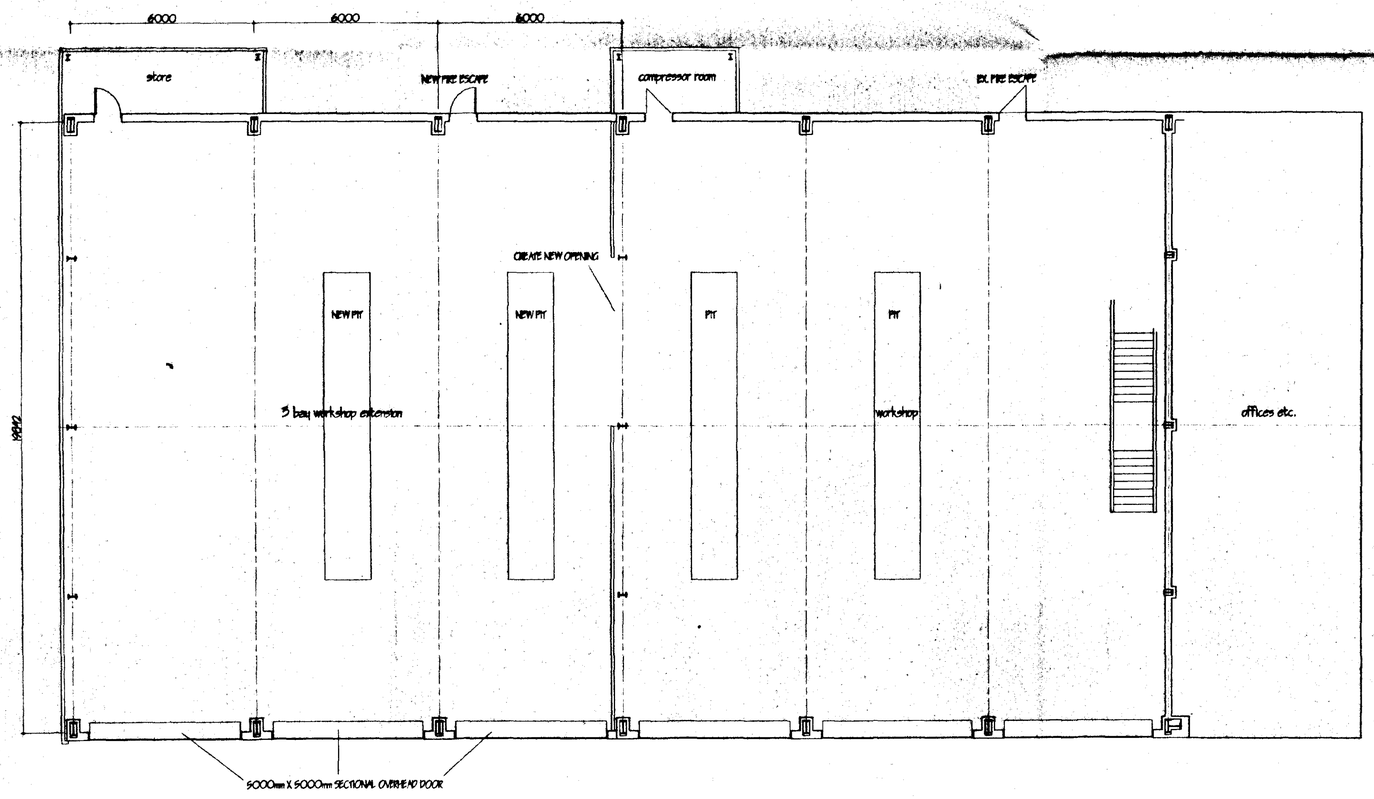

GROUND FLOOR PLAN AS PROPOSED

SHDC
Planning & Development
25 JUL 2002
Ref 0871/02

DETERMINED PLAN

ref.	revision	date

G. R. MERCHANT I.ENG AMICE FIWO

ARCHITECTURAL, STRUCTURAL AND LAND DRAINAGE CONSULTANTS

Unit 4, Wrights Mews
12A Park Road, Holbeach,
Spalding, Lincs. PE12 7EE
Tel: 01406 490800
Fax 01406 425744
E-Mail G. R. Merchant @ Merchant. PS. Co. UK

Project
PROPOSED WORKSHOP EXTENSION
WARDENTREE PARK
WARDENTREE LANE
SPALDING LINCS


Client
U-HALL

Drawing
PLANS AND ELEVATIONS OF U-HALL BUILDING


Job Ref.	Drawing No.
485/02	01
Date: JULY 2002	Drawn: JPW

Scales
1/100


DO NOT SCALE FROM THIS DRAWING
This drawing is copyright and may not be altered, traced, photographed or used for any other purpose other than that for which it is issued. The General Contractor is to check all dimensions on site and report any discrepancies to the Architect. All details shown on this drawing including foundations are based upon typical ideal conditions existing in the area. No responsibility can be assumed for abnormal conditions which may be discovered during construction unless reported to the Architect as their design cannot be modified to suit. Trial pits and surveys are recommended in respect of foundations to extension specific site conditions before any work is undertaken. This drawing is limited in its scope to the provision of information contained and does not purport to contain a full specification of the works. It is solely for the purpose of obtaining Planning / Building Regulation approval. This drawing may not be used as a contract documentations. The works will not be supervised or inspected on site by G R Merchant or any representative thereof. It is the client or their appointed agents responsibility to control workmanship, subcontractors, selection of materials, adherence to specifications, statutory requirements & compliance with contract documents.
All materials to be new unless otherwise noted. All components and materials are to be used fixed and installed etc. to strict accordance with manufacturers instructions or relevant codes of practice. Materials shall conform to appropriate British Standard specification or BBA certificate or European code equivalent. The Employer / Client shall ensure that the selected contractor is competent and effective in the management of health and safety compliance with Health and Safety Legislation for Building Sites and Work places. The Employer / Client is advised that should the works need to comply with the Construction (Design and Management) Regulations an independent Planning Supervisor will be required. The notes shall comply as all that is shown on the Drawing and details. Work that may not be specifically mentioned but may be reasonably inferred as necessary to carry out the works shall be deemed to be included.

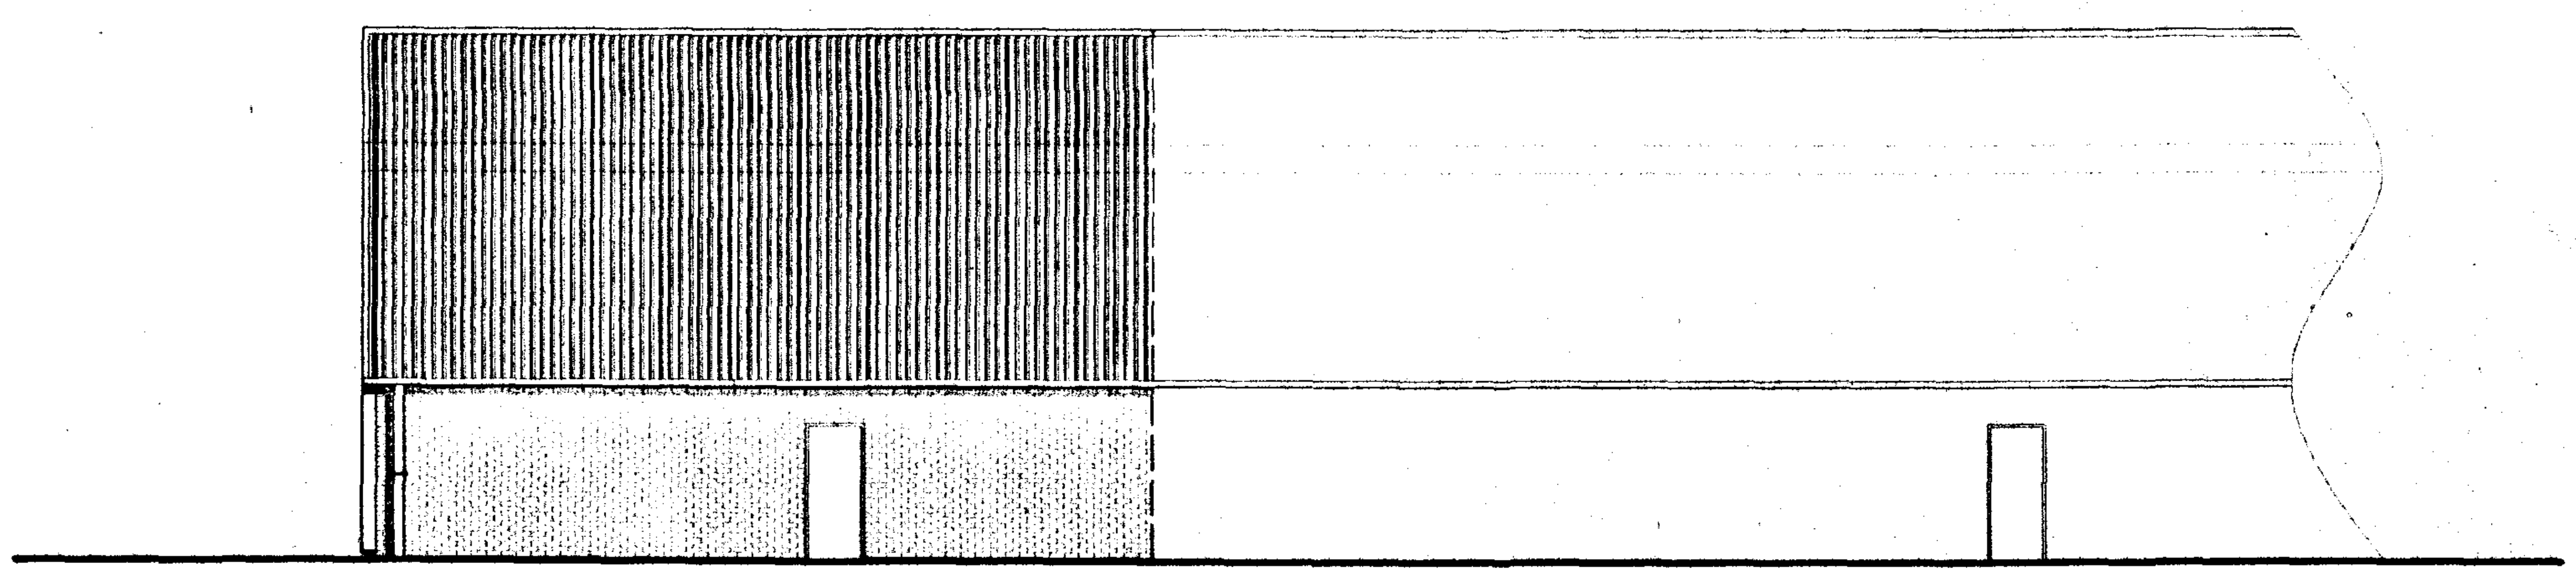


REAR ELEVATION

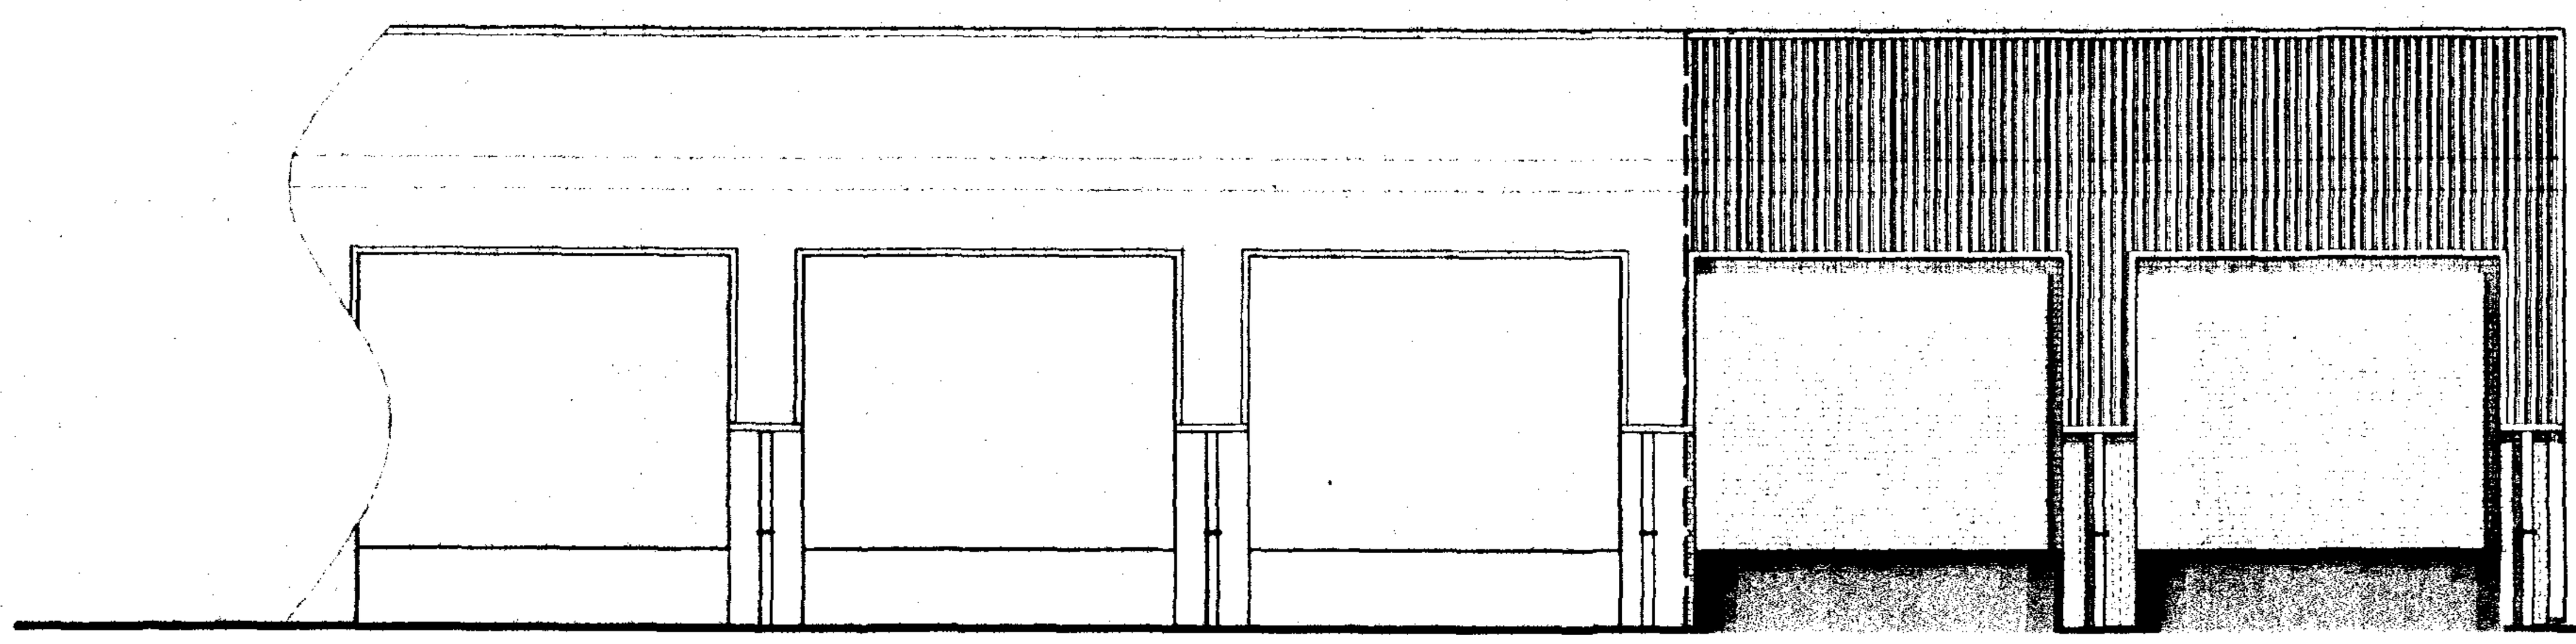

FRONT ELEVATION

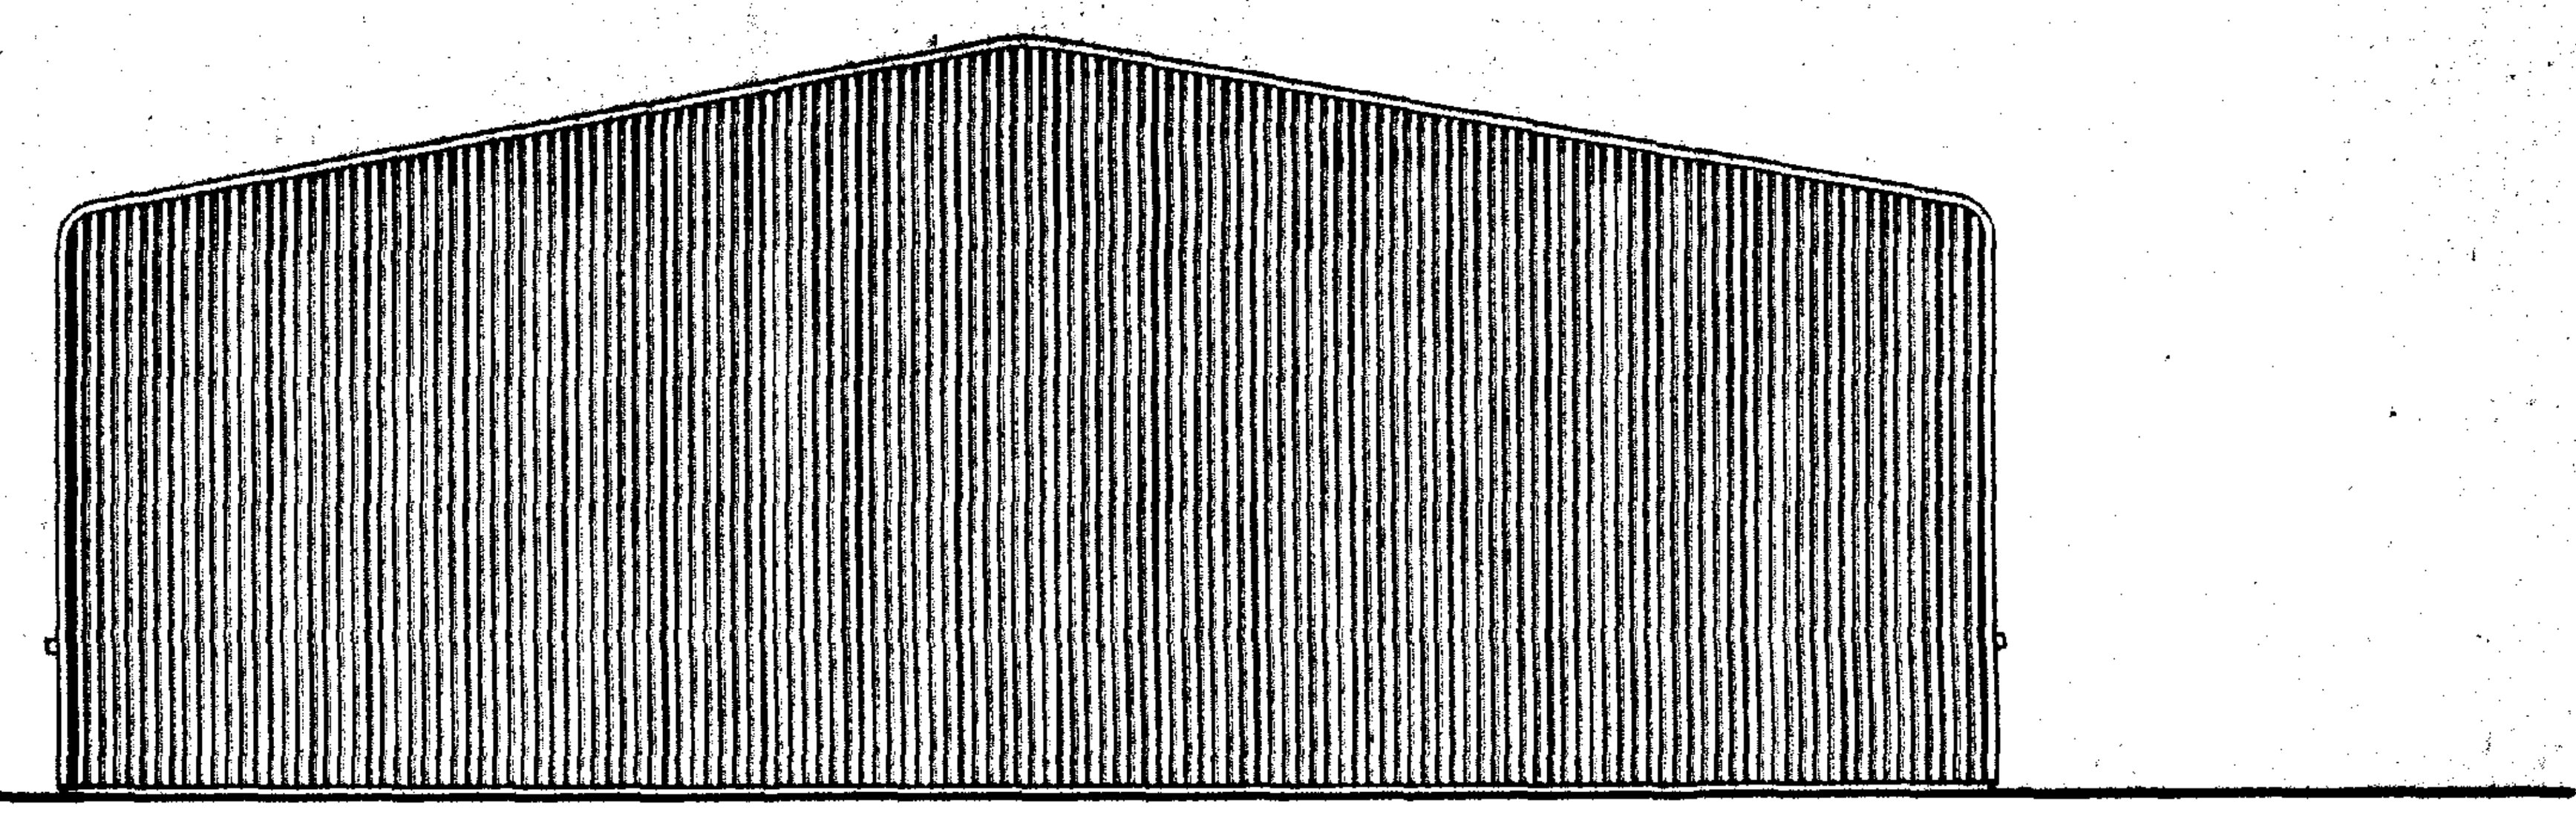

SIDE ELEVATION

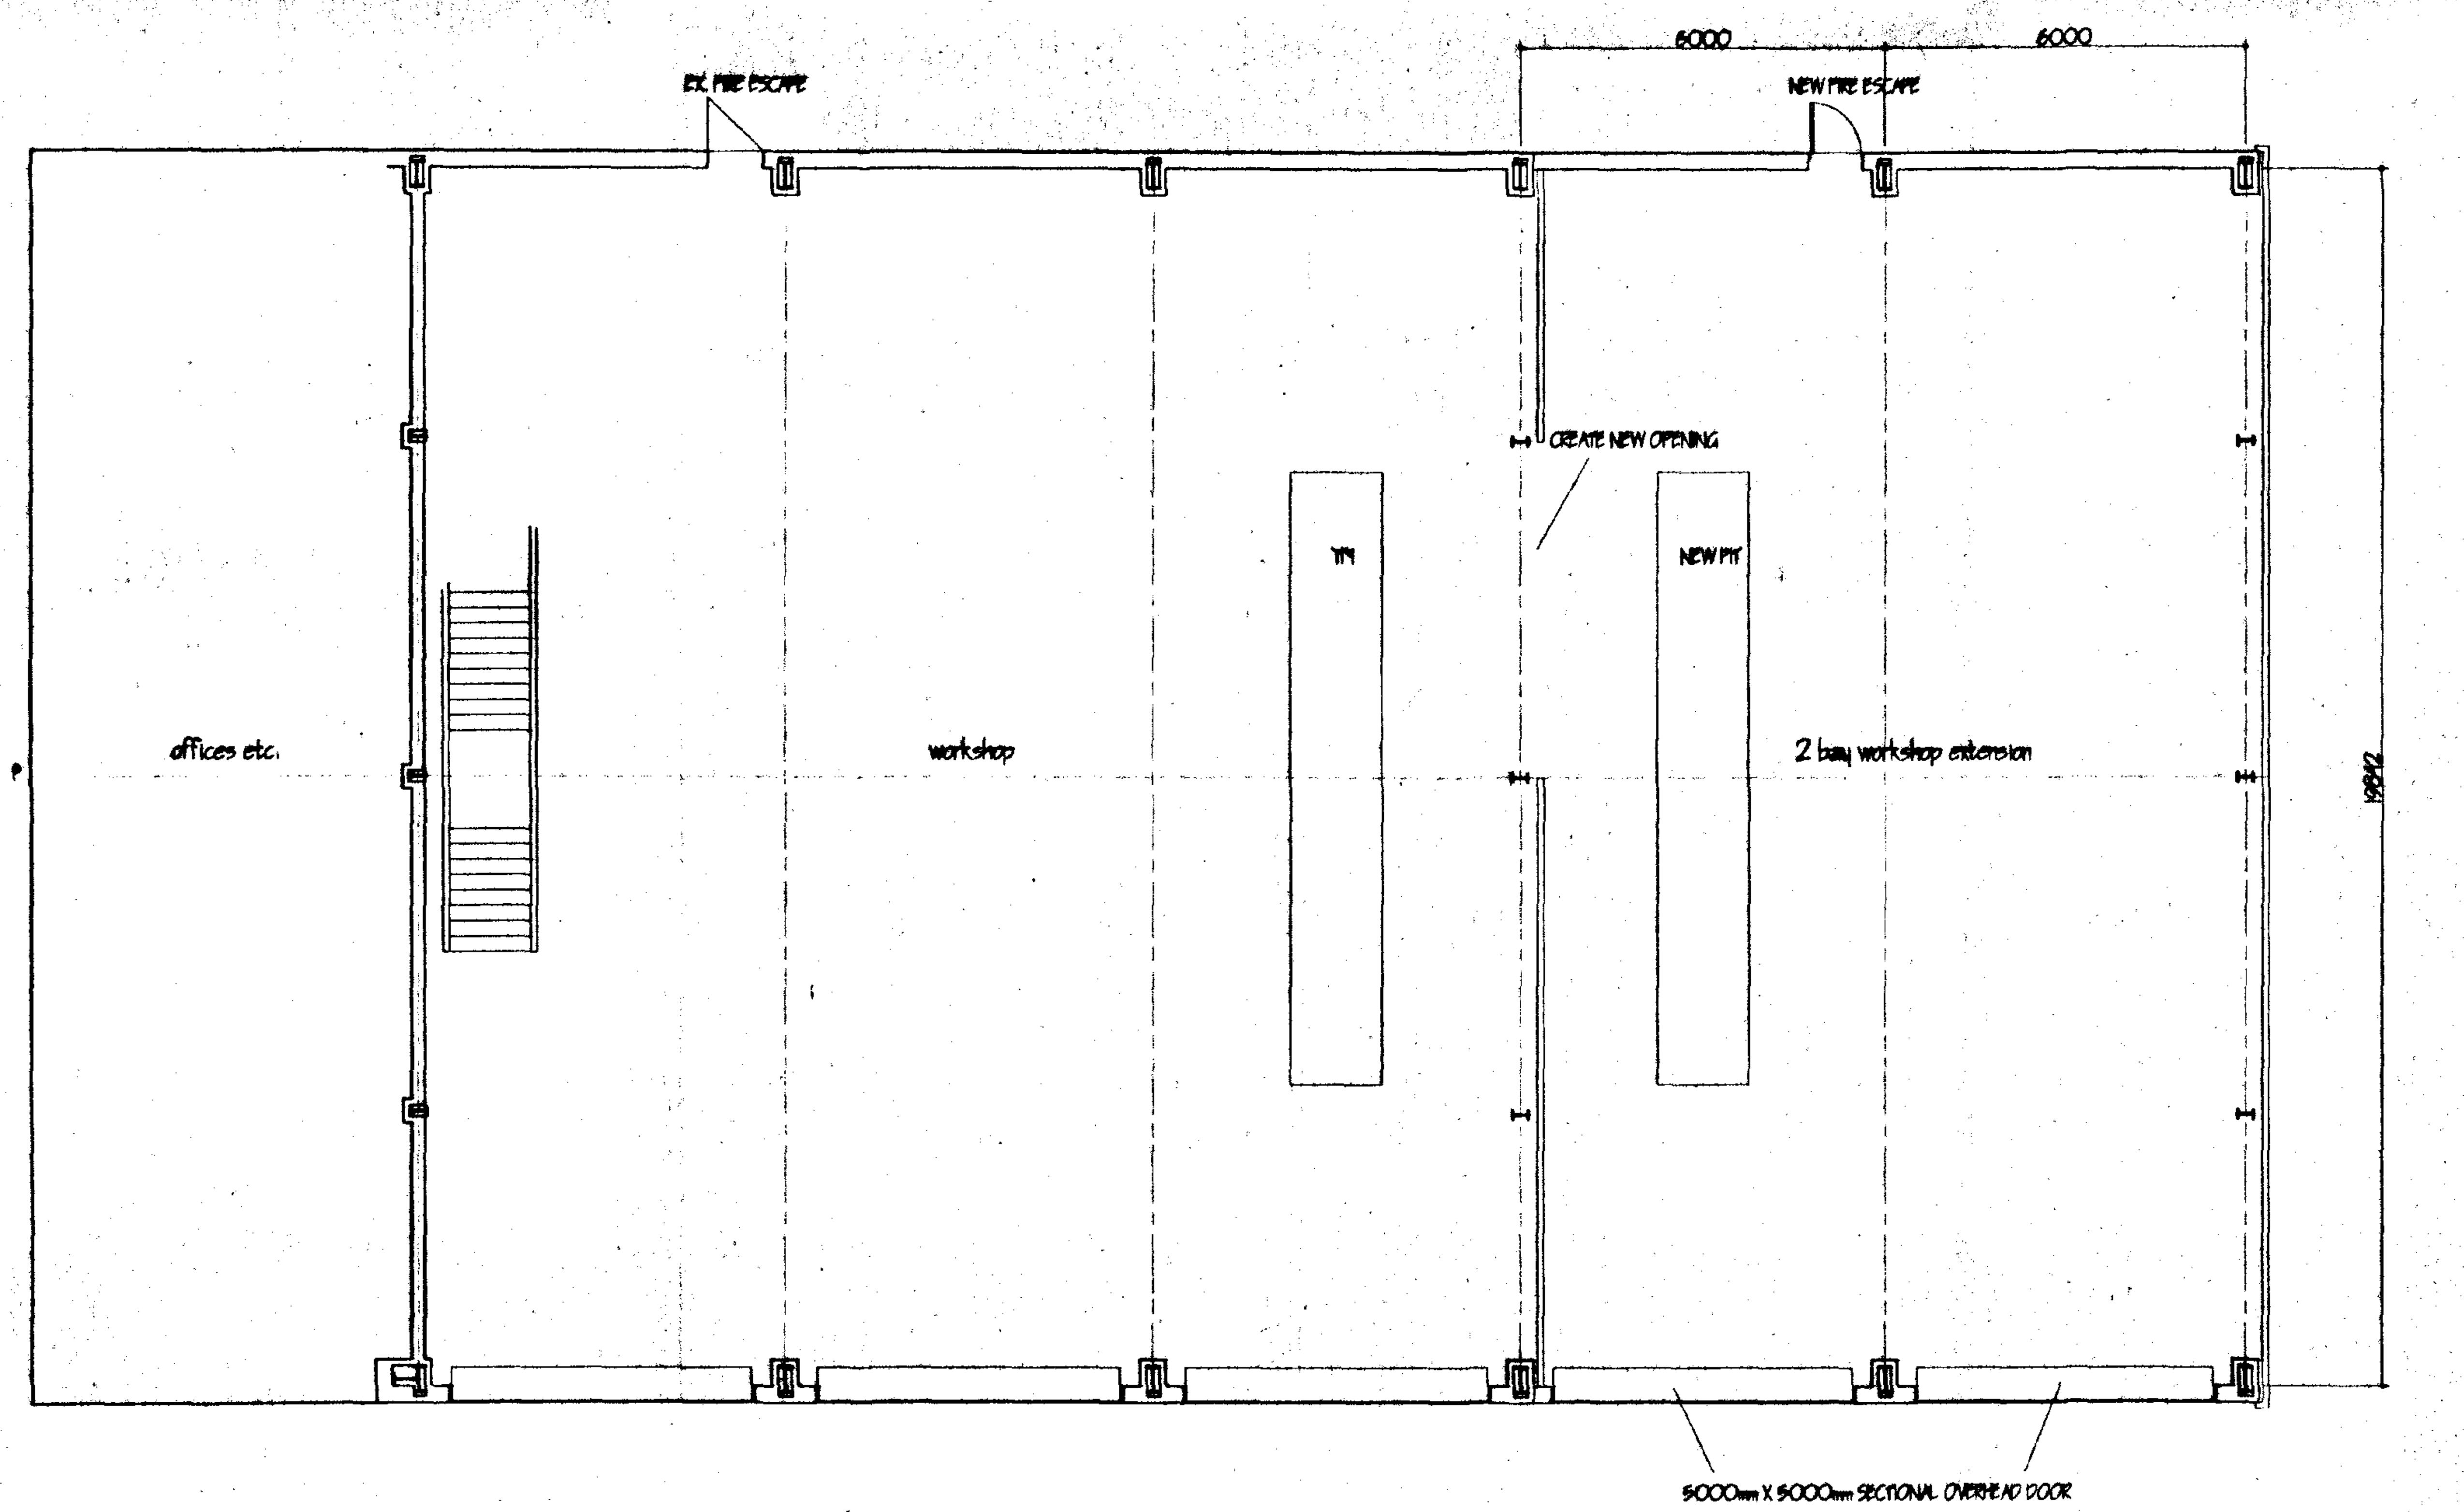

GROUND FLOOR PLAN AS PROPOSED

SHDC
Planning & Development
25 JUL 2002
Ref 0871/02

DETERMINED PLAN

ref.	revision	date

G. R. MERCHANT
I.ENG AMICE FIWO

ARCHITECTURAL, STRUCTURAL AND LAND DRAINAGE CONSULTANTS

Unit 4, Wrights Mews
12A Park Road, Holbeach,
Spalding, Lincs. PE12 7EE
Tel: 01406 490800
Fax: 01406 425744
E-Mail: G. R. Merchant @ Merchant. FB. Co. UK

Project
PROPOSED WORKSHOP EXTENSION
WARDENTREE PARK
WARDENTREE LANE
SPALDING LINCS


Client
U-HALL

Drawing
PLANS AND ELEVATIONS OF
MARSHALL THERMOKING BUILDING

Job Ref.	Drawing No.
485/02	02
Date	**Drawn**
JULY 2002	JPW


Scales
1/100

DO NOT SCALE FROM THIS DRAWING
This drawing is copyright and may not be altered, traced, photographed or used for any other purpose other than that for which it is issued. The General Contractor is to check all dimensions on site and report any discrepancies to the Architect. All details shown on this drawing including foundations are based upon typical site conditions related to the area. No responsibility can be accepted for abnormal conditions which may be discovered during construction unless reported to the Architect so that design ammendments may be considered. Site soil surveys are recommended in respect of foundations to establish specific site conditions before foundation work is undertaken. This drawing is limited in the amount of information contained and does not purport to contain a full specification of the works. It is solely for the purpose of obtaining Planning / Building Regulation approval. This drawing must not be used as a contract document alone. The works will not be supervised or inspected on site by G R Merchant or any representative thereof. It is the client or their appointed agents responsibility to control workmanship, substitution of materials, adherence to specification, variations to contract etc.
All materials to be new unless otherwise stated and all components and materials etc. to be used fitted and installed etc. in strict accordance with manufacturers instruction and relevant code of practice. Materials shall conform to appropriate British standard specification or BBA certificate or European code equivalent. The Employer / Client shall ensure that the selected contractor is conversant with and adopts all measures necessary to achieve compliance with Health and Safety legislation for Building sites and Work places. The Employer / Client is advised that should the works need to comply with the Construction Design and Management Regulations an Independent Planning Supervisor will be required. The works shall comprise of all that is shown on the drawing and details. Work that may not specifically shown but may be reasonably inferred as necessary to

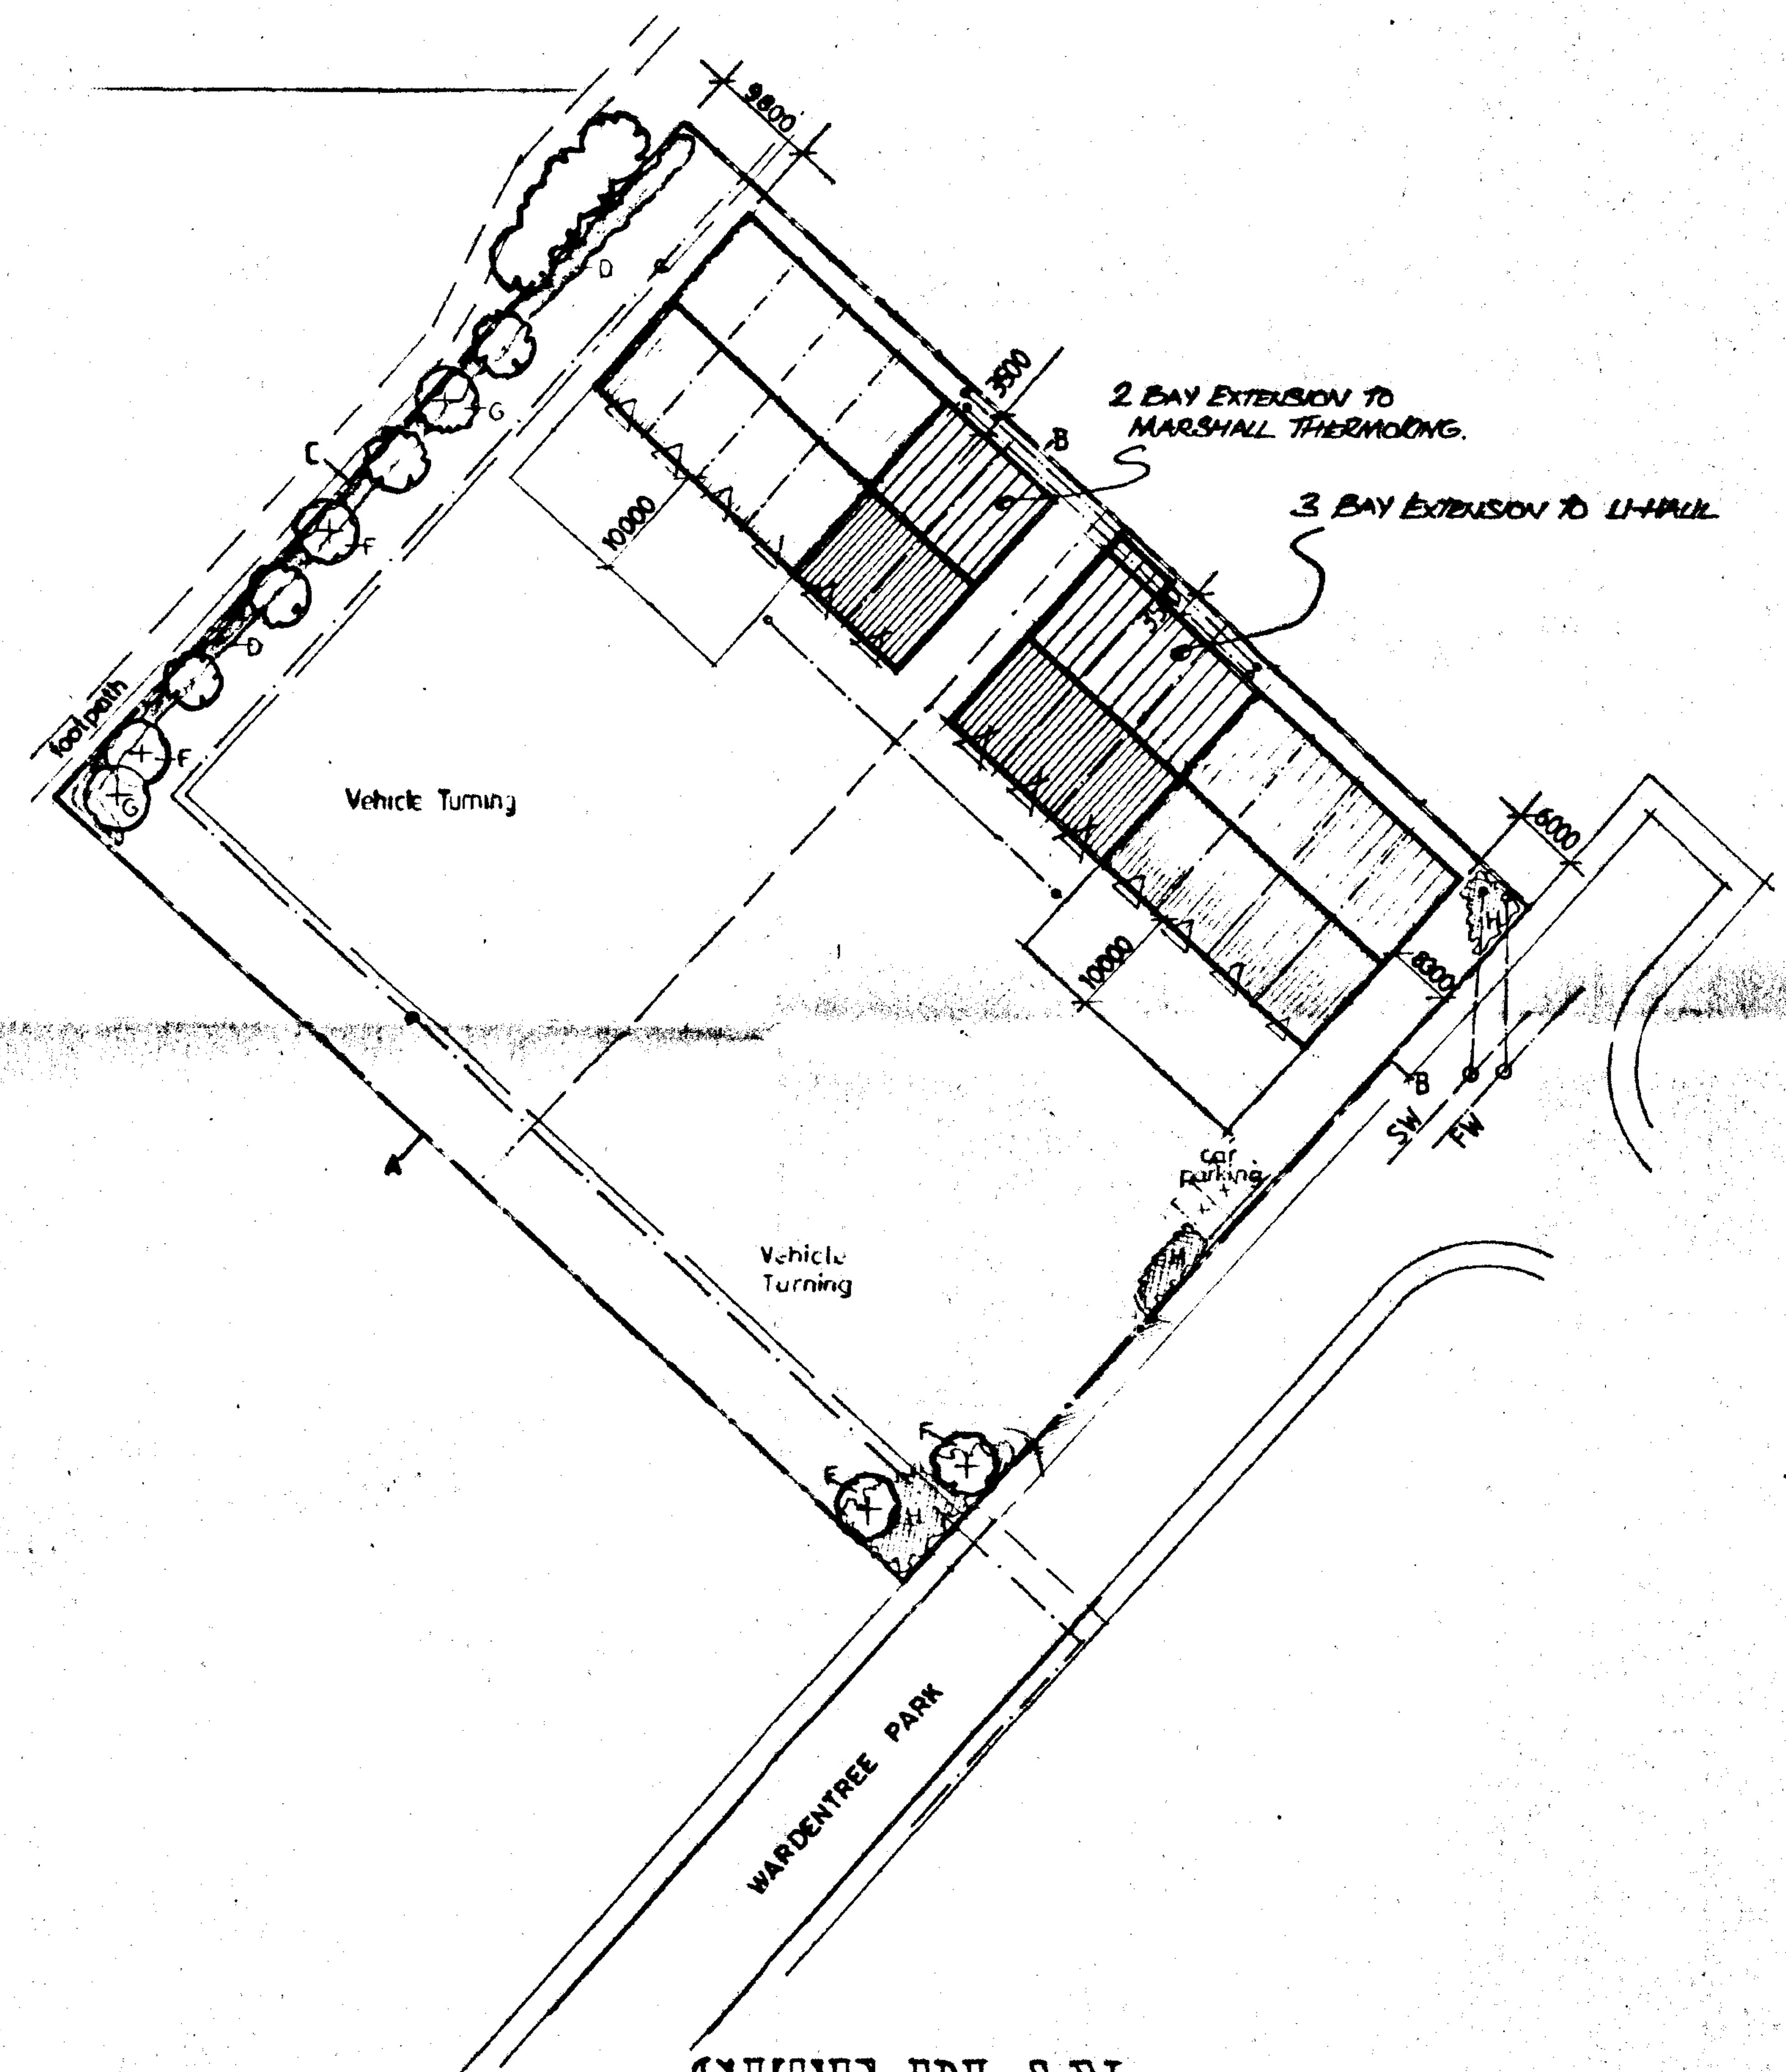

SITE PLAN

1 : 500

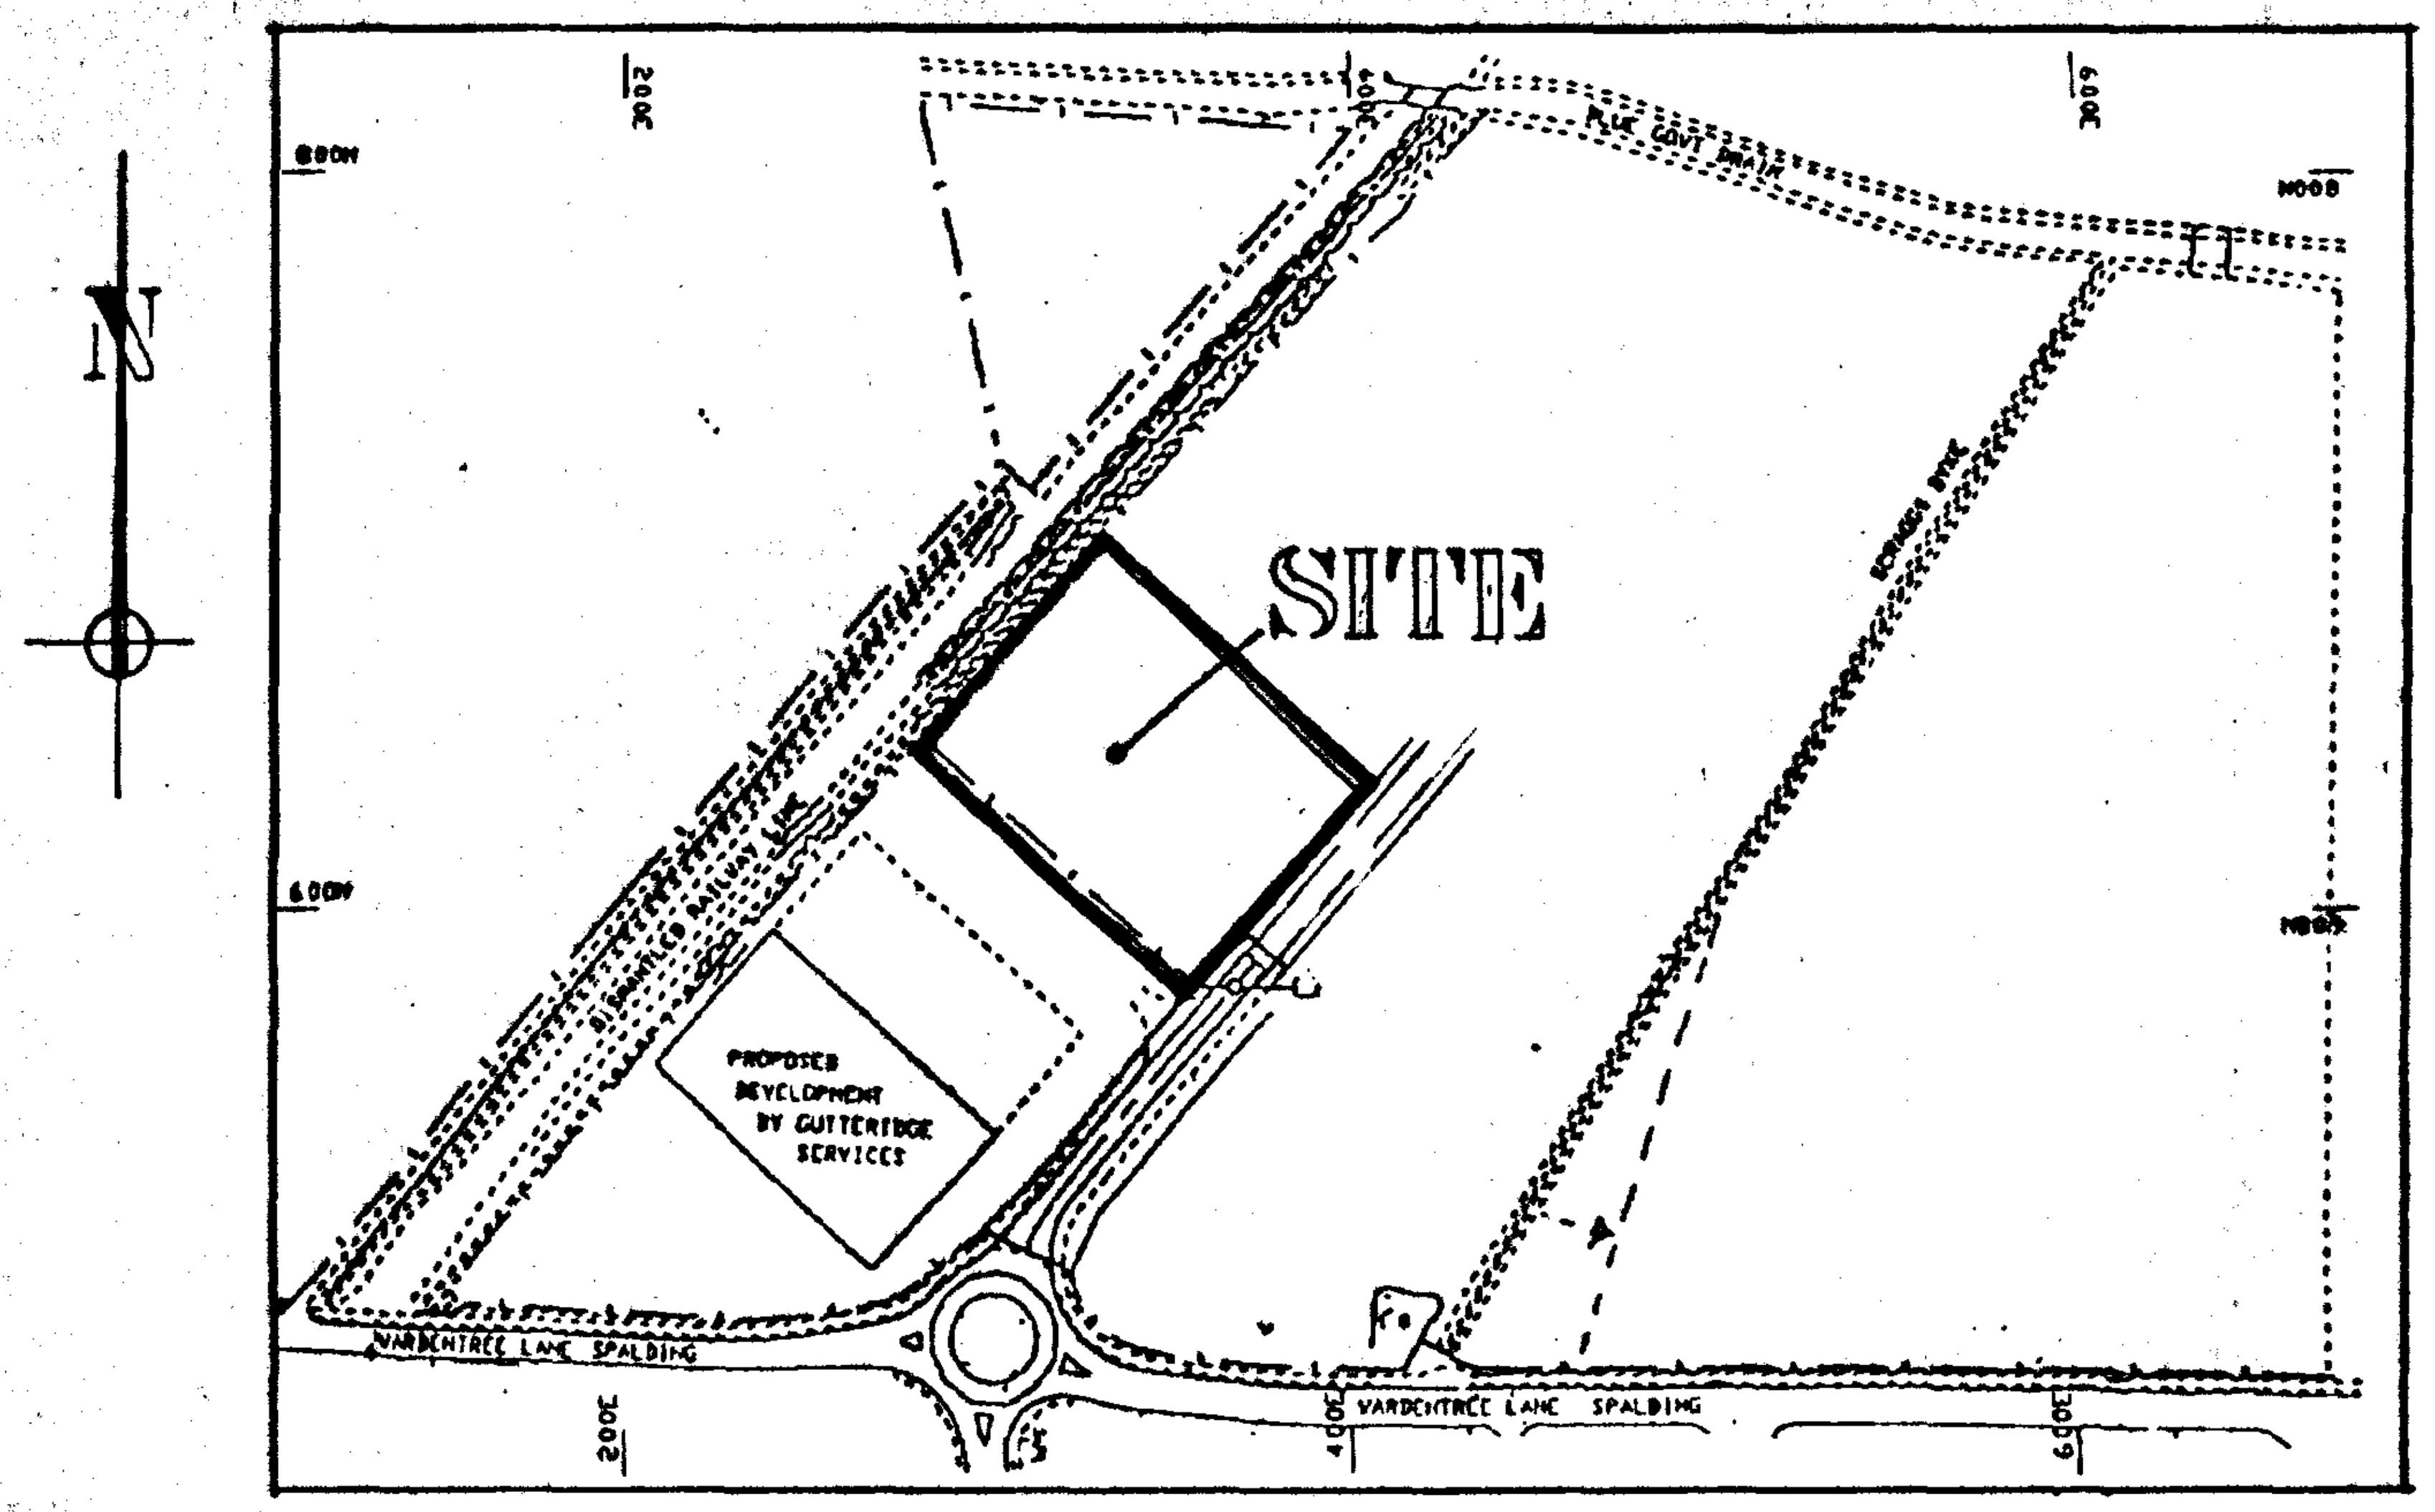

LOCATION PLAN

1 : 2500

Planning ... 25 JUL 2002 Ref 0871/02

DETERMINED PLAN

ref	revision	date

G. R. MERCHANT
I.ENG AMICE FIWO

ARCHITECTURAL, STRUCTURAL AND LAND DRAINAGE CONSULTANTS

Unit 4, Wrights Mews
13A Park Road, Holbeach,
Spalding, Lincs. PE12 7EX
Tel: 01406 490600
Fax 01406 489744
E-Mail G. R. Merchant @ Merchant. FB. Co. UK

Project
PROPOSED WORKSHOP EXTENSIONS
WARDENTREE PARK
WARDENTREE LANE
SPALDING LINCS

Client
U-HAUL

Drawing
BLOCK AND LOCATION PLANS OF MARSHALL THERMOKING AND U-HAUL BUILDINGS

Job Ref.	Drawing No.
483/02	09

Date	Drawn
JULY 2002	JPW

Scales
1/500 1/2500

DO NOT SCALE FROM THIS DRAWING

SUMMIT 1093